December 17, 2025

Ms. Wendy Swindell/Indian River County
c/o Ecological Associates, Inc.
3552 NE Candice Ave.
Jensen Beach, FL 34957

Subject: **Phase I Environmental Site Assessment**
Subject Site: **Jungle Trail Property**
Parcel ID Number: 31392600000010000008.0

Dear Ms. Swindell:

Aspen Environmental has prepared the enclosed Phase I Environmental Site Assessment (ESA) report for Indian River County (herein referred to as the "Client") for the property located on Island Club Manor in Vero Beach, Florida ("Site"). Enclosed is an electronic copy of the report.

Should you have questions regarding this submittal or need additional information, please do not hesitate to contact us. We appreciate the opportunity to be of service to you.

Sincerely,

Jodi Beck
President

PHASE I ENVIRONMENTAL SITE ASSESSMENT

OF

Vacant Parcel
1350 Island Club Mnr.
Vero Beach, Florida

Parcel ID Number:
31392600000010000008.0

Prepared for:

Indian River County
Parks & Conservation
1590 9th St. SW
Vero Beach, FL 32962

Prepared by:

Aspen Environmental, LLC
Palm City, Florida
(772) 233-7292

Aspen
ENVIRONMENTAL, LLC

December 17, 2025

TABLE OF CONTENTS

EXECUTIVE SUMMARY i

1. INTRODUCTION 1
   - 1.1 Purpose 1
   - 1.2 Scope of Services 1
   - 1.3 Significant Assumptions 2
   - 1.4 Limitations, Deviations, and Exceptions 3
   - 1.5 Special Terms and Conditions 3
   - 1.6 User Reliance 4

2. SITE DESCRIPTION 5
   - 2.1 Site Location and General Characteristics 5
   - 2.2 Current and Former Uses of the Site 6
   - 2.3 Description of Structures, Roads, Other Improvements on the Subject Site 6
   - 2.4 Current and Prior Use of Adjoining Properties 6
   - 2.5 Physical Setting l 7
     - 2.5.1 Topography and Geology 7
     - 2.5.2 Hydrogeology 8

3. USER-PROVIDED INFORMATION 11
   - 3.1 Title Records 11
   - 3.2 Environmental Liens or Activity and Use Limitations 11
   - 3.3 Specialized Knowledge 11
   - 3.4 Commonly Known or Reasonably Ascertainable Information 11
   - 3.5 Valuation Reduction for Environmental Issues 11
   - 3.6 Owner, Property Manager, and Occupant Information 11
   - 3.7 Reason for Performing This Phase I ESA 12
   - 3.8 Additional Information 12

4. RECORDS REVIEW 13
   - 4.1 Standard Environmental Records Sources 13
     - 4.1.1 Database Search Approach 13
     - 4.1.2 Database Search Results – Subject Site 13
     - 4.1.3 Database Search Results – Vicinity Properties 13
     - 4.1.4 Unmapped Sites 14
   - 4.2 Historical Use Information 14

TABLE OF CONTENTS
(Continued)

4.2.1 Historic Aerial Photographs 14
4.2.2 Historical Topographic Maps 14
4.2.3 Fire Insurance Maps 14
4.2.4 City Directories....15
4.2.5 Property Tax Records 15
4.3 Other Documents 21
4.3.1 Previous Reports Reviewed for the Site 21
4.3.2 Publicly Available Records for Nearby Properties....22

5. SITE RECONNAISSANCE 25
5.1 Methodology and Limiting Conditions....25
5.2 Utility Service & Materials Management Provider Information 25
5.3 Interior and Exterior Observations 25
5.4 Adjacent Property Reconnaissance....28

6. INTERVIEWS 29
6.1 Interview with Current Owner/Occupant 29
6.2 Interview with Previous Owner/Occupant....29
6.3 Interview with Local Agencies 29

7. FINDINGS, OPINIONS, AND DATA GAPS 31
7.1 Findings 31
7.2 Data Gaps....33
7.3 Conclusions....34

8. NON-SCOPE AND OTHER CONSIDERATIONS 35
8.1 Non-Scope Considerations 35
8.2 Other Considerations 35

9. REFERENCES 37

10. SIGNATURE BY ENVIRONMENTAL PROFESSIONAL 38

11. QUALIFICATIONS OF STAFF 39

TABLE OF CONTENTS
(Continued)

LIST OF TABLES

Table 1 Summary of ERIS Database Review Findings
Table 2 Historical Records Review

LIST OF FIGURES

Figure 1 Site Location Map
Figure 2 Site Layout Map

LIST OF APPENDICES

Appendix A: Selected Reviewed Documents Provided By Owner, Site Contact(s), the Client, and/or Others
Appendix A-1: Indian River County Parcel Information
Appendix A-2: Reviewed Documents Obtained from Client for the Site
Appendix A-3: Reviewed Documents Obtained from Public Sources for the Site and Nearby Sites
Appendix B: Physical Setting Report
Appendix C: Environmental Database Search Report
Appendix D: Historic Aerial Photographs
Appendix E: Historical Topographic Maps
Appendix F: Fire Insurance Map Report
Appendix G: City Directories Report
Appendix H: Selected Site Photographs

EXECUTIVE SUMMARY

Aspen Environmental, LLC completed a Phase I Environmental Site Assessment (ESA) for the approximately 19.6-acre vacant parcel located at 1350 Island Club Manor in Vero Beach, Indian River County, Florida. The ESA was conducted for Indian River County in general conformance with ASTM E1527-21 and the EPA All Appropriate Inquiries rule.

The Site is vacant, cleared land with water-filled ditches/canals along the northwestern boundary of the Site. The Site is surrounded primarily by residential development and vacant wooded lots, with the Indian River located west of the property. A Site reconnaissance, conducted on December 5, 2025, identified no evidence of hazardous substance use, storage, or releases, and no staining, stressed vegetation, significant debris, tanks, drums, or other indicators of contamination. Some piping, which may be remnants of an old well or irrigation system, was observed protruding from the ground surface on the western portion of the Subject Site, along with a discarded propane tank.

Historical records show the property operated as a citrus grove from at least 1943 through the late 1990s and has remained vacant since being cleared in the mid-2000s. Review of federal, state, and local environmental databases revealed no listings for the Site and no nearby facilities with documented releases that are likely to impact the property. No Recognized Environmental Conditions (RECs), Controlled RECs (CRECs) or Historical RECs (HRECs) were identified in connection with the Site; however, one Suspected REC was noted due to the Site's historical agricultural use and the potential for residual fertilizer- or pesticide-related impacts in soil or groundwater; however, no data currently exists to confirm such impacts. A de minimis condition related to past citrus operations on neighboring properties was also noted.

Two data gaps were identified (a lack of pre-1943 historical aerial photographs and the inability to interview former operators); however, these are not considered significant, as sufficient historical information is available to establish past site use. Additionally, there is no indication that PFAS-containing materials were stored or applied at the Site.

1. INTRODUCTION

Aspen Environmental, LLC (Aspen) was retained by Ecological Associates, Inc. to perform a Phase I Environmental Site Assessment (ESA) on a single vacant parcel of land located at 1350 Island Club Manor in Vero Beach, Florida (the "Site" or "Subject Property") on behalf of Indian River County (herein referred to as the "Client"). The Subject Property location is depicted on **Figure 1** (Site Location Map), and a recent layout is provided in **Figure 2** (Site Layout Map).

1.1 Purpose

This Phase I ESA was conducted in general accordance with the scope and limitations of certain guidance contained within the ASTM International (ASTM) Practice E1527-21. This Phase I was completed in order to provide the Client with a Phase I ESA to identify, to the extent feasible, if one or more "Recognized Environmental Conditions[1]" (RECs) exist for the Site, as the "REC" terminology is defined by ASTM E1527-21.

1.2 Scope of Services

The Phase I ESA was completed in accordance with the Client's authorization of Aspen's November 26, 2025 proposal. For the purposes of the Phase I ESA report, the Client represents the "User", defined as "the party seeking to use ASTM Practice E 1527 to complete an *environmental site assessment* of the *property*….". The Phase I ESA scope of work included: (i) review of pertinent information/documents provided to Aspen; (ii) review of local, state and Federal environmental databases for the Site and in the vicinity of the Site pursuant to the ASTM E1527-21 Practice; (iii) evaluation of historical land usage through obtaining/reviewing historical aerial photographs, fire insurance map report, city directories, property tax files, and/or topographic maps; (iv) a Site visit to perform a visual reconnaissance of the interior and exterior

[1] 1 As defined by ASTM E1527-21, a REC is: (1) the presence of hazardous substances or petroleum products in, on, or at the subject property due to a release to the environment;(2) the likely presence of hazardous substances or petroleum products in, on, or at the subject property due to a release or likely release to the environment; or (3) the presence of hazardous substances or petroleum products in, on, or at the subject property under conditions that pose a material threat of a future release to the environment. De minimis conditions are not recognized environmental conditions." ASTM E1527-21 also defines a "Historical REC" and a "Controlled REC."

site features and use of adjoining properties; (v) interviews with one or more individuals familiar with the Site; and (vi) preparation of a Phase I ESA report. In accordance with Aspen's scope of work for this Phase I ESA, no "non-scope considerations[2]" were evaluated as part of this Phase I ESA. As just one example of a non-scope consideration, contaminants of emerging concern[3] are not addressed in this Phase I ESA. Addressing contaminants of emerging concern is considered to be outside of the normal Phase I ESA scope of work under ASTM E1527-21 and therefore contaminants of emerging concern were not considered in this report.

It is important to note that on April 19, 2024, the USEPA issued a final rule designating perfluorooctanoic acid (PFOA) and perfluorooctanesulfonic acid (PFOS), as "hazardous substances" under the Comprehensive Environmental Response, Compensation, and Liability Act (CERCLA). As a result of this designation, the scope of this Phase I ESA includes an evaluation of the potential presence of both PFOA and PFOS.

A Site visit was conducted on December 5, 2025 by Ms. Jodi Beck of Aspen Environmental. Ms. Beck is an "Environmental Professional" (as defined under the ASTM Practice E1527-21) and her professional qualifications are presented in Section 11.

1.3 Significant Assumptions

Except as may be noted in Aspen's proposal, no significant assumptions were taken into account by Aspen Environmental as part of this project.

[2] "Non-Scope Considerations" are described in ASTM E1527-21 and include, but are not limited to: asbestos-containing building materials, biological agents, cultural and historic resources, ecological resources, endangered or otherwise protected species/habitats, health and safety, indoor air quality, industrial hygiene, lead based paint, lead in drinking water, mold, radon, regulatory compliance, wetlands, wildlife, etc. Notably, Phase II ESA work (such as may be done through a sampling effort) is a Non-Scope Consideration.

[3] Contaminants of emerging concern are not listed by CERCLA and not considered by USEPA to meet the definition of a "hazardous substance." Similarly, contaminants of emerging concern do not meet the definition of a "petroleum product."

1.4 Limitations, Deviations, and Exceptions

This Phase I ESA was performed according to the agreed upon scope of work with the Client outlined in Aspen Environmental's November 26, 2025 proposal to Ecological Associates, Inc. and is consistent with the ASTM Practice E1527-21, except for the following:

- The User did not provide contact information for previous owners/operators of the Site and Aspen did not locate such owner/operator contact information; therefore, Aspen was unable to interview the former owners/operators of the Subject Site, pursuant to ASTM E1527-21 guidance.

- The ASTM E1527-21 guidance states that all obvious uses of the subject property shall be identified from the present, back to the subject property's first developed use, or back to 1940, whichever is earlier. Historical aerial photographs for the Site date back to 1943.

This Phase I ESA contains a property description and history, an environmental database review, a summary of visual observations made during the Site reconnaissance, and descriptions of information obtained during interview(s) from person(s) knowledgeable of the Site. The findings and conclusions presented in this Phase I ESA are the result of professional interpretation of the information collected at the time of this study. The Phase I ESA does not necessarily include an exhaustive search of all available records, nor does it include detailed assessment of all Phase I ESA findings. Therefore, Aspen cannot "certify" or guarantee that any property is free of environmental impairment; no warranties regarding the environmental quality of the property are expressed or implied.

1.5 Special Terms and Conditions

Except as may be noted in Aspen's proposal, no special contractual terms or conditions were taken into account as part of this project.

1.6 User Reliance

This Phase I ESA report has been prepared solely for the benefit of Indian River County (Client). Aspen Environmental, LLC has issued the Phase I ESA Report to Indian River County, care of Ecological Associates, Inc., and grants the Client the right to rely on the report contents.

Aspen grants the Client the right to rely on the contents of this report, subject to the terms, conditions, and limitations set forth in Aspen's agreement with Ecological Associates, Inc., which are incorporated herein by reference and available upon request.

Except as specifically set forth in Aspen's proposal to the Client to perform this work, no other third party shall have the right to rely on Aspen's opinions rendered in connection with the Services without Aspen's written consent.

2. SITE DESCRIPTION

This section provides a description of the key characteristics of the Site. This description is derived from information provided by the Client and information gathered during the reconnaissance unless referenced otherwise.

2.1 Site Location and General Characteristics

According to the Indian River County Property Appraisers website, the Site is comprised of a single parcel that consists of approximately 19.6 acres of land, with a Use Code of 0000 - Vac Res,MH,MFam,POI,AgZN (vacant residential land that could potentially be used for mobile homes, multi-family housing, or in an agricultural zoned context — but as of the date of the Site visit, no building or residential improvements exist on the Site). The Site is located at 1350 Island Club Manor in Vero Beach, Florida (Indian River County Parcel ID 31392600000010000008.0). According to the Indian River County property appraiser's website, the Subject Site is owned by Island Manor Development, LLC. The Subject Site was observed to be in a residential area of Vero Beach, Florida.

The Subject Site was observed to be bounded by:

- Vacant wooded land (8580 Jungle Trail), a lot with a warehouse (8550 Jungle Trail) and a residential parcel (8530 Jungle Trail) to the north and northwest, with the Indian River also to the northwest;
- Vacant wooded parcel (8650 Hwy. A1A) to the east and northeast;
- Residential properties to the southeast (821 Island Club Square);
- Residential properties to the south (1201-1241 W. Island Club Square, 1425-1453 W. Island Club Square, 825-835 Island Club Square); and
- Indian River to the west and southwest.

The Site location is shown in **Figure 1** and a Site layout is provided on **Figure 2**. Recently obtained tax parcel/map information is provided in **Appendix A-1**. No other location information was provided to Aspen Environmental by the Client.

2.2 Current and Former Uses of the Site

At the time of Aspen's performance of this Phase I ESA, the Subject Site consisted of a single parcel of mostly cleared vacant land.

According to historical sources, the Subject Site appears to have been used as a citrus grove from at least 1943 through approximately 1999. From 2005 through 2007, the citrus groves appeared to be fallow and overgrown. By 2010, the Subject Site had been cleared; however, the Site remained vacant through the time of the December 2025 Site visit.

Additional historical land use and environmental-related information is provided in **Section 4** of this report.

2.3 Description of Structures, Roads, Other Improvements on the Subject Site

No structures or roads were identified on the Subject Site during the December 5, 2025 Site visit. Remnants of a possible historical well or irrigation system were observed on the western portion of the Site. Water-filled ditches/canals were present on the northwestern portion of the Subject Site. No other structures or improvements were observed.

Storm water at the Subject Site is believed to infiltrate into the subsurface. No evidence of aboveground or underground storage tanks was observed at the Site.

Access to the Site was obtained via Jungle Trail. Site characteristics are presented on **Figure 2**.

2.4 Current and Prior Use of Adjoining Properties

At the time of completion of this Phase I ESA, the land use in the area surrounding the Subject Site was primarily residential and/or vacant wooded parcels. In summary, the area land use immediately surrounding the Subject Site was noted to be as follows:

	Current Aspen-Observed (December 2025) Use	Identified Prior Use	Considered to be More Likely to Result in Environmental Quality Impacts to the surface or subsurface (Yes/No)
North	Vacant wooded land and a cleared lot with a warehouse	Vacant, wooded land, followed by citrus groves	No
East	Vacant wooded land	Vacant wooded land (with citrus groves to the southeast)	No
South	Residential	Citrus groves dating back to the 1940s	Yes
West	Indian River	Indian River	No

* Some land uses (such as some types of commercial/industrial and agricultural land uses) are considered to have at least a moderate potential to have adversely affected the subsurface.

2.5 Physical Setting l

2.5.1 Topography and Geology

Figure 1 shows the location of the Site, as indicated on the United States Geological Survey (USGS) Sebastian, Florida/Riomar, Florida/Vero Beach, Florida (most recent revision: 2024) 7.5-minute quadrangle maps. Aspen Environmental obtained a physical setting report for the area of the Subject Site from Environmental Risk Information Services (ERIS). According to the ERIS report (**Appendix B**), the Subject Site has an elevation of approximately 2.78 feet above mean sea level. Based on the topographic maps provided by ERIS and Site observations, the Subject Site appears to be slightly uneven with a slope to the north. The ERIS report identified soils on the Subject Site as largely Canaveral fine sand, 0 to 5 percent slopes, which are somewhat poorly drained and Captiva fine sand, frequently ponded, 0 to 1 percent slopes, which are poorly drained. The ERIS database search identified the regional geology underlying the Site to consist of Anastasia Formation of the Pleistocene era and Holocene Sediments. The Anastasia Formation generally is recognized near the coast but extends inland as much as 20 miles (32 kilometers) in St. Lucie and Martin Counties. The Anastasia Formation, named by Sellards (1912), is composed of interbedded sands and coquinoid limestones. The most recognized facies of the Anastasia sediments is an orangish brown, unindurated to moderately indurated, coquina of whole and fragmented mollusk shells in a matrix of sand often cemented by sparry calcite. Sands occur as

light gray to tan and orangish brown, unconsolidated to moderately indurated, unfossiliferous to very fossiliferous beds. The Anastasia Formation forms part of the surficial aquifer system.

The Holocene sediments in Florida occur near the present coastline at elevations generally less than 5 feet (1.5 meters). The sediments include quartz sands, carbonate sands and muds, and organics.

2.5.2 Hydrogeology

According to the Physical Setting Report for the Subject Site, freshwater forested/shrub wetlands are located along the northern border and the eastern portion of the Subject Site. The nearest surface water bodies off-Site include two un-named ponds/stormwater features located within 1/8-mile south and southeast of the Subject Site and the Indian River located immediately adjacent to the west of the Subject Site. The Atlantic Ocean is located approximately 1/2-mile east of the Subject Site. In general, groundwater flow directions may vary depending on area groundwater pumping, surface water bodies, land use and development, localized topography, and other macro and micro features. Shallow groundwater flow at the Subject Site is projected more often to be to the west towards the Indian River or to the east towards the Atlantic Ocean. Data provided in the December 2009 Site Assessment Report prepared by Kimley Horn & Associates, Inc. for a nearby site (Jones Pier) located approximately 1-mile south southeast of the Subject Site, indicated a groundwater flow direction to be to the west, which supports this prediction. Based on review of this report, first groundwater is expected to be encountered approximately 2-4 feet below ground surface at the Subject Site.

A search of Federal and state water-well databases identified over one hundred well records within one mile of the Subject Site, including:

- Zero Public Water Systems Violations and Enforcement Data wells. This database contains a list of drinking water violations and enforcement actions from the Safe Drinking Water Information System (SDWIS) made available by the Drinking Water Protection Division of the US EPA's Office of Groundwater and Drinking Water.

- Zero Safe Drinking Water Information System (SDWIS) wells. This database contains information about public water systems as reported to US Environmental Protection Agency (EPA) by the states.
- Zero U.S. Geological Survey's (USGS) National Water Information System (NWIS) wells. This database contains comprehensive information regarding well-construction details, time-series data for gage height, streamflow, groundwater level, and precipitation and water use data. This NWIS database information is obtained through the Water Quality Data Portal (WQP).
- Zero Florida Subsidence Incident Report. Sinkholes are closed depressions in areas underlain by soluble rock such as limestone, dolostone, and in some states gypsum and salt. Other subterranean events can cause holes, depressions, or subsidence of the land surface that may mimic sinkhole activity. Commonly, a reported depression is not verified by a licensed professional geologist to be a true sinkhole, and the cause of subsidence is not known. Such an event is called a subsidence incident.
- Zero Public Water Supply Wells. The Public Water Supply Wells (PWSW) data consist of public water supply facilities and their wells in Florida, excluding Federally owned facilities.
- Greater than one hundred Water Well Completions – St. Johns River Water Management District. This database contains a list of wells in the Water Well Completion Report database made available by the St. Johns River Water Management District (SJRWMD).
- Three Water Well Construction Permit. This database contains a list of water well construction permits issued by the St. Johns River Water Management District (SJRWMD).
- Zero Well Surveillance Program Water Wells. This database contains a list of privately and publicly owned potable wells from the Florida Department of Health's (DOH) Well Surveillance Program.

Of these wells mentioned above, none were listed in the ERIS PSR as being on the Subject Site. Additional information concerning nearby wells can be found in the ERIS PSR report in **Appendix B**.

3. USER-PROVIDED INFORMATION

This section describes the information requested from the User of this Phase I ESA in the form of a User Questionnaire provided by Aspen Environmental.

3.1 Title Records

Aspen was not provided with and did not review title records for the Site. A property title search was not included in the scope of Aspen's services. The User did provide Site location information.

3.2 Environmental Liens or Activity and Use Limitations

The User was not aware of any Environmental Liens or Activity and Use Limitations for the Subject Site.

3.3 Specialized Knowledge

The User indicated they had no specialized knowledge of the Subject Site.

3.4 Commonly Known or Reasonably Ascertainable Information

The User indicated they had no commonly known or reasonably ascertainable information (as defined in AAI) regarding the Site.

3.5 Valuation Reduction for Environmental Issues

The User has not informed Aspen regarding whether or not the valuation of the Site has been reduced or otherwise impacted by environmental issues (as defined in AAI) at the Site.

3.6 Owner, Property Manager, and Occupant Information

The User supplied Aspen with the following contact information for the Site representative:

- Alan Wilkinson (owner)

3.7 Reason for Performing This Phase I ESA

Aspen understands that the Client engaged Aspen to perform this Phase I ESA for the Site to identify "Recognized Environmental Conditions" (as defined in ASTM E1527-21) as part of their efforts to purchase the Site.

3.8 Additional Information

The User provided Aspen with several environmental reports. These are listed below and are described in more detail in **Section 4.3**:

- *Environmental Assessment Report*, prepared by Ecological Consulting of Florida and dated February 18, 2022.
- *Jungle Trail Island Manor Property - Indian River County Environmental Bond (2024)* that was prepared by Water and Air Research, Inc.
- *Environmental Impact Report For Oak Hammock Parcel*, prepared by Florida Environmental Consulting, Inc. and dated May 11, 2023.
- *Gopher Tortoise Survey,* prepared by Florida Environmental Consulting, Inc. and dated May 2, 2023.
- *Map of Boundary and Tidal Water Survey,* prepared by Indian River Survey, Inc. and dated August 13, 2024.
- *Tree Health Survey Memorandum,* prepared by Advanced Restoration Ecology, Inc. and dated December 16, 2024.

A copy of these reports are included in **Appendix A-2**.

4. RECORDS REVIEW

Aspen's records review consisted of the following, to the extent available and reasonably ascertainable: i) review of identified federal, state, and local environmental databases; ii) review of identified historical aerial photographs; iii) review of identified historical topographic maps; iv) review of identified City Directories; v) review of local authority permits/records; and vi) review of available property tax information. Aspen also attempted to obtain fire insurance maps for the Site; however, none were available.

4.1 Standard Environmental Records Sources

4.1.1 Database Search Approach

Aspen contracted with ERIS to provide portions of the records reviewed as described below. The environmental database search was performed by ERIS in an attempt to ascertain whether the Site or neighboring properties were suspected of having environmental conditions that could have impacted the surface or subsurface conditions in a way which could be considered a REC for the Site. Specific records and search distances (from the approximate Site boundaries) for the environmental databases were reported by ERIS to be consistent with ASTM Practice E 1527-21 and are discussed in the ERIS Database Report (presented in **Appendix C**). Database descriptions are also included in the ERIS report and are summarized in **Table 1**.

4.1.2 Database Search Results – Subject Site

The Subject Site was not reported by ERIS to be in any of the databases searched.

4.1.3 Database Search Results – Vicinity Properties

The search of environmental databases identified several sites in multiple databases. Notably, no sites located within 1/2-mile of the Subject Site were listed in databases indicative of a release. Details of nearby listed sites are summarized in **Table 1**.

ERIS identified multiple sites on various databases such as FINDS/FRS and STCS, which are listings typically associated with the management of chemicals and waste and are not per se indicative of releases or spills at these locations.

4.1.4 Unmapped Sites

No unmapped sites were identified in the ERIS Database Report.

4.2 Historical Use Information

Aspen contracted ERIS to provide standard historical records, including aerial photographs, topographic maps, fire insurance maps, and city directories. The sections below identify and summarize the historical information sources sought/reviewed for the Site and vicinity. A summary of the findings from the review of these historical record sources provided by ERIS is included in **Table 2** which is illustrated below at the end of Section 4.2.

4.2.1 Historic Aerial Photographs

An aerial photograph review was conducted to help evaluate past uses of the Subject Property as well as adjoining properties. Aspen requested the ERIS aerial photo package, which included aerial photographs from 1943, 1951, 1957, 1968, 1970, 1974, 1984, 1994, 1999, 2005, 2006, 2007, 2010, 2013, 2015, 2017, 2019, 2021 and 2023. A copy of the aerial photographs package is included as **Appendix D** to this report.

4.2.2 Historical Topographic Maps

ERIS supplied portions of USGS topographical maps of the Site and vicinity for 1949, 1950, 1970, 1983, 2015, 2021 and 2024. A copy of the historical topographic maps package is included as **Appendix E** to this report.

4.2.3 Fire Insurance Maps

Aspen Environmental attempted to obtain Fire Insurance maps for the Site and/or vicinity; however, none were available. A copy of the No Coverage report is included as **Appendix F** to this report.

4.2.4 City Directories

A search of historical City Directories for the area of the Site was conducted by ERIS. Business directories including cross reference, and telephone directories were reviewed, if available in the ERIS report, for 1927-28, 1953, 1956, 1960, 1964, 1968, 1973, 1978, 1983, 1988, 1993, 1997, 2000, 2003, 2008, 2012, 2016, 2020, 2023 and 2024. Information for several nearby properties was found in the directories searched. The ERIS Historical Directory Report is included as **Appendix G** to this report.

4.2.5 Property Tax Records

Aspen searched the online Indian River County Property Appraiser's website[4] to obtain records associated with the Subject Site. According to the Indian River County Property Appraiser's website, the Site is comprised of a single parcel (Parcel ID number: 31392600000010000008.0). The information retrieved included property boundary information, including parcel and tax identification numbers and property type. Documents obtained indicated that the Subject Site is currently owned by Island Manor Development, LLC who has owned it since 2022. The retrieved tax maps and parcel information sheets associated with the Site are provided as **Appendix A-1** to this report.

[4] https://www.ircpa.org/

Table 2 – Historical Records Review - Aspen Observations			
Aerial Photographs	**Topographic Maps**	**Fire Insurance Maps**	**City Directory (CD)**
Subject Site: **1943-1957:** The majority of the Subject Site is a citrus grove. Small areas on the easternmost and westernmost portion of the Subject Site are forested. No structures appear visible. **1968:** The majority of the Subject Site remains a citrus grove; however, a small area along the northern property boundary appear to have been cleared. **1970:** What appears to be three large linear ditches with adjacent excavated material are present along the northwestern boundary of the citrus grove. **1974:** The Subject Site remains a citrus grove, though the western portion appears fallow. There appear to be clearly defined ditches along the western and northwestern boundary of the citrus grove. **1984:** The western portion of the grove no longer appears fallow. **1994-1999:** The majority of the Subject Site remains a citrus grove. Water is visible in the ditches along the northwestern boundary of the citrus grove. **2005-2007:** The citrus grove has become fallow and the Subject Site appears heavily vegetated and	**Subject Site:** **1949:** The majority of the Subject Site is depicted as a citrus grove with some forested portions along the northern, western and eastern property boundaries. **1950:** The topographic map appears to have been pieced together for this year. The Subject Site appears vacant. **1970:** The majority of the Subject Site is depicted as a citrus grove with some forested portions along the northern, western and eastern property boundaries. **1983:** The topographic map appears to have been pieced together for this year. The Subject Site appears vacant. **2015-2024**: Subject Site is depicted as vacant. It should be noted that no structures are visible on the map, as the topographic maps for these years do not show structural detail. **Vicinity:** **1949:** Citrus groves are visible immediately south of the Subject Site. The Intracoastal Waterway/Indian River is visible immediately west of the Subject Site, followed by a group of islands. The area immediately east of the Subject Site is depicted as vacant, vegetated land. The Atlantic Ocean is present approximately 1/2-mile east of the Subject Site. The area	**Subject Site:** No Fire Insurance Maps Available **Vicinity:** No Fire Insurance Maps Available	**Subject Site:** **1927-28:** Street not listed **1953-2024:** Street not listed/No listing found. **Vicinity:** **1927-1997:** **Seacrest Dr.:** Street not listed **W. Island Club Square:** Street not listed **Island Club Square:** Street not listed **Jungle Trail:** Street not listed **Hwy. A1A:** Street not listed, Range not listed (1964-1997) **Island Club Mnr:** Street not listed **2000:** **Seacrest Dr.:** Residential (8460-8620) **W. Island Club Square:** No listings found **Island Club Square:** Beazer Homes/Island Club of Vero Beach (871) **Jungle Trail:** Residential (8510-8610) **Hwy. A1A:** No listing found **Island Club Mnr:** No listing found **2003:** **Seacrest Dr.:** Residential (8525-8625) **W. Island Club Square:** Island Club of Vero Beach (1209), Beazer Homes (1237) **Island Club Square:** Island Club of Vero Beach (1209), Beazer Homes (1237) **Jungle Trail:** Residential (8610) **Hwy. A1A:** No listing found

Table 2 – Historical Records Review - Aspen Observations			
Aerial Photographs	**Topographic Maps**	**Fire Insurance Maps**	**City Directory (CD)**
overgrown. Water is still visible in the ditches along the western and northwestern boundary of the citrus grove. **2010:** The citrus grove has been cleared. Two small strips of trees are present in the central portion of the Site and a partially forested area remains on the eastern portion of the Site. **2013:** The Subject Site appears to be grassy, vacant land with two strips of trees in the central portion of the Site and a forested area on the eastern and western portions of the Site. The ditches/canals remain visible on the northwestern and western boundaries of the former grove area. **2015-2021:** No significant changes. **2023:** Some clearing appears to have occurred on the western portion of the Subject Site. **Vicinity:** **1943:** A citrus grove is present immediately south of the Subject Site. The areas immediately north and east of the Subject Site are vacant, forested land. Citrus groves are present within 1/4-mile north of the Subject Site. The Indian River is present immediately west of the Subject Site.	immediately north of the Subject Site is depicted as vacant vegetated land, followed by citrus groves (approximately 1/8- to 1/4-mile north). **1950:** The topographic map appears to have been pieced together for this year. The area immediately north of the Subject Site is still depicted as vacant land, followed by citrus groves (approximately 1/8- to 1/4-mile north). The areas immediately east and west of the Subject Site are similar to the 1949 photograph. The area immediately south of the Subject Site is depicted as vacant land (no citrus groves are shown). **1970:** Citrus groves are again visible immediately south of the Subject Site. The Intracoastal Waterway/Indian River is visible immediately west of the Subject Site, followed by a group of islands. The area immediately east of the Subject Site is depicted as vacant, vegetated land. Highway A1A is depicted just over 1/4-mile east of the Subject Site. The Atlantic Ocean is present approximately 1/2-mile east of the Subject Site. The area immediately north of the Subject Site is depicted as vacant vegetated land. The citrus groves that were previously located approximately 1/8- to 1/4-mile north of the Subject Site now appear fallow.		**Island Club Mnr:** No listing found **2008:** **Seacrest Dr.:** Residential (8460-8625), La Bendicion (8525) **W. Island Club Square:** Island Club of Vero Beach (1209), Residential (1200-1234, 1245-1261, 1446-1453), Island Club Riverside CLBHS (1239), DMM Builders Inc. (1358), DTL Mgmt, Inc. (1377), A Selmer Inc. (1430), Treasure Coast Elder Care (1438) **Island Club Square:** Residential (801-1204, 1214-1234, 1245-1261, 1446-1453), Island Club of Vero Beach (1209), Island Club Riverside CLBHS (1239), DMM Builders Inc. (1358), DTL Mgmt, Inc. (1377), A Selmer Inc. (1430), Treasure Coast Elder Care (1438) **Jungle Trail:** Residential (8610) **Hwy. A1A:** No listing found **Island Club Mnr:** No listing found **2012:** **Seacrest Dr.:** Residential (8460-8680), La Bendicion (8525) **W. Island Club Square:** Residential (1200-1234, 1245-1377, 1381-1401, 1404-1438, 1441-1453), Island Club Riverside CLBHS (1239), DMM Builders Inc. (1358), DTL Mgmt, Inc. (1377), Inovation Consulting

Table 2 – Historical Records Review - Aspen Observations			
Aerial Photographs	**Topographic Maps**	**Fire Insurance Maps**	**City Directory (CD)**
1951: No significant changes. An unpaved roadway (or possibly canal) is located along the eastern boundary of the Subject Site. **1957:** No significant changes. Additional citrus groves are located within 1/2-mile south of the Subject Site. **1968:** Additional citrus groves are located immediately southeast of the Subject Site. Highway A1A is visible approximately 1/4-mile northeast of the Subject Site. **1970-1974:** The citrus groves to the north of the Subject Site appear to have gone fallow. The citrus grove immediately south and southeast of the Site appear to be active. **1984:** The citrus groves to the north of the Subject Site have become completely overgrown. A series of sandy trails are visible within 1/2- to 1-mile north of the Subject Site. **1994:** A residential neighborhood is visible approximately 1/2-mile north of the Subject Site. Additionally, a residential neighborhood is visible within 1/2-mile south of the Subject Site. **1999:** The former citrus grove that was previously immediately southeast of	**1983:** The topographic map appears to have been pieced together for this year. The area immediately north of the Subject Site is still depicted as vacant land, followed by fallow citrus groves (approximately 1/8- to 1/4-mile north). The areas immediately east and west of the Subject Site are similar to the 1970 photograph. The area immediately south of the Subject Site is depicted as vacant land (no citrus groves are shown). **2015-2024:** No structures are visible, as the topographic maps for these years do not show structural detail; however, beginning in 2015 map, the area immediately south of the Subject Site is shown as a residential neighborhood with marked roadways. A residential neighborhood is also shown approximately 1/4-mile north of the Subject Site. The 2021and 2024 maps are similar to the 2015 map, except that a large wetland area is depicted immediately north and east of the Subject Site.		Partners (1404), Treasure Coast Elder Care (1438) **Island Club Square:** Residential (801-1234, 1245-1421, 1433-1438, 1441-1453), Summer Place Garden Club (971), Island Club Riverside CLBHS (1239), DMM Builders Inc. (1358), DTL Mgmt, Inc. (1377), A Selmer Inc. (1430), Treasure Coast Elder Care (1438) **Jungle Trail:** Residential (8610) **Hwy. A1A:** No listing found **Island Club Mnr:** No listing found **2016:** **Seacrest Dr.:** Residential (8485-8680) **W. Island Club Square:** Residential (1200-1377, 1389-1401, 1404-1452), Island Club Riverside CLBHS (1239), DTL Mgmt, Inc. (1377), Honor Bright Foundation (1381), Innovation Consulting Partners (1404), Camp Engineering Sales Inc. (1429), Treasure Coast Elder Care (1438) **Island Club Square:** Residential (805-1237, 1241-1377, 1389-1401, 1404-1452), Island Club Riverside CLBHS (1239), DTL Mgmt, Inc. (1377), Honor Bright Foundation (1381), Innovation Consulting Partners (1404), Camp Engineering Sales Inc. (1429), Treasure Coast Elder Care (1438) **Jungle Trail:** Residential (8610) **Hwy. A1A:** No listing found

Table 2 – Historical Records Review - Aspen Observations			
Aerial Photographs	**Topographic Maps**	**Fire Insurance Maps**	**City Directory (CD)**
the Subject Site has been converted into a residential neighborhood. **2005:** The former citrus grove that was previously immediately south of the Subject Site has been converted into a residential neighborhood. The areas immediately north and east of the Subject Site remain vacant and heavily vegetated. **2006-2023:** No significant changes.			**Island Club Mnr:** No listing found **2020:** **Seacrest Dr.:** Residential (8460-8700) **W. Island Club Square:** Residential (1200-1237, 1241-1377, 1392-1452), Island Club Riverside CLBHS (1239), Honor Bright Foundation (1381), Camp Engineering Sales Inc. (1429), Treasure Coast Elder Care (1438) **Island Club Square:** Residential (805-1237, 1241-1377, 1392-1452), Island Club Riverside CLBHS (1239), Honor Bright Foundation (1381), Camp Engineering Sales Inc. (1429), Treasure Coast Elder Care (1438) **Jungle Trail:** Residential (8610) **Hwy. A1A:** No listing found **Island Club Mnr:** No listing found **2023:** **Seacrest Dr.:** Residential (8460-8700) **W. Island Club Square:** Residential (1200-1237, 1241-1377, 1385-1452), Island Club Riverside CLBHS (1239), Honor Bright Foundation (1381), Camp Engineering Sales Inc. (1429), Treasure Coast Elder Care (1438) **Island Club Square:** Residential (805-1237, 1241-1377, 1385-1452), Island Club Riverside CLBHS (1239), Honor Bright Foundation (1381), Camp Engineering Sales Inc. (1429), Treasure Coast Elder Care (1438) **Jungle Trail:** Residential (8610)

Table 2 – Historical Records Review - Aspen Observations			
Aerial Photographs	**Topographic Maps**	**Fire Insurance Maps**	**City Directory (CD)**
			Hwy. A1A: No listing found **Island Club Mnr:** No listing found **2024:** **Seacrest Dr.:** Residential (8480-8680) **W. Island Club Square:** Residential (1200-1237, 1241-1452), First Choice Marketing (1213), Island Club Riverside CLBHS (1239), DTL Mgmt Inc. (1377), Innovation Consulting Partners (1404), Treasure Coast Elder Care (1438) **Island Club Square:** Residential (801-1237, 1241-1452), Natural Gas Appliance Co Inc. (819), First Choice Marketing (1213), Island Club Riverside CLBHS (1239), DTL Mgmt Inc. (1377), Innovation Consulting Partners (1404), Treasure Coast Elder Care (1438) **Jungle Trail:** Residential (8610) **Hwy. A1A:** No listing found **Island Club Mnr:** No listing found
In summary, the review of aerial photographs, topographic maps, and/or city directories revealed usages (e.g.: agricultural land use) which may be indications of likely hazardous materials/chemical storage, management/usage, or disposal at/near the Subject Site which could pose a threat to the soil and/or groundwater quality at the Subject Site.			

4.3 Other Documents

4.3.1 Previous Reports Reviewed for the Site

Indian River County personnel provided Aspen Environmental with several environmental reports pertaining to the Subject Site. These are described below:

- *Environmental Assessment Report*, prepared by Ecological Consulting of Florida and dated February 18, 2022. This report indicated the presence of wetlands and Gopher Tortoise burrows on the Subject Site.

- *Jungle Trail Island Manor Property - Indian River County Environmental Bond (2024)* that was prepared by Water and Air Research, Inc. This report indicated that the Subject Site is contiguous with one of the last large remaining mature maritime hammocks in the county. It contains a mix of cleared citrus grove land with shrub marsh, mangrove swamp and salt marsh estuarine wetlands. The report also indicated that the process of establishing recreational opportunities will require an inventory of the area to determine appropriate locations for activities, as well as other items. According to the report, examples of potential recreation at this site include boating, bank fishing, wildlife viewing, and hiking.

- *Environmental Impact Report For Oak Hammock Parcel*, prepared by Florida Environmental Consulting, Inc. and dated May 11, 2023. This report indicated that land development improvements to the Oak Hammock Parcel (Subject Site), unless properly planned and permitted, may cause adverse environmental impacts to native trees, protected species, and wetlands.

- *Gopher Tortoise Survey,* prepared by Florida Environmental Consulting, Inc. and dated May 2, 2023. This report indicated the presence of numerous Gopher Tortoise burrows on the Subject Site.

- *Map of Boundary and Tidal Water Survey,* prepared by Indian River Survey, Inc. and dated August 13, 2024.

- *Tree Health Survey Memorandum,* prepared by Advanced Restoration Ecology, Inc. and dated December 16, 2024. This report indicated that the most common defect found in the trees on site were heavy signs of basal rot and rotting branches. Also noted in some of the trees were multiple areas of deep penetrating trunk rot, likely also having heartwood rot.

A copy of these reports are included in **Appendix A-2.**

No other environmental reports were provided by the Client for review.

4.3.2 Publicly Available Records for Nearby Properties

Information Found Through Public Records Search on FDEP Website

Because of the nature of some of the information reviewed for nearby properties (see **Table 1** and below), Aspen sought environmental cleanup documents relating to nearby sites. The FDEP is commonly the lead environmental agency for contamination issues in this area and, as a result, for these properties, FDEP files were retrieved from FDEP's online Information Portal database and reviewed. A summary of Aspen's review of Information Portal records from this file review for these properties is included below. Selected copies of some portions of some of the reviewed documents are included in **Appendix A-3**.

- **Fischer Residence** (ERIS Map ID 1) (this property is shown on the ERIS map to be within 1/8-mile west of the Subject Site and in the FINDS/FRS database). According to the database report, this facility has a Construction Stormwater General Permit (Identifier: FLR10XA94). No violations were identified. Therefore, this site is not expected to have impacted the Subject Site.
- **The Island Club of Vero Beach** (ERIS Map ID 2) (this property is shown on the ERIS map to be within 1/8-mile east southeast of the Subject Site and in the FINDS/FRS database). According to the database report, this facility had a Construction Stormwater General Permit (Identifier: FLR10HN89). According to the USEPA Detailed Facility

Report, the facility's permit has been terminated. No violations were identified. Therefore, this site is not expected to have impacted the Subject Site.

- **Indian River County – Sea Oaks WWTF.** (ERIS Map ID 3) (this property is shown on the ERIS map to be approximately 1/4-mile northeast of the Subject Site and listed in the STCS database). According to the database report, this facility had a 1,000-gallon emergency generator diesel underground storage tank (UST) and a 1,000-gallon emergency generator diesel aboveground storage tank (AST). Both have been removed from the site. Based on the distance of this site to the Subject Site, the lack of documented releases and that this site is not located in a direction projected to be upgradient of the Subject Site it is not expected to have impacted the Subject Site.
- **Jones Pier Vero Beach** (ERIS Map ID 4) (this property is shown on the ERIS map to be approximately 1-mile south southeast of the Subject Site and listed in the ERIC and WCRPS databases). According to FDEP files, environmental due diligence activities indicated the presence of soil and groundwater contamination at the site, which was a former citrus grove. A Site Assessment Report was prepared in 2009 by Kimley Horn & Associates, Inc., which found concentrations of dieldrin in soils that exceeded the leachability to groundwater cleanup target levels. Elevated concentrations of ammonia were detected in groundwater; however, Kimley Horn attributed this to naturally occurring conditions and recommended no further assessment. In May 2010, FDEP indicated that the Site Assessment Report was incomplete and required additional information. A Site Assessment Report Addendum (SARA) was submitted in August 2010 by Kimley Horn, which was accepted by FDEP. The SARA included a proposal for site closure under Risk Management Option Level II of Rule 62-780.680(2), Florida Administrative Code (F.A.C.). A February 22, 2011, Draft Declaration of Restrictive Covenant was submitted by Indian River County and FDEP concurred that a Site Rehabilitation Completion Order with institutional controls placed on the soil and groundwater was appropriate for this site. In March 2011, a Site Rehabilitation Completion Order (SRCO) without Conditions was issued by FDEP for the site. An inquiry has been made to FDEP regarding this; however,

based on this SRCO, and the distance of this site from the Subject Site, it is not expected to have impacted the Subject Site.

Additional information regarding these sites can be found in the database report in **Appendix C** and in **Table 1**.

5. SITE RECONNAISSANCE

5.1 Methodology and Limiting Conditions

A reconnaissance of the Subject Site was conducted by Aspen representative Jodi Beck on December 5, 2025. Selected photographs taken during the reconnaissance are included in **Appendix H**. Adjoining properties were peripherally observed from the perimeter of the Subject Site.

As part of the Site reconnaissance, Aspen looked for evidence of the presence of hazardous substances/petroleum products used, stored, or discarded, and inspected the Site for areas of disturbed or discolored soil, suspect equipment and/or building materials which may contain hazardous substances, areas of distressed vegetation, wastewater discharge areas, storage tanks/septic systems, waste management/disposal areas, lagoons, pits, sumps, surface water management areas, and stained surfaces.

5.2 Utility Service & Materials Management Provider Information

The Subject Site was vacant and undeveloped at the time of the Site visit.

5.3 Interior and Exterior Observations

Observations made during the Site reconnaissance are documented in the following table. Unless otherwise indicated, the indicated observations are only for the Subject Site. Photos taken during Aspen's December 2025 Site visit are provided in **Appendix H**.

ASTM Section	Feature or Condition	Description
Interior and Exterior Observations		
9.4.2.3 & 9.4.2.8	Hazardous Substances or Petroleum Products	No evidence of hazardous substance or petroleum products were identified during Aspen's Site visit.
9.4.2.4	Underground Storage Tanks (USTs)	No evidence of USTs were identified during Aspen's Site visit.
9.4.2.4	Aboveground Storage Tanks (ASTs)	No evidence of ASTs was identified during Aspen's Site visit.
9.4.2.5	Odors	No odors were identified during Aspen's Site visit.
9.4.2.6	Pools of Liquids	No pools of liquid indicative of a chemical release were identified during Aspen's Site visit.
9.4.2.7	Drums and Containers > 5 Gallons	No drums or containers greater than 5-gallons were identified during Aspen's Site visit.
9.4.2.9	Unidentified Substances/Containers	No unidentified substances/containers were identified during Aspen's Site visit.
9.4.2.10	PCB Items	Aspen noted no evidence of potential polychlorinated biphenyl-containing equipment/materials (light ballasts, old paints, etc.) at the Subject Site during the Site visit.
Interior Observations		
9.4.3.1	Heating and Cooling Systems	No structures were present on the Subject Site during Aspen's Site visit.
9.4.3.2	Stains/Corrosion	No structures were observed on the Subject Site during Aspen's Site visit.

ASTM Section	Feature or Condition	Description
9.4.3.3	Drains and Sumps	No structures were observed on the Subject Site during Aspen's Site visit.
Exterior Observations		
9.4.4.1	Pits, Ponds, or Lagoons	No pits, ponds, pools, or lagoons in connection with waste disposal were observed during Aspen's reconnaissance of the Site.
9.4.4.2	Stained Soil or Pavement	No stained pavement or soil was observed on the Subject Site during the Site visit.
9.4.4.3	Stressed Vegetation	No stressed vegetation was observed on the Subject Site during the Site visit.
9.4.4.4	Solid Waste	No solid waste was observed at the Subject Site during the Site visit, with the exception of a discarded propane tank and piping on the western portion of the Subject Site.
9.4.4.5	Wastewater or Stormwater Discharge	No stormwater drains were observed at the Subject Site during the Site visit.
9.4.4.6	Wells	Piping remnants were identified on the western portion of the Subject Site during Aspen's Site visit. The exact nature of the piping could not be determined; however, it could possibly relate to irrigation. According to the Physical Setting Report and the St. John's Water Management District, there are no records of wells on the Subject Site.
9.4.4.7	Septic Systems	No evidence of septic systems were observed on the Subject Site during Aspen's Site visit.

5.4 Adjacent Property Reconnaissance

During the Site reconnaissance, Aspen observed the adjoining properties from the Subject Site. The purpose of this observation was to attempt to identify possible sources of obvious environmental impairment emanating from the adjoining properties that could affect soil and groundwater quality at the Subject Site or result in vapor migration into the Subject Site as a result of surface water runoff, groundwater transport, or similar pathways. Based on observations of the nearby land use, Aspen noted no obvious evidence of chemical discharge to the ground (such as stained ground), no evidence of potential subsurface contamination (such as the presence of monitoring wells), or evidence of outside chemical storage (such as tanks, totes and drums) at adjacent properties.

6. INTERVIEWS

6.1 Interview with Current Owner/Occupant

Mr. Alan Wilkinson, Owner of the Subject Site, was interviewed for this Phase I ESA as a representative for the Site on December 12, 2025. Mr. Wilkinson indicated that he has owned the Subject Site since 2022 and had planned development for it; however, the Site was never developed. He indicated that the Site had been a former citrus grove but had been vacant for many years. Mr. Wilkinson did not have any knowledge of environmental issues associated with the Subject Site (chemical spills, discharges, contamination, etc.) and has not observed any signs of contamination, such as stressed vegetation or staining. He also indicated he was not aware of previous chemical storage or use on the Site. He stated that there are no tanks on the Subject Site; however, a neighboring residence does have a septic tank.

6.2 Interview with Previous Owner/Occupant

Aspen was not provided with contact information for any of the former property owners, nor was Aspen able to locate such information; Aspen did not conduct an interview with former owner representatives.

6.3 Interview with Local Agencies

Aspen Environmental submitted a records request to the Indian River County Fire Department on December 10, 2025 to request public records regarding emergency responses to fires, and discharge/release incidents at the Site. No records for the Subject Site were identified.

Aspen Environmental submitted a records request to the Indian River County Health Department for water well and septic records on December 10, 2025. No records for the Subject Site were identified.

As there have been no structures historically located on the Site, a records request to the Indian River County Building Department was not submitted.

St. Johns River Water Management District was contacted for information pertaining to historical wells that may have been located on the Subject Site; however no records were identified.

Copies of records obtained are included in **Appendix A-1.**

7. FINDINGS, OPINIONS, AND DATA GAPS

Aspen has performed a Phase I ESA in conformance with the scope and limitations of ASTM Practice E 1527-21 of the Subject Site located in Vero Beach, Florida.

In the following sections, Aspen presents our findings and opinions, data gaps, and conclusions (Sections 7.1 through 7.3) regarding any identified or suspected recognized environmental conditions, controlled recognized environmental conditions, historical recognized environmental conditions, and/or *de minimis* conditions associated with the Site.

7.1 Findings

This assessment revealed no Recognized Environmental Conditions (REC), one Suspected REC, no historical recognized environmental conditions (HREC), no Controlled Recognized Environmental Condition (CREC) and one *de minimis* conditions in connection with the Subject Site. Each condition is described below:

Recognized Environmental Conditions (RECs)

As defined by ASTM E1527-21, a recognized environmental condition is: "*the presence of hazardous substances or petroleum products in, on, or at the subject property due to a release to the environment;(2) the likely presence of hazardous substances or petroleum products in, on, or at the subject property due to a release or likely release to the environment; or (3) the presence of hazardous substances or petroleum products in, on, or at the subject property under conditions that pose a material threat of a future release to the environment. De minimis conditions are not recognized environmental conditions."*

No RECs were identified by Aspen Environmental.

Suspected Recognized Environmental Conditions (Suspected RECs)

Suspected RECs are findings which Aspen Environmental concluded do not meet the definition of a REC based on the information Aspen Environmental obtained; however, a suspected REC finding does indicate Aspen Environmental believes there is at least a moderate potential to indicate that surface or subsurface quality impacts remain at the Site as of the writing of this Phase I ESA. The following suspected RECs were identified:

- **FINDING A (Historic Use of the Site):** Historical sources indicate that the Subject Site was utilized as a citrus grove from at least the early 1940s through the late 1990s or early 2000s. Citrus production in Florida during this period commonly involved the application of nitrogen-based fertilizers, which can result in elevated nitrate concentrations in groundwater. Additional potential contaminants of concern include metals, organochlorine pesticides, herbicides, ammonia and, to a lesser extent, volatile organic compounds (VOCs) or petroleum-related compounds that may persist in soil or groundwater associated with historical agricultural activities. Based on this historical agricultural use of the Subject Site and the lack of soil or groundwater data, this condition is considered a Suspected REC.

Controlled Recognized Environmental Conditions (CRECs)

A CREC is a *"recognized environmental condition affecting the subject property that has been addressed to the satisfaction of the applicable regulatory authority or authorities with hazardous substances or petroleum products allowed to remain in place subject to implementation of required controls (for example, activity and use limitations or other property use limitations)."*

No CRECs were identified during this Phase I ESA.

Historical Recognized Environmental Conditions (HRECs)

An HREC is a *"previous release of hazardous substances or petroleum products affecting the subject property that has been addressed to the satisfaction of the applicable regulatory authority or authorities and meeting unrestricted use criteria established by the applicable regulatory*

authority or authorities without subjecting the subject property to any controls (for example, activity and use limitations or other property use limitations).”

No HRECs were identified during this Phase I ESA.

De Minimis Conditions

A *de minimis* condition is a condition that “*generally does not present a threat to human health or the environment and that generally would not be the subject of an enforcement action if brought to the attention of appropriate governmental agencies*”. *De Minimis* conditions are not recognized environmental conditions.

One De Minimis conditions were identified during the Phase I ESA:

- **FINDING B (Vicinity Land Use):** The surrounding land use to the north and south of the Subject Site was historically agricultural (citrus groves) dating back to the 1940s. The sites to the north and south are not located in a direction projected to be upgradient of the Subject Site; although the citrus groves to the south were located immediately adjacent to the Subject Site. These areas have since been residentially developed and therefore, this condition is considered to be de minimis.

7.2 Data Gaps

In accordance with ASTM E1527-21, this section documents data gaps in the information obtained and reviewed as part of this Phase I ESA and discusses the associated significance. A data gap is defined as being “*a lack of or inability to obtain information required by this practice [ASTM E1527-21] despite good faith efforts by the environmental professional to gather such information.*”

a) The User did not provide contact information for previous owners of the Site and Aspen did not locate such owner information; therefore, Aspen was unable to interview the former owners of the Subject Site, pursuant to ASTM E1527-21 guidance. This data gap is not

considered to be significant to the identification of RECs, as the historical use of the property was identified via historical aerial photographs and previous environmental reports for the Subject Site.

b) The ASTM E1527-21 guidance states that all obvious uses of the subject property shall be identified from the present, back to the subject property's first developed use, or back to 1940, whichever is earlier. Historical aerial photographs for the Site date back to 1943 and show the Subject Site as an established citrus grove. This is not considered to be a significant data gap. Based on the historical aerial photograph in 1943, it can be anticipated that the Site was also a citrus grove in 1940.

7.3 Conclusions

Aspen performed a Phase I Environmental Site Assessment in conformance with the scope and limitations of ASTM Practice E1527-21, for the Subject Site, located on Island Club Manor in Vero Beach, Indian River County, Florida. Any exceptions to, or deviations from, this practice are described in **Section 1.4** of this report. This assessment has not revealed evidence of RECS, CRECs or HRECs. One Suspected REC and one de minimis condition in connection with the Subject Site were identified.

8. NON-SCOPE AND OTHER CONSIDERATIONS

8.1 Non-Scope Considerations

At the time of this writing, the User has not authorized Aspen to perform additional environmental due diligence for this Site.

8.2 Other Considerations

Perfluorooctanoic Acid (PFOA) and Perfluorooctanesulfonic Acid (PFOS)

On April 19, 2024, the USEPA issued a final rule designating perfluorooctanoic acid (PFOA) and perfluorooctanesulfonic acid (PFOS), as "hazardous substances" under the Comprehensive Environmental Response, Compensation, and Liability Act (CERCLA). As a result, the potential for these chemicals to be present at the Subject Site were considered during this Phase I ESA.

PFOA and PFOS are part of a large group of lab-made chemicals known as perfluoroalkyl and polyfluoroalkyl substances (PFAS). These chemicals have been in commercial use since the 1940s and are long lasting chemicals, components of which break down very slowly over time. Due to their widespread use and their persistence in the environment, these chemicals may be found in the soil and/or groundwater at many types of sites, including manufacturing sites (e.g., chrome plating facilities, electronics manufacturers, and certain textile and paper manufacturer), waste management facilities (e.g., landfills, disposal sites, and hazardous waste sites), and facilities that use fire-fighting foam (e.g., airports, shipyards, military bases, firefighting training facilities, chemical plants, and refineries). It was also used in metal coatings to protect against corrosion, staining and weathering and was reported to be used as additives in automotive lubricant oils and hydraulic fluids, to reduce surface tension, prevent fires and evaporation.

The Subject Site has historically been utilized solely for citrus cultivation. PFAS compounds are not known to have been used in typical agricultural operations associated with citrus production, and there is no indication that PFAS-containing materials (e.g., aqueous film-forming foam [AFFF], industrial surfactants, plating operations, or wastewater biosolids) were stored or applied

at the Site. Therefore, based on the Site's historical agricultural use and lack of industrial or firefighting-related activities, the potential for PFAS occurrence at the Site is considered low. It should also be noted that there are no surrounding sites within 1/8-mile of the Subject Site that are listed in a PFAS database.

9. REFERENCES

Brevard County Natural Resources Management Department, In-Compliance Letter for Indian River Cnty – Sea Oaks WWTF, November 4, 2024.

ECHO Detailed Facility Report, for Fischer Residence, December 2025.

ECHO Detailed Facility Report, for Island Club of Vero Beach, December 2025.

ERIS, Aerial Photograph Research Results, December 2025.

ERIS, Database Report, December 2025.

ERIS, Fire Insurance Map Research Results, December 2025.

ERIS, Historical City Directory Report, December 2025.

ERIS, Physical Setting Report, December 2025.

ERIS, Topographic Map Research Results, December 2025.

Florida Department of Environmental Protection, Site Rehabilitation Completion Order for Jones Pier Vero Beach, June 10, 2011.

Florida Department of Environmental Protection, Storage Tank Facility Closure Site Inspection Report for Indian River Cnty – Sea Oaks WWTF, September 18, 2024.

Indian River County Property Appraisers Office. www.ircpa.org

Indian River County Public Records Request Form. Publicrecords@indianriver.gov

Kimley Horn & Associates, Site Assessment Report for Jones Pier Site, December 2009.

United States Environmental Protection Agency, FRS Facility Detail Report for Fischer Residence, December 2025.

United States Environmental Protection Agency, FRS Facility Detail Report for Island Club of Vero Beach, December 2025.

10. SIGNATURE BY ENVIRONMENTAL PROFESSIONAL

"I have the specific qualifications based on education, training, and experience to assess a property of the nature, history, and setting of the Subject Site. I have developed and performed all appropriate inquiries in conformance with the standards and practices set forth in 40 CFR Part 312." Qualifications of the below-signed professionals are included in Section 12.

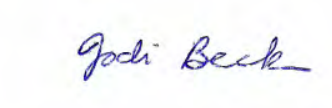

Signed by Jodi Beck – Aspen Environmental, LLC

11. QUALIFICATIONS OF STAFF

Jodi Beck

Ms. Beck is an Environmental Professional with Aspen Environmental, LLC with over 20 years of experience in conducting environmental site assessments (ESAs), including Phase I and Phase II ESAs, analyzing the results, and developing reports following appropriate ASTM and other regulatory guidelines. She is familiar with the current ASTM E-1527 standard, as well as EPA's All Appropriate Inquiry Rule (40 CFR Part 312) and qualifies as an Environmental Professional, as specified in EPA's All Appropriate Inquiry Rule. She has performed soil and groundwater sampling using a variety of sampling methods at numerous facilities and has supervised site remediation activities (e.g., tank removals, PCB cleanup). She is also familiar with the site assessment regulations of 62-780 and the FDEP underground storage tank closure regulations and has played a key role in obtaining several No Further Action/Site Rehabilitation Completion Orders. Ms. Beck holds a Masters Degree in Engineering Management (with a focus in industrial systems) and a Bachelor of Science Degree in Biology.

TABLE

Table 1
Summary of ERIS Database Review Findings

Site: Jungle Trail Property
Vero Beach, Florida

ERIS Property Name	ERIS Map ID	Approximate Distance (miles) and Direction from the Subject Site Parcel	Is Listed Site Located in Direction which is Projected to be Upgradient from Subject Site?	ERIS-indicated Databases Associated with Listed Site	Has Contamination Been Reported at this Listed Site in ERIS Report?	Is there a Better than Average Potential for Surface or Subsurface Contamination to be Present at this Listed Site?	Is there Likelihood for Contamination at this Listed Site to have Contaminated the Subsurface (Soil, Groundwater, and/or Soil Vapor) or Surface or at the Subject Site (based on database listings?)	Does Listing Result in the Conclusion that the Listed Site is likely to be a known or suspect REC, HREC, CREC, and/or de minimis condition for the Target Property/Subject Site (if "Yes" then please see Section 7 of this report for further evaluation)?
Fischer Residence	1	<1/8-mile W	Potentially	FINDS/FRS	No	No	Low - no permit violations reported	No
The Island Club of Vero Beach	2	<1/8-mile ESE	N	FINDS/FRS	No	No	Low - no permit violations reported	No
Indian River Cnty - Sea Oaks WWTF	3	Approx. 1/4-mile NE	N	STCS	No	Yes, this site had an aboveground and an underground storage tank.	Low - no releases have been reported from this site.	No
Jones Pier Vero Beach	4	Approx. 1-mile SSE	N	ERIC, WCRPS	Yes	Yes, this site had underground storage tanks. Additionally this site was a former generator of hazardous waste with violations on record.	Low - based on the distance of this site to the Subject Site and that an SRCO was issued in March 2011	No

Groundwater flow direction, as projected in this Phase I ESA, is projected to be to the east or west

FIGURES

Figure 1	Site Location Map Jungle Trail Property Vero Beach, FL December 2025	Aspen ENVIRONMENTAL, LLC

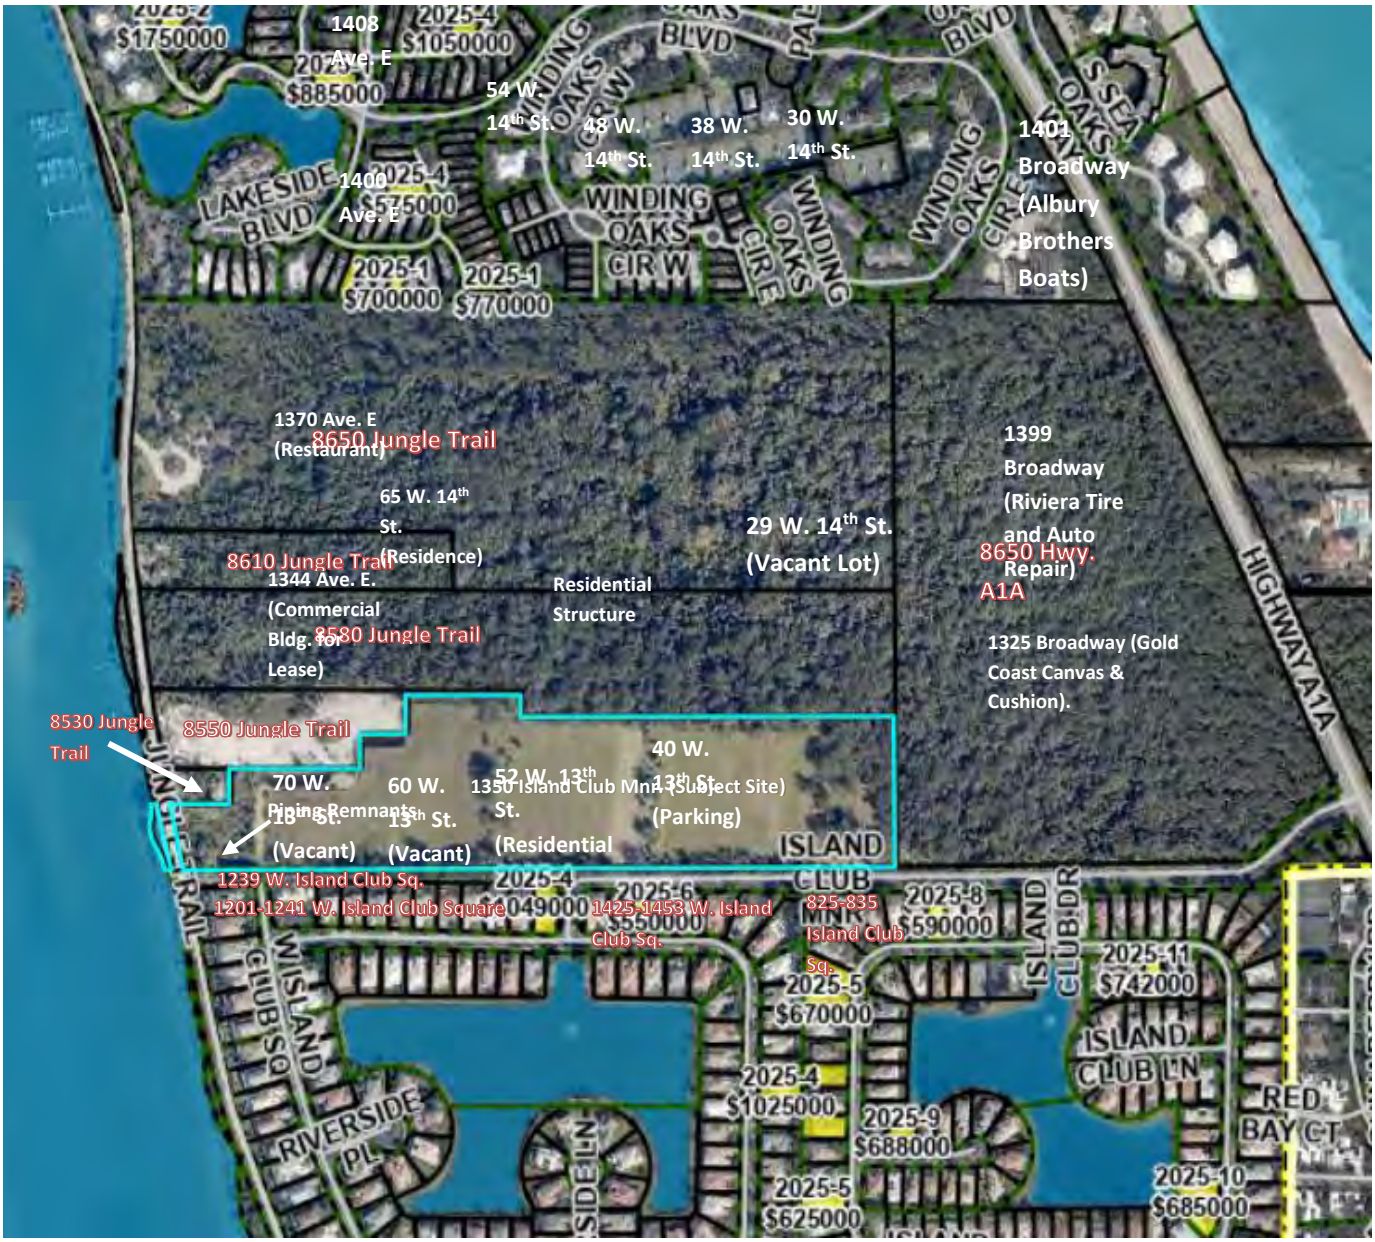

Note: Locations are approximate.
Subject Site is outlined in teal.

Figure 2	Site Layout Map Jungle Trail Property Vero Beach, FL December 2025	Aspen ENVIRONMENTAL, LLC

APPENDICES

APPENDIX A

SELECTED REVIEWED DOCUMENTS PROVIDED BY OWNER, SITE CONTACT(S), THE CLIENT, AND/OR OTHERS

APPENDIX A-1

INDIAN RIVER COUNTY PARCEL INFORMATION

Indian River County, FL

Property taxes are subject to change upon change of ownership.

- Past taxes are not a reliable projection of future taxes.
- The sale of a property will prompt the removal of all exemptions, assessment caps, and special classificiations.

Parcel Summary

Parcel ID	31392600000010000008.0
Prop ID	37664
Location Address	1350 ISLAND CLUB MNR VERO BEACH, FL 32963
Subdivision	
Neighborhood	M&B 510 S to IRS (091030.00)
Market Area	09
Property Use Code	(0000) Vac Res,MH,MFam,POI,AgZN
Township/Range/Section	31-39-26
Tax District	1- NORTH COUNTY W/SEB INLET
Millage Rate	14.2045
Acreage	19.6
Homestead	N

View Map | Driving Directions (Google Maps)

Legal Description

(The description below is not to be used on legal documents.)

SEC 26 TWN 31 RNG 39 BEING THE S 284.2 FT OF GOV LOT 10 AND ALSO ALL OF THE S 430 FT OF GOV LOT 11 AKA PARCEL A EXCEPTING FROM THE LANDS IN LOT 11 66/100 OF AN AC IN THE NW COR DESC AS FOLL BEG AT A STAKE ON THE LINE BETWEEN GOV LOTS 10 AND 11 284.2 FT N OF THE S LINE OF SAID SEC 26 TH RUN E 196 FT TH RUN N 145.8 FT TH RUN W 196 FT TO THE W LINE OF SAID GOV LOT 11 TH RUN S 145.8 FT TO THE POB ALSO EXCEPTING FROM SAID PARCEL A THE FOLL DESC LAND TO WIT BEG AT A STAKE ON THE E EDGE OF THE INDIAN RIVER 284.2 FT NOT OF THE S LINE OF SAID SEC 26 TH RUN E 250 FT TO A STAKE TH RUN S 100 FT TH RUN W 221.2 FT TO A STAKE ON THE E EDGE OF THE INDIAN RIVER TH RUN N WITH THE E EDGE OF THE INDIAN RIVER TO THE POB TOGETHER WITH THE FOLL DESC LAND AKA PARCEL B BEG AT A STAKE 284.2 FT N OF THE S LINE OF SEC 26 AND ON THE LINE BETWEEN GOV LOTS 10 AND 11 TH RUN E 196 FT TO A STAKE TH RUN N 210 FT TO AN IRON PIPE TH RUN W 340 FT TO A STAKE TH RUN S 110.6 FT TO A STAKE TH RUN S88-30W 135.8 FT TO A STAKE TH RUN S 97.2 FT TO A STAKE IN THE IN THE N LINE OF PARCEL A TH RUN E 279.8 FT TO THE POB LESS AND EXCEPT THAT PARCEL DESC IN QUIT CLAIM DEEDS OR 1142/1415 AND OR 1142/1413

Owner Information

Primary Owner
Island Manor Development LLC
550 Beach Rd Unit 218
Indian River Shores, FL 32963
Sunbiz Corporation Search

Homestead Application

Homestead Application

Change of Address Application

Change of Address Application

Valuation

Assessed Year	2025	2024	2023	2022	2021
Improvement Value	$0	$0	$0	$0	$0
Land Value	$4,081,700	$3,836,798	$3,836,798	$2,449,020	$2,122,484
Land Agricultural Value	$0	$0	$0	$0	$0
Agricultural (Market) Value	$0	$0	$0	$0	$0
Just (Market) Value	**$4,081,700**	**$3,836,798**	**$3,836,798**	**$2,449,020**	**$2,122,484**
Assessed Value	$4,081,700	$3,836,798	$3,836,798	$2,334,732	$2,122,484
TaxableValue	$4,081,700	$3,836,798	$3,836,798	$2,334,732	$2,122,484
Maximum Save Our Homes Portability	$0	$0	$0	$114,288	$0
Taxes	$57,978.51	$54,651.35	$53,822.21	$33,612.84	$31,014.79

Historical Valuation

Land Information

Code	Land Use Desc	Amenity	Acres	Square Feet	Act. Frontage	Eff. Frontage	Depth	Zoning
A	V Res-Agricultural Zoned	R - River	19.60	853776	0	0	0	RS-3

Sales

Sale Date	Sale Price	Instrument	Instrument Description	Book	Page	Vacant/Improved	Grantor	Link to Official Records
4/5/2022	$4,500,000	WD	Warranty Deed	3528	64	Vacant	PREMIER CITRUS LLC	Download
1/1/2004	$1,900,000	WD	Warranty Deed	1680	1686	Vacant	OHORI NOBUYUKI (25%) &	Download
6/1/2001	$100	Q9	Quit Claim Clear Title	1406	529	Vacant	LIER JEANETTE M	Download
6/1/2001	$100	Q9	Quit Claim Clear Title	1406	526	Vacant	LIER JOHN J (CO-TR) JUDITH M (	Download
6/1/1996	$127,380	QC	Quit Claim	1110	1336	Vacant	OHORI NOBUYUKI (25%) &	Download
8/1/1993	$120,000	WD	Warranty Deed	984	2385	Vacant	SUN REX CO LTD (20%) CODED 01	Download
8/1/1993	$120,000	WD	Warranty Deed	984	2383	Vacant	SUN REEF GROVES INC (20%)	Download
10/1/1992	$72,000	WD	Warranty Deed	949	2725	Vacant	VISTA PACKING CO (5%)	Download
11/1/1989	$360,000	WD	Warranty Deed	847	2358	Vacant		Download
9/1/1989	$300,000			840	2720	Vacant		Download

Permit Search

Map

Maps are for graphical purposes ONLY. They do not represent a legal survey. While every effort has been made to ensure that this data is accurate and reliable within the limits of the current state of the art, Indian River Property Appraiser cannot assume liability for any damages caused by an errors or omissions in the data, nor as a result of the failure of data to function on a particular system. Indian River Property Appraiser makes no warranty, expressed or implied, nor does the fact of distribution constitute such a warranty. For the definitive description of real property, consult the deed recorded in the County Clerks Office.

Additional GIS Maps

Comp Search (Vacant)

Start Comp Search

No data available for the following modules: Building Information, Sub Area, Extra Features, Permits, Sketches, Photos, Comp Search (Residential), Comp Search (Commercial).

The information provided by Indian River County Property Appraiser is provided 'as is' and for reference only. The user expressly agrees that the use of Indian River County Property Appraiser's web site is at the user's sole risk. Indian River County Property Appraiser does not warrant that the service will be uninterrupted or error free. Any information published on this server could contain technical inaccuracies or typographical errors.
| User Privacy Policy | GDPR Privacy Notice
Last Data Upload: 12/3/2025, 9:04:18 AM

Contact Us

Developed by
SCHNEIDER GEOSPATIAL

Indian River County, FL

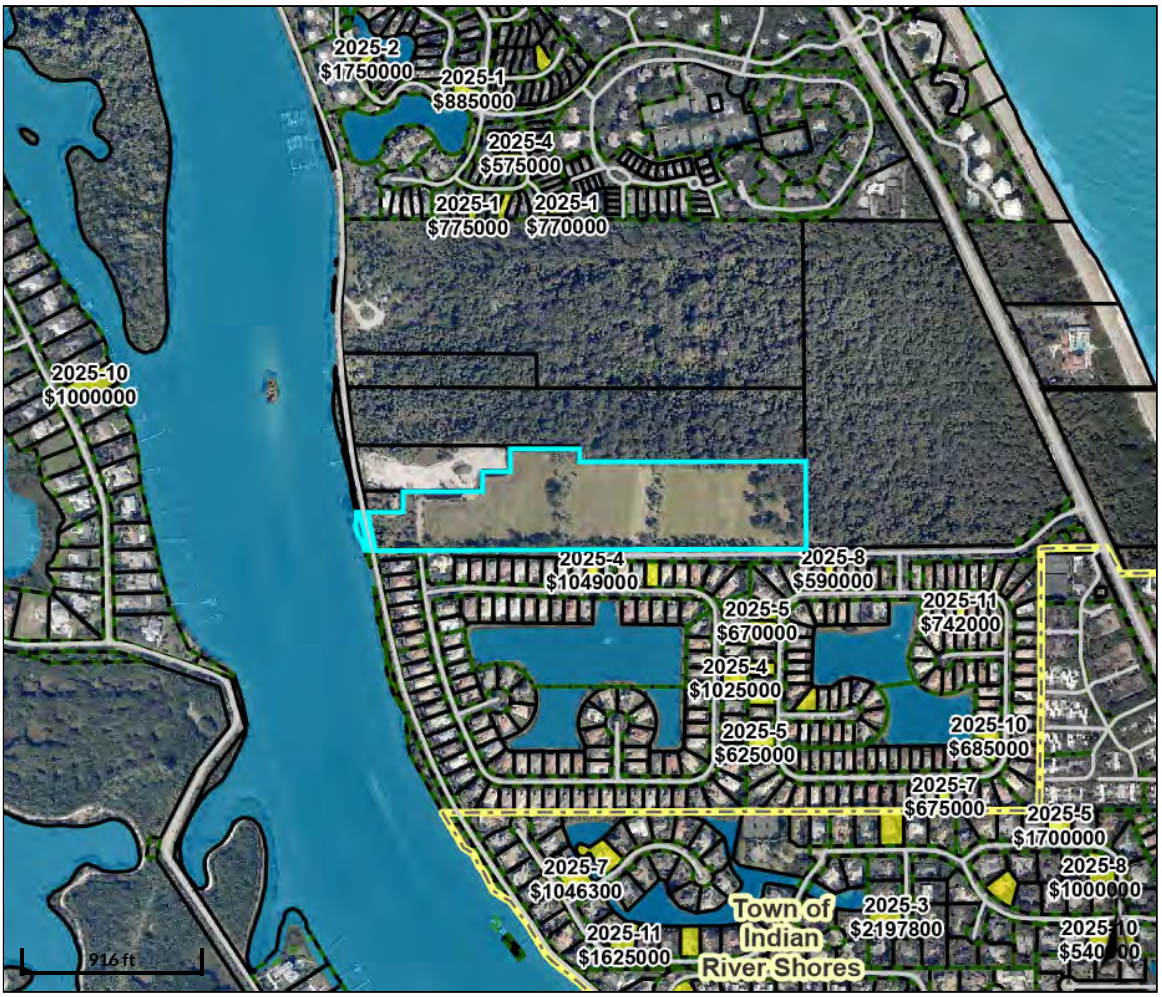

Overview

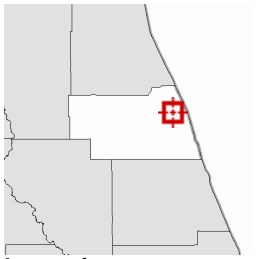

Legend

- Parcels
- Street Centerlines

Drainage ROW

- Canal
- Ditch
- Lateral
- Sub-Lateral
- Sebastian River Floodplain

- Subdivisions
- Municipal Boundaries 2
- IRC_Private_Schools

Government Facilities

- FEDERAL GOVERNMENT
- COUNTY GOVERNMENT
- LOCAL GOVERNMENT
- SCHOOL
- HOSPITAL
- FIRE STATION
- LAW ENFORCEMENT
- STATE PARK
- COUNTY PARK
- CITY PARK
- BOAT RAMP
- CANOE LAUNCH
- CANOE LANDING

- Golf Courses
- Water
- 2025 Sales

Parcel ID	31392600000010000008.0	**Prop ID**	37664	**Owner**	ISLAND	**Last 2 Sales**			
Sec/Twp/Rng	26-31-39	**Class**	0000 - Vac Res,MH,MFam,POI,AgZN	**Address**	MANOR DEVELOPMENT LLC	**Date**	**Price**	**Instr Type**	**Qual**
Property Address	1350 ISLAND CLUB MNR VERO BEACH	**Acreage**	19.6			4/5/2022	$4500000	Qualified - 01	Q
					550 BEACH RD UNIT 218 INDIAN RIVER SHORES, FL 32963	1/1/2004	$1900000	Unqualified -	U
						Plat Book Link			

District 1- NORTH COUNTY W/SEB INLET

Brief Tax Description SEC 26 TWN 31 RNG 39 BEING THE S 284.2 FT OF GOV LOT 10 AND ALSO ALL OF THE S 430 FT OF GOV LOT 11 AKA PARCEL A EXCEPTING FROM THE LANDS IN LOT 11 66/100 OF AN AC IN THE NW COR DESC AS FOLL BEG AT A STAKE ON THE LINE BETWEEN GOV LOTS 10 AND 11 284.2 FT N

NOTE: NOT TO BE USED ON LEGAL DOCUMENTS

Date created: 12/3/2025
Last Data Uploaded: 12/3/2025 9:04:18 AM

Developed by SCHNEIDER GEOSPATIAL

APPENDIX A-2

ASPEN REVIEWED DOCUMENTS OBTAINED FROM CLIENT FOR THE SITE

USER QUESTIONNAIRE
THIS PAGE TO BE COMPLETED BY CLIENT/USER AND PROVIDED TO ASPEN ENVIRONMENTAL

This questionnaire is provided to the client pursuant to guidance in ASTM E1527-21. In order to qualify for one of the Landowner Liability Protections (LLPs) offered by the Small Business Liability Relief and Brownfields Revitalization Act of 2001 (the "Brownfields Amendments"), the user must provide the following information (if available) to the environmental professional. Aspen Environmental requests that this information be provided at the start of this project to ensure the information can be accounted for and the project can be completed on schedule and budget. Failure to provide this information could result in a determination that "all appropriate inquiry" is not complete.

Name of Person Completing Form: Woody Swintell
Signature of Person Completing Form: [signature]
Date of Form Completion: 12/17/25

(1.) Environmental cleanup liens that are filed or recorded against the Site (40 CFR 312.25).

Are you aware of any environmental cleanup liens against the Site that are filed or recorded under federal, tribal, state or local law?

no - request from owner

(2.) Activity and land use limitations (AULs) that are in place on the Site or that have been filed or recorded in a registry (40 CFR 312.26).

Are you aware of any AULs, such as engineering controls, land use restrictions or institutional controls that are in place at the Site and/or have been filed or recorded in a registry under federal, tribal, state or local law?

no

(3.) Specialized knowledge or experience of the person seeking to qualify for the LLP (40 CFR 312.28).

As the user of this Phase I ESA do you have any specialized knowledge or experience related to the Site or nearby properties? For example, are you involved in the same line of business as the current or former occupants of the Site or an adjoining property so that you would have specialized knowledge of the chemicals and processes used by this type of business?

no

USER QUESTIONNAIRE
THIS PAGE TO BE COMPLETED BY CLIENT/USER AND PROVIDED TO ASPEN ENVIRONMENTAL

(4.) Relationship of the purchase price to the fair market value of the Site if it were not contaminated (40 CFR 312.29).

Does the purchase price being paid for this Site reasonably reflect the fair market value of the Site? If you conclude that there is a difference, have you considered whether the lower purchase price is because contamination is known or believed to be present at the Site?

not at this time

(5.) Commonly known or reasonably ascertainable information about the property (40 CFR 312.30).
Are you aware of commonly known or reasonably ascertainable information about the Site that would help the environmental professional to identify conditions indicative of releases or threatened releases? For example, as user:

(a.) Do you know the past uses of the Site?
(b.) Do you know of specific chemicals that are present or once were present at the Site?
(c.) Do you know of spills or other chemical releases that have taken place at the Site?
(d.) Do you know of any environmental cleanups that have taken place at the Site?

please contact owner

(6.) The degree of obviousness of the presence of likely presence of contamination at the Site, and the ability to detect the contamination by appropriate investigation (40 CFR 312.31).

As the user of this ESA, based on your knowledge and experience related to the Site are there any obvious indicators that point to the presence or likely presence of contamination at the Site?

please contact owner

NOTE 1: For the purposes of this Phase I ESA, the "user" is defined as follows: *The user is the party seeking to use ASTM E1527-21 to complete an environmental site assessment of the site. A user may include, without limitation, a potential purchaser of site, a potential tenant of site, an owner of site, a lender, or a site manager. The user has specific obligations for completing a successful application of this practice as outlined in EPA's All Appropriate Inquiry Rule.*

NOTE 2: In the case of a "yes" answer to any of the above questions, Aspen Environmental requests the client provide additional elaboration or documentation where applicable to fully explain the answer.

USER QUESTIONNAIRE - ADDITIONAL INFORMATION

THIS PAGE TO BE COMPLETED BY CLIENT/USER AND PROVIDED TO ASPEN ENVIRONMENTAL

Please note that in addition to answering the above questions (and providing the additional elaboration or documentation where applicable [such as in the case of a "yes" answer to any of the questions in the "User Questionnaire" provided on the previous page]), certain other information should be collected by the user, if available, and provided to Aspen Environmental. This information is intended to assist the environmental professional but is not necessarily required to qualify for one of the LLPs. From ASTM E1527-21, the information includes:

(a) the reason why the Phase I ESA is required

As part of the due diligence process for conservation land acquisition by Indian River County

(b) the type of Site and type of Site transaction, for example, sale, purchase, exchange, etc.

fee simple purchase

(c) the complete and correct address for the Site (a map or other documentation showing Site location and boundaries is helpful)

environmental assessment provided

(d) the scope of services desired for the Phase I ESA (including whether any parties to the property transaction may have a required standard scope of services on whether any considerations beyond the requirements of ASTM E1527-21 are to be considered)

data collection and assessment to provide sufficient analysis for IRC to have use of the property for its intended purpose

(e) identification of all parties who will rely on the Phase I ESA report

IRC

(f) identification of the Site contact and how the contact be reached

Alan Williamson walan1530@gmail.com

(g) any special terms and conditions which must be agreed upon by the environmental professional

Unknown

(h) any other knowledge or experience with the Site that may be pertinent to the environmental professional (for example, copies of any available prior environmental site assessment reports, documents, correspondence, etc., concerning the Site and its environmental condition)

owner should respond

ENVIRONMENTAL ASSESSMENT REPORT
8510 JUNGLE TRAIL PARCEL
INDIAN RIVER COUNTY, FLORIDA

February 18, 2022

Prepared by:

ECOLOGICAL CONSULTING OF FLORIDA
850 NW FEDERAL HIGHWAY, SUITE 109
STUART, FL 34994

2215.00

1.0 INTRODUCTION

This assessment is in support of the due diligence for the subject ±19.60-acre site.

2.0 SITE LOCATION

The project is located within Section 26, Township 31 South, Range 39 East within unincorporated Indian River County, Florida (Figure 1). Specifically, the project is located on the east side of Jungle Trail approximately 0.8 of a mile south of CR 510 immediately east of the Intracoastal Waterway.

The parcel is a vacant tract that appears to be disturbed from past residential and agricultural land uses. Bordering land uses include residential to the south, Jungle Trail, the Indian River and a single-family residence to the west, vacant forested properties to the north and east. Access to the site was from Jungle Trail.

3.0 METHODOLOGY

The assessment methodology consisted of the review of topographic information, soils maps, and recent aerial photographs.

A field reconnaissance of the subject parcel was then conducted which included pedestrian transects through the parcel to map and identify specific habitat and land uses and vegetative cover types. A perimeter transect was conducted to confirm features that extend off site. Field notes were taken and an aerial photograph was marked with land use and cover types and any environmental findings.

4.0 TOPOGRAPHY/HYDROLOGY

According to the U.S.G.S. topographic quadrangle (Sebastian, FL), the site is relatively flat with the western half of the site being at elevation 5, with a slight raise above this elevation further east (Figure 1). The site appears to have citrus groves on the majority of the site with one structure noted in the northwest corner. A trail road and ditching is noted on the topographic map. Surrounding properties are either undeveloped or citrus grove based on the topographic map. One small portion of the site crosses Jungle Trail and is shoreline along Indian River. The parcel is on the barrier island. Field reconnaissance indicates that the site is vacant with past signs of agriculture (beds and furrows, pond, wells, etc.) but the site has been cleared and no trees are currently present. A ditch runs along the north property line and a large pond is in the western portion. No structures are currently present.

THIS DOCUMENT, TOGETHER WITH THE CONCEPTS AND DESIGNS PRESENTED HEREIN, AS AN INSTRUMENT OF SERVICE, IS INTENDED ONLY FOR THE SPECIFIC PURPOSE AND CLIENT FOR WHICH IT WAS PREPARED. REUSE OF AND IMPROPER RELIANCE ON THIS DOCUMENT WITHOUT WRITTEN AUTHORIZATION AND ADOPTION BY ECOLOGICAL CONSULTING OF FLORIDA SHALL BE WITHOUT LIABILITY TO ECOLOGICAL CONSULTING OF FLORIDA.

1,000 0 1,000 3,000

1 inch = 2,000 ft.

ECF
NATURAL RESOURCE CONSULTING

TOPOGRAPHIC MAP
8510 Jungle Trail Parcel

INDIAN RIVER COUNTY FLORIDA

N
W E
S

SOURCE: SEBASTIAN QUADRANGLE, SEC 26, TWN 31 S, RNG 39 E

FIGURE 1

DATE: 2-28-22

PROJECT No. 1958.00

5.0 SOILS

According to the *Web Soil Survey of Indian River County, FL* (NRCS – Web Soil Survey), the following soils are found on site (Figure 2).

1. Canaveral fine sand, 0 to 2 percent slopes (1)
2. Captiva fine sand, frequently ponded, 0 to 1 percent slopes (18)

The Canaveral fine sand soil is common on the barrier island is found on ridges in marine terraces and flats. The soil is made up of sandy marine deposits with a water table having an average depth of 18-42 inches below the ground surface. This soil is not considered hydric. The Captiva fine sands are hydric soils with a water table that can be ponded during the wet season.

On site reconnaissance indicates that soils have been disturbed on the site by past agricultural management. There are a few remnant beds and furrows still present.

6.0 SITE CONDITIONS

An assessment of the extent, distribution and composition of vegetative communities for the site was conducted by Chris Sopotnick of Ecological Consulting of Florida (ECF), on February 10, 2022.

ATV and Pedestrian transects were conducted throughout the site with vegetative communities mapped on a recent aerial photograph.

A description of each community type is provided in the Habitat/Land Use section of this report

7.0 HABITAT/LAND USE

Onsite habitats and adjacent land uses have been characterized using the *Florida Land Use Cover Classifications System* (FWC, 2009) (FLCCS), and are described below and depicted on the Land Use and Cover Map (Figure 3).

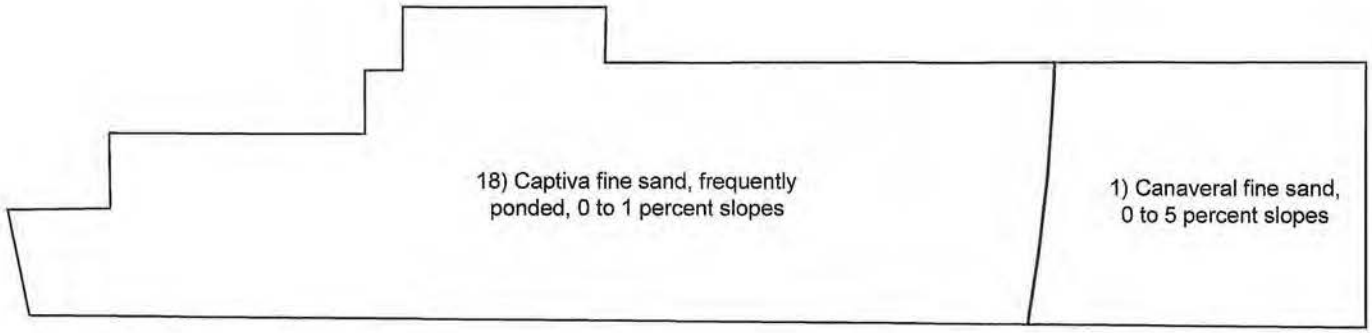

THIS DOCUMENT, TOGETHER WITH THE CONCEPTS AND DESIGNS PRESENTED HEREIN, AS AN INSTRUMENT OF SERVICE, IS INTENDED ONLY FOR THE SPECIFIC PURPOSE AND CLIENT FOR WHICH IT WAS PREPARED. REUSE OF AND IMPROPER RELIANCE ON THIS DOCUMENT WITHOUT WRITTEN AUTHORIZATION AND ADOPTATION BY ECOLOGICAL CONSULTING OF FLORIDA SHALL BE WITHOUT LIABILITY TO ECOLOGICAL CONSULTING OF FLORIDA.

ECF
NATURAL RESOURCE CONSULTING

SOILS MAP
8510 Jungle Trail Parcel
INDIAN RIVERCOUNTY FLORIDA

N
W E
S

SOURCE: NRCS WEB SOILS SURVEY
SEC 26, TWN 32 S, RNG 39 E

GRAPHIC SCALE
150 0 150 450
1" = 300

FIGURE 2
DATE: 2-18-22
PROJECT No. 1958.00

THIS DOCUMENT, TOGETHER WITH THE CONCEPTS AND DESIGNS PRESENTED HEREIN, AS AN INSTRUMENT OF SERVICE, IS INTENDED ONLY FOR THE SPECIFIC PURPOSE AND CLIENT FOR WHICH IT WAS PREPARED. REUSE OF AND IMPROPER RELIANCE ON THIS DOCUMENT WITHOUT WRITTEN AUTHORIZATION AND ADOPTATION BY ECOLOGICAL CONSULTING OF FLORIDA SHALL BE WITHOUT LIABILITY TO ECOLOGICAL CONSULTING OF FLORIDA.

ECF
NATURAL RESOURCE CONSULTING

LAND USE AND COVER MAP
8510 Jungle Trail Parcel

INDIAN RIVERCOUNTY FLORIDA

N
W E
S

SOURCE: GOOGLE EARTH
SEC 26, TWN 32 S, RNG 39 E

GRAPHIC SCALE
125 0 125 375
1" = 250

FIGURE 3

DATE: 2-18-22

PROJECT No. 1958.00

- 1126 – Oak-Cabbage Palm: This habitat has a canopy dominated by live oaks (*Quercus virginiana*) and associated cabbage palms (*Sabal palmetto*). Understory vegetation includes scattered beauty berry (*Callicarpa Americana) and* Guinea grass. The understory was recently mowed in this area and therefore little understory was present.

- 1126D – Oak-Cabbage Palm, Disturbed: This habitat has a similar canopy to 1126 with a canopy dominated by live oaks and cabbage palms. These areas are linear features, north south in the herbaceous area. These were cleared of native understory with the overstory being a sparse canopy. These areas appear to be windbreaks in the past agricultural areas and separate groves.

- 1710 – Mowed Grass: This habitat has been cleared of native vegetation and currently has a cover of bahia grass (*Paspalum notatum*), Bermuda grass, guinea grass (*Megathyrsus maximus*) and panicums.

- 2100 – Freshwater Non-Forested Wetlands, Disturbed: The site has low areas throughout. The western portions appear naturally low with the linear north/south ones in the eastern portion appearing man made. This area is highly disturbed with sedge (Carex spp), Guinea Grass, Bermuda grass, torpedo grass and frog fruit (*Phyla nodiloflora*) present.

- 3210 Artificial/ Farm Pond: This feature has linear side slopes and appears to have been excavated to support the past agricultural uses on site. Wells were observed near the pond. The wells were closed and no flow was observed. The pond did not appear to have an outfall off site. The pond had vegetation including leather fern (*Acrostichum danaeifolium*) present, otherwise it was open water.

- 4220 - Ditch: A small ditch runs along the north property line form the east towards the west. This ditch is not vegetated and included evidence of hydrology at the time of assessment. There was no outfall for the ditch observed.

- 5521 – Mangroves: This area is located along the shoreline of the Indian river and consists of three separate areas. These areas are dominated by red mangroves (*Rhizophora mangle*).

TABLE 1 – LAND USE AND COVER SUMMARY			
FLCCS CODE	COMMUNITY NAME	ACRES	PERCENT
1126	Oak-Cabbage Palm	2.05	10.5
1126D	Oak-Cabbage Palm, Disturbed	1.75	8.9
1710	Mowed Grass	10.75	54.8
2100	Freshwater non-Forested Wetlands, Disturbed	3.49	17.8
3210	Artificial/Farm Pond	1.31	6.7
4220	Ditch	0.14	0.7
5251	Mangrove	0.11	0.6
Total Area		19.60	100.0

8.0 CRITICAL HABITAT/ LISTED SPECIES OBSERVATION

A cursory habitat assessment made during this event determined if the habitat was suitable for listed species that generally utilize the area.

Site inspection identified several potentially occupied tortoise burrows on the site. This species is listed as threatened by the FWC. The FWC regulates impacts to the tortoise, its eggs and their burrows. A buffer of 25-feet is required or permitting and relocation of this species.

No other listed species were identified during any of the survey events. Non-listed wildlife or signs of species observed include armadillo, cottontail rabbit and raccoon (tracks/scat). All species of wildlife observed are typical representatives of the habitats on site. None are unusual for the Indian River County area.

A database search of FWC records for documented bald eagle nests was conducted and none were noted for the property or within 0.5 mile of the site.

The Florida Natural Areas Inventory (FNAI) provides a matrix by County of rare and endangered species in Florida. Based on the known distribution and preferred habitats of certain species, the following listed wildlife has the potential to occur on site:

TABLE 2 – FNAI LISTED SPECIES

COMMON NAME	SCIENTIFIC NAME	EVIDENCE/SIGHTING	STATUS	
			FWC	USFWS
Eastern Indigo snake	*Drymarchon corias couperi*	Not observed	T	T
Gopher tortoise	*Gopherus polyphemus*	Observed	T	
Gopher frog	*Rana capito*	Not observed	SSC	
Florida pine snake	*Pituophis melanoleucus mugitus*	Not observed	SSC	
Florida Panther	*Puma concolor coryi*	Not observed	E	E
Burrowing owl	*Speotyto cunicularia*	Not observed	SSC	
Woodstork	*Mycteria Americana*	Not observed	E	E
American Alligator	*Alligator mississippiensis*	Not observed	T	T
Crested caracara	*Caracara cheriway*	Not observed	T	T
Florida scrub-jay	*Aphelocoma coeruluscens*	Not observed	T	T
Piping Plover	*Charadrius melodus*	Not observed	T	T
Red-cockaded woodpecker	*Picoides villosus*	Not observed	E	E
Southeastern American kestrel	*Falco sparverius paulus*	Not observed	T	
Florida sandhill crane	*Grus Canadensis pratensis*	Not observed	SSC	
Osprey	*Pandion haliaetus*	Not observed	SSC	
Snail kite	*Rostrhamus sociabilis plumbeous*	Not observed	E	E
Least tern	*Sterna antillarum*	Not observed	T	
Sherman's fox squirrel	*Sciurus niger shermani*	Not observed	SSC	
Manatee	*Trichechus manatus*	Not observed	E	E

Abbreviations:

SSC = Species of Special Concern, T = Threatened
USFWS = United States Fish and Wildlife Service, FWC = Florida Fish and Wildlife Conservation Commission,

Based on the adjacent County natural lands to the north, a general listed species survey meeting the FWC guideline requirements is recommended prior to permitting to confirm no listed species utilize the site.

9.0 WETLANDS AND SURFACE WATERS

The soils map, topographic map and National Wetland Inventory were reviewed to identify potential wetland areas. Subsequent field reconnaissance was performed to confirm limits of wetlands within the project site.

Review of the Soils map identified one soil that is considered hydric; Captiva fine sand, frequently ponded. These soils have a water table within 12 inches of the ground surface and can be ponded during the wet season. The soil horizons have been altered from past agricultural activities on site, however hydric indicators are still present.

The topographic map identified an elevation of between 5-10 NGVD on the east side of the site. This elevation drops towards the west and the Indian River across Jungle Trail. Review of the site indicates that agricultural improvements have altered the elevation with beds, furrows, and a pond.

The National Wetland Inventory Map (NWI) was reviewed for the subject parcel (Figure 4). The NWI map identified a Freshwater Forested/Shrub Wetland that extends from the vacant lands to the north and east extending on site in the northwest and northeast portions of the site.

On site reconnaissance identified several potential wetlands on site (2100D) (Figure 5). These areas have been classified as wetlands based on the soils and hydrology present, along with the vegetation. Although the vegetation appears to be ruderal grasses and weeds the majority of this cover is classified as either facultative or obligate and therefore considered hydric. The mangrove areas (5251) are also considered wetlands and have traditional native vegetation present (red mangroves).

The Artificial / Farm Pond and the ditch would be classified as other surface waters.

Based on the above review, it is anticipated that the St. Johns River Water Management District (SJRWMD), and potentially the US Army Corps of Engineers (USACOE) may exert jurisdiction over the low-lying areas defined as wetlands in this report. It is recommended that a pre-application meeting be conducted with SJRWMD to confirm the limits of wetlands.

U.S. Fish and Wildlife Service
National Wetlands Inventory

Jungle Trail Parcel

September 19, 2019

Wetlands

- Estuarine and Marine Deepwater
- Estuarine and Marine Wetland
- Freshwater Emergent Wetland
- Freshwater Forested/Shrub Wetland
- Freshwater Pond
- Lake
- Other
- Riverine

This map is for general reference only. The US Fish and Wildlife Service is not responsible for the accuracy or currentness of the base data shown on this map. All wetlands related data should be used in accordance with the layer metadata found on the Wetlands Mapper web site.

National Wetlands Inventory (NWI)
This page was produced by the NWI mapper

THIS DOCUMENT, TOGETHER WITH THE CONCEPTS AND DESIGNS PRESENTED HEREIN, AS AN INSTRUMENT OF SERVICE, IS INTENDED ONLY FOR THE SPECIFIC PURPOSE AND CLIENT FOR WHICH IT WAS PREPARED. REUSE OF AND IMPROPER RELIANCE ON THIS DOCUMENT WITHOUT WRITTEN AUTHORIZATION AND ADOPTATION BY ECOLOGICAL CONSULTING OF FLORIDA SHALL BE WITHOUT LIABILITY TO ECOLOGICAL CONSULTING OF FLORIDA.

ECF
NATURAL RESOURCE CONSULTING

NATIONAL WETLANDS INVENTORY
8510 Jungle Trail Parcel
INDIAN RIVERCOUNTY FLORIDA

N W E S

SOURCE: NWI MAP, USFWS WETLAND MAPPER
SEC 26, TWN 32 S, RNG 39 E

GRAPHIC SCALE
600 0 600 1,800
1" = 1,200

FIGURE 4
DATE: 2-18-22
PROJECT No. 1958.00

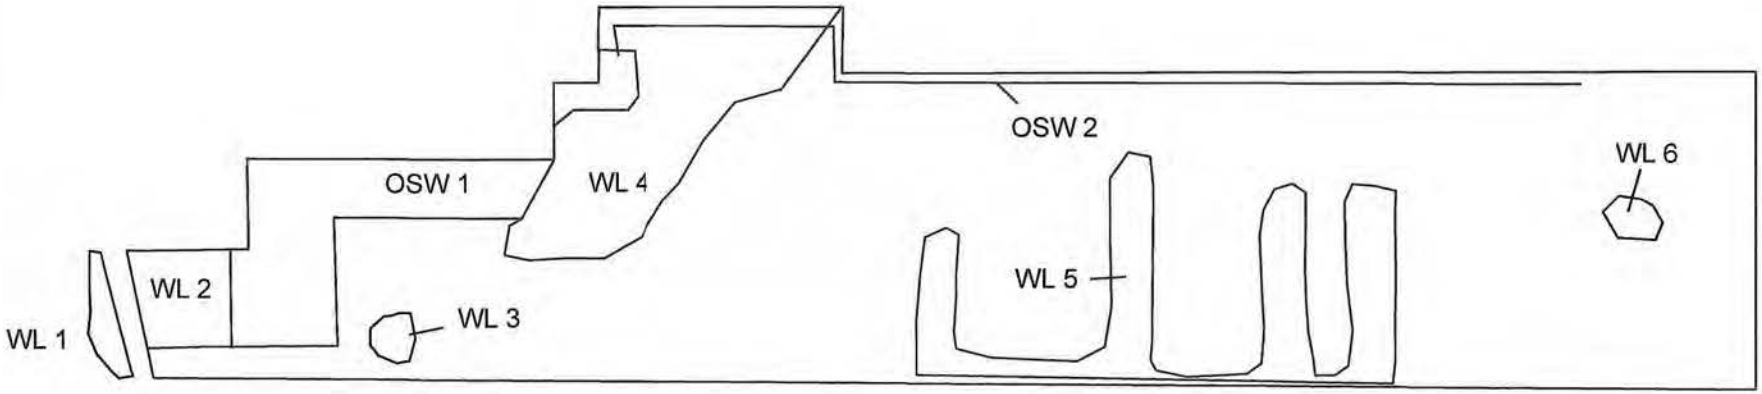

THIS DOCUMENT, TOGETHER WITH THE CONCEPTS AND DESIGNS PRESENTED HEREIN, AS AN INSTRUMENT OF SERVICE, IS INTENDED ONLY FOR THE SPECIFIC PURPOSE AND CLIENT FOR WHICH IT WAS PREPARED. REUSE OF AND IMPROPER RELIANCE ON THIS DOCUMENT WITHOUT WRITTEN AUTHORIZATION AND ADOPTATION BY ECOLOGICAL CONSULTING OF FLORIDA SHALL BE WITHOUT LIABILITY TO ECOLOGICAL CONSULTING OF FLORIDA.

ECF
NATURAL RESOURCE CONSULTING

WETLAND MAP
8510 Jungle Trail Parcel

INDIAN RIVERCOUNTY FLORIDA

N
W E
S

SOURCE: GOOGLE EARTH
SEC 26, TWN 32 S, RNG 39 E

GRAPHIC SCALE
125 0 125 375
1" = 250

FIGURE 5

DATE: 2-18-22

PROJECT No. 1958.00

10.0 EVIRONMENTAL PERMITTING

If confirmed as wetlands, the agencies will require permits for unavoidable impacts.

At the state level, SJRWMD will require an Environmental Resource Permit (ERP). This permit combines both the stormwater and wetland/surface water review for this agency. As part of the stormwater permitting for this site SJRWMD will require justification and to provide site plan alternatives that considered avoidance and minimization of the impacts. Upon satisfying review staff that the impacts are unavoidable mitigation would have to be proposed. An ERP permit is issued to address the stormwater and wetland impacts jointly.

Federal wetland permitting is handled by the USACOE 404 process. At the time of this assessment no connection to offsite ditching was observed. It should be noted that there appears to be a low spot with rebar that may have a buried culvert to the Indian River along the western boundary just north of the pond. This area should be investigated further to confirm if the site has an outfall to Waters of the US. If connected the USACOE will require a Nationwide or General Permit, depending on how much of the wetlands are impacted. Mitigation would be required for wetland impacts. In addition, due to the wetlands being potential forage area for wood storks, a foraging biomass assessment for this species would need to be prepared to confirm that the function the wetlands are currently providing can be offset, either on site or through regional mitigation.

Review of the SJRWMD database indicates that the project will fall within the service boundary of Basin 22 and CGW mitigation banks. The database shows that Basin 22 has potentially has credits available to offset impacts on this site.

A preliminary Unified Mitigation Assessment Methodology (UMAM) was performed on the Freshwater Non-Forested wetlands to determine the function and potential mitigation that would be required if impacted. These wetlands scored a functional value of 0.433. This value is considered the functional loss of wetlands, multiplied by the acreage of impact and this number is equivalent to the number of credits necessary to offset the impacts (i.e. 0.433 functional loss x 1.0 ac = 0.433 credit). It should be noted that this UMAM score would have final approval by the agencies.

Permitting of gopher tortoises is regulated by the FWC. If impacts occur within twenty five feet of a potentially occupied burrow a permit must be obtained to relocate the tortoise. Based on the number of burrows identified on site the FWC would require a Conservation permit and tortoises to be relocated to a recipient site. The permit is good for one year and is obtained after local approvals have been approved and prior to construction. The permitting and relocation can generally be done within 60 days.

11.0 CONCLUSION

The subject property is a vacant vegetated parcel. The parcel exhibits natural lands and altered lands typical in the county.

Review of the parcel identified potential wetland areas and surface waters that may be considered jurisdictional by state and federal agencies. The mangrove wetlands along the shoreline are intact but narrow and are considered medium to high quality. Impact other than a dock would not be justified. The wetlands and surface waters on the property east of Jungle Trail are marginal and considered low quality. Based on the soils and hydrology present the SJRWMD and potentially USACOE would likely exert jurisdiction. It is recommended that the wetlands be delineated and a pre-application meeting with SJRWMD be requested to confirm the limits of the wetlands.

Several tortoise burrows were observed on site. The permitting and relocation of these burrows will need to occur prior to site development. The regularly ponded areas could be considered foraging habitat for wading birds. If federal permits are required a biomass forage assessment will be required to confirm that this area is being offset either on site or as part of the mitigation. No evidence of other listed species were observed on site, however based on the adjacent natural area a listed species survey is recommended.

Jungle Trail Island Manor Property
Indian River County Environmental Bond
2024

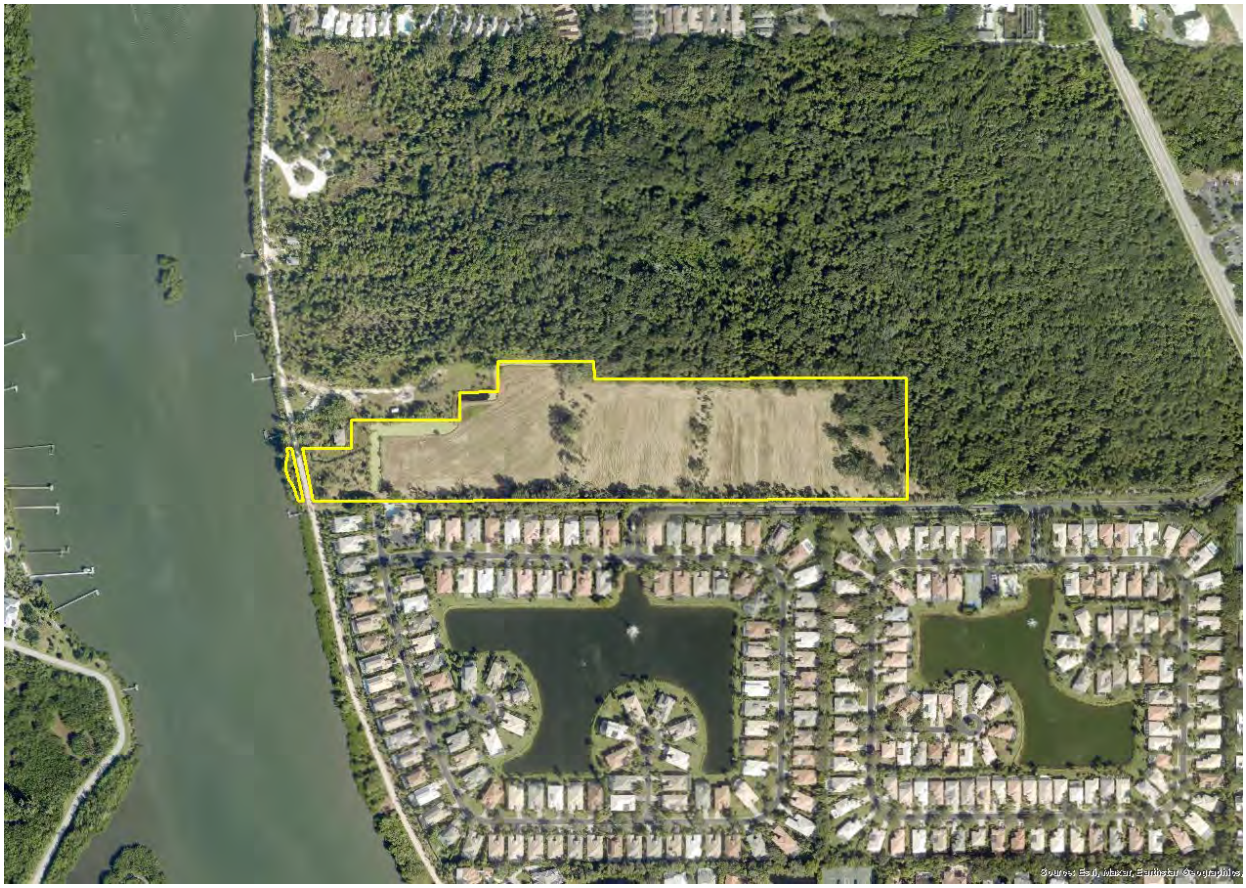

Prepared by:

Water & Air Research, Inc.
6821 Southwest Archer Road
Gainesville, Florida 32608
Project No. 24-6442

TABLE OF CONTENTS

Section		Page
1.0	JUNGLE TRAIL ISLAND MANOR PROPERTY	1
	1.1 LOCATION	1
	1.2 SIZE	1
	1.3 CURRENT AND FUTURE ZONING	1
	1.4 PENDING ZONING CHANGES AND SPECIAL OVERLAY DISTRICTS	1
2.0	VEGETATIVE COMMUNITIES	1
	2.1 LAND USE AND LAND COVER	1
	2.2 SOILS	3
	2.3 HISTORICAL IMAGERY REVIEW	4
	2.4 OFFSITE CONTINUITY OF NATURAL COMMUNITIES	5
3.0	RARE SPECIES	5
4.0	WETLANDS	7
	4.1 AEREAL EXTENT AND CONNECTIVITY	7
	4.2 ALTERATIONS	7
5.0	WATER RESOURCES	7
	5.1 AQUIFER RECHARGE	7
	5.2 WATER QUALITY	7
	5.3 WATER ATTENUATION	8
6.0	CORRIDORS AND GREENWAYS	8
7.0	RESTORATION, LAND MANAGEMENT, HAZARDOUS MATERIALS, AND RECREATION	8
	7.1 RESTORATION POTENTIAL	8
	7.2 LAND MANAGEMENT POTENTIAL	8
	7.3 HAZARDOUS MATERIALS	8
	7.4 RECREATION AND EDUCATION OPPORTUNITIES	8
8.0	OTHER CONSIDERATIONS	9
9.0	SUMMARY	9

LIST OF TABLES

Table

Table 1 The amount of each altered land use type or natural community type on the Jungle Trail Island Manor Property from the Florida Cooperative Landcover Map (2023).

Table 2 The animal species listed endangered, threatened, or that are tracked by FNAI that have the potential to occur on the Jungle Trail Island Manor Property.

Table 3 The plant species listed endangered, threatened, or that are tracked by FNAI that have the potential to occur on the Jungle Trail Island Manor Property.

LIST OF FIGURES

Figure

Figure 1 The Location of the Jungle Trail Island Manor Property within Indian River County, Florida

Figure 2 The Florida Cooperative Land Cover Map on the Jungle Trail Island Manor Property Indian River County, Florida

Figure 3 The Land Use and Natural Communities on the Jungle Trail Island Manor Property Indian River County, Florida

Figure 4 The Under-represented Natural Communities Mapped by FNAI for the Florida Forever Statewide Environmental Lands Acquisition Program That occur on the Jungle Trail Island Manor Property Indian River County, Florida

Figure 5 The Soil Types Found on the Jungle Trail Island Manor Property Indian River County, Florida

Figure 6 The Florida Fish and Wildlife Conservation Commission's Fish and Wildlife Research Institute Terrestrial Resources Geographic Information System Web Mapping Results for Species Observations near the Assessment Property

Figure 7 The Biodiversity Resource Priorities Model (CLIP 4.0) on the Jungle Trail Island Manor Property Indian River County, Florida

Figure 8 The NWI Wetlands and FEMA Flood Zones on the Jungle Trail Island Manor Property Indian River County, Florida

Figure 9 Groundwater Recharge Areas Critical to Springs, Sinks, Aquifers, Natural Systems, or Water Supply on the Jungle Trail Island Manor Property Indian River County, Florida

Figure 10 The Jungle Trail Island Manor Property and the Conserved Lands in the Vicinity Indian River County, Florida

Figure 11 The Landscape Resource Priorities Model (CLIP 4.0) on the Jungle Trail Island Manor Property Indian River County, Florida

1.0 JUNGLE TRAIL ISLAND MANOR PROPERTY

The Jungle Trail Island Manor Property, Environmental Bond Nomination Number 2, was nominated by a representative of Island Manor Development LLC with the anticipated acquisition type of Fee Simple.

1.1 LOCATION

The property is in eastern Indian River County on Tax Parcel # 31392600000010000008.0 (Figure 1). The west boundary of the property lies along approximately 58m of the east bank of the Indian River/Intercoastal Waterway across from Orchid Isle Estates. Jungle Trail road runs along the west boundary. The western portion of the northern boundary is adjacent to largely undeveloped land and the remaining portion of the north border, and all of the eastern boundary abut Captain Forster Hammock Preserve Conservation Area. The southern boundary is bound by a residential development, Island Club Manor.

1.2 SIZE

The property is an approximately 19.36-acre irregular shaped rectangle approximately 130 m from north to south and is approximately 650 m wide. There is a small 0.12-acre disjunct associated polygon west of Jungle Trail along the Indian River Lagoon.

1.3 CURRENT AND FUTURE ZONING

The current land use zoning is A-1 - Agricultural-1 District (up to 1 unit/5 acres) (Version 9/04/2024) and the future land use zoning is L-2: Low-Density Residential-2 (6 Units/Acre) (Version 3/28/2024).

1.4 PENDING ZONING CHANGES AND SPECIAL OVERLAY DISTRICTS

An inquiry to the Director of Planning & Development Services for Indian River County, Chris Balter, revealed the zone classification on this parcel was effectively reclassified from A-1 to RS-3 on April 26, 2024. RS-3 zone is classified as Single-Family Residential District (up to 3 units/acre).

2.0 VEGETATIVE COMMUNITIES

The Jungle Trail Island Manor property straddles two major vegetative community types within Indian River County. The far western side of the property resides in the Indian River Lagoon and associated estuarine wetlands portion of the county, and most of the parcel was likely historically tropical/coastal hammock (maritime hammock, FNAI).

2.1 LAND USE AND LAND COVER

There was one natural community type, and five altered land use types identified on the property from the 2023 Florida Cooperative Landcover Map (CLC) (Figure 2). Approximately 88 percent of the site consists of cleared brushland that was likely formerly maritime hammock (Table 1). There was a small area (approximately 1.8-acres) of forested land on the far eastern boundary that was typed “unaltered” mixed hardwood-coniferous swamp, however within this polygon there is

some evidence of historic groundcover clearing apparent in some of the historical aerial photographs. Furthermore, this area that remained forested throughout the years was typed as wetland in the CLC map, but LiDAR indicates it is more likely upland. There is a small 0.12-acre disjunct associated polygon west of Jungle Trail along the Indian River Lagoon. The small 0.12-acre disjunct associated polygon west of Jungle Trail along the Indian River Lagoon is typed as shrub and brushland in the CLC map however this small polygon is mangrove forest with some invasive exotic plant species. The CLC map Figure 3 and Table 1 present the acreage of each land use and natural community type on the property.

Table 1. The amount of each altered land use type or natural community type on the Jungle Trail Island Manor property from the Florida Cooperative Landcover Map (2023).

Land Use/Natural Community	Acres	% Cover	Type	Up/Wet	State Rank
Shrub and Brushland (cleared)	17.0	88.0%	Altered	Upland	not ranked
Mixed Hardwood-Coniferous Swamp	1.8	9.3%	Natural	Wetland	not ranked
Mixed Hardwood-Coniferous Swamp	0.4	1.8%	Altered	Wetland	not ranked
Transportation	0.1	0.7%	Altered	Upland	not ranked
Urban Open Forested	0.02	0.1%	Altered	Upland	not ranked
Residential, Low Density	0.01	0.1%	Altered	Upland	not ranked
Total Altered	17.5	90.7%			
Total Natural	1.8	9.3%			
Total Upland	17.2	88.9%			
Total Wetland	2.2	11.1%			

*The level of disturbance within each onsite natural community has not been assessed.

The eastern portion of the site is within the coastal hammock portion of the county. Coastal hammocks (maritime hammock) in this area possess a diverse assemblage of tropical and temperate species and can vary from a mature canopy of live oaks and cabbage palms with a sparse understory of ferns and vines to a dense community of tropical hardwoods, vines, and shrubs, with a fairly open canopy of oaks and cabbage palms.

Mangrove and estuarine habitats were likely historically dominant on the western portion of the property. Characteristic species of mangrove swamps include red mangrove, black mangrove, white mangrove, and buttonwood. Brazilian pepper can be a common component especially within disturbed estuarine communities. The western portion of the property has some salt tolerant marsh species (e.g., salt bush, saltmarsh mallow, giant leather fern, common reed) and typical salt marsh within the county is an herbaceous community that occurs in the portion of the coastal zone affected by tides and seawater but protected from large waves. Dominant species often include saltmarsh cordgrass, saltwort, glasswort, salt grass, seaside oxeye daisy, Carolina sea lavender, marsh fimbry, shoreline seapurslane, marsh elder, and saltgrass.

There were no regionally rare natural community types (e.g., scrub, scrubby flatwoods, maritime hammock) identified on the property from the CLC map. However, a large proportion of the property was historically maritime forest which is rare (imperiled) in Indian River County. There appears to be a small remnant (1.8-acres) of maritime forest in the far eastern portion of the parcel.

Figure 4 shows the under-represented natural communities mapped by FNAI for the Florida Forever statewide environmental lands acquisition program that occur on and near the property. No portions of the property contain under-represented natural communities (scale is Priority 1 through 4 with 1 being the highest priority; 0=no rank).

2.2 SOILS

The soil types found on the Jungle Trail Island Manor Property are represented in Figure 5. Captiva (14 acres) and Canaveral (5 acres) were the only two soil types identified on the property. The Captiva series makes up most of the western 0.75 of the site and is currently labelled Shrub and Brushland (old citrus grove) with some small areas labelled as Mixed Hardwood – Coniferous Swamps. The typical vegetation for the Captiva soils series is sand cordgrass, leather leaf fern and Brazilian pepper but on this property, it was historically likely Mixed Hardwood – Coniferous Swamps. The Captiva series consists of very deep, poorly drained, very rapidly permeable soils on broad, low flats near the coast. Internal drainage is impeded by a shallow water table. The water table is within depths of 10 inches for 1 to 2 months during the normal summer rainy season and other periods of high rainfall. In some years the soil is covered by standing water for several days. The Canaveral series makes up the eastern 0.25 of the site and consists of very deep, somewhat poorly to moderately well drained, very rapidly permeable soils on side slopes of dune-like ridges bordering depressions and sloughs along the coast in Peninsular Florida. The native vegetation consists of cabbage palm, scattered saw palmetto, magnolias, bays, and slash pine with an understory of gallberry and pineland threeawn.

The eastern portion of the property has a series of up to seven historic dune and swales that traverse the property north and south (LiDAR figure below). This area was likely historically maritime forest but may have contained some aspects of coastal strand alternating with coastal interdunal swale, given the onsite topography.

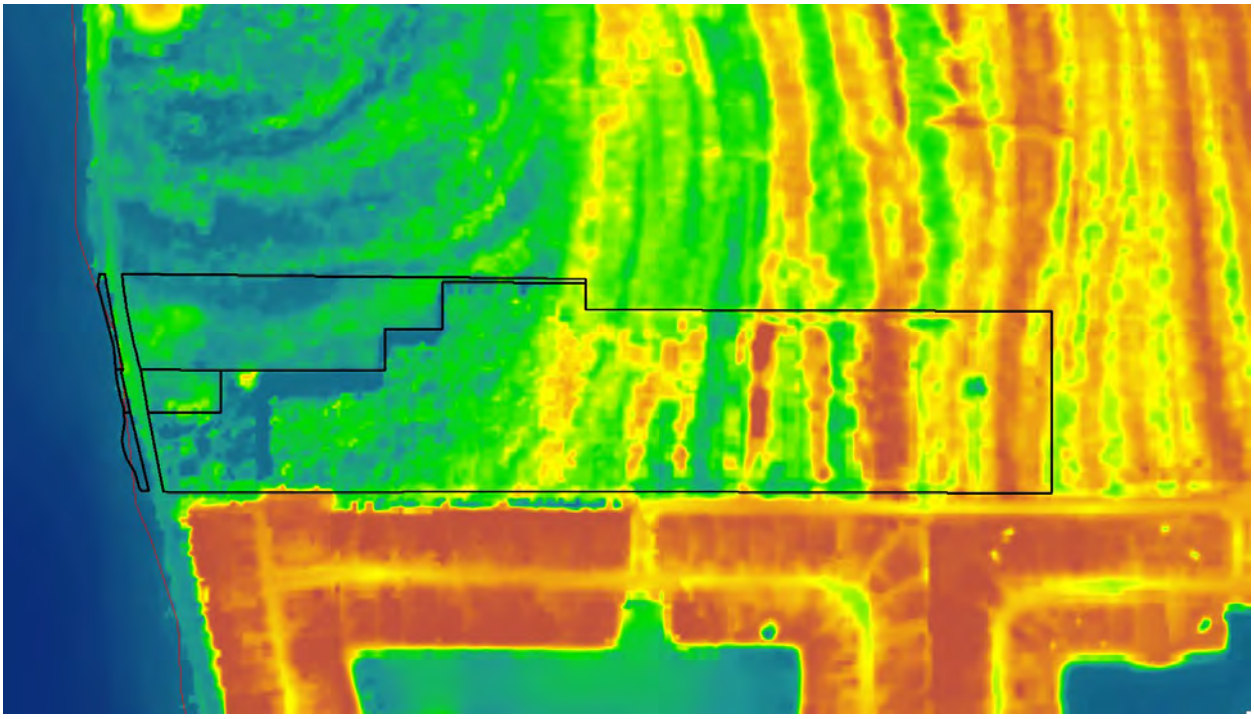

LiDAR Figure. The LiDAR generated digital elevation model of the Jungle Trail Island Manor property, showing the successive ridge and swale topography on the eastern portion of the property and the connected excavated ponds and marsh habitat on the western portion of the site.

2.3 HISTORICAL IMAGERY REVIEW

Some of the aerial photographs reviewed for this assessment can be found in the Appendix.

1943 May 05 (UF Map Library)

- Jungle Trail road runs along the west boundary of the property adjacent to the Indian River Lagoon
- Young citrus grove has been planted on approximately 12.6-acres of the property
- Within the grove two linear north south oriented forested strips remain
- Small areas east and west of the citrus grove and west of Jungle Trail (mangroves) are still forested
- The adjacent forested natural lands (to the north and east – currently the Captain Forster Hammock Preserve) are densely canopied with some minor jeep trails. The Jungle Trail Island Manor property was historically likely a continuation of the adjacent natural communities
- South of this property is a large citrus grove

1951 April 4 (UF Map Library)

- The citrus trees are more mature with some mortality
- The natural appearing forested areas are still intact
- The adjacent forested natural lands (to the north and east - Captain Forster Hammock Preserve) have expanded jeep trails/roads and a grid of dirt roads and house lots along the lagoon

1970 December 29 (UF Map Library)

- There appears to be three large linear ditches with adjacent excavated material along the northwestern boundary of the citrus grove
- A1A has been constructed to the east on one of the large dirt roads

No aerial photography was found between 1971 and 1993.

1994 March 17 (Google Earth Pro)

- Borrow pit excavation appears to be starting along the northwestern edge of the citrus grove, fill dirt may have been spread around the two new houses on the adjacent properties to the north (Fischer and Skiscim Properties)
- The offsite forested areas to the north and east remain, currently Captain Forster Hammock Preserve

1999 February 21 (Google Earth Pro)

- Borrow pits have been constructed along the northwestern boundary of the citrus grove, water is visible, and fill may have been spread on the adjacent house property to the north (Skiscim property)
- The structure on the Fischer property is gone
- Houses are being built in the former citrus grove offsite to the southeast

2005 November 30 (Google Earth Pro)

- The citrus grove has become fallow with recruitment of various tree species including palms
- The citrus grove to the south has been converted to houses and retention ponds

2010 January 3 (Google Earth Pro)

- The entire fallow citrus grove onsite has been cleared and mowed; all woody species have been removed
- Portions of the linear north south forested areas in the former citrus grove have been removed and the tree canopy thinned
- The forested area west of the former citrus grove and south of the existing house (Skiscim property) has been thinned and there is a 78m long east-west ditch apparent that runs from the series of borrow pits to the Jungle Trail road
- The forested area in the eastern portion of the site appears relatively undisturbed (as well as, in the 2017 aerial)

2024 (Google Earth Pro and Pictometry)

- The north south linear forested areas in the mowed area (former citrus grove) have been thinned and cleared of about half the trees (live oaks and cabbage palms remain)
- Vegetation in and around the borrow pits has been cleared and the pits may have been deepened, some new fill visible on the Fischer property, the "pits" form a continuous zig-zag channel that totals more than 330m in length and some segments are up to 12m wide
- The forested area west of the former citrus grove has been mostly cleared, some ditches and a woods road along the southern boundary are visible
- The forested area on the eastern boundary has been cleared of some large trees and bare ground is visible (live oaks and cabbage palms remain)
- In the mowed areas (former citrus grove) there is a band of exposed soils/ground near the east end, possibly a drier soil or remnant dune
- In the mowed area some wetter areas are visible, one is west of the band of exposed soil

2.4 OFFSITE CONTINUITY OF NATURAL COMMUNITIES

The small (1.8-acres) forest in the eastern portion is contiguous with the maritime hammock and forested wetland natural communities of Captain Forster Hammock Preserve Conservation Area. The wetland community in the western portion is connected to the mangrove swamp and waters of the Indian River Lagoon via a culvert under Jungle Trail road.

3.0 RARE SPECIES

Table 2 includes a list of the animal species and Table 3 includes the plant species that have the potential to occur onsite that are considered endangered, threatened, or rare as listed by the U.S. Fish and Wildlife Service (FWS), Florida Fish and Wildlife Conservation Commission (FWC), Florida Natural Areas Inventory (FNAI) and the Florida Department of Agriculture. A search using the FNAI Biodiversity Matrix Map Server, and the FWS Information, Planning, and Consultation System (IPaC) Resource List was performed for listed species that may potentially occur within the Project Site. These lists were reviewed and only the species that were potentially likely to occur within the habitats available onsite were included. Additionally, species that are tracked by FNAI

or state listed that occur within Indian River that were not included in the Biodiversity Matrix search, but potential habitat occurs onsite, were included in Tables 2 and 3. The majority of the potential rare animals and plants listed for this property are often associated with mangrove wetland or forested coastal upland communities.

Figure 6 shows The Florida Fish and Wildlife Conservation Commission's Fish and Wildlife Research Institute Terrestrial Resources Geographic Information System web mapping results for species observations near the assessment property. Note these observations are a collection of species documented in the vicinity by various means and are a very incomplete representation of what may occur in the area or that may utilize this property. The resources selected for documented occurrences in the area included Black Bear Calls, Black Bear Telemetry, Eagle Nesting, Panther Mortality, Panther Telemetry, Scrub Jay, Wading Bird Rookeries, and opportunistic Wildlife Observations. There are no documented wildlife sightings on the Jungle Trail Island Manor property (Figure 6).

Figure 7 shows the Critical Lands and Waters Identification Project (CLIP version 4.0) Biodiversity Resource Priorities model, which combines several conservation priorities models including the Strategic Habitat Conservation Areas for Florida Forever, Vertebrate Richness, Potential Rare Species Habitat, and Priority Natural Communities Core Data layers. The property is mapped as Priority 4 (Priority 1 has the highest conservation priority on a scale from 1 to 5) (Figure 7).

Table 2. The animal species listed endangered, threatened, or tracked by FNAI that have the potential to occur on the Jungle Trail Island Manor property.

Species Name	Common Name	Global Rank	State Rank	Federal Status	State Listing
Bird					
Mycteria americana	wood stork	G4	S2	T, PDL	FT
Setophaga discolor paludicola	Florida prairie warbler	G5T3	S3	N	N
Setophaga kirtlandii	Kirtland's Warbler	G3	S1		N
Fish					
Ctenogobius stigmaturus	Spottail Goby	G2	S2	N	N
Rivulus marmoratus	Mangrove Rivulus	G4G5	S3	SC	N
Reptile					
Drymarchon couperi	eastern indigo snake	G3	S2?	T	FT
Gopherus polyphemus	gopher tortoise	G3	S3	N	ST

Table 3. The plant species listed endangered, threatened, or tracked by FNAI that have the potential to occur on the Jungle Trail Island Manor property.

Species Name	Common Name	Global Rank	State Rank	Federal Status	State Listing
Glandularia maritima	coastal vervain	G3	S3	N	E
Harrisia simpsonii (fragrans)	Simpson's prickly apple	G2	S2	N	N
Lantana depressa var. floridana	Atlantic Coast Florida lantana	G2T1T2	S1S2	N	E
Myrcianthes fragrans	Simpson's stopper	G4	S4	N	T

4.0 WETLANDS

Approximately 11 percent of the site is covered in wetlands according to the CLC map. The parcel is within the Indian River Lagoon watershed.

4.1 AEREAL EXTENT AND CONNECTIVITY

From the CLC map only the mixed hardwood-coniferous swamp natural community was identified on the property (Table 1).

Figure 8 shows the wetlands, waterbodies, and flood zones located on the property from the National Wetlands Inventory (NWI) and Federal Emergency Management Agency (FEMA) maps. The NWI map identified 3.3 acres of wetlands, 17 percent of the site, and only freshwater forested/shrub wetland was documented. The excavated ponds, ditches and the Estuarine and Marine wetland polygon west of Jungle Trail were not depicted on the NWI or CLC maps.

The onsite wetlands appear to be hydrologically connected to the Indian River Lagoon via a culvert under Jungle Trail that is connected to a dich that extends to the excavated ponds in the northwest corner of the site.

4.2 ALTERATIONS

There is evidence of vegetation clearing, and ditches and artificial impoundments have been excavated within and adjoining the onsite wetland communities.

Invasive exotic plant infestations, particularly Brazilian pepper, could be high. There were several other invasive exotic plant species observed along the edge of the wetland communities that border Jungle Trail and included Australian pine, beach naupaka, West Indian dropseed, Guinea grass, Senegal date palm, and queen palm.

5.0 WATER RESOURCES

5.1 AQUIFER RECHARGE

Figure 9 shows the priority ranking for aquifer recharge on the project site. This is a broad measure focusing on the recharge of springs, sinks, aquifers, natural systems, and water supply. Areas of potential recharge to the Floridan and surficial aquifers were determined from soil hydraulic conductivity, proximity to karst features, depth to water, and overburden (Florida Forever Conservation Needs Assessment, Tech Report 2023). No portion of the site was identified as a priority for aquifer recharge (ranks 1 through 6 with Priority 1 being the highest priority; 0=no rank) (Figure 9).

5.2 WATER QUALITY

The wetlands onsite have the potential to aid in maintaining water quality and in situ water purification of stormwater entering the system from the uplands. Onsite water quality could potentially be improved by assuring that the essentially impounded wetland is allowed to regularly flush with the tides and hydrological conditions allowing for the continuation of natural biological and chemical processes.

5.3 WATER ATTENUATION

The wetland communities can help to store water and reduce the speed of water as it flows over the landscape.

6.0 CORRIDORS AND GREENWAYS

The eastern portion of the northern boundary and the east boundary of the Jungle Trail Island Manor Property shares an approximately 128m border with the Captain Forster Hammock Preserve Conservation Area (Figure 10). The Captain Forster property is part of the Archie Carr Sea Turtle Refuge Florida Forever BOT Project. Approximately 60m of the western boundary lies along the Indian River Lagoon Blueway Corridor. The Indian River Land Trust Pine Island property is 350m southwest from the site.

Figure 11 shows the CLIP landscape priority ranking for the property. This model combines priorities from the Ecological Greenways and Landscape Integrity Core Data layers. No portion of this property was ranked a priority.

7.0 RESTORATION, LAND MANAGEMENT, HAZARDOUS MATERIALS, AND RECREATION/EDUCATION OPPORTUNITIES

7.1 RESTORATION POTENTIAL

Possible restoration of the onsite natural communities could include planting of maritime hammock vegetation in the uplands, stormwater wetland creation/enhancement, salt marsh restoration, and invasive exotic plant species control. The alterations to the onsite hydrology would need to be more thoroughly assessed to determine the type and amount of restoration that may be beneficial and feasible.

7.2 LAND MANAGEMENT POTENTIAL

This property could be a significant addition to Captain Forster Hammock Preserve Conservation Area that was purchased in the mid-1990s by Indian River County with cost-share funds from the State Conservation and Recreation Lands Program.

7.3 HAZARDOUS MATERIALS

There are no hazardous waste sites reported on the property from two online sources provided by the Florida Department Environmental Protection Division of Waste Management.
Map Direct: https://ca.dep.state.fl.us/mapdirect/
Contamination Locator Map https://ca.dep.state.fl.us/mapdirect/?webmap=bdfa237157c7426a8f552e40a741685e
DEP cleanup sites https://www.arcgis.com/apps/mapviewer/index.html?webmap=316f774db3f7420faf54008608faff64

7.4 RECREATION AND EDUCATION OPPORTUNITIES

The process of establishing recreational opportunities will require inventorying the area to determine appropriate locations for activities, collaborating with stakeholders, determining the desired objectives that recreation could provide, and identifying the financial costs and benefits of

providing the different types of opportunities. Some examples of potential recreation at this site include boating, bank fishing, wildlife viewing, and hiking. The historic Jungle Trail runs along the west boundary. There is the potential for replanting native vegetation and possibly even creating a native arboretum on the parcel. Educational kiosks describing the estuarine wetlands and how they relate to water quality within the Indian River Lagoon could be installed. Similarly, educational resources that describe the value of the last remaining maritime hammocks to migrating Neotropical birds could be installed and help to influence the management of the property.

8.0 OTHER CONSIDERATIONS

The two private parcels northwest of this property that are contiguous with Captain Forster Hammock Preserve have also been nominated for acquisition and these parcels are essentially the last opportunity to add to the Captain Forster Hammock Preserve Conservation Area.

9.0 SUMMARY

The Jungle Trail Island Manor Property is a 19.4-acre parcel that is contiguous with one of the last large remaining mature maritime hammocks in the county. It contains a mix of cleared citrus grove land with shrub marsh, mangrove swamp and salt marsh estuarine wetlands.

FIGURES

Figure 1.
The Location of the Jungle Trail Island Manor Property within Indian River County, Florida

Source: ESRI, DigitalGlobe Imagery; Water & Air Research, Inc., 2024.

water & air RESEARCH, INC.

J:\6442 Indian River County\JAS\24-6442 IR Co Eco Assessments\Jungle Trail Island Figures - Sept 2024\Figures\24-6442 Jungle Trail Island Figure 1.mxd, 9/25/2024 7:01:16 AM

Figure 2.
The Florida Cooperative Land Cover Map
on the Jungle Trail Island Manor Property
Indian River County, Florida

Source: ESRI, DigitalGlobe Imagery, 2023; Water & Air Research, Inc., 2024.

water & air RESEARCH, INC.

J:\6442 Indian River County\JAS\24-6442 IR Co Eco Assessments\Jungle Trail Island Figures - Sept 2024\Figures\24-6442 Jungle Trail Island Figure 2.mxd, 9/26/2024 10:18:09 AM

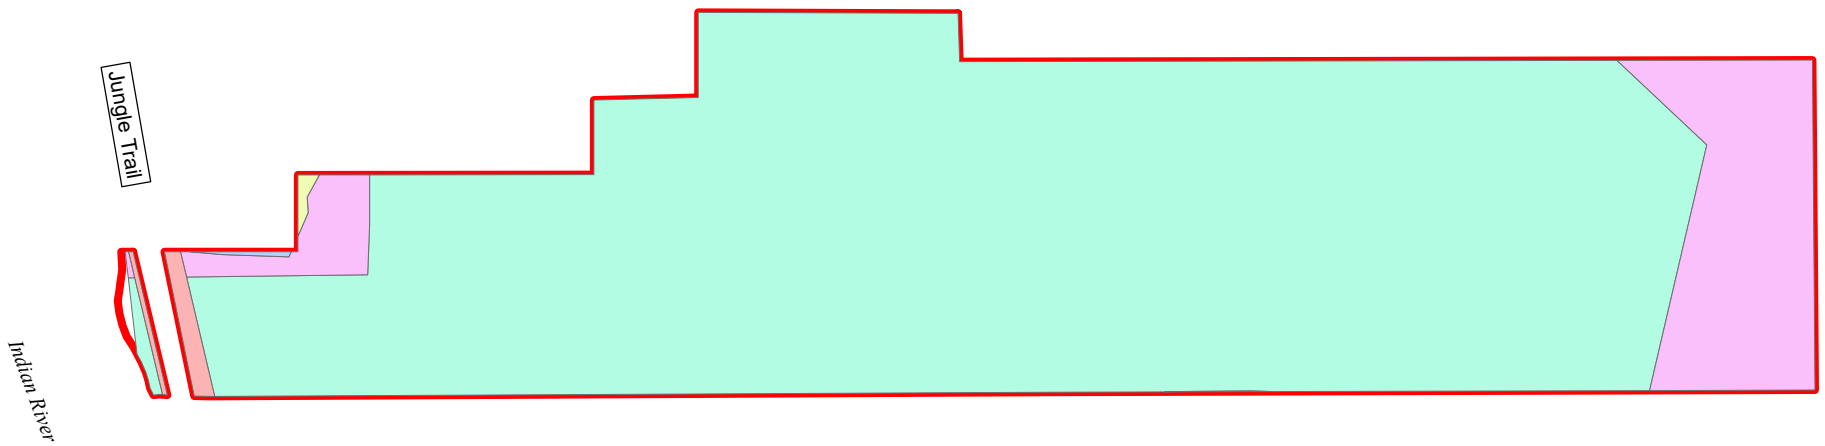

Legend

Parcel Boundary

Natural Communities

- Shrub and Brushland (17.018 Ac.)
- Mixed Hardwood-Coniferous Swamps (2.151 Ac.)
- Transportation (0.130 Ac.)
- Urban Open Forested (0.024 Ac.)
- Residential, Low Density (0.013 Ac.)

Figure 3.
The Land Use and Natural Communities
on the Jungle Trail Island Manor Property
Indian River County, Florida

N

0 125 250 500 Feet

water & air RESEARCH, INC.

Source: ESRI, DigitalGlobe Imagery, 2023; Water & Air Research, Inc., 2024.

J:\6442 Indian River County\JAS\24-6442 IR Co Eco Assessments\Jungle Trail Island Figures - Sept 2024\Figures\24-6442 Jungle Trail Island Figure 3.mxd, 9/26/2024 10:18:59 AM

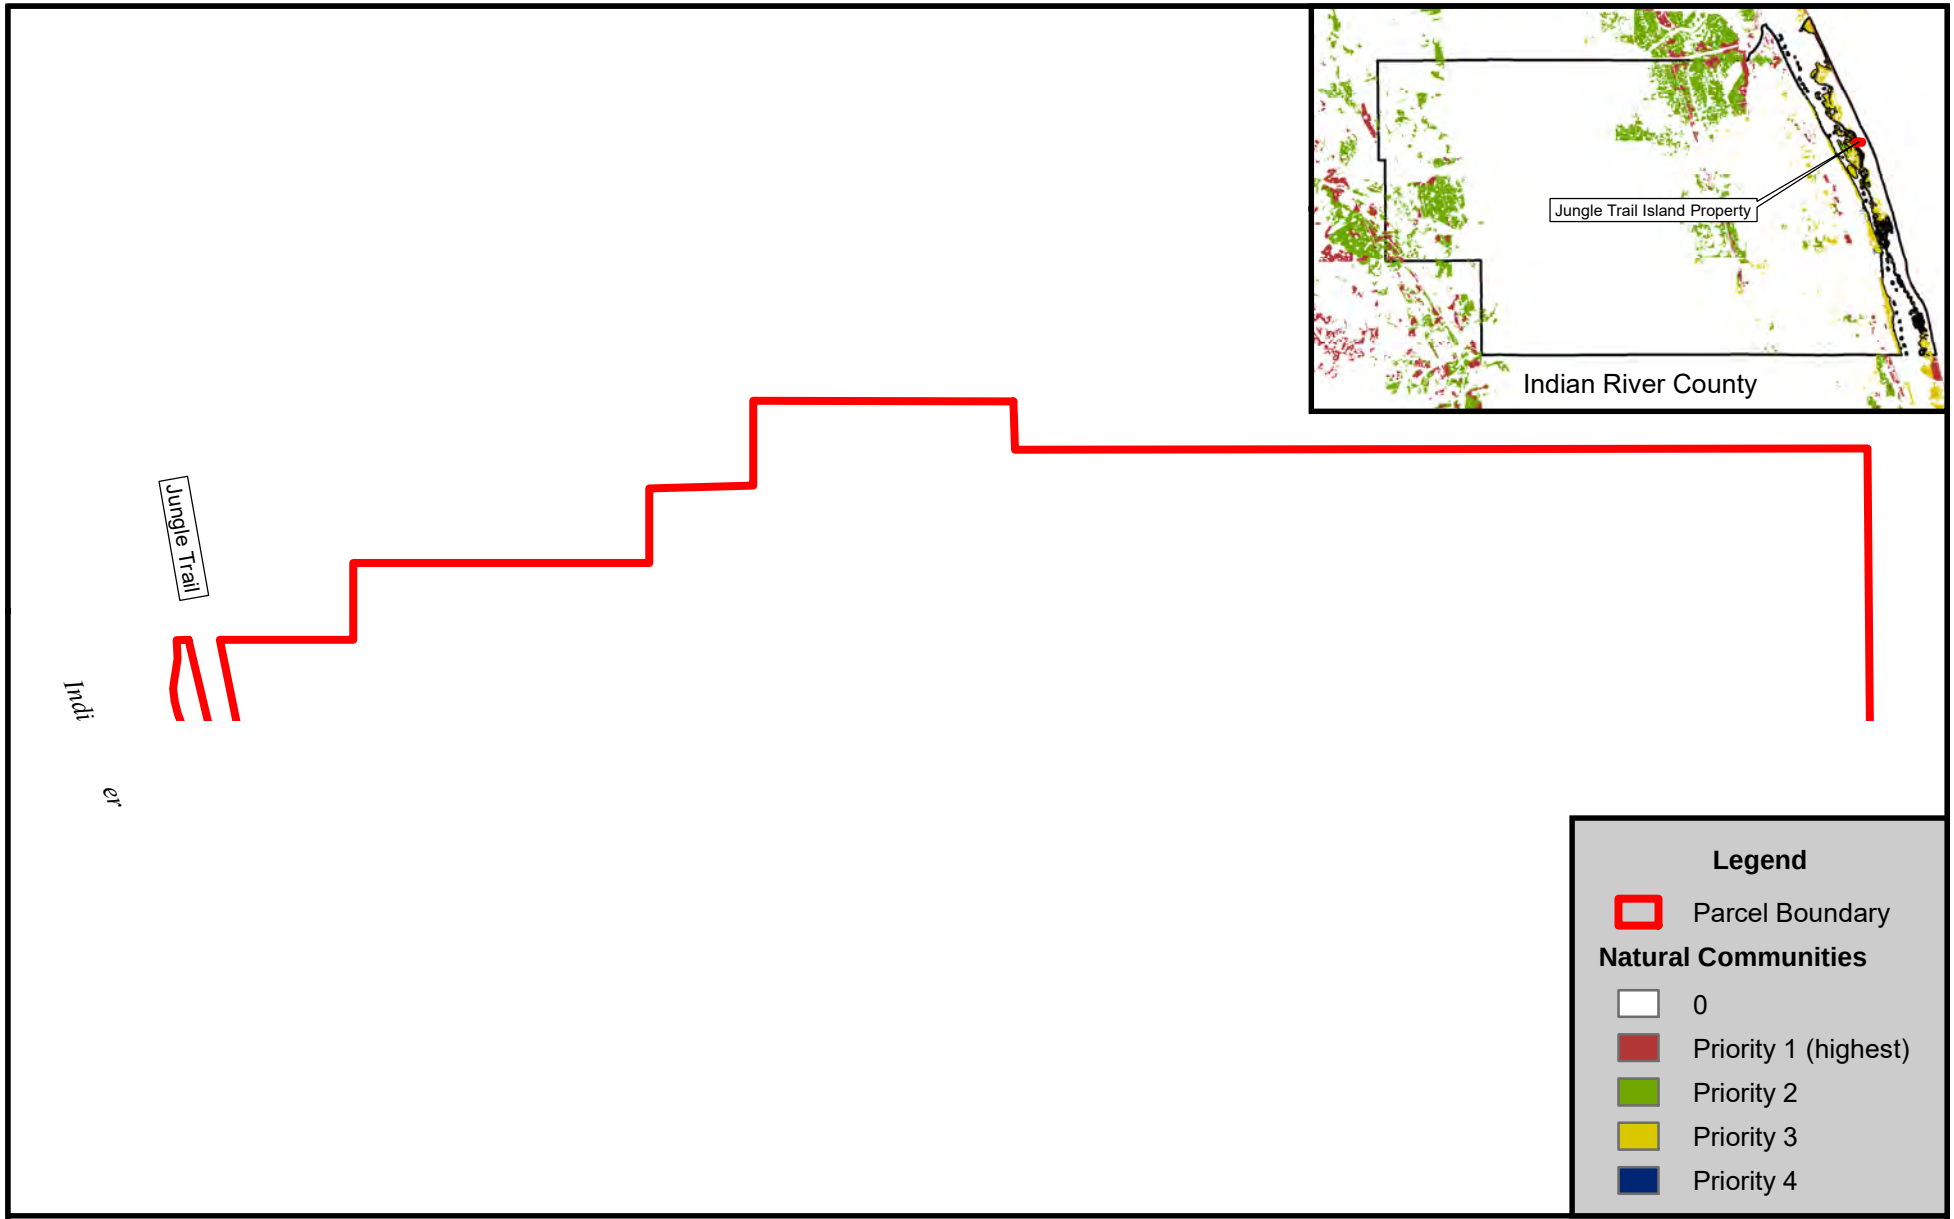

Figure 4.
The Under-represented Natural Communities Mapped by FNAI for the
Florida Forever Statewide Environmental Lands Acquisition Program
That occur on the Jungle Trail Island Manor Property
Indian River County, Florida
Source: Water & Air Research, Inc., 2024.

J:\6442 Indian River County\JAS\24-6442 IR Co Eco Assessments\Jungle Trail Island Figures - Sept 2024\Figures\24-6442 Jungle Trail Island Figure 4.mxd, 9/26/2024 10:20:00 AM

Figure 5.
The Soil Types Found on the
Jungle Trail Island Manor Property
Indian River County, Florida

Source: ESRI, DigitalGlobe Imagery, 2023; Water & Air Research, Inc., 2024.

water & air RESEARCH, INC.

J:\6442 Indian River County\JAS\24-6442 IR Co Eco Assessments\Jungle Trail Island Figures - Sept 2024\Figures\24-6442 Jungle Trail Island Figure 5.mxd, 9/26/2024 10:20:42 AM

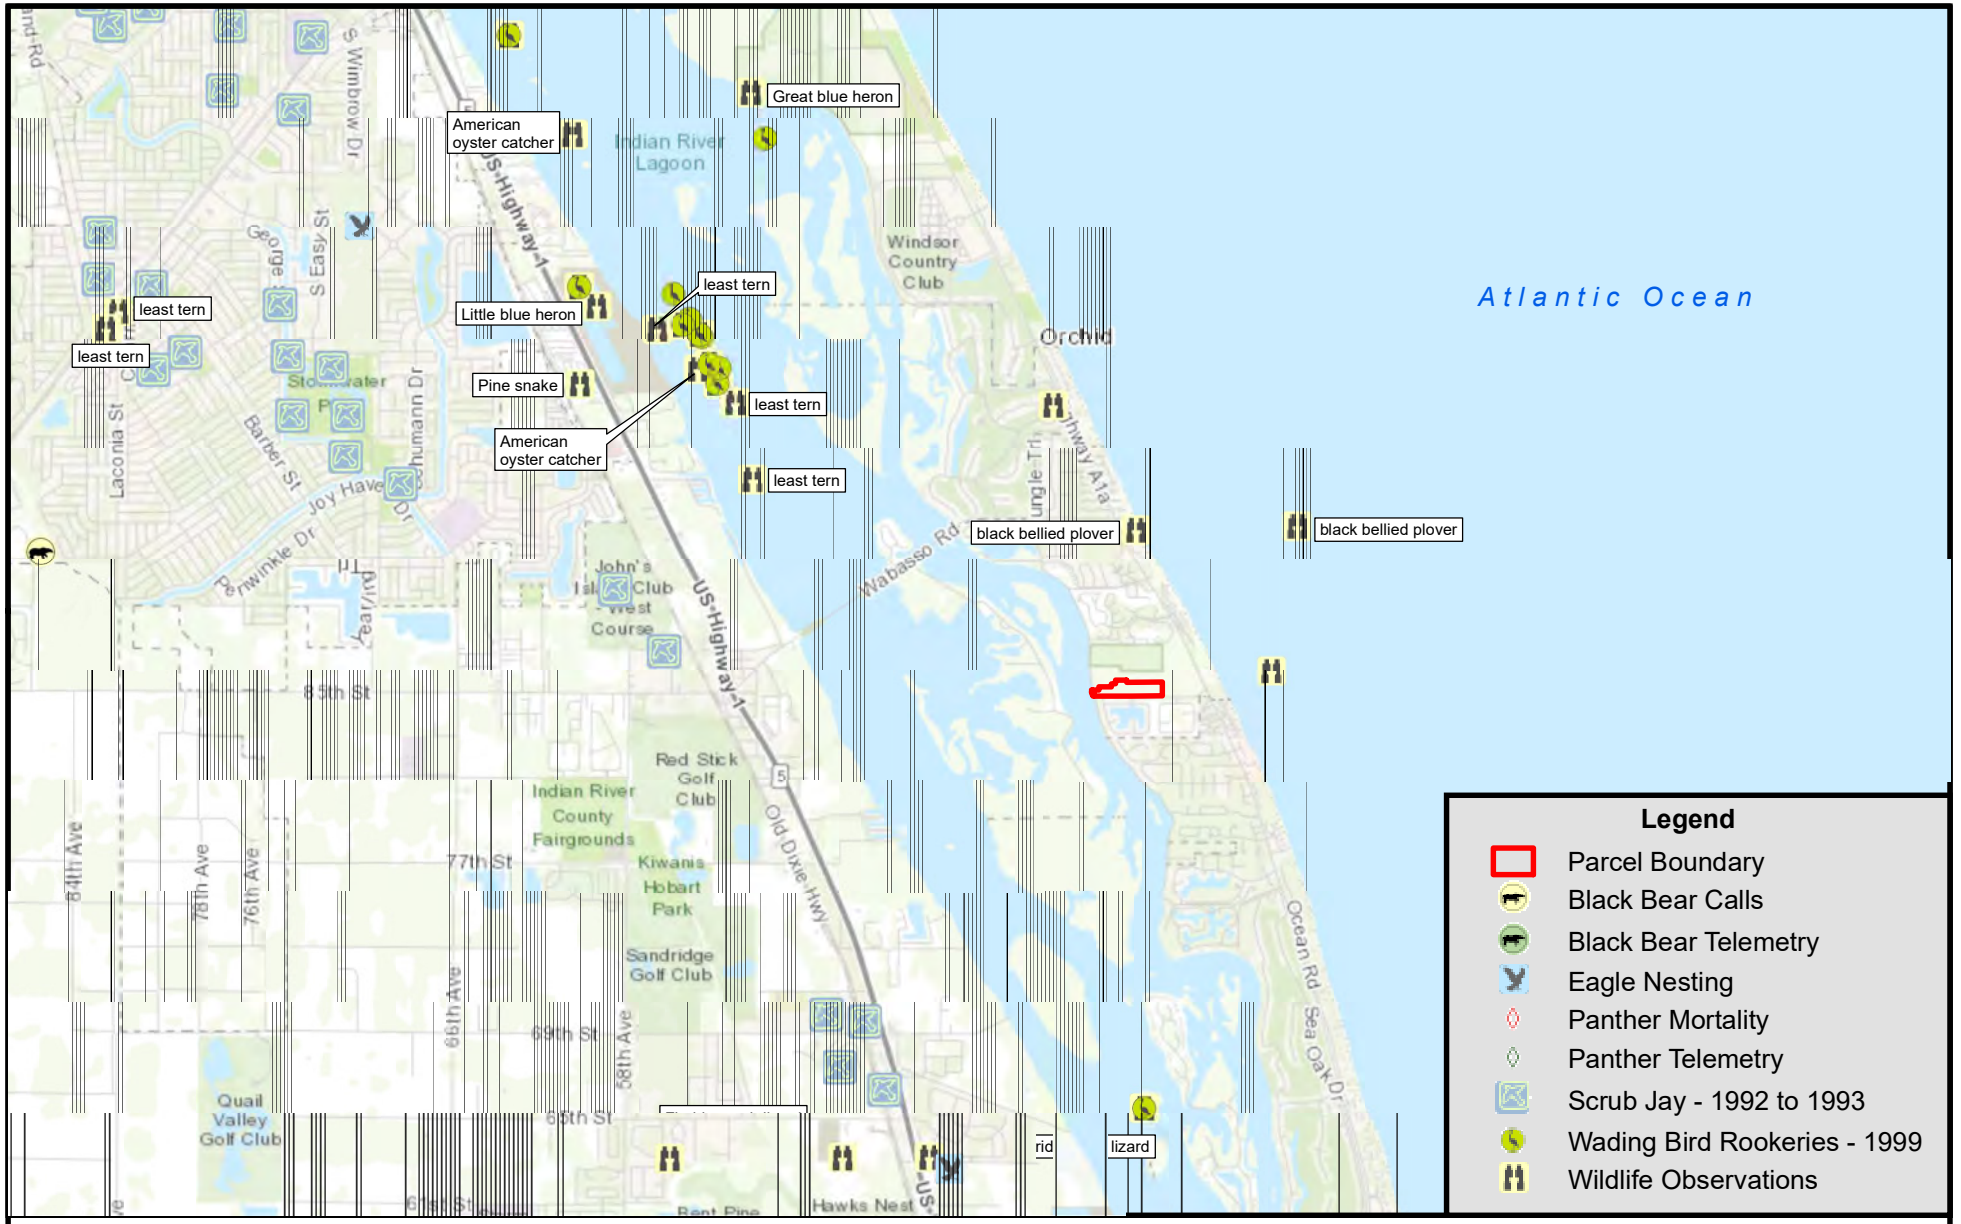

Figure 6.
The Florida Fish and Wildlife Conservation Commission's Fish and Wildlife Research Institute Terrestrial Resources Geographic Information System Web Mapping Results for Species Observations near the Assessment Property

Source: FNAI, 2023; Water & Air Research, Inc., 2024.

water & air RESEARCH, INC.

J:\6442 Indian River County\JAS\24-6442 IR Co Eco Assessments\Jungle Trail Island Figures - Sept 2024\Figures\24-6442 Jungle Trail Island Figure 6.mxd, 9/25/2024 7:44:34 AM

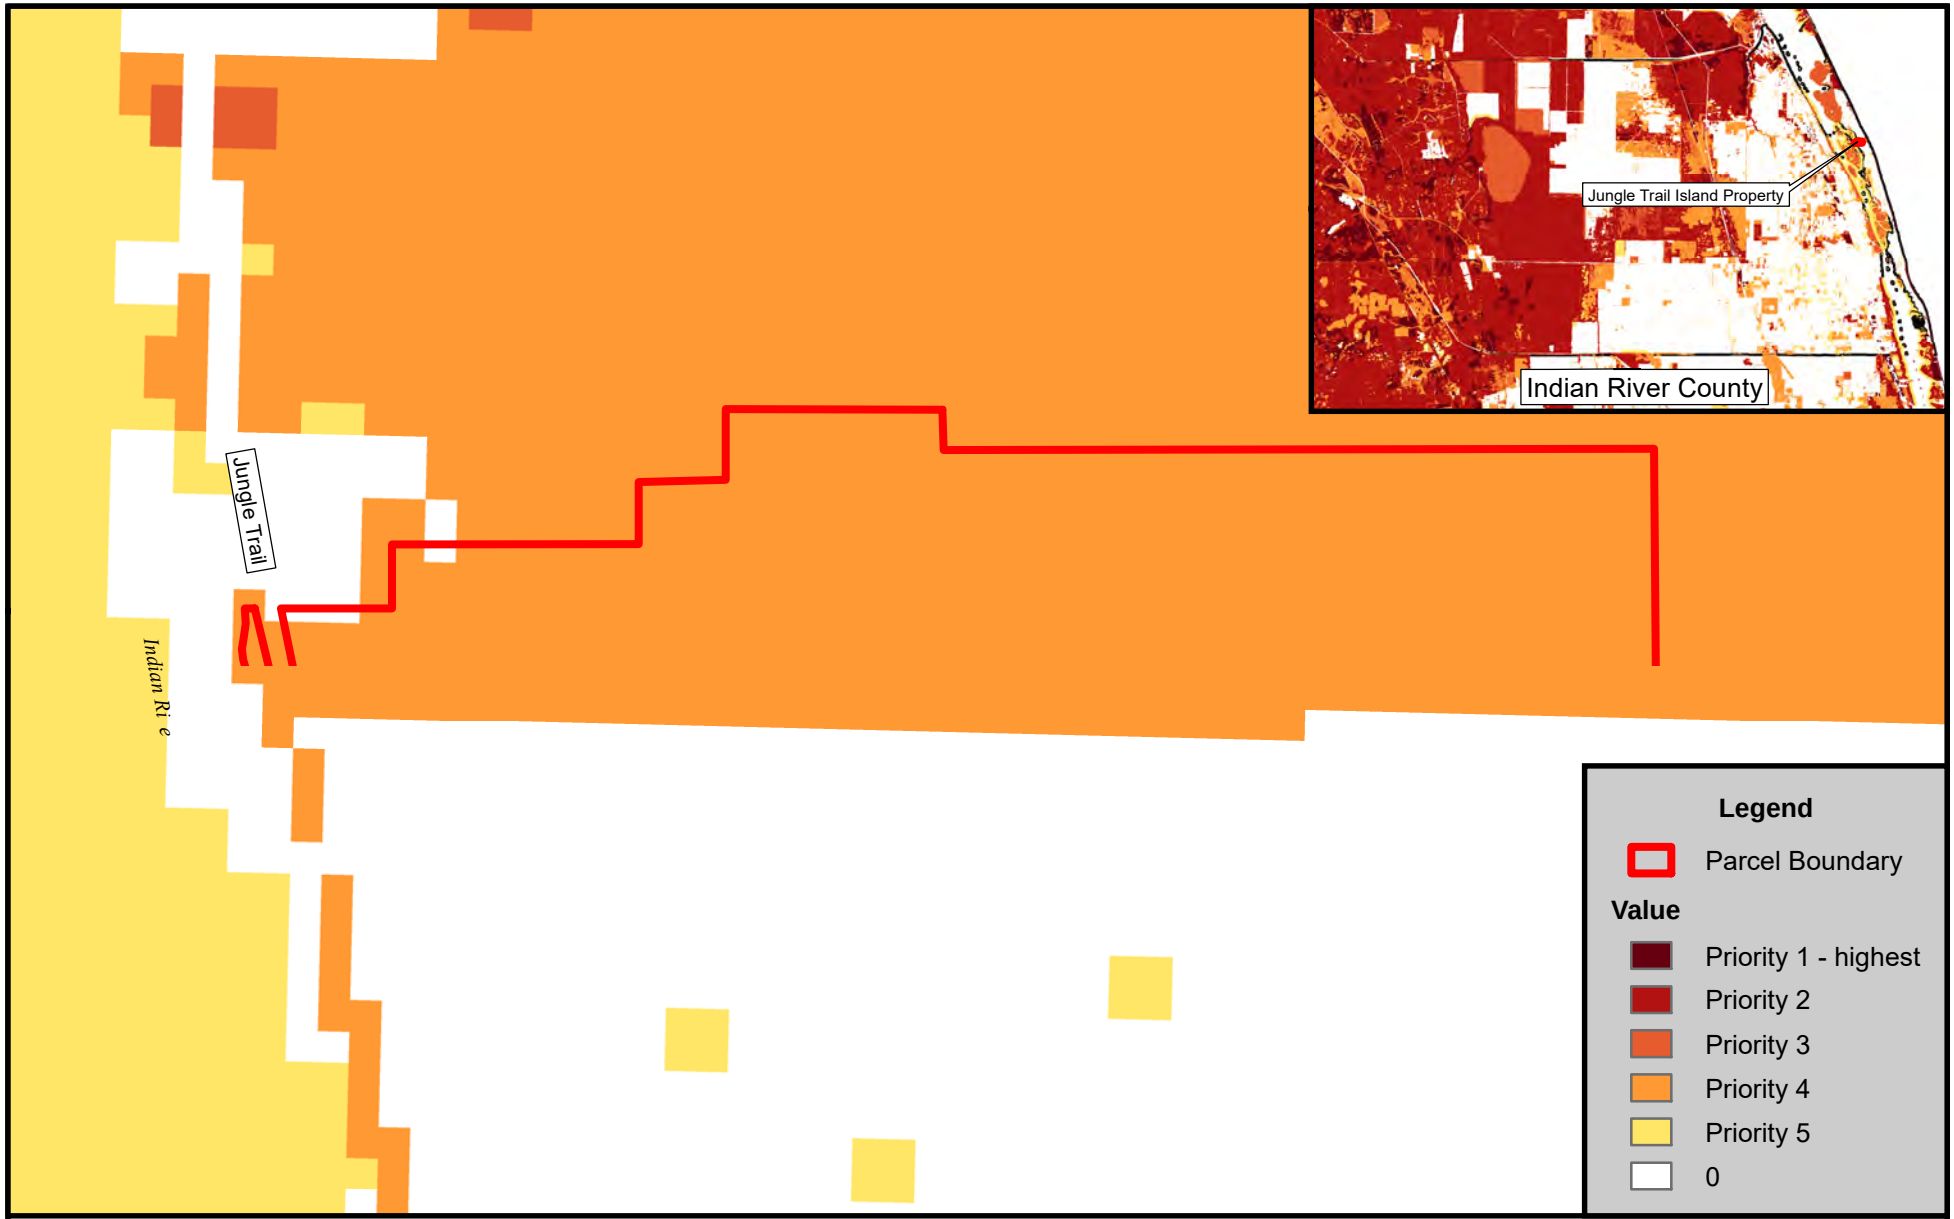

Figure 7.
The Biodiversity Resource Priorities Model (CLIP 4.0)
on the Jungle Trail Island Manor Property
Indian River County, Florida

Source: FNAI, 2023; Water & Air Research, Inc., 2024.

N

0 150 300 600 Feet

water & air RESEARCH, INC.

J:\6442 Indian River County\JAS\24-6442 IR Co Eco Assessments\Jungle Trail Island Figures - Sept 2024\Figures\24-6442 Jungle Trail Island Figure 7.mxd, 9/26/2024 10:22:18 AM

Figure 8.
The NWI Wetlands and FEMA Flood Zones
on the Jungle Trail Island Manor Property
Indian River County, Florida

Source: ESRI, DigitalGlobe Imagery, 2023; Water & Air Research, Inc., 2024.

water & air RESEARCH, INC.

J:\6442 Indian River County\JAS\24-6442 IR Co Eco Assessments\Jungle Trail Island Figures - Sept 2024\Figures\24-6442 Jungle Trail Island Figure 8.mxd, 9/26/2024 10:23:02 AM

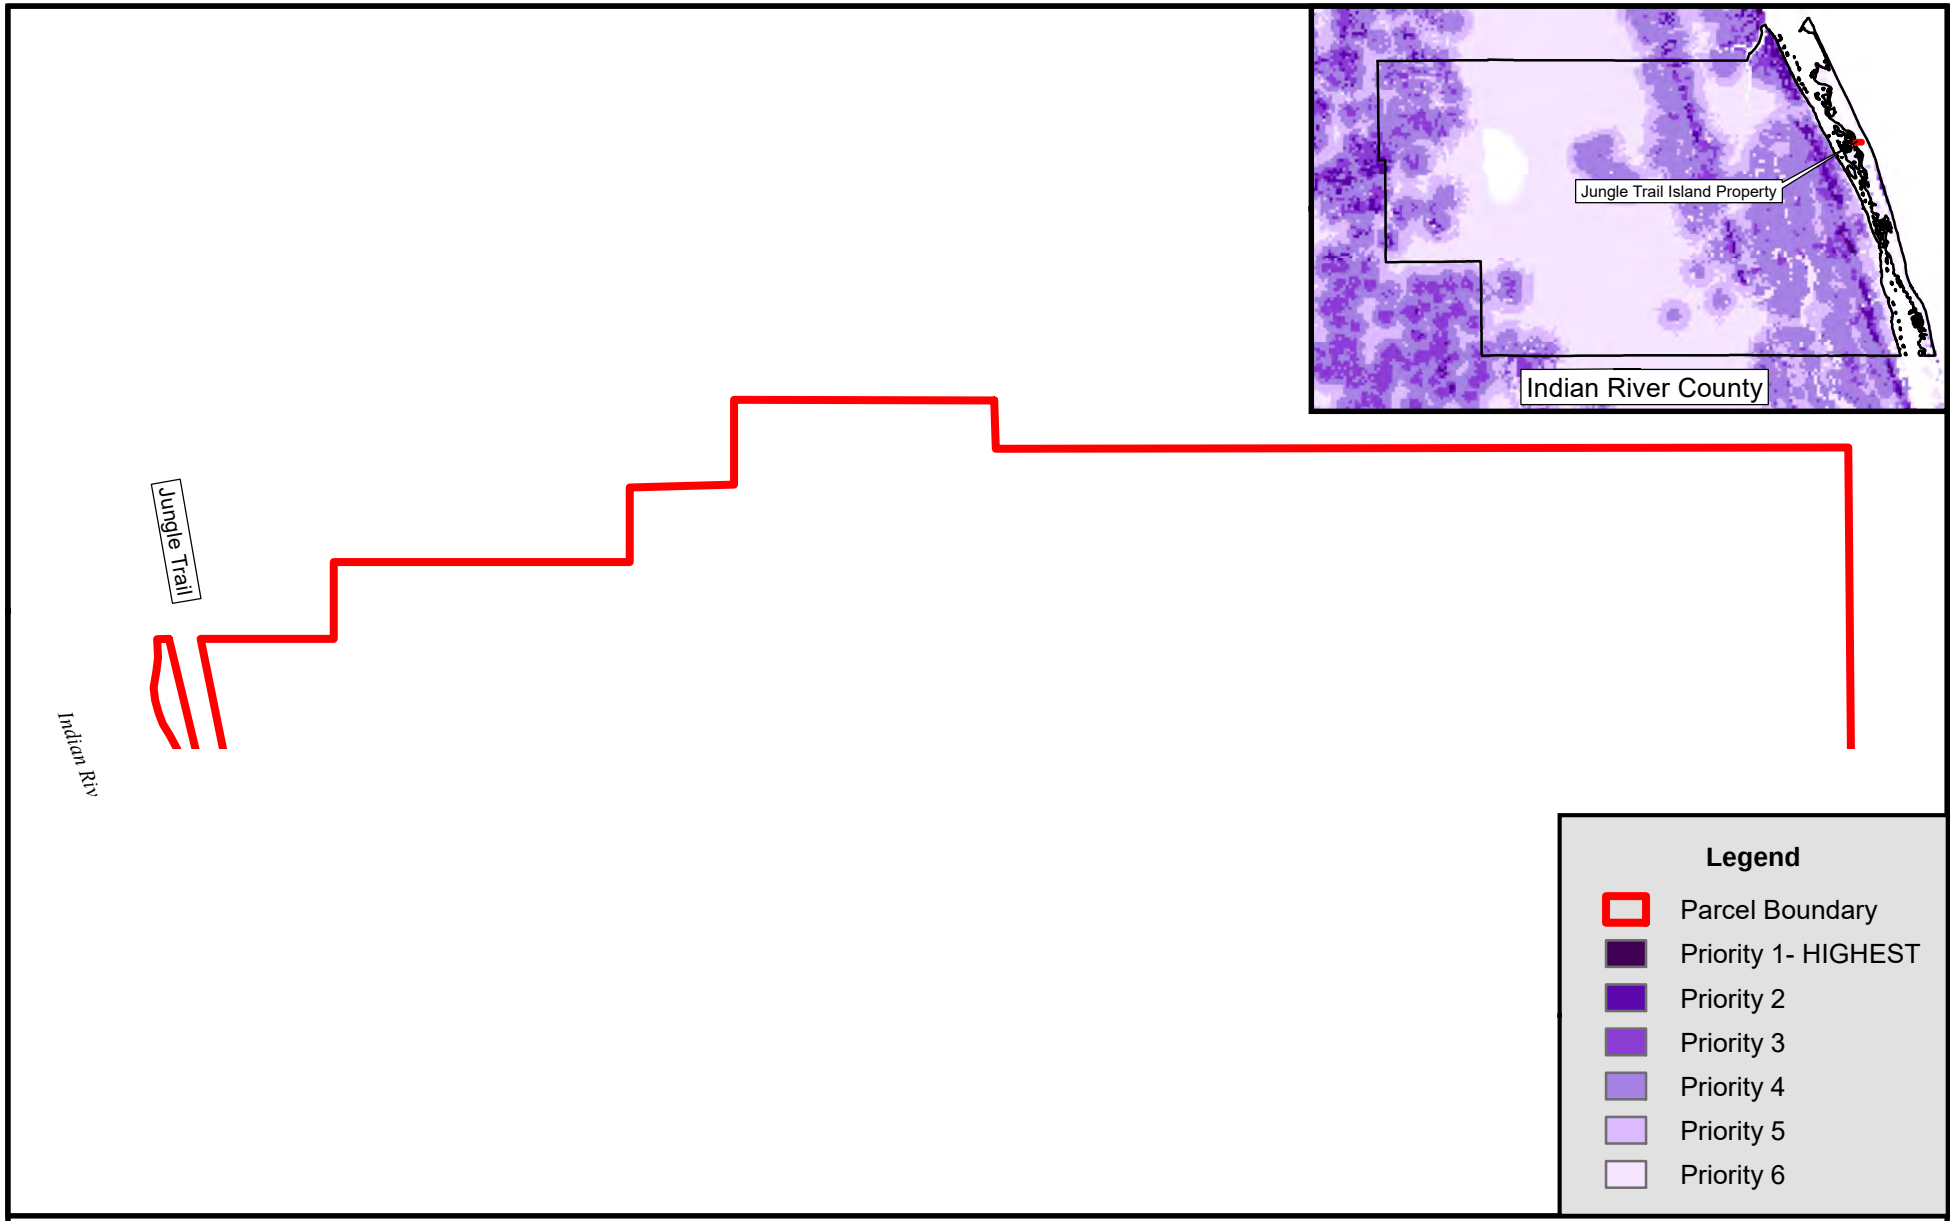

Figure 9.
Groundwater Recharge Areas Critical to Springs, Sinks, Aquifers, Natural Systems, or Water Supply on the Jungle Trail Island Manor Property
Indian River County, Florida

Source: FNAI, 2023; Water & Air Research, Inc., 2024.

water & air RESEARCH, INC.

J:\6442 Indian River County\JAS\24-6442 IR Co Eco Assessments\Jungle Trail Island Figures - Sept 2024\Figures\24-6442 Jungle Trail Island Figure 9.mxd, 9/26/2024 10:27:18 AM

Figure 10.
The Jungle Trail Island Manor Property
and the Conserved Lands in the Vicinity
Indian River County, Florida

Source: ESRI, DigitalGlobe Imagery, 2023; Water & Air Research, Inc., 2024.

J:\6442 Indian River County\JAS\24-6442 IR Co Eco Assessments\Jungle Trail Island Figures - Sept 2024\Figures\24-6442 Jungle Trail Island Figure 10.mxd, 9/26/2024 10:27:59 AM

Figure 11.
The Landscape Resource Priorities Model (CLIP 4.0)
on the Jungle Trail Island Manor Property
Indian River County, Florida

Source: FNAI, 2023; Water & Air Research, Inc., 2024.

water & air RESEARCH, INC.

J:\6442 Indian River County\JAS\24-6442 IR Co Eco Assessments\Jungle Trail Island Figures - Sept 2024\Figures\24-6442 Jungle Trail Island Figure 11.mxd, 9/26/2024 10:28:46 AM

APPENDIX

JUNGLE TRAIL ISLAND MANOR
HISTORICAL AERIALS REVIEWED

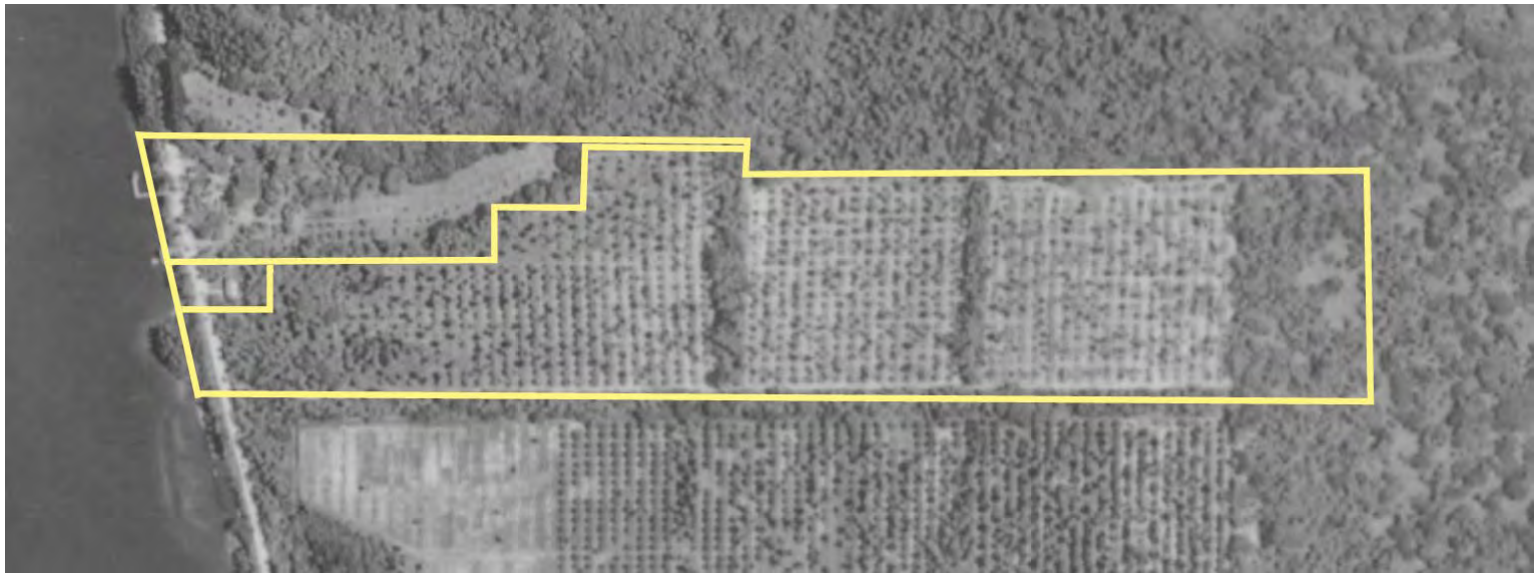

1943 Aerial Photograph

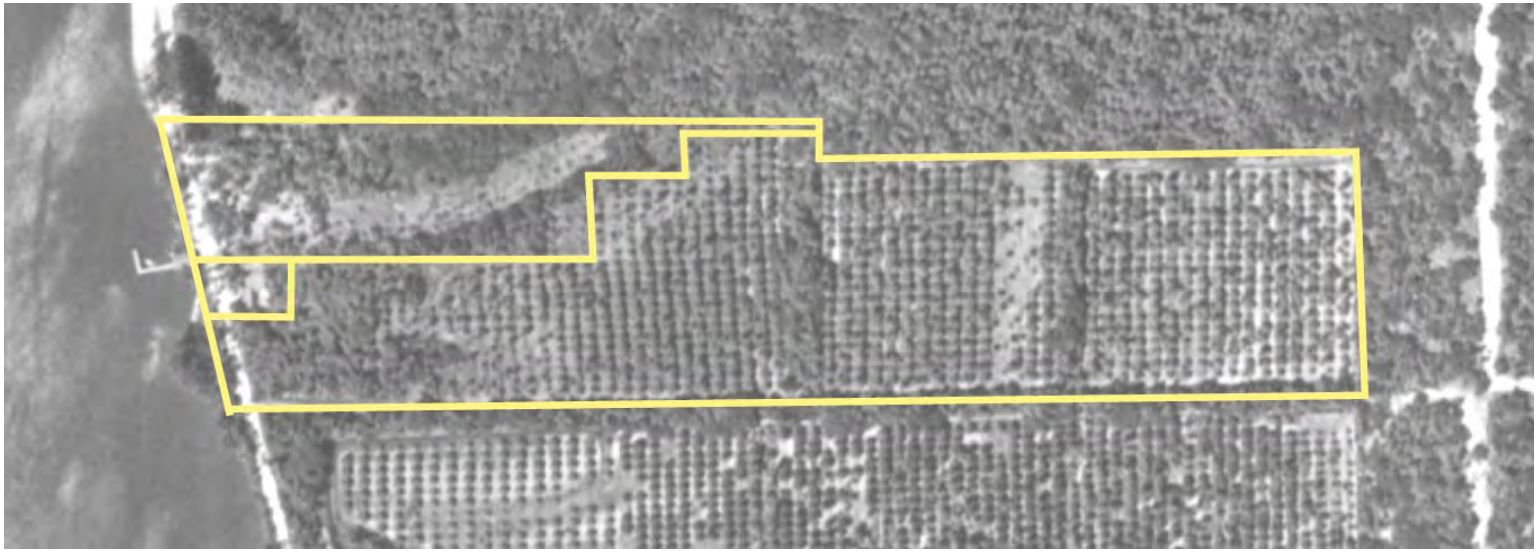

1951 Aerial Photograph

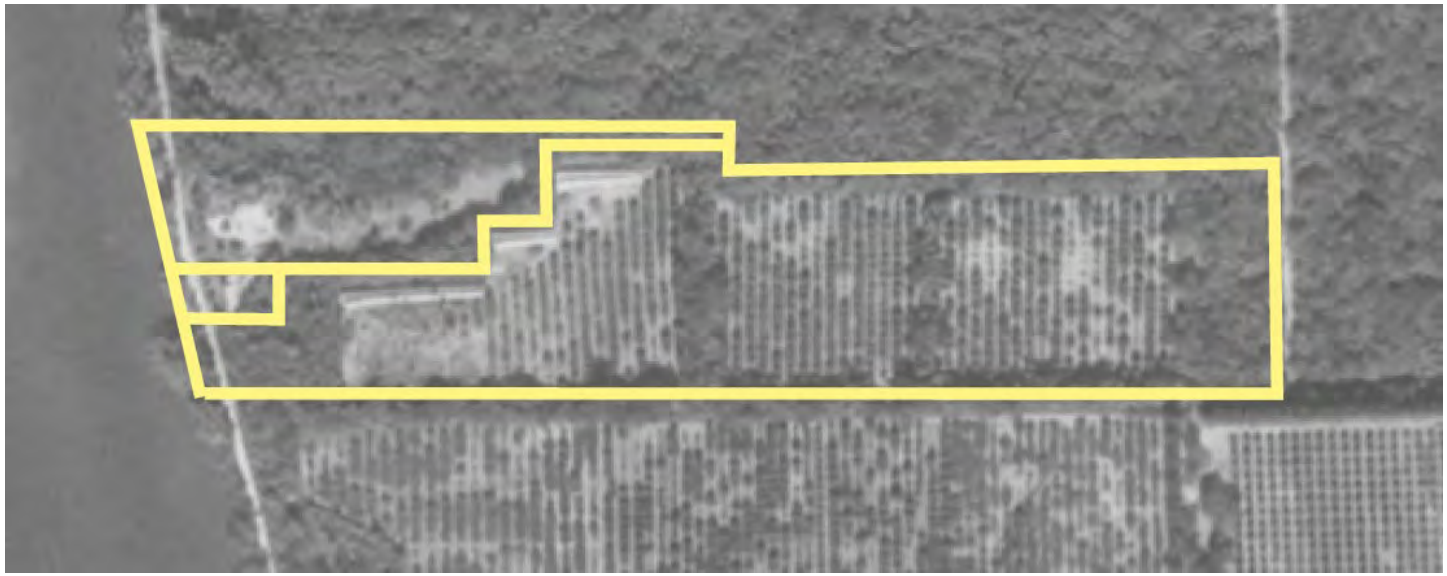

1970 Aerial Photograph

1994 Aerial Photograph

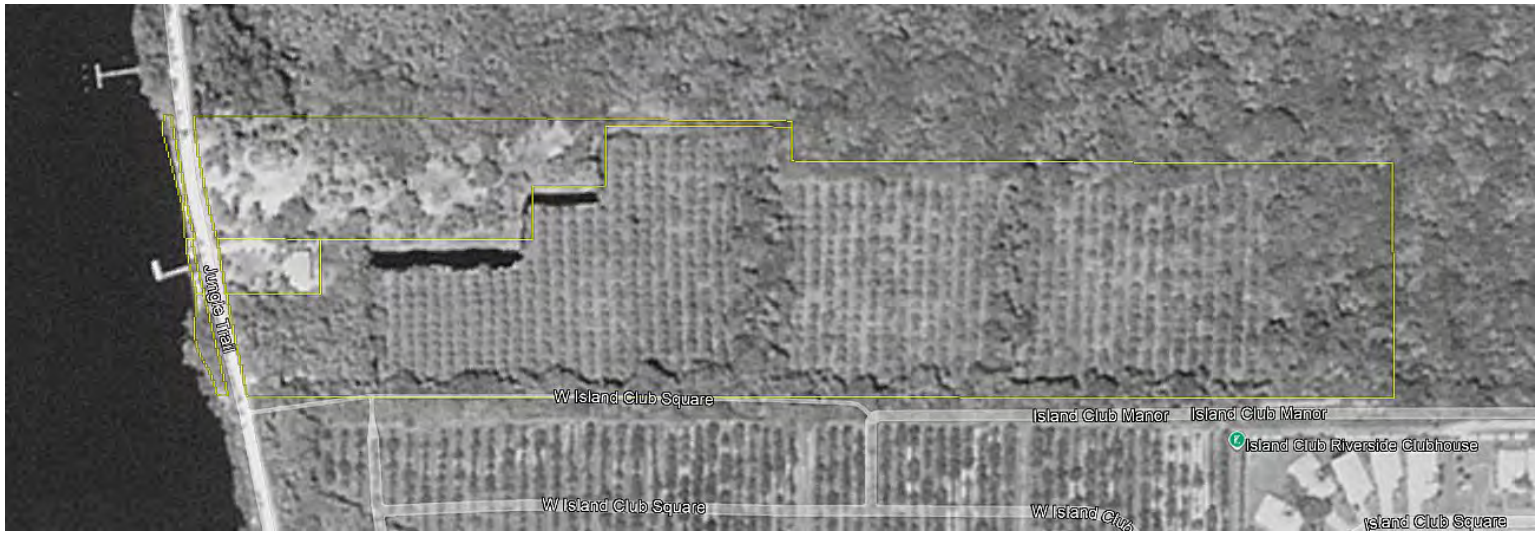

1999 Aerial Photograph

2005 Aerial Photograph

2010 Aerial Photograph

2017 Aerial Photograph

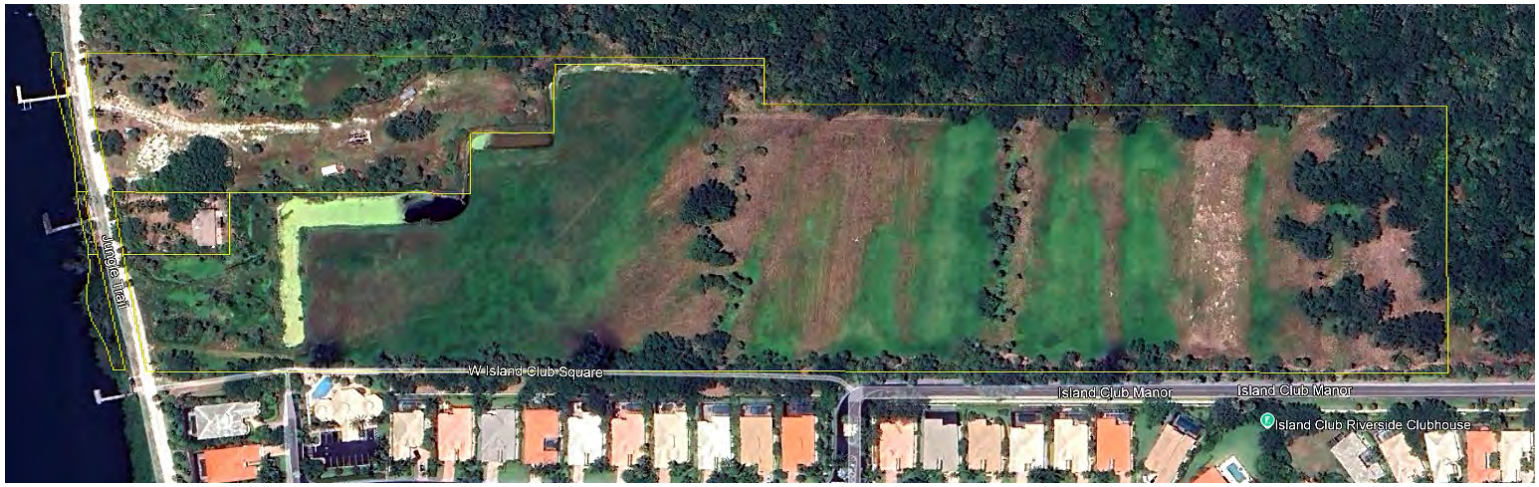

2024 Aerial Photograph

water & air RESEARCH, INC.

6821 SW Archer Road
Gainesville, FL 32608
Voice: 352/372-1500
Toll Free: 1/800/242-4927
Fax: 352/378-1500
businessdev@waterandair.com
www.waterandair.com

Environmental Engineers, Scientists, & Planners

Florida Environmental Consulting, Inc.

Environmental Impact Report

For:

Oak Hammock Parcel

Prepared for:

Jan Jelmby
Helmet House Construction
900 20th Place
Vero Beach, FL 32960

TIMOTHY E. MASLIN
Environmental Consultant • Association
#77283
Association
Certified Environmental Specialist

5/11/2023

Timothy E. Maslin, C.E.S. / C.E.C.
Certification #77283

FEC Job #23-147

1835 20th Street • Vero Beach, Florida 32960
Phone: 772-299-4791 • Fax: 772-778-3617 • E-mail: TimM@FL-Env.com

Table of Contents

1.0 Executive Summary

2.0 Environmental Impact Report

- **2.1 Objective**
- **2.2 Introduction**
- **2.3 Materials and Methods**
- **2.4 Soils**
- **2.5 Hydrology**
- **2.6 Flora**
- **2.7 Fauna**
- **2.8 Wetlands**
- **2.9 Summary and Discussion**
- **2.10 Conclusion and Recommendations**
- **2.11 Qualifications of Individual Preparing Report**

3.0 Appendix

- **3.1 Location Map**
- **3.2 Soils Map**
- **3.3 Topographic Map**
- **3.4 Flood Map**
- **3.5 Land Use Land Cover Map**
- **3.6 National Wetland Inventory Map**
- **3.7 Historic Aerials**
- **3.8 Site Photos**

1.0 Executive Summary

The **Oak Hammock Parcel**:

- is one parcel along Jungle Trail in Indian River County, Florida.
- consist of 19.60 acres of vacant land.
- was historically improved citrus grove but has been subsequently cleared and graded.
- is currently proposed for residential land development improvements.
- contains mostly poorly drained sandy soils.
- is at an elevation of approximately 5 ft.
- is in coastal flood plain AE-6
- is directly adjacent to Waters of the United States
- still supports some native live oaks and cabbage palms, as well as mangroves.
- does support the gopher tortoise.
- does contain jurisdictional wetlands, including Waters of the United States.
- improvements to the parcel unless properly planned and permitted may cause adverse environmental impacts to native trees, protected species, and wetlands.
    - old growth oak tree preservation is recommended as best practical.
    - gopher tortoise surveying, permitting, and relocation is recommended.
    - formal wetland delineation flagging, jurisdictional review, and permitting is recommended.

Environmental Impact Report

1.1 Objective

In May of 2023 Environmental Specialists from ***Florida Environmental Consulting Inc***. performed an environmental impact study of the **Oak Hammock Parcel**. The objective of this study was to assess and report on the baseline environmental condition of the subject site as well as to discuss how developing this site may impact the environment.

1.2 Introduction

The subject site is Parcel ID **31392600000010000008.0** and is in section 26 of township 31, range 39 of Indian River County, Florida. More specifically, the parcel is on the East side of Jungle Trail, just North of West Island Club Square. The property sums 19.60 acres of vacant land at 27°44'54.8"N 80°23'50.6"W. This parcel was historically improved as a citrus grove, but was subsequently cleared and graded in 2009. The parcel is currently proposed for residential land development improvements. Please see the maps and other reference materials in the appendix of this report.

1.3 Materials and Methods

The site assessment included preliminary research of the site and surrounding area to determine what type of ecological community to expect as well as what types of individual flora and fauna may be found on site. This preliminary research included; Geographic Information Systems (GIS) Mapping, aerial interpretation, Florida Department of Environmental Protection (FDEP) Environmental Resource Analysis, and assessing the potential for species and habitats listed by the County, Saint Johns River Water Management District (SJRWMD), Florida Natural Areas Inventory (FNAI), Florida Fish and Wildlife Conservation Commission (FWC), and the U.S. Fish and Wildlife Service (FWS).

The site assessment also included traversing and observing communities adjacent to and within the site. During the site assessment community types, vegetation, wildlife, and other pertinent observations were noted.

1.4 Soils

According to the U.S. Department of Agriculture Natural Resources Conservation Service (NRCS) the parcel contains 2 major soil types more specifically described as:

Soil 1, *Canaveral fine sand, 0 to 5 percent slopes*, characterized as somewhat poorly drained sand with a water table typically 18-42 inches below the surface with no typical frequency of ponding or flooding, totaling 5.31 acres.

Soil 18, *Captiva fine sand, frequently ponded, 0 to 1 percent slopes*, characterized as poorly drained sand with a water table typically 0-6 inches below the surface with frequent ponding, totaling 14.29 acres.

As mentioned above, the parcel was historically improved for use as a citrus grove. As such it should be noted that these soils are significantly disturbed. Please see the soils map in the appendix of this report for the general location of these soils.

1.5 Hydrology

This parcel is in hydrologic basin 22, the *Central Indian River Lagoon* basin, and the United States Geological Survey (USGS) Topographic Map in the Appendix shows the area as generally flat. However, the hydrology has been significantly disturbed by the historic citrus grove and current land management practices. Stormwater runoff sheet flows generally west and accumulates in onsite swales and ponds before discharging via culverts under Jungle Trail into the Indian River lagoon. Using the North American Vertical Datum of 1983 (NAD83) the natural ground grade is at an elevation of approximately 5 feet and according to the Flood Hazard Map in the Appendix, the majority of the property is in Coastal Floodplain AE-6.

The adjacent Indian River Lagoon is considered Estuarine Waters of the United States.

1.6 Flora

As noted in the introduction the parcel totals approximately 19.60 acres of formerly improved citrus grove that has been cleared and graded. As such the published Land Use Land Cover maps don't necessarily reflect the most accurate classifications. The 15.09-acre majority of the site is considered disturbed *Shrub and Brushland* (1500), but since being cleared of old citrus trees and exotic invasive Brazilian pepper and maintained, could also be considered 1810, *Mowed Grass*. The remainder of the property included 2.53 acres of *Upland Hardwoods* (1110) along the eastern property line, 1.18 acres of *Mixed Scrub-Shrub Wetlands* (2112) along the east side of Jungle Trail, 0.12 acres of *Mangrove Wetlands* (5250) along the west side of Jungle Trail along the Indian River Lagoon, 0.68 acres of *Artificial ponds* (3210). Please see the Aerial LULC Map and Site Photos in the Appendix.

As mentioned above the majority of the site was cleared and graded in 2009 and has since been routinely maintained and largely supports miscellaneous grasses and forbs. However, some remnant forested areas still support live oaks (*Quercus virginiana*), cabbage palms (*Sabal palmetto*), and red mangroves (*Rhizophora mangle*), as well as Brazilian pepper (*Schinus terebinthifolius*) and strangler figs (*Ficus aurea*). The understory species observed

included saw palmetto (*Serenoa repens*), muscadine grape (*Vitis rotundifolia*), and other miscellaneous grasses and forbs including many facultative-wet species in lower lying areas.

With the exception of Mangroves, no species of flora was observed on site listed by the County, Florida Natural Areas Inventory, Florida Fish and Wildlife Conservation Commission, or U.S. Fish and Wildlife Service, as Endangered, Threatened, or a Species of Special Concern.

Please see the Land Use Land Cover Map and Site Photos in the appendix of this report.

1.7 Fauna

The species of fauna directly observed were rabbits (*Sylvilagus spp.*), blue land crabs (*Cardisoma guanhumi*), wood ducks (*Aix sponsa*), blue jays (*Cyanocitta cristata*), warblers (*Setophaga spp.*), mourning doves (*Zenaida macroura*), black vultures (*Coragyps atratus*), green anoles (*Anolis carolinensis*), brown anoles (*Anolis sagrei*), ants (*Formicidae spp*.), spiders (*Arachnida spp.*), dragon flies (*Odonata spp.*), and bees (*Apidae spp.*).

Additionally, there were numerous gopher tortoise (*Gopherus Polyphemus*) burrows observed on the property. The gopher tortoise is a species listed by the FWC and is protected along with their burrows.

With the exception of the gopher tortoise, no other species of fauna listed by the County, Florida Natural Areas Inventory, Florida Fish and Wildlife Conservation Commission, or U.S. Fish and Wildlife Service, as Endangered, Threatened, or a Species of Special Concern, was observed or suspected on site.

Please see the Site Photos in the Appendix of this report.

1.8 Wetlands

Based on topography and aerial interpolation in conjunction with the additional publications, and given the proximity to known water bodies, wetlands were suspected, and subsequently confirmed in the field. As such, it was determined via the presence of hydric soils, hydrophytic vegetation, and hydrologic indicators, that the site does support freshwater forested wetlands, mangrove wetlands, and other surface waters.

Based on the presence of wetlands, as well as being immediately adjacent to and culverted to the Indian River Lagoon, these wetlands and surface waters also qualify as Waters of the United States.

Please see the National Wetland Inventory Map and Site Photos in the Appendix of this report.

1.9 Summary and Discussion

In summary, the **Oak Hammock Property** is one parcel along Jungle Trail in Indian River County, Florida, consisting of 19.60 acres of vacant land. The parcel was historically improved citrus grove but has been subsequently cleared and graded, and is currently proposed for residential land development improvements. The parcel contains mostly poorly drained disturbed sandy soils at an elevation of approximately 5 feet, is in coastal flood plain AE-6, and is adjacent to the Indian River Lagoon Waters of the United States. The parcel also supports some remnant native live oaks and cabbage palms, and does support the protected gopher tortoise. Finally, the parcel also does contain jurisdictional wetlands, as well as Waters of the United States.

For discussion, as stated above the property does contain some live oaks and cabbage palms, some of which are beautiful old growth trees, and though these trees may be cleared with a permit, micro-site-planning should be looked into in an effort to save such protected trees as best practical.

Also, this site does support the gopher tortoise. Any proposed impacts within 25' of a gopher tortoise burrow will require special permitting from the FWC, as well as the relocation of any tortoise found along with associated mitigation fees. If suitable habitat is left undisturbed after site planning, some tortoises may remain or most likely be relocated to an offsite recipient gopher tortoise sanctuary. Gopher tortoises may be surveyed any time, however, gopher tortoise permitting, mitigation, and relocation should be initiated 90 days prior to any site work activity including bush-hogging, clearing, and grading, or other disturbance.

Finally, the site does support wetlands, as such avoidance and minimization of impacts criteria will need to be met and any impacts that are unavoidable during planning and design will require compensatory mitigation. Offsite mitigation credits may be available at the *Basin 22 Mitigation Bank*. A formal wetland delineation flagging and jurisdictional review will be required for all wetlands during the permitting process.

1.10 Conclusion and Recommendations

In conclusion, land development improvements to the **Oak Hammock Parcel**, unless properly planned and permitted, may cause adverse environmental impacts to native trees, protected species, and wetlands.

As such during the planning and design phase of this potential land development project, canopy tree preservation is recommended as best practical. Additionally, a gopher tortoise survey, permitting, and relocation is recommended 90 days prior to any additional clearing, grading, or construction commencement. Finally, it is recommended that a formal wetland delineation flagging and jurisdictional review be conducted to confirm wetland extents during permitting.

Please contact Florida Environmental Consulting, Inc. with any questions or comments regarding this report or for any additional specific consulting.

1.11 Qualifications of Individual Preparing Report

Florida Environmental Consulting is a Florida registered environmental consulting firm, the person who prepared this report is the president of the company, and his signature and seal on the cover of this document demonstrate that he is in responsible charge of the information provided. He is a Certified Environmental Consultant and Environmental Specialist. Additionally, he has a Bachelor of Science in Environmental Science from the University of Florida with a minor in Natural Resource Management, along with 22 years of experience. Finally, he is a member of the National Association of Environmental Professionals, and the Environmental Assessment Association where a code of ethics and personal commitment to quality work is upheld.

3.0 Appendix

3.1 Location Map
3.2 Soils Map
3.3 Topographic Map
3.4 Flood Map
3.5 Land Use Land Cover Map
3.6 National Wetland Inventory Map
3.7 Historic Aerials
3.8 Site Photos

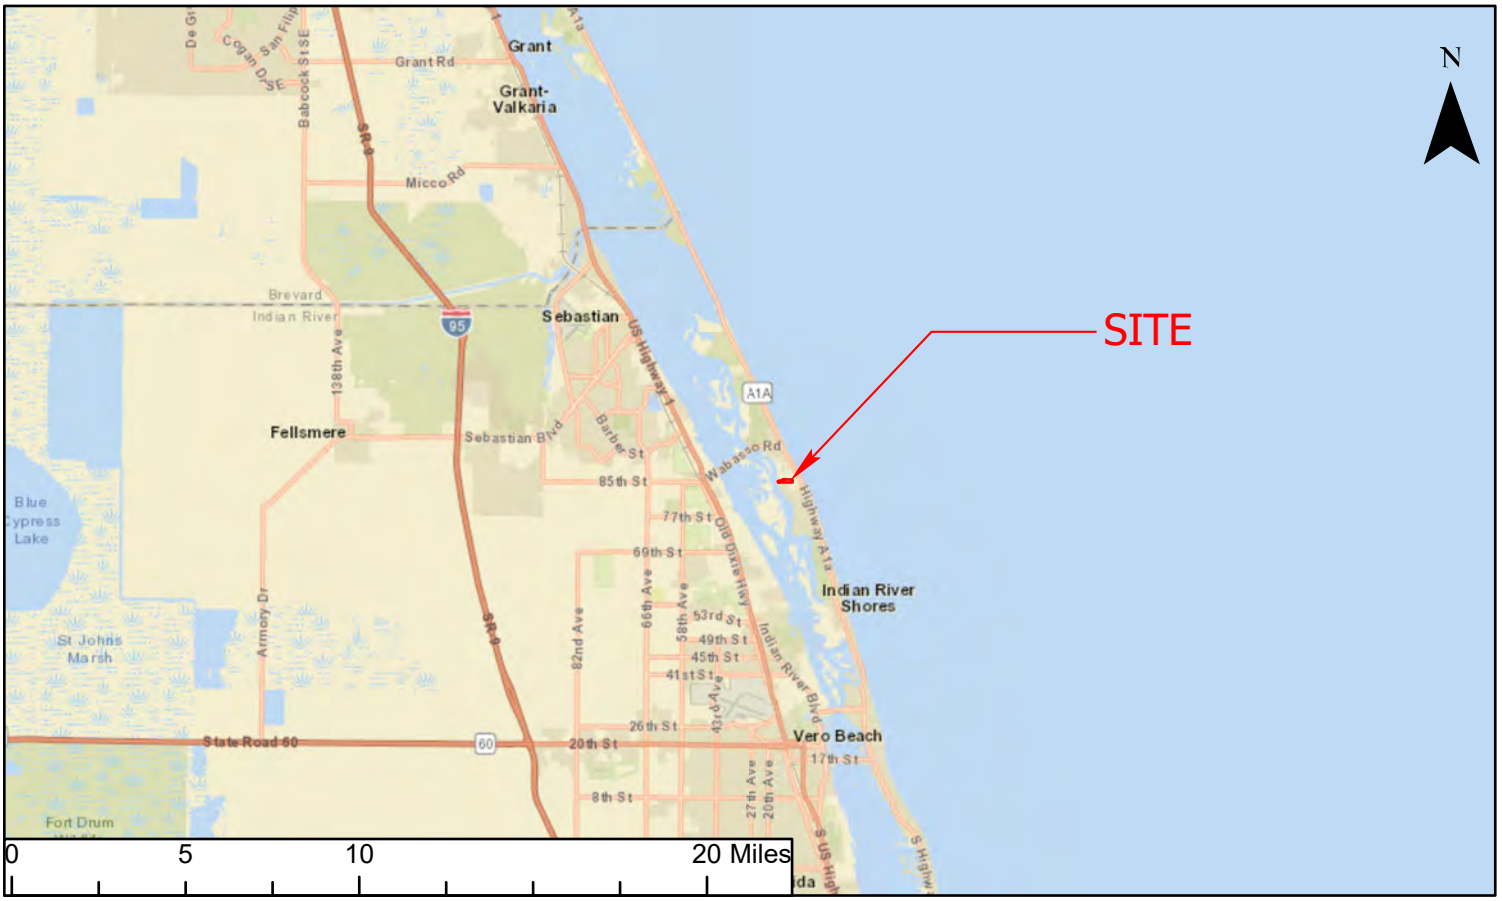

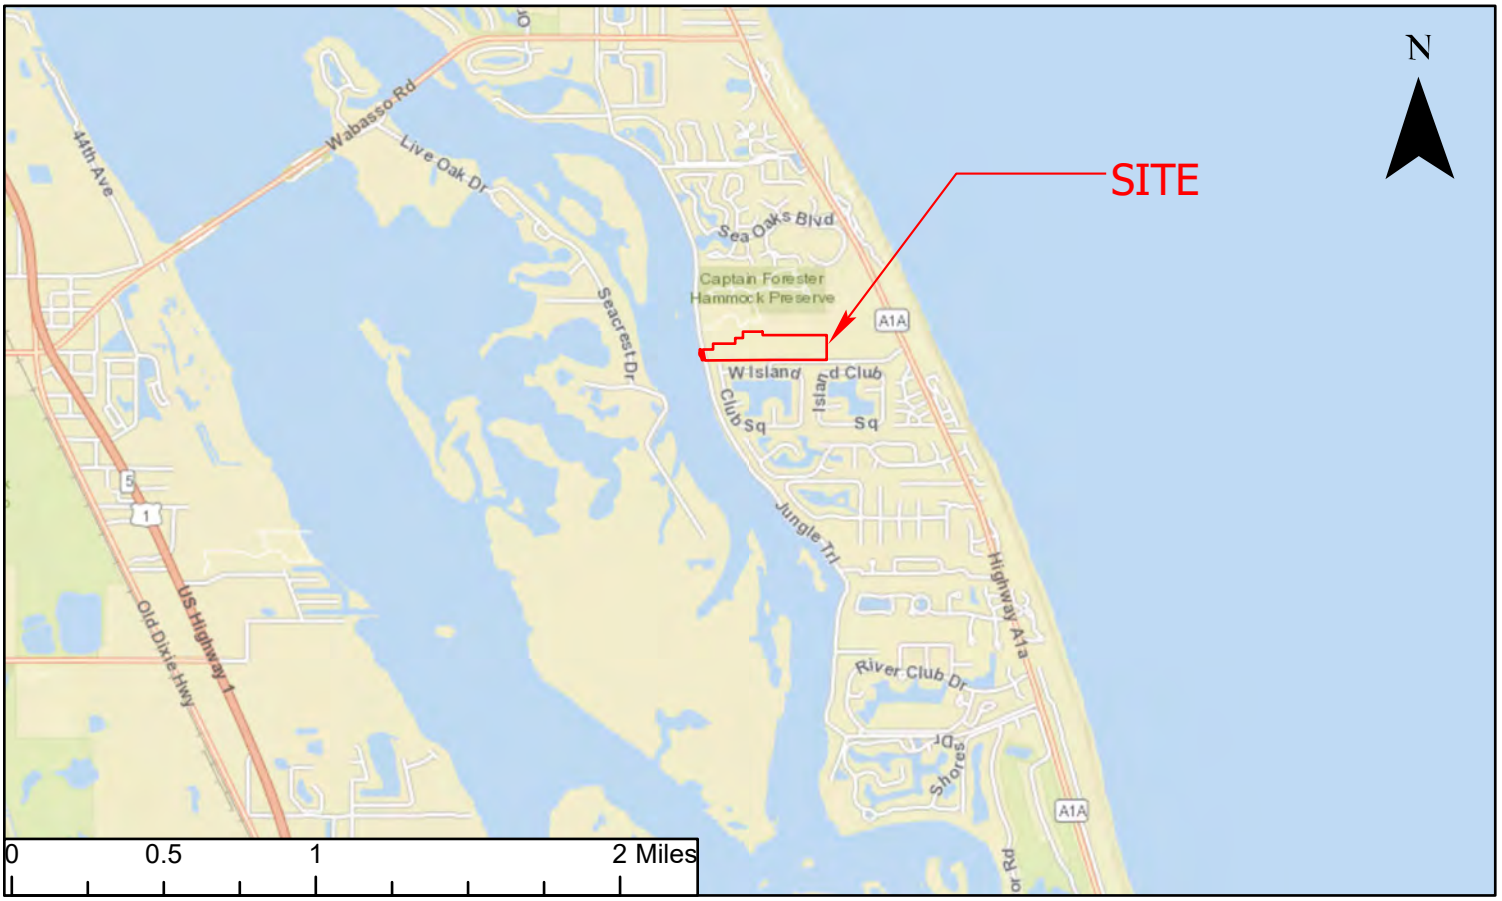

LOCATION	OAK HAMMOCK EIR	Florida Environmental Consulting Inc. 1835 20th Street• Vero Beach, Florida 32960 Phone: 772-299-4791 • E-mail: timm@fl-env.com	JOB NO. FEC-23-147 DESIGNED DRAWN CHECKED DATE SCALE	Revisions	Date

Legend

Subject Parcel 19.60 acres

Florida Soils

- Canaveral fine sand,0 to 5 percent slopes 5.31 acres
- Captiva fine sand 14.29 acres
- Mckee mucky clay loam
- Water
- Waters of the Atlantic Ocean

SOILS	OAK HAMMOCK EIR	Florida Environmental Consulting Inc. 1835 20th Street• Vero Beach, Florida 32960 Phone: 772-299-4791 • E-mail: timm@fl-env.com	JOB NO. FEC-23- DESIGNED DRAWN CHECKED DATE SCALE	Revisions / Date

Legend

Subject Parcel 19.60 acres

TOPO	OAK HAMMOCK EIR	Florida Environmental Consulting Inc. 1835 20th Street• Vero Beach, Florida 32960 Phone: 772-299-4791 • E-mail: timm@fl-env.com	JOB NO. FEC-23-147 DESIGNED DRAWN CHECKED DATE SCALE	Revisions	Date

Legend

Subject Parcel

USA Flood Hazard

0.2% Annual Chance Flood Hazard

1% Annual Chance Flood Hazard

FLOOD HAZARD	OAK HAMMOCK EIR	Florida Environmental Consulting Inc. 1835 20th Street• Vero Beach, Florida 32960 Phone: 772-299-4791 • E-mail: timm@fl-env.com	JOB NO. FEC-23- DESIGNED DRAWN CHECKED DATE SCALE	Revisions	Date

Legend

Subject Parcel 19.60 acres

Florida Cooperative Lands Cover

- Artificial Impoundment/Reservoir
- Artificial/Farm Pond 0.68 acres
- Estuarine
- Hydric Hammock
- Mangrove Swamp 0.12 acres
- Mixed Hardwood-Coniferous Swamps
- Mixed Scrub-Shrub Wetland 1.18 acres
- Residential, High Density > 5 Dwelling Units/AC
- Residential, Low Density
- Shrub and Brushland 15.09 acres
- Transportation
- Upland Hardwood Forest 2.53 acres
- Urban Open Forested

FIELD ADJUSTED LULC	OLD HAMMOCK EIR	Florida Environmental Consulting Inc.	JOB NO. FEC-23-147	Revisions	Date

1835 20th Street• Vero Beach, Florida 32960
Phone: 772-299-4791 • E-mail: timm@fl-env.com

DESIGNED
DRAWN
CHECKED
DATE
SCALE

Legend

Subject Parcel 19.60 acres

FL Wetlands

- Estuarine and Marine Deepwater
- Estuarine and Marine Wetland
- Freshwater Forested/Shrub Wetland
- Freshwater Pond

FIELD ADJUSTED NWI	OLD HAMMOCK EIR	Florida Environmental Consulting Inc. 1835 20th Street• Vero Beach, Florida 32960 Phone: 772-299-4791 • E-mail: timm@fl-env.com	JOB NO. FEC-23-147 DESIGNED DRAWN CHECKED DATE SCALE	Revisions / Date

Legend

Subject Parcel 19.60 acres

1943 AERIAL	OAK HAMMOCK EIR	Florida Environmental Consulting Inc. 1835 20th Street• Vero Beach, Florida 32960 Phone: 772-299-4791 • E-mail: timm@fl-env.com	JOB NO. FEC-23-147 DESIGNED DRAWN CHECKED DATE SCALE	Revisions	Date

Legend

Subject Parcel 19.60 acres

1967 AERIAL	OAK HAMMOCK EIR	Florida Environmental Consulting Inc. 1835 20th Street• Vero Beach, Florida 32960 Phone: 772-299-4791 • E-mail: timm@fl-env.com	JOB NO. FEC-23-147 DESIGNED DRAWN CHECKED DATE SCALE	Revisions / Date

Legend

Subject Parcel 19.60 acres

1995 AERIAL	OAK HAMMOCK EIR	Florida Environmental Consulting Inc. 1835 20th Street• Vero Beach, Florida 32960 Phone: 772-299-4791 • E-mail: timm@fl-env.com	JOB NO. FEC-23-147 DESIGNED DRAWN CHECKED DATE SCALE	Revisions / Date

Legend

Subject Parcel 19.60 acres

2005 AERIAL	OAK HAMMOCK EIR	Florida Environmental Consulting Inc. 1835 20th Street• Vero Beach, Florida 32960 Phone: 772-299-4791 • E-mail: timm@fl-env.com	JOB NO. FEC-23-147 DESIGNED DRAWN CHECKED DATE SCALE	Revisions	Date

Legend

Subject Parcel 19.60 acres

2015 AERIAL	OAK HAMMOCK EIR	Florida Environmental Consulting Inc. 1835 20th Street• Vero Beach, Florida 32960 Phone: 772-299-4791 • E-mail: timm@fl-env.com	JOB NO. FEC-23-147 DESIGNED DRAWN CHECKED DATE SCALE	Revisions	Date

Legend

Subject Parcel 19.60 acres

2018 AERIAL	OAK HAMMOCK EIR	Florida Environmental Consulting Inc. 1835 20th Street• Vero Beach, Florida 32960 Phone: 772-299-4791 • E-mail: timm@fl-env.com	JOB NO. FEC-23-147 DESIGNED DRAWN CHECKED DATE SCALE	Revisions / Date

Legend

Subject Parcel 19.60 acres

2021 AERIAL	OAK HAMMOCK EIR	Florida Environmental Consulting Inc. 1835 20th Street• Vero Beach, Florida 32960 Phone: 772-299-4791 • E-mail: timm@fl-env.com	JOB NO. FEC-23-147 DESIGNED DRAWN CHECKED DATE SCALE	Revisions	Date

CAUTION
WATER
PIPELINE

Legend

- Subject Parcel 19.60 acres
- Survey Transect

Gopher Tortoise Burrows

- Abandoned (7)
- Active, Potentially Occupied (30)
- Inactive, Potentially Occupied (4)
- Juvenile, Active, Potentially Occupied (1)
- Juvenile, Inactive, Potentially Occupied (1)
- Mammal (1)

100% SURVEY PERFORMED BY PEDESTRIAN TRANSECTS TO ACHIEVE 100% GROUND VISUAL COVERAGE 5/02/2023

GOPHER TORTOISE SURVEY	OLD HAMMOCK EIR	Florida Environmental Consulting Inc. 1835 20th Street• Vero Beach, Florida 32960 Phone: 772-299-4791 • E-mail: timm@fl-env.com	JOB NO. FEC-23-147 DESIGNED DRAWN CHECKED DATE SCALE	Revisions / Date

MAP OF BOUNDARY & TIDAL WATER SURVEY

LEGEND

(C) = CALCULATED	RCP = REINFORCED CONCRETE PIPE
CM = CONCRETE MONUMENT	(S) = SURVEYED
CMP = CORRUGATED METAL PIPE	TOB = TOP OF BANK
CONC. = CONCRETE	TOS = TOE OF SLOPE
COVD. = COVERED	TRANS = TRANSFORMER
(D) = DESCRIPTION	UG = UNDERGROUND
ECMP = ELLIPTICAL CORRUGATED METAL PIPE	WM = WATER METER
EDR = EDGE OF DIRT DRIVE	= FIRE HYDRANT
EL. = ELEVATION	= GUY ANCHOR
FFE = FINISHED FLOOR ELEVATION	= UTILITY POLE
FND. = FOUND	= WATER GATE VALVE
ID = IDENTIFICATION	= WELL
IP = IRON PIPE	= STORM SEWER MANHOLE
IR = IRON ROD	= ELECTRIC PULL BOX
IRC = IRON ROD WITH CAP	= BANYAN TREE DIA. INCHES (5) TREES
LB = LICENSED BUSINESS	= OAK TREE DIA. INCHES (113) TREES
LS = LICENSED SURVEYOR	= PALM TREE DIA. INCHES (265) TREES
OHW = OVERHEAD WIRES	
O.R.B. = OFFICIAL RECORD BOOK	
(P) = PLAT	
P.B. = PLAT BOOK	
PG. = PAGE	
PSM = PROFESSIONAL SURVEYOR AND MAPPER	
PVC = POLY VINYL CHLORIDE	

LEGAL DESCRIPTION:

(ORB 1680, PAGE 1691)

PARCEL A:

THE SOUTH 284.2 FEET OF GOVERNMENT LOT 10, SECTION 26, TOWNSHIP 31 SOUTH, RANGE 39 EAST, AND ALSO, ALL OF THE SOUTH 430 FEET OF GOVERNMENT LOT 11, SECTION 26, TOWNSHIP 31 SOUTH, RANGE 39 EAST, ALL SITUATED IN INDIAN RIVER COUNTY, FLORIDA, EXCEPTING FROM THE LANDS IN LOT 11, 66/100 OF AN ACRE IN THE NORTHWEST CORNER DESCRIBED AS FOLLOWS:

BEGINNING AT A STAKE ON THE LINE BETWEEN GOVERNMENT LOTS 10 AND 11, 284.2 FEET NORTH OF THE SOUTH LINE OF SAID SECTION 26; THENCE RUN EAST 196 FEET; THENCE RUN NORTH 145.8; THENCE RUN WEST 196 FEET TO THE WEST LINE OF SAID LOT 11; THENCE RUN SOUTH 145.8 FEET TO THE POINT OF BEGINNING.
(SAID EXCEPTION BEING INCLUDED IN PARCEL B HEREINAFTER DESCRIBED.)

ALSO EXCEPTING FROM SAID PARCEL A THE FOLLOWING DESCRIBED LAND, TO-WIT:

BEGINNING AT A STAKE ON THE EAST EDGE OF THE INDIAN RIVER 284.2 FEET NORTH OF THE SOUTH LINE OF SAID SECTION 26; THENCE RUN EAST 250 FEET TO A STAKE; THENCE RUN SOUTH 100 FEET; THENCE RUN WEST 221.2 FEET TO A STAKE ON THE EAST EDGE OF THE INDIAN RIVER; THENCE RUN NORTH WITH THE EAST EDGE OF THE INDIAN RIVER TO THE POINT OF BEGINNING, IN INDIAN RIVER COUNTY, FLORIDA.

PARCEL B:

BEGINNING AT A STAKE 284.2 FEET NORTH OF THE SOUTH LINE OF SECTION 26, TOWNSHIP 31 SOUTH, RANGE 39 EAST, AND ON THE LINE BETWEEN GOVERNMENT LOTS 10 AND 11; THENCE RUN EAST 196 FEET TO A STAKE;
THENCE RUN NORTH 210 FEET TO AN IRON PIPE; THENCE RUN WEST 340 FEET TO A STAKE; THENCE RUN SOUTH 110.6 FEET TO A STAKE; THENCE RUN SOUTH 88°30' WEST 135.8 FEET TO A STAKE; THENCE RUN SOUTH 97.2 FEET TO A STAKE IN THE NORTH LINE OF PARCEL A; THENCE RUN EAST 279.8 FEET TO THE POINT OF BEGINNING,
IN INDIAN RIVER COUNTY, FLORIDA.

LESS & EXCEPT THAT PARCEL DESCRIBED IN QUIT CLAIM DEEDS RECORDED IN O.R. BOOK 1142, PAGE 1415 AND O.R. BOOK 1142, PAGE 1413, PUBLIC RECORDS OF INDIAN RIVER COUNTY, FLORIDA.

TOGETHER WITH ALL RIGHT, TITLE AND INTEREST OF THE OWNERS OF THE ABOVE DESCRIBED PROPERTY IN AND TO THAT CERTAIN EASEMENT AGREEMENT DATED JUNE 12, 2003 AND RECORDED IN OFFICIAL RECORD BOOK 1623, PAGE 2869, PUBLIC RECORDS OF INDIAN RIVER COUNTY, FLORIDA.

SURVEYORS NOTES:

1. THIS SURVEY DOES NOT DETERMINE OR INDICATE LAND OWNERSHIP.
2. THE SURVEYOR DID NOT RESEARCH OR ABSTRACT THE LAND RECORDS FOR RIGHTS-OF-WAY, EASEMENTS, RESERVATIONS, DEED RESTRICTIONS, ZONING REGULATIONS, SETBACKS, LAND USE PLAN DESIGNATIONS, LIENS, MURPHY ACT RIGHTS-OF-WAY, AREAS OF LOCAL CONCERN, OR OTHER SIMILAR JURISDICTIONAL DETERMINATIONS. TO THE EXTENT THAT THIS TYPE OF INFORMATION IS SHOWN, IT IS SHOWN SOLELY ON THE BASIS OF INFORMATION PROVIDED BY THE CLIENT OR INFORMATION OTHERWISE KNOWN TO THE SURVEYOR AND MAY NOT BE COMPLETE.
3. UNDERGROUND UTILITIES, BUILDING FOUNDATIONS, AND OTHER UNDERGROUND FIXED IMPROVEMENTS WERE NOT LOCATED, UNLESS OTHERWISE INDICATED. TO THE EXTENT THAT THIS TYPE OF INFORMATION IS SHOWN, IT IS SHOWN SOLELY ON THE BASIS OF SURFACE INDICATIONS OBSERVED BY THE SURVEYOR AND MAY NOT BE COMPLETE. ALL UNDERGROUND UTILITIES MUST BE FIELD VERIFIED PRIOR TO EXCAVATION OR CONSTRUCTION.
4. JURISDICTIONAL WETLANDS AND ENDANGERED OR THREATENED SPECIES HABITAT, IF ANY, THAT MAY EXIST ON OR AROUND THE SURVEY SITE WERE NOT DETERMINED OR LOCATED.
5. THE SURVEY DATE IS THE FIELD DATE SHOWN IN THE TITLE BLOCK, NOT THE SIGNATURE DATE.
6. BEARINGS SHOWN HEREON REFER TO STATE PLANE COORDINATES FLORIDA EAST ZONE, NAD83, 2011 ADJUSTMENT AND WERE DERIVED BY ASSIGNING A GRID BEARING OF S89°54'31"W TO THE SOUTH LINE OF GOVERNMENT LOTS 10 AND 11, SECTION 26-31-39.
7. THERE MAY BE AND PROBABLY ARE ADDITIONAL TREES NOT SHOWN, UNDESIRABLE TREES AND TREES UNDER 6" DIAMETER WERE NOT LOCATED.
8. ELEVATIONS SHOWN ARE BASED ON NORTH AMERICAN VERTICAL DATUM OF 1988 REFERENCING NGS BENCHMARK "88-78-A15" PID AF6857, AT AN ELEVATION OF "9.79 FEET"(NAVD88)
9. FLOOD ZONE "X" 0.2% CHANCE OF ANNUAL FLOOD, AREAS OF 1% ANNUAL CHANCE FLOOD WITH AVERAGE DEPTH LESS THAN 1 FOOT OR WITH DRAINAGE AREAS OF LESS THAN 1 SQUARE MILE AND ZONE "AE" (EL 6) AND (EL 7), FLOOD INSURANCE RATE MAP NUMBER 12061C0232J, DATED JANUARY 26, 2023.

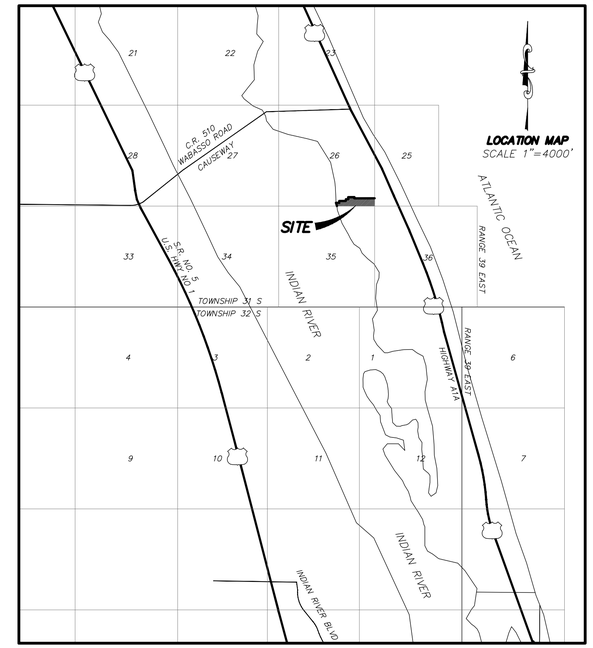

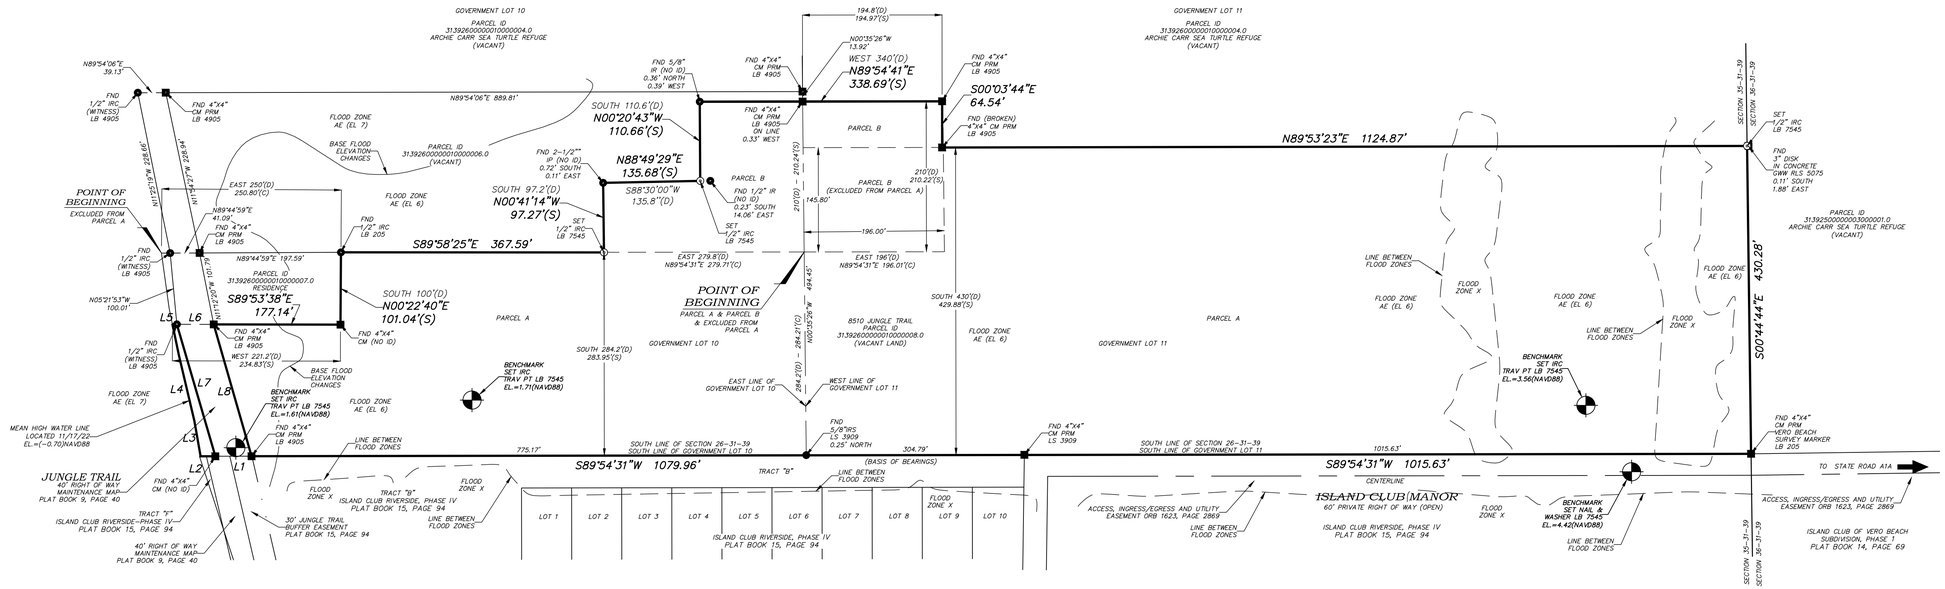
GOVERNMENT LOT 10
PARCEL ID 31392600000010000004.0
ARCHIE CARR SEA TURTLE REFUGE (VACANT)
GOVERNMENT LOT 11
PARCEL ID 31392600000010200004.0
ARCHIE CARR SEA TURTLE REFUGE (VACANT)
N89°54'06"E 39.13'
FND 1/2" IRC (WITNESS) LB 4905
FND 4"X4" CM PRM LB 4905
N89°54'06"E 889.81'
SOUTH 110.6'(D) N00°20'43"W 110.66'(S)
FND 5/8" IR (NO ID) 0.36' NORTH 0.39' WEST
FND 4"X4" CM PRM LB 4905
194.8'(D) 194.97'(S)
N00°35'26"W 13.92'
WEST 340'(D) N89°54'41"E 338.69'(S)
FND 4"X4" CM PRM LB 4905
S00°03'44"E 64.54'
FND (BROKEN) 4"X4" CM PRM LB 4905
N89°53'23"E 1124.87'
SET 1/2" IRC LB 7545
FND 3" DISK IN CONCRETE CWW PLS 5075 0.11' SOUTH 1.88' EAST
SECTION 35-31-39
SECTION 36-31-39
S00°44'44"E 430.28'
PARCEL ID 31392500000003000001.0 ARCHIE CARR SEA TURTLE REFUGE (VACANT)
FND 4"X4" CM PRM VERO BEACH SURVEY MARKER LB 205
TO STATE ROAD A1A
FND 4"X4" CM PRM LS 3909
FND 5/8"IRS LS 3909 0.25' NORTH
304.79'
1015.63'
S89°54'31"W 1015.63'
SOUTH LINE OF SECTION 26-31-39
SOUTH LINE OF GOVERNMENT LOT 11
CENTERLINE
ISLAND CLUB MANOR
60' PRIVATE RIGHT OF WAY (OPEN)
ACCESS, INGRESS/EGRESS AND UTILITY EASEMENT ORB 1623, PAGE 2869
ISLAND CLUB RIVERSIDE, PHASE IV PLAT BOOK 15, PAGE 94
ISLAND CLUB OF VERO BEACH SUBDIVISION, PHASE 1 PLAT BOOK 14, PAGE 69
BENCHMARK SET NAIL & WASHER LB 7545 EL.=4.42(NAVD88)
BENCHMARK SET IRC TRAV PT LB 7545 EL.=3.56(NAVD88)
LINE BETWEEN FLOOD ZONES
FLOOD ZONE X
FLOOD ZONE AE (EL 6)
FLOOD ZONE AE (EL 7)
NOTE:
THIS TIDAL WATER SURVEY COMPLIES WITH CHAPTER 177, PART II, FLORIDA STATUTES.
NOTE:
MEAN HIGH WATER ELEVATION AS SHOWN HEREON WAS ESTABLISHED BY EXTENDING THE ELEVATION SHOWN AT TIDE INTERPOLATION POINT NO. 2201.
N13°15'28"W 93.70'
POINT OF BEGINNING EXCLUDED FROM PARCEL A
FND 1/2" IRC (WITNESS) LB 4905
FND 4"X4" CM PRM LB 4905
N89°44'59"E 41.09'
EAST 250'(D) 250.80'(C)
FND 1/2" IRC LB 205
S89°58'25"E 367.59'
N89°44'59"E 197.59'
PARCEL ID 31392600000010000007.0 RESIDENCE
S89°53'38"E 177.14'
SOUTH 100'(D) N00°22'40"E 101.04'(S)
FND 4"X4" CM (NO ID)
N05°21'53"W 100.01'
WEST 221.2'(D) 234.83'(S)
BASE FLOOD ELEVATION CHANGES
BENCHMARK SET IRC TRAV PT LB 7545 EL.=1.61(NAVD88)
MEAN HIGH WATER LINE LOCATED 11/17/22 EL.=(-0.70)NAVD88
INDIAN RIVER
L1 L2 L3 L4 L5 L6 L7 L8
JUNGLE TRAIL
40' RIGHT OF WAY MAINTENANCE MAP PLAT BOOK 9, PAGE 40
TRACT "F" ISLAND CLUB RIVERSIDE-PHASE IV PLAT BOOK 15, PAGE 94
30' JUNGLE TRAIL BUFFER EASEMENT PLAT BOOK 15, PAGE 94
TRACT "B" ISLAND CLUB RIVERSIDE, PHASE IV PLAT BOOK 15, PAGE 94
PARCEL A
PARCEL B
PARCEL B (EXCLUDED FROM PARCEL A)
210'(D) 210.22'(S)
210'(D) - 210.24'(S)
145.80'
196.00'
FND 1/2" IR (NO ID) 0.23' SOUTH 14.06' EAST
SET 1/2" IRC LB 7545
SOUTH 97.2'(D) N00°41'14"W 97.27'(S)
S88°30'00"W 135.8'(D)
N88°49'29"E 135.68'(S)
FND 2-1/2"" IP (NO ID) 0.72' SOUTH 0.11' EAST
EAST 279.8'(D) N89°54'31"E 279.71'(C)
EAST 196'(D) N89°54'31"E 196.01'(C)
POINT OF BEGINNING PARCEL A & PARCEL B & EXCLUDED FROM PARCEL A
284.2'(D) - 284.21'(C) N00°35'26"W 494.45'
SOUTH 284.2'(D) 283.95'(S)
SOUTH 430'(D) 429.88'(S)
8510 JUNGLE TRAIL PARCEL ID 31392600000010000008.0 (VACANT LAND)
GOVERNMENT LOT 10
GOVERNMENT LOT 11
EAST LINE OF GOVERNMENT LOT 10
WEST LINE OF GOVERNMENT LOT 11
FND 5/8" IR (NO ID) 0.36' NORTH 0.39' WEST
FND 4"X4" CM PRM LB 4905
FND 4"X4" CM PRM LB 4905 ON LINE 0.33' WEST
FND 4"X4" CM PRM LB 4905
SOUTH LINE OF SECTION 26-31-39 SOUTH LINE OF GOVERNMENT LOT 10
775.17'
S89°54'31"W 1079.96'
(BASIS OF BEARINGS)
LOT 1 LOT 2 LOT 3 LOT 4 LOT 5 LOT 6 LOT 7 LOT 8 LOT 9 LOT 10
ISLAND CLUB RIVERSIDE, PHASE IV PLAT BOOK 15, PAGE 94
LINE BETWEEN FLOOD ZONES
ACCESS, INGRESS/EGRESS AND UTILITY EASEMENT ORB 1623, PAGE 2869
FND 4"X4" CM (NO ID)
TRACT "F" ISLAND CLUB RIVERSIDE-PHASE IV PLAT BOOK 15, PAGE 94
40' RIGHT OF WAY MAINTENANCE MAP PLAT BOOK 9, PAGE 40
FND 1/2" IRC (WITNESS) LB 4905
FND 4"X4" CM PRM LB 4905
FND 1/2" IRC (WITNESS) LB 4905
FND 4"X4" CM PRM LB 4905
FND 1/2" IRC (WITNESS) LB 4905
FND 4"X4" CM PRM LB 4905
FND 1/2" IRC LB 205
FND 4"X4" CM (NO ID)
FND 1/2" IRC LB 205
FND 4"X4" CM PRM LB 4905
FND 4"X4" CM PRM LB 4905
FND 4"X4" CM PRM LB 4905

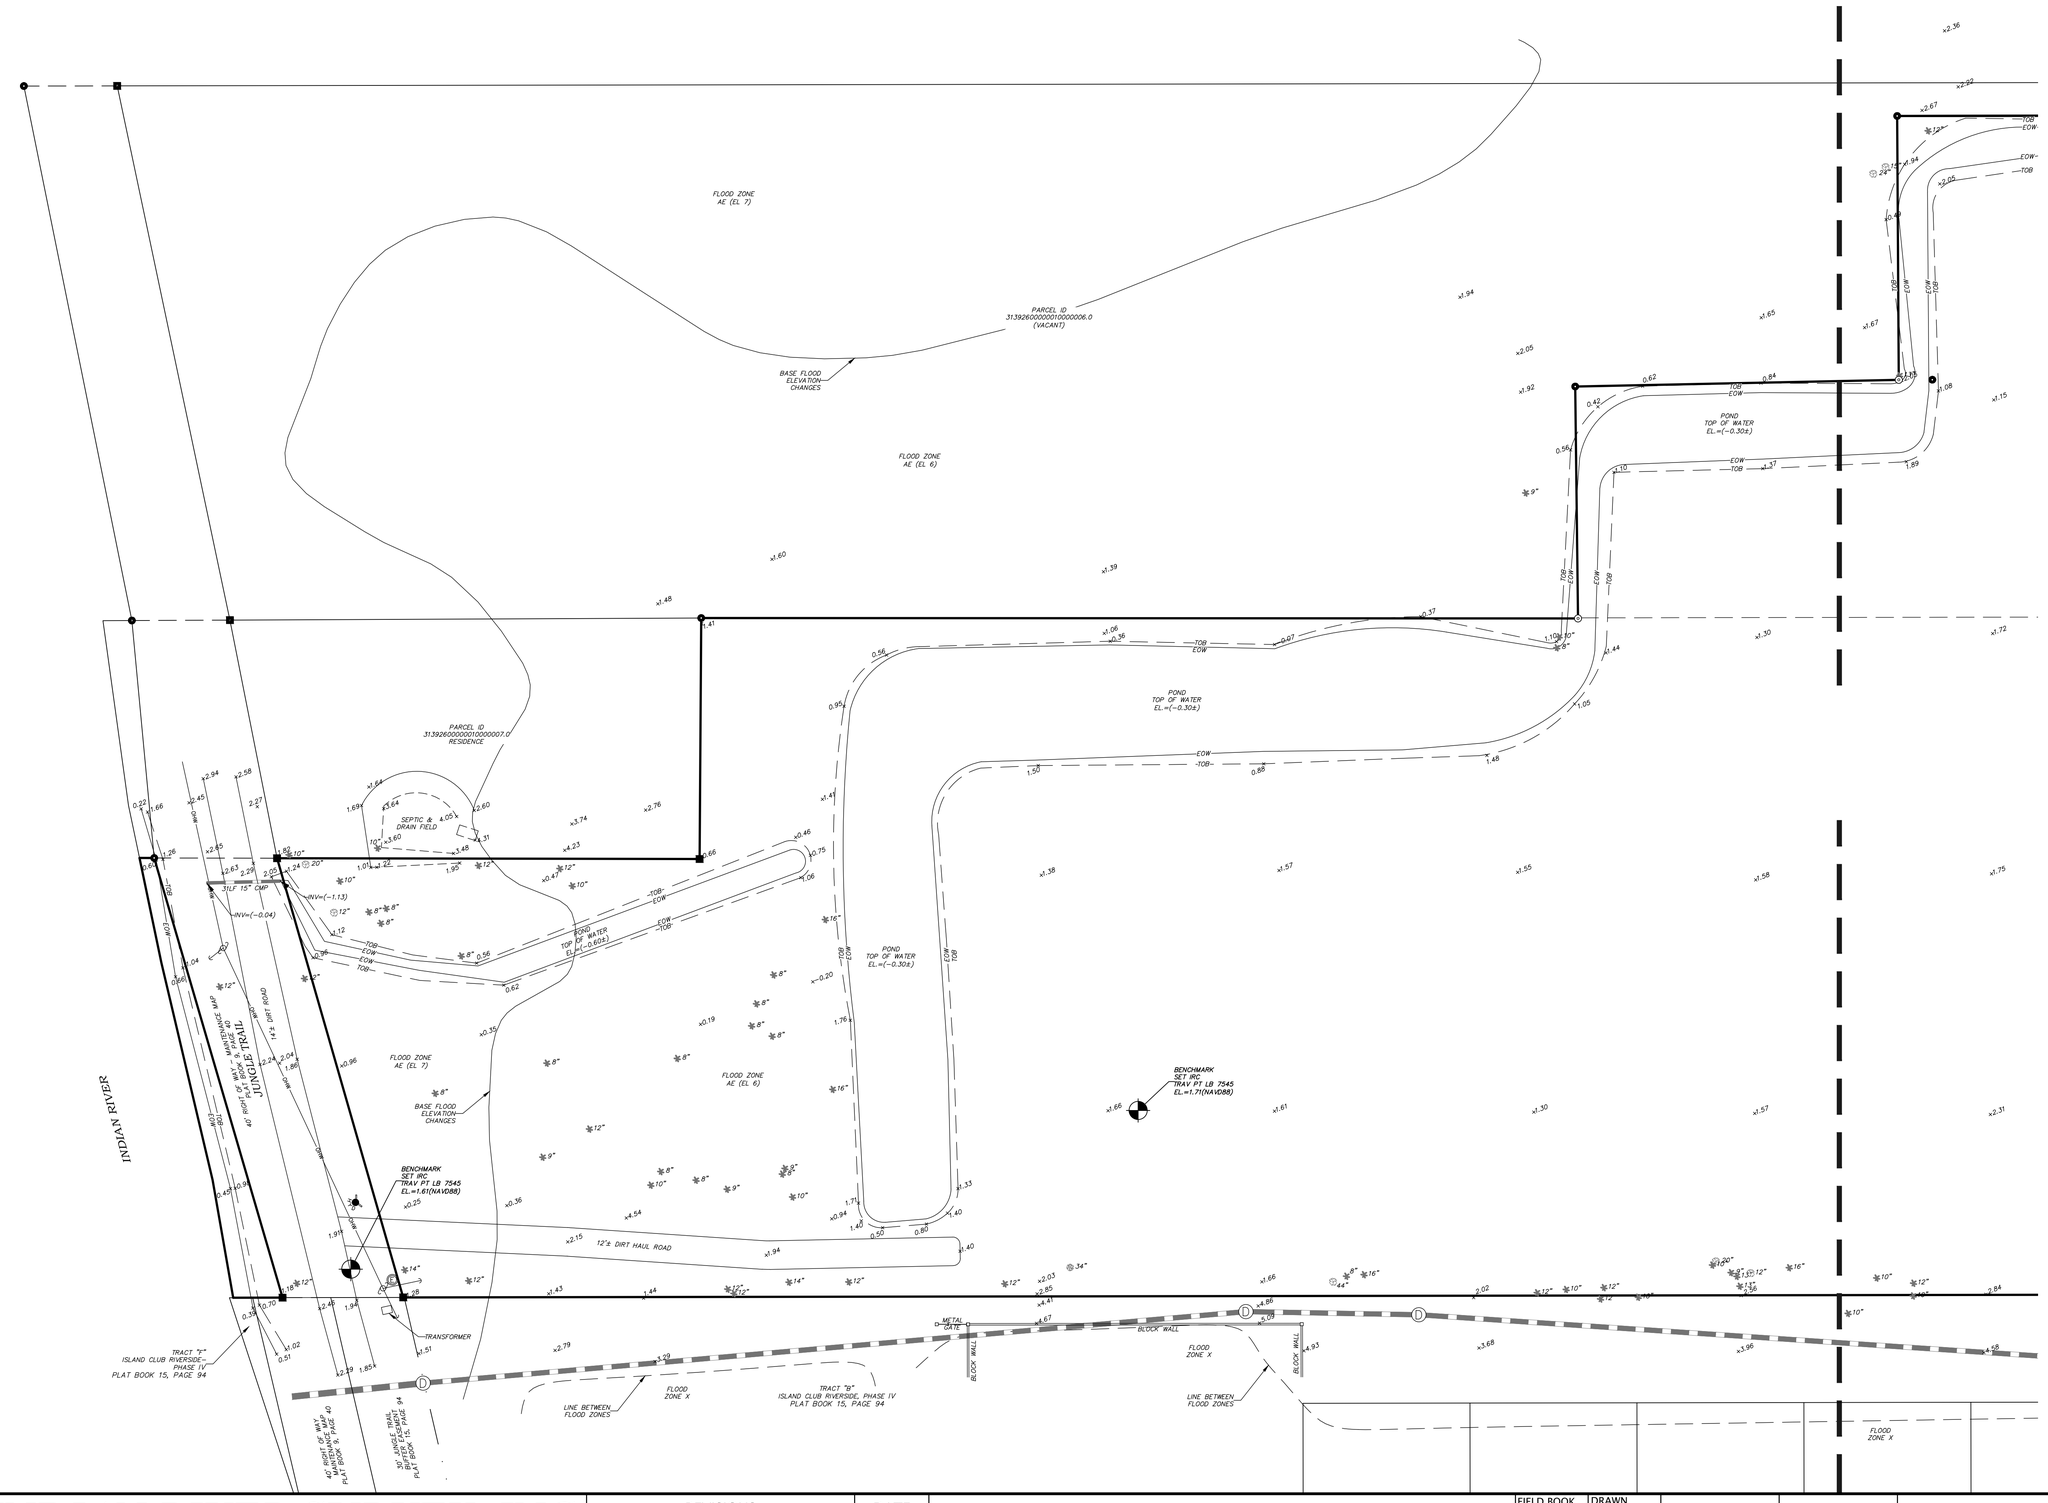

NORTH

MAP OF BOUNDARY & TOPOGRAPHIC SURVEY

GRAPHIC SCALE
0' 15' 30'
1" = 30'

INDIAN RIVER SURVEY, INC.

PROFESSIONAL SURVEYING AND MAPPING

CERTIFICATE OF AUTHORIZATION No. LB 7545
1835 20TH STREET, VERO BEACH, FLORIDA 32960
PHONE (772) 569-7880 FAX (772) 778-3617

REVISIONS	DATE
,	,

CERTIFIED TO:
HELMET HOUSE CONSTRUCTION

FIELD BOOK	DRAWN
88	SPC
PAGE(S)	SCALE
43-45	1"=30'
FIELD DATE	JOB #
11/17/22	22-307

SEE SHEET 2

MATCHLINE

PARCEL ID
31392600000010000004.0
ARCHIE CARR SEA TURTLE REFUGE
(VACANT)

POND
TOP OF WATER
EL.=(-0.30±)

POND
TOP OF WATER
EL.=(-0.30±)

FLOOD ZONE
AE (EL 6)

SWALE

SWALE

BERM

BERM

TRACT "B"
ISLAND CLUB RIVERSIDE, PHASE IV
PLAT BOOK 15, PAGE 94

INLET

ISLAND CLUB RIVERSIDE, PHASE IV
PLAT BOOK 15, PAGE 94

24" CONCRETE VALLEY GUTTER

CENTERLINE

ISLAND CLUB MANOR

20' ASPHALT PAVEMENT

60' PRIVATE RIGHT OF WAY (OPEN)

ACCESS, INGRESS/EGRESS AND UTILITY
EASEMENT ORB 1623, PAGE 2869

FLOOD ZONE X

LINE BETWEEN FLOOD ZONES

FLOOD ZONE X

FLOOD ZONE X

LINE BETWEEN FLOOD ZONES

FLOOD ZONE X

MAP OF BOUNDARY & TOPOGRAPHIC SURVEY

GRAPHIC SCALE
0' 15' 30'
1" = 30'

NORTH

INDIAN RIVER SURVEY, INC.
PROFESSIONAL SURVEYING AND MAPPING
CERTIFICATE OF AUTHORIZATION No. LB 7545
1835 20TH STREET, VERO BEACH, FLORIDA 32960
PHONE (772) 569-7880 FAX (772) 778-3617

REVISIONS	DATE
,	,

CERTIFIED TO:
HELMET HOUSE CONSTRUCTION

FIELD BOOK: 88	DRAWN: SPC
PAGE(S): 43-45	SCALE: 1"=30'
FIELD DATE: 11/17/22	JOB #: 22-307

SEE SHEET 3

MATCHLINE

PARCEL ID
313926000001000004.0
ARCHIE CARR SEA TURTLE REFUGE
(VACANT)

PARCEL ID
313926000001000001.0
ARCHIE CARR SEA TURTLE REFUGE
(VACANT)

SWALE

TOB

TOE

BERM

LINE BETWEEN FLOOD ZONES

FLOOD ZONE X

FLOOD ZONE AE (EL 6)

14" DOUBLE 22" BASE

18" TRIPLE 36" BASE

BENCHMARK
SET IRC
TRAV PT LB 7545
EL.=3.56(NAVD88)

BENCHMARK
SET NAIL & WASHER LB 7545
EL.=4.42(NAVD88)

ISLAND CLUB RIVERSIDE, PHASE IV
PLAT BOOK 15, PAGE 94

24" CONCRETE VALLEY GUTTER

INLET

CENTERLINE

ISLAND CLUB MANOR

20' ASPHALT PAVEMENT

60' PRIVATE RIGHT OF WAY (OPEN)

ACCESS, INGRESS/EGRESS AND UTILITY EASEMENT ORB 1623, PAGE 2869

MAP OF
BOUNDARY &
TOPOGRAPHIC
SURVEY

GRAPHIC SCALE
0' 15' 30'
1" = 30'

NORTH

INDIAN RIVER SURVEY, INC.

PROFESSIONAL SURVEYING AND MAPPING

CERTIFICATE OF AUTHORIZATION No. LB 7545
1835 20TH STREET, VERO BEACH, FLORIDA 32960
PHONE (772) 569-7880 FAX (772) 778-3617

REVISIONS	DATE
,	,

CERTIFIED TO:
HELMET HOUSE CONSTRUCTION

FIELD BOOK	DRAWN
88	SPC
PAGE(S)	SCALE
43-45	1"=30'
FIELD DATE	JOB #
11/17/22	22-307

MEMORANDUM

Advanced Restoration Ecology

FROM: Drew Gatewood

CC: File

DATE: 12/16/2024

RE: Island Club Manor Vero Beach Project
Parcel ID: 31392600000010000008.0

On December 16th, Drew Gatewood, an ISA Certified Arborist with ARE performed a 100% survey on the above referenced parcel's tree population. Pedestrian transects were completed and individual observations were made on every tree meeting the County's tree protection thresholds. The site is currently pasture land with some vegetation. ARE assessed the trees on site of which some are in poor or declining condition. The most common defect found in the trees on site were heavy signs of basal rot and rotting branches. Also noted in some of the trees were multiple areas of deep penetrating trunk rot, likely also having heartwood rot (Please see excel sheet for breakdowns). These trees are recommended for removal as they likely will not survive the construction process and will become liabilities to the completed project if left standing.

Tree Score Breakdown:

5.) Perfect structure for the species of tree, no observable abnormalities or deformities
4.) Minor imperfections, but nothing that results in any major structural flaw
3.) Major structural flaws or imperfections that likely will lead to failure during or post construction
2.) Heavily diseased or structurally impaired tree. Failure likely at any time, will cause serious damage to proposed project
1.) Tree is in failure and likely will collapse or be deceased within the next few months

Drew Gatewood, MS, PWS, CWB, ISA Certified Arborist

Oak Hammock

Name	Latitude	Longitude	Height	Description	Code & Attribute
1	27.44526309	-80.2401249	-83.102	3 rot exposed roots	cabbage palm
2	27.44533802	-80.24012983	-86.488	3 woodpecker damage rot	cabbage palm
3	27.44532311	-80.24005632	-85.632	3 woodpecker damage rot	cabbage palm
4	27.44531469	-80.24003668	-85.494	3 rot	cabbage palm
5	27.4452994	-80.24002598	-85.294	3 rot trunk damage	cabbage palm
6	27.44535213	-80.24007484	-87.298	3 rot trunk damage	cabbage palm
7	27.44536584	-80.24003614	-86.777	2 rot	cabbage palm
8	27.44534903	-80.23598287	-85.809	2 rot woodpecker damage	cabbage palm
9	27.4452963	-80.23596452	-87.482	2 rot trunk damage	cabbage palm
10	27.44529501	-80.23595484	-85.72	1 rot	cabbage palm
11	27.44538723	-80.23597138	-86.76	3 rot	cabbage palm
12	27.44547762	-80.2359382	-85.605	3 rot	cabbage palm
13	27.44548854	-80.23596246	-85.714	1 rot	cabbage palm
14	27.44552492	-80.23594393	-87.443	3 rot	cabbage palm
15	27.44542643	-80.24006281	-86.659	3 rot	cabbage palm
16	27.4454176	-80.24015219	-84.103	3 trunk damage rot	cabbage palm
17	27.44542879	-80.24016914	-81.078	3 trunk damage	cabbage palm
18	27.44543457	-80.24018462	-78.424	DEAD	live oak
19	27.44525194	-80.24002015	-100.031	3 trunk damage rot	cabbage palm
20	27.44526088	-80.23571102	-87.548	2 rot	live oak
21	27.4452615	-80.23570379	-87.656	3 trunk damage	cabbage palm
22	27.4452514	-80.23567339	-88.476	1 rot	live oak
23	27.44524725	-80.23563538	-75.412	1 rot	strangler fig
24	27.44525286	-80.23561865	-72.482	3 trunk damage rot	cabbage palm
25	27.44525845	-80.23561416	-73.457	3 woodpecker damage rot	cabbage palm
26	27.44526943	-80.23553166	-86.084	1 woodpecker damage rot	live oak
27	27.44526148	-80.23551678	-87.472	1 woodpecker damage rot	live oak
28	27.44526017	-80.23548177	-84.415	1 lean woodpecker damage rot	cabbage palm
29	27.44525652	-80.23547459	-80.937	3 trunk damage	cabbage palm
30	27.44526031	-80.23545543	-84.798	2 rot trunk damage	cabbage palm
31	27.44525406	-80.23543771	-83.919	3 trunk damage	cabbage palm
32	27.44525191	-80.2354263	-83.64	2 rot	cabbage palm
33	27.44525588	-80.23541425	-82.938	2 rot	cabbage palm
34	27.44525655	-80.23536468	-80.323	2 rot	cabbage palm
35	27.44525619	-80.2353408	-78.378	3 rot	live oak
36	27.44525486	-80.23532842	-78.532	2 rot	live oak
37	27.44525126	-80.23530482	-76.068	3 rot woodpecker damage	cabbage palm
38	27.44525628	-80.23530196	-76.176	3 rot trunk damage	cabbage palm
39	27.44526957	-80.23529754	-74.07	2 rot woodpecker damage	cabbage palm
40	27.44525935	-80.23527707	-71.764	3 rot	cabbage palm
41	27.44526424	-80.23527824	-71.974	3 rot woodpecker damage	cabbage palm
42	27.44526938	-80.23523562	-71.724	3 rot	live oak
43	27.44525619	-80.23521753	-80.733	3 rot	live oak

44	27.44529193	-80.23512504	-86.855	3 rot	live oak
45	27.44538896	-80.2351222	-83.634	3 rot	live oak
46	27.44538879	-80.23513393	-82.439	3 rot	cabbage palm
47	27.44544933	-80.2351381	-79.349	3 rot trunk damage	cabbage palm
48	27.44550069	-80.23513027	-78.588	3 rot trunk damage rubbing against oak	cabbage palm
49	27.44551665	-80.23514521	-72.184	3 rot strangler fig	live oak
50	27.4455365	-80.23508285	-82.813	3 woodpecker damage rot	cabbage palm
51	27.44555869	-80.23509025	-82.275	3 rot	cabbage palm
52	27.44556507	-80.23508999	-84.146	3 rot	cabbage palm
53	27.44557767	-80.23512257	-83.565	3 rot trunk damage	cabbage palm
54	27.44559511	-80.23512407	-83.758	3 rot trunk damage	cabbage palm
55	27.4455923	-80.23514033	-81.98	2 rot trunk damage	cabbage palm
56	27.44567098	-80.23513728	-82.84	3 root damage	live oak
57	27.44568798	-80.23511615	-81.862	3 rot	live oak
58	27.44572518	-80.23513949	-75.159	3 rot	live oak
59	27.44524697	-80.23474065	-96.819	2 rot	cabbage palm
60	27.44526662	-80.23475533	-78.827	2 rot	cabbage palm
61	27.44525338	-80.23479071	-82.282	2 rot	cabbage palm
62	27.44525417	-80.23482703	-82.223	3 rot trunk damage	cabbage palm
63	27.44526373	-80.23483172	-83.972	3 rot trunk damage	cabbage palm
64	27.44526086	-80.23483884	-84.529	3 rot trunk damage	cabbage palm
65	27.4452617	-80.23488435	-83.128	3 rot trunk damage lean	cabbage palm
66	27.44526647	-80.23489037	-85.218	3 rot trunk damage	cabbage palm
67	27.44525058	-80.23499418	-74.766	2 rot	cabbage palm
68	27.44524371	-80.23502344	-85.346	2 rot	live oak
69	27.44566896	-80.23493178	-78.942	3 trunk damage	cabbage palm
70	27.4456793	-80.23488861	-73.844	3 rot	live oak
71	27.44567644	-80.2348248	-77.541	3 rot lean	live oak
72	27.44566208	-80.23480681	-80.277	3 rot trunk damage	cabbage palm
73	27.44566994	-80.234753	-79.585	3 rot	live oak
74	27.44566882	-80.23471601	-74.579	3 rot	cabbage palm
75	27.44566834	-80.23469198	-71.344	3 rot	live oak
76	27.44567827	-80.23457629	-53.804	1 rot	live oak
77	27.44567209	-80.23455101	-48.293	3 trunk damage rot growing into palm	cabbage palm
78	27.44566748	-80.2345221	-83.086	3 trunk damage rot	cabbage palm
79	27.44566608	-80.23451698	-81.219	3 rot	live oak
80	27.44566095	-80.23445168	-74.159	3 rot	cabbage palm
81	27.44566644	-80.23412319	-78.975	3 rot	live oak
82	27.44567112	-80.23396482	-76.035	2 rot lean rubbing against oak	cabbage palm
83	27.44567053	-80.23392157	-73.899	2 rot	live oak
84	27.44564737	-80.23390097	-70.107	3 rot	live oak
85	27.44565123	-80.2338916	-65.77	2 rot lean rubbing against oak	live oak
86	27.44565743	-80.23389528	-62.758	3 rot lean rubbing against oak	live oak
87	27.44562697	-80.23384103	-45.865	3 rot	live oak

88	27.44562043	-80.23384166	-42.558	2 rot	live oak
89	27.44560678	-80.23383365	-39.208	3 rot	live oak
90	27.44559363	-80.23381767	-76.898	3 rot	live oak
91	27.44558124	-80.23382523	-71.098	3 rot	live oak
92	27.44557706	-80.23383239	-83.43	3 rot	live oak
93	27.4455538	-80.23383977	-78.87	3 rot	live oak
94	27.44540047	-80.23381525	-75.527	3 rot	live oak
95	27.44531677	-80.23384829	-80.369	2 rot	live oak
96	27.44529221	-80.23385578	-78.24	2 rot	live oak
97	27.44528619	-80.23393457	-75.753	3 rot trunk damage	cabbage palm
98	27.44531336	-80.2339319	-80.537	3 rot trunk damage	cabbage palm
99	27.44533198	-80.23394905	-71.609	2 rot	live oak
100	27.44535471	-80.23403496	-63.87	3 rot	live oak
101	27.44537643	-80.23403179	-82.81	2 rot woodpecker damage	cabbage palm
102	27.44539238	-80.23403744	-83.361	2 rot	cabbage palm
103	27.44537484	-80.23402306	-83.01	2 rot lean	live oak
104	27.44537877	-80.23401461	-82.623	1 rot lean	cabbage palm
105	27.4453701	-80.23399567	-83.348	DEAD	live oak
106	27.44538185	-80.23399105	-82.722	2 rot storm damage	live oak
107	27.44556783	-80.2340364	-77.39	3 rot	cabbage palm
108	27.44555744	-80.23403112	-75.451	3 rot	live oak
109	27.44556019	-80.23401838	-73.273	1 rot lean rubbing against palm	live oak
110	27.44557255	-80.23399766	-72.968	2 rot	live oak
111	27.44562364	-80.23401672	-65.277	2 rot	live oak
112	27.44562144	-80.23390307	-73.509	2 rot	live oak
113	27.4456091	-80.23385136	-74.69	3 woodpecker damage rot	cabbage palm
114	27.44558692	-80.23385704	-74.782	3 rot	live oak
115	27.44555331	-80.23391431	-81.609	3 rot	live oak
116	27.44552428	-80.23395718	-81.724	3 rot vines	live oak
117	27.44553702	-80.23386666	-83.745	3 rot	live oak
118	27.44556043	-80.23386939	-84.848	3 rot	live oak
119	27.44549975	-80.2338237	-73.811	3 rot	live oak
120	27.44545431	-80.23383374	-84.004	1 rot	live oak
121	27.44544013	-80.23385543	-79.772	2 rot	live oak
122	27.44525671	-80.2341458	-83.296	3 rot	cabbage palm
123	27.44525751	-80.23419142	-82.679	3 rot	cabbage palm
124	27.44525991	-80.23427908	-81.308	3 rot	cabbage palm
125	27.44526184	-80.23430506	-83.581	3 rot	cabbage palm
126	27.4452519	-80.23440899	-85.576	2 rot	strangler fig
127	27.44526474	-80.23461722	-79.969	3 trunk damage rot	cabbage palm
128	27.44525982	-80.23463101	-76.101	3 rot	live oak
129	27.44527802	-80.23465641	-82.843	3 rot	strangler fig
130	27.44533457	-80.23460686	-82.321	3 woodpecker damage rot	cabbage palm
131	27.4453468	-80.23460838	-81.888	3 trunk damage	cabbage palm

Oak Hammock

132	27.44535572	-80.23461587	-82.813	3 rot vines	live oak
133	27.44548662	-80.23460621	-80.622	2 rot	live oak
134	27.44560401	-80.23459371	-82.686	3 trunk damage rot	cabbage palm
135	27.44558326	-80.23458019	-81.541	3 trunk damage rot	cabbage palm
136	27.445538	-80.23458171	-81.836	2 rot	cabbage palm
base	27.48474444	-80.29269692	-65.302	Base Setup	
GT1	27.44561746	-80.23486958	-71.173	active	
GT2	27.44543809	-80.23391126	-81.783	active	
GT3	27.44546186	-80.23459793	-82.492	active	
GT4	27.44554042	-80.23458524	-81.796	inactive	
GT5	27.44556858	-80.23457338	-81.429	active	
GT6	27.44553195	-80.2345755	-83.017	active	
reference1	27.4452292	-80.23388046	-85.583	Manhole cover on Island Club Manor	
reference2	27.44520076	-80.23398786	-82.945	Speed limit sign on Island Club Manor	
reference3	27.44523344	-80.23413213	-82.843	Street light on Island Club Manor	

APPENDIX A-3

ASPEN REVIEWED DOCUMENTS OBTAINED FROM PUBLIC SOURCES FOR NEARBY SITES

Related Topics: Envirofacts

FRS

FRS Facility Detail Report

FISCHER RESIDENCE

EPA Registry Id: 110071541310
8550 JUNGLE TRL
VERO BEACH, FL 32963-4128

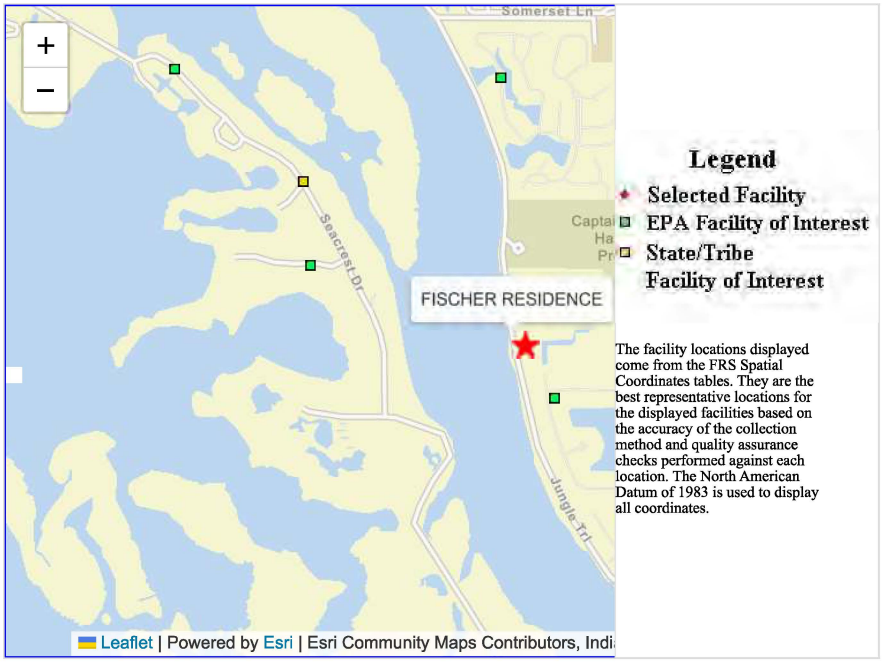

Facility Registry Service Links:

- Facility Registry Service (FRS) Overview
- FRS Facility Query
- FRS Organization Query
- EZ Query
- FRS Physical Data Model
- FRS Geospatial Model

Environmental Interests

Information System	System Facility Name	Information System Id/Report Link	Environmental Interest Type	Data Source	Last Updated Date	Supplemental Environmental Interests:
NATIONAL POLLUTANT DISCHARGE ELIMINATION SYSTEM (ICIS-NPDES)	FISCHER RESIDENCE	FLR10WK15	ICIS-NPDES NON-MAJOR	ICIS	11/30/2023	
NATIONAL POLLUTANT DISCHARGE ELIMINATION SYSTEM (ICIS-NPDES)	FISCHER RESIDENCE	FLR10WK15	STORM WATER CONSTRUCTION	ICIS	11/30/2023	
NATIONAL POLLUTANT DISCHARGE ELIMINATION SYSTEM (ICIS-NPDES)	FISCHER RESIDENCE	FLR10XA94	ICIS-NPDES NON-MAJOR	ICIS	08/12/2024	
NATIONAL POLLUTANT DISCHARGE ELIMINATION SYSTEM (ICIS-NPDES)	FISCHER RESIDENCE	FLR10XA94	STORM WATER CONSTRUCTION	ICIS	08/12/2024	

Additional EPA Reports: MyEnvironment Enforcement and Compliance Facility Coordinates Viewer Watershed Report

Standard Industrial Classification Codes (SIC)

No SIC Codes returned.

Facility Codes and Flags

EPA Region:	04
Duns Number:	
Congressional District Number:	
Legislative District Number:	
HUC Code/Watershed:	03080203 / VERO BEACH
US Mexico Border Indicator:	
Federal Facility:	NO
Tribal Land:	

Alternative Names

No Alternative Names returned.

Organizations

No Organizations returned.

National Industry Classification System Codes (NAICS)

No NAICS Codes returned.

Facility Mailing Addresses

No Facility Mailing Addresses returned.

Contacts

No Contacts returned.

Query executed on: DEC-10-2025

Last updated on September 24, 2015

Detailed Facility Report

Facility Summary

FISCHER RESIDENCE

8550 JUNGLE TRL, VERO BEACH, FL 32963

FRS (Facility Registry Service) ID: 110071541310

EPA Region: 04

Latitude: 27.74893

Longitude: -80.40072

Locational Data Source: FRS

Industries: --

Indian Country: N

Enforcement and Compliance Summary

Statute	CWA
Compliance Monitoring Activities (5 years)	--
Date of Last Compliance Monitoring Activity	--
Compliance Status	No Violation Identified
Qtrs in Noncompliance (of 12)	0
Qtrs with Significant Violation	0
Informal Enforcement Actions (5 years)	--
Formal Enforcement Actions (5 years)	--
Penalties from Formal Enforcement Actions (5 years)	--
EPA Cases (5 years)	--
Penalties from EPA Cases (5 years)	--

Regulatory Information

Clean Air Act (CAA): No Information

Clean Water Act (CWA): Non-Major, Permit Terminated; Compliance Tracking Off (FLR10WK15), Non-Major, Permit Effective (FLR10XA94)

Resource Conservation and Recovery Act (RCRA): No Information

Safe Drinking Water Act (SDWA): No Information

Other Regulatory Reports

Air Emissions Inventory (EIS): No Information

Greenhouse Gas Emissions (eGGRT): No Information

Toxic Releases (TRI): No Information

Compliance and Emissions Data Reporting Interface (CEDRI): No Information

Go To Enforcement/Compliance Details

Known Data Problems <https://epa.gov/resources/echo-data/known-data-problems>

Facility/System Characteristics

Facility/System Characteristics

System	Statute	Identifier	Universe	Status	Areas	Permit Expiration Date	Indian Country	Latitude	Longitude
FRS		110071541310					N	27.74893	-80.40072
ICIS-NPDES	CWA	FLR10WK15	Non-Major: General Permit Covered Facility	Terminated; Compliance Tracking Off	Construction Stormwater	11/29/2028	N	27.7490202	-80.3998019
ICIS-NPDES	CWA	FLR10XA94	Non-Major: General Permit Covered Facility	Effective	Construction Stormwater	08/11/2029	N	27.74902	-80.399802

Facility Address

System	Statute	Identifier	Facility Name	Facility Address	Facility County
FRS		110071541310	FISCHER RESIDENCE	8550 JUNGLE TRL, VERO BEACH, FL 32963	
ICIS-NPDES	CWA	FLR10WK15	FISCHER RESIDENCE	8550 JUNGLE TRL, VERO BEACH, FL 32963-4128	Indian River County
ICIS-NPDES	CWA	FLR10XA94	FISCHER RESIDENCE	8550 JUNGLE TRL, VERO BEACH, FL 32963-4128	Indian River County

Facility SIC (Standard Industrial Classification) Codes

System	Identifier	SIC Code	SIC Description

No data records returned

Facility NAICS (North American Industry Classification System) Codes

System	Identifier	NAICS Code	NAICS Description

No data records returned

Facility Industrial Effluent Guidelines

Identifier	Effluent Guideline (40 CFR Part)	Effluent Guideline Description

No data records returned

Facility Tribe Information

Reservation Name	Tribe Name	EPA Tribal ID	Distance to Tribe (miles)
Fort Pierce Reservation	Seminole Tribe of Florida	100000266	24

Enforcement and Compliance

Compliance Monitoring History

Last 5 Years

Statute	Source ID	System	Activity Type	Compliance Monitoring Type	Lead Agency	Date	Finding (if applicable)

No data records returned

Entries in italics are not included in ECHO's Compliance Monitoring Activity counts because they are not compliance monitoring strategy <https://www.epa.gov/compliance/compliance-monitoring-programs> *activities or because they are not counted as inspections within EPA's Annual Results* <https://www.epa.gov/enforcement/enforcement-data-and-results>.

Compliance Summary Data

Statute	Source ID	Current SNC (Significant Noncompliance)/HPV (High Priority Violation)	Current As Of	Qtrs with NC (Noncompliance) (of 12)	Data Last Refreshed
CWA	FLR10WK15	No	06/30/2025	0	12/05/2025
CWA	FLR10XA94	No	06/30/2025	0	12/05/2025

Three-Year Compliance History by Quarter

Statute	Program/Pollutant/Violation Type	QTR 1	QTR 2	QTR 3	QTR 4	QTR 5	QTR 6	QTR 7	QTR 8	QTR 9	QTR 10	QTR 11
CWA (Source ID: FLR10WK15)		07/01-09/30/22	10/01-12/31/22	01/01-03/31/23	04/01-06/30/23	07/01-09/30/23	10/01-12/31/23	01/01-03/31/24	04/01-06/30/24	07/01-09/30/24	10/01-12/31/24	01/01-03/31/25
	Facility-Level Status	No Violation Identified	No Violation Identified	No Violation Identified	No Violation Identified	No Violation Identified	No Violation Identified	No Violation Identified	No Violation Identified	Unknown	Terminated Permit	Terminated Permit
	Quarterly Noncompliance Report History									Undetermined	Undetermined	
CWA (Source ID: FLR10XA94)		07/01-09/30/22	10/01-12/31/22	01/01-03/31/23	04/01-06/30/23	07/01-09/30/23	10/01-12/31/23	01/01-03/31/24	04/01-06/30/24	07/01-09/30/24	10/01-12/31/24	01/01-03/31/25
	Facility-Level Status	No Violation Identified	No Violation Identified	No Violation Identified	No Violation Identified	No Violation Identified	No Violation Identified	No Violation Identified	No Violation Identified	No Violation Identified	No Violation Identified	No Violation Identified
	Quarterly Noncompliance Report History											

Informal Enforcement Actions

Last 5 Years

Statute	System	Source ID	Type of Action	Lead Agency	Date

No data records returned

Entries in italics are not counted as "informal enforcement actions" in EPA policies pertaining to enforcement response tools.

Formal Enforcement Actions

Last 5 Years

Statute	System	Law/ Section	Source ID	Type of Action	Case No.	Lead Agency	Case Name	Issued/ Filed Date	Settlements/ Actions	Settlement/ Action Date	Federal Penalty Assessed	State/ Local Penalty Assessed	Penalty Amount Collected	SEP Value	Comp Action Cost

No data records returned

Environmental Conditions

Watersheds

12-Digit WBD (Watershed Boundary Dataset) HUC (RAD (Reach Address Database))	WBD (Watershed Boundary Dataset) Subwatershed Name (RAD (Reach Address Database))	State Water Body Name (ICIS (Integrated Compliance Information System))	Beach Closures Within Last Year	Beach Closures Within Last Two Years	Pollutants Potentially Related to Impairment	Watershed with ESA (Endangered Species Act)-listed Aquatic Species?
030802030307	St. Sebastian River-Indian River	--	No	No	--	Yes

Assessed Waters From Latest State Submission (ATTAINS)

State	Report Cycle	Assessment Unit ID	Assessment Unit Name	Water Condition	Cause Groups Impaired	Drinking Water Use	Ecological Use	Fish Consumption Use	Recreation Use	Other Use
FL	2022	FL8105	ATLANTIC OCEAN (INDIAN RIVER COUNTY)	Impaired - With Restoration Plan	MERCURY	--	--	Not Supporting	Fully Supporting	--
FL	2022	FL8106	ATLANTIC OCEAN (INDIAN RIVER COUNTY; SEBASTIAN INLET)	Impaired - With Restoration Plan	MERCURY	--	--	Not Supporting	Fully Supporting	--
FL	2022	FL5003C1	SOUTH INDIAN RIVER (ABOVE SR 60)	Impaired - 303(d) Listed - With Restoration Plan	ALGAL GROWTH | MERCURY | METALS (OTHER THAN MERCURY) | NUTRIENTS	--	Not Supporting	Not Supporting	Not Supporting	--
FL	2022	FL5003D1	SOUTH INDIAN RIVER (NEAR ST. SEBASTIAN RIVER)	Impaired - 303(d) Listed - With Restoration Plan	ALGAL GROWTH | MERCURY | METALS (OTHER THAN MERCURY) | NUTRIENTS | PATHOGENS	--	Not Supporting	Not Supporting	Not Supporting	--
FL	2022	FL8106A	WABASSO BEACH PARK	Good	--	--	--	--	Fully Supporting	--

Air Quality Nonattainment Areas

Pollutant	Within Nonattainment Status Area?	Nonattainment Status Applicable Standard(s)	Within Maintenance Status Area?	Maintenance Status Applicable Standard(s)

No data records returned

Pollutants

Toxics Release Inventory History of Reported Chemicals Released or Transferred in Pounds per Year at Site

TRI Facility ID	Year	Air Emissions	Surface Water Discharges	Off-Site Transfers to POTWs (Publicly Owned Treatment Works)	Underground Injections	Disposal to Land	Total On-Site Releases	Total Off-Site Transfers

No data records returned

Toxics Release Inventory Total Releases and Transfers in Pounds by Chemical and Year

Chemical Name

No data records returned

CWA (Clean Water Act) Discharge Monitoring Report (DMR) Pollutant Loadings

DMR and TRI Multi-Year Loading Report

NPDES ID	Description

No data records returned

Community

Demographic Profile of Surrounding Area (1-Mile Radius)

This section provides demographic information regarding the community surrounding the facility. ECHO compliance data alone are not sufficient to determine whether violations at a particular facility had negative impacts on public health or the environment. Statistics are based upon the 2023 American Community Survey (ACS) 5-year Summary and are accurate to the extent that the facility latitude and longitude listed below are correct. Census boundaries and demographic data for U.S. Territories are based on the "2020 Island Areas Demographic Profiles" from the U.S. Census Bureau. EPA's spatial processing methodology considers the overlap between the selected radii and ACS census block groups in determining the demographics surrounding the facility. For more detail about this methodology, see the DFR Data Dictionary <https://epa.gov/help/reports/dfr-data-dictionary#demographic>.

General Statistics (ACS (American Community Survey))	
Total Persons	1,978
Population Density	957/sq.mi.
Housing Units in Area	1,358
Percent People of Color	5%
Households in Area	991
Households on Public Assistance	3
Persons With Low Income	341

Age Breakdown (ACS (American Community Survey)) - Persons (%)	
Children 5 years and younger	5 (0%)
Minors 17 years and younger	84 (4%)
Adults 18 years and older	1,893 (96%)
Seniors 65 years and older	1,338 (68%)

Race Breakdown (ACS (American Community Survey)) - Persons (%)	
White	1,883 (95%)
African-American	12 (1%)

General Statistics (ACS (American Community Survey))	
Percent With Low Income	17%
Geography	
Radius of Selected Area	1 mi.
Center Latitude	27.74893
Center Longitude	-80.40072
Total Area	3.14 sq.mi.
Land Area	66%
Water Area	34%

Income Breakdown (ACS (American Community Survey)) - Households (%)	
Less than $15,000	11 (1.11%)
$15,000 - $25,000	68 (6.85%)
$25,000 - $50,000	146 (14.72%)
$50,000 - $75,000	125 (12.6%)
Greater than $75,000	642 (64.72%)

Race Breakdown (ACS (American Community Survey)) - Persons (%)	
Hispanic-Origin	47 (2%)
Asian	21 (1%)
Hawaiian/Pacific Islander	0 (0%)
American Indian	0 (0%)
Other/Multiracial	25 (1%)

Education Level (Persons 25 & older) (ACS (American Community Survey)) - Persons (%)	
Less than 9th Grade	0 (0%)
9th through 12th Grade	0 (0%)
High School Diploma	477 (25.71%)
Some College/2-year	131 (7.06%)
B.S./B.A. (Bachelor of Science/Bachelor of Arts) or More	994 (53.58%)

Related Topics: Envirofacts

FRS

FRS Facility Detail Report

THE ISLAND CLUB OF VERO BEACH

EPA Registry Id: 110037469851
1239 W ISLAND CLUB SQ
VERO BEACH, FL 32963

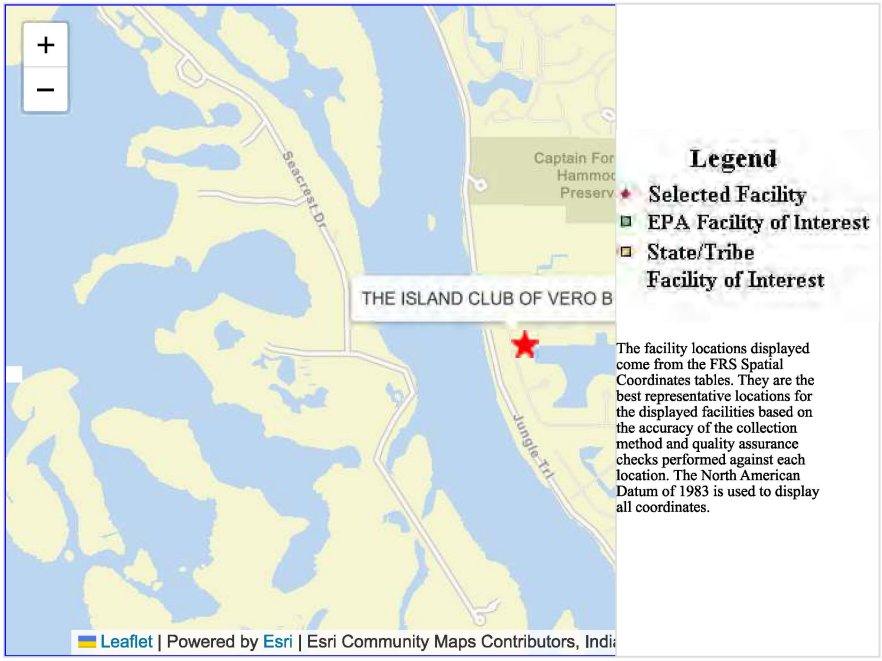

The facility locations displayed come from the FRS Spatial Coordinates tables. They are the best representative locations for the displayed facilities based on the accuracy of the collection method and quality assurance checks performed against each location. The North American Datum of 1983 is used to display all coordinates.

Facility Registry Service Links:

- Facility Registry Service (FRS) Overview
- FRS Facility Query
- FRS Organization Query
- EZ Query
- FRS Physical Data Model
- FRS Geospatial Model

Environmental Interests

Information System	System Facility Name	Information System Id/Report Link	Environmental Interest Type	Data Source	Last Updated Date	Supplemental Environmental Interests:
NATIONAL POLLUTANT DISCHARGE ELIMINATION SYSTEM (ICIS-NPDES)	THE ISLAND CLUB OF VERO BEACH	FLR10HN89	ICIS-NPDES NON-MAJOR	ICIS		ICIS-ENFORCEMENT/COMPLIANCE ACTIVITY
NATIONAL POLLUTANT DISCHARGE ELIMINATION SYSTEM (ICIS-NPDES)	THE ISLAND CLUB OF VERO BEACH	FLR10HN89	STORM WATER CONSTRUCTION	ICIS		ICIS-ENFORCEMENT/COMPLIANCE ACTIVITY

Additional EPA Reports: MyEnvironment Enforcement and Compliance Facility Coordinates Viewer Watershed Report

Standard Industrial Classification Codes (SIC)

No SIC Codes returned.

Facility Codes and Flags

EPA Region:	04
Duns Number:	
Congressional District Number:	08
Legislative District Number:	
HUC Code/Watershed:	03080203 / VERO BEACH
US Mexico Border Indicator:	
Federal Facility:	NO
Tribal Land:	NO

Alternative Names

No Alternative Names returned.

Organizations

Affiliation Type	Name	DUNS Number	Information System	Mailing Address
OWNER	MATTHEW REISER		NPDES	View

National Industry Classification System Codes (NAICS)

No NAICS Codes returned.

Facility Mailing Addresses

Affiliation Type	Delivery Point	City Name	State	Postal Code	Information System
OWNER	4007 N HWY A1A	HUTCHINSON ISLAND	FL	34949	NPDES

Contacts

No Contacts returned.

Query executed on: DEC-10-2025

Last updated on September 24, 2015

Detailed Facility Report

Facility Summary

THE ISLAND CLUB OF VERO BEACH

1239 W ISLAND CLUB SQ, VERO BEACH, FL 32963

FRS (Facility Registry Service) ID: 110037469851

EPA Region: 04

Latitude: 27.74729

Longitude: -80.39962

Locational Data Source: FRS

Industries: --

Indian Country: N

Enforcement and Compliance Summary

Statute	CWA
Compliance Monitoring Activities (5 years)	--
Date of Last Compliance Monitoring Activity	--
Compliance Status	Terminated Permit
Qtrs in Noncompliance (of 12)	0
Qtrs with Significant Violation	0
Informal Enforcement Actions (5 years)	--
Formal Enforcement Actions (5 years)	--
Penalties from Formal Enforcement Actions (5 years)	--
EPA Cases (5 years)	--
Penalties from EPA Cases (5 years)	--

Regulatory Information

Clean Air Act (CAA): No Information

Clean Water Act (CWA): Non-Major, Permit Terminated; Compliance Tracking Off (FLR10HN89)

Resource Conservation and Recovery Act (RCRA): No Information

Safe Drinking Water Act (SDWA): No Information

Other Regulatory Reports

Air Emissions Inventory (EIS): No Information

Greenhouse Gas Emissions (eGGRT): No Information

Toxic Releases (TRI): No Information

Compliance and Emissions Data Reporting Interface (CEDRI): No Information

Go To Enforcement/Compliance Details

Known Data Problems <https://epa.gov/resources/echo-data/known-data-problems>

Facility/System Characteristics

Facility/System Characteristics

System	Statute	Identifier	Universe	Status	Areas	Permit Expiration Date	Indian Country	Latitude	Longitude
FRS		110037469851					N	27.74729	-80.39962
ICIS-NPDES	CWA	FLR10HN89	Non-Major: General Permit Covered Facility	Terminated; Compliance Tracking Off	Construction Stormwater	10/17/2013	N	27.747889	-80.396972

Facility Address

System	Statute	Identifier	Facility Name	Facility Address	Facility County
FRS		110037469851	THE ISLAND CLUB OF VERO BEACH	1239 W ISLAND CLUB SQ, VERO BEACH, FL 32963	
ICIS-NPDES	CWA	FLR10HN89	THE ISLAND CLUB OF VERO BEACH	1239 W ISLAND CLUB SQ, VERO BEACH, FL 32963	Indian River County

Facility SIC (Standard Industrial Classification) Codes

System	Identifier	SIC Code	SIC Description

No data records returned

Facility NAICS (North American Industry Classification System) Codes

System	Identifier	NAICS Code	NAICS Description

No data records returned

Facility Industrial Effluent Guidelines

Identifier	Effluent Guideline (40 CFR Part)	Effluent Guideline Description

No data records returned

Facility Tribe Information

Reservation Name	Tribe Name	EPA Tribal ID	Distance to Tribe (miles)
Fort Pierce Reservation	Seminole Tribe of Florida	100000266	24

Enforcement and Compliance

Compliance Monitoring History

Last 5 Years

Statute	Source ID	System	Activity Type	Compliance Monitoring Type	Lead Agency	Date	Finding (if applicable)

No data records returned

Entries in italics are not included in ECHO's Compliance Monitoring Activity counts because they are not compliance monitoring strategy <https://www.epa.gov/compliance/compliance-monitoring-programs> *activities or because they are not counted as inspections within EPA's Annual Results* <https://www.epa.gov/enforcement/enforcement-data-and-results>.

Compliance Summary Data

Statute	Source ID	Current SNC (Significant Noncompliance)/HPV (High Priority Violation)	Current As Of	Qtrs with NC (Noncompliance) (of 12)	Data Last Refreshed
CWA	FLR10HN89	No	06/30/2025	0	12/05/2025

Three-Year Compliance History by Quarter

Statute	Program/Pollutant/Violation Type	QTR 1	QTR 2	QTR 3	QTR 4	QTR 5	QTR 6	QTR 7	QTR 8	QTR 9	QTR 10	QTR 11
CWA (Source ID: FLR10HN89)		07/01-09/30/22	10/01-12/31/22	01/01-03/31/23	04/01-06/30/23	07/01-09/30/23	10/01-12/31/23	01/01-03/31/24	04/01-06/30/24	07/01-09/30/24	10/01-12/31/24	01/01-03/31/25
	Facility-Level Status	Terminated Permit	Terminated Permit	Terminated Permit	Terminated Permit	Terminated Permit	Terminated Permit	Terminated Permit	Terminated Permit	Terminated Permit	Terminated Permit	Terminated Permit
	Quarterly Noncompliance Report History											

Informal Enforcement Actions

Last 5 Years

Statute	System	Source ID	Type of Action	Lead Agency	Date

No data records returned

Entries in italics are not counted as "informal enforcement actions" in EPA policies pertaining to enforcement response tools.

Formal Enforcement Actions

Last 5 Years

Statute	System	Law/ Section	Source ID	Type of Action	Case No.	Lead Agency	Case Name	Issued/ Filed Date	Settlements/ Actions	Settlement/ Action Date	Federal Penalty Assessed	State/ Local Penalty Assessed	Penalty Amount Collected	SEP Value	Comp Action Cost

No data records returned

Environmental Conditions

Watersheds

12-Digit WBD (Watershed Boundary Dataset) HUC (RAD (Reach Address Database))	WBD (Watershed Boundary Dataset) Subwatershed Name (RAD (Reach Address Database))	State Water Body Name (ICIS (Integrated Compliance Information System))	Beach Closures Within Last Year	Beach Closures Within Last Two Years	Pollutants Potentially Related to Impairment	Watershed with ESA (Endangered Species Act)-listed Aquatic Species?
030802030307	St. Sebastian River-Indian River	--	No	No	--	Yes

Assessed Waters From Latest State Submission (ATTAINS)

State	Report Cycle	Assessment Unit ID	Assessment Unit Name	Water Condition	Cause Groups Impaired	Drinking Water Use	Ecological Use	Fish Consumption Use	Recreation Use	Other Use
FL	2022	FL8105	ATLANTIC OCEAN (INDIAN RIVER COUNTY)	Impaired - With Restoration Plan	MERCURY	--	--	Not Supporting	Fully Supporting	--
FL	2022	FL8106	ATLANTIC OCEAN (INDIAN RIVER COUNTY; SEBASTIAN INLET)	Impaired - With Restoration Plan	MERCURY	--	--	Not Supporting	Fully Supporting	--
FL	2022	FL5003C1	SOUTH INDIAN RIVER (ABOVE SR 60)	Impaired - 303(d) Listed - With Restoration Plan	ALGAL GROWTH | MERCURY | METALS (OTHER THAN MERCURY) | NUTRIENTS	--	Not Supporting	Not Supporting	Not Supporting	--
FL	2022	FL5003D1	SOUTH INDIAN RIVER (NEAR ST. SEBASTIAN RIVER)	Impaired - 303(d) Listed - With Restoration Plan	ALGAL GROWTH | MERCURY | METALS (OTHER THAN MERCURY) | NUTRIENTS | PATHOGENS	--	Not Supporting	Not Supporting	Not Supporting	--
FL	2022	FL8106A	WABASSO BEACH PARK	Good	--	--	--	--	Fully Supporting	--

Air Quality Nonattainment Areas

Pollutant	Within Nonattainment Status Area?	Nonattainment Status Applicable Standard(s)	Within Maintenance Status Area?	Maintenance Status Applicable Standard(s)

No data records returned

Pollutants

Toxics Release Inventory History of Reported Chemicals Released or Transferred in Pounds per Year at Site

TRI Facility ID	Year	Air Emissions	Surface Water Discharges	Off-Site Transfers to POTWs (Publicly Owned Treatment Works)	Underground Injections	Disposal to Land	Total On-Site Releases	Total Off-Site Transfers

No data records returned

Toxics Release Inventory Total Releases and Transfers in Pounds by Chemical and Year

Chemical Name

No data records returned

CWA (Clean Water Act) Discharge Monitoring Report (DMR) Pollutant Loadings

DMR and TRI Multi-Year Loading Report

NPDES ID	Description

No data records returned

Community

Demographic Profile of Surrounding Area (1-Mile Radius)

This section provides demographic information regarding the community surrounding the facility. ECHO compliance data alone are not sufficient to determine whether violations at a particular facility had negative impacts on public health or the environment. Statistics are based upon the 2023 American Community Survey (ACS) 5-year Summary and are accurate to the extent that the facility latitude and longitude listed below are correct. Census boundaries and demographic data for U.S. Territories are based on the "2020 Island Areas Demographic Profiles" from the U.S. Census Bureau. EPA's spatial processing methodology considers the overlap between the selected radii and ACS census block groups in determining the demographics surrounding the facility. For more detail about this methodology, see the DFR Data Dictionary <https://epa.gov/help/reports/dfr-data-dictionary#demographic>.

General Statistics (ACS (American Community Survey))	
Total Persons	1,955
Population Density	952/sq.mi.
Housing Units in Area	1,337
Percent People of Color	5%
Households in Area	978
Households on Public Assistance	3
Persons With Low Income	321
Percent With Low Income	16%

Geography	
Radius of Selected Area	1 mi.
Center Latitude	27.74729
Center Longitude	-80.39962
Total Area	3.14 sq.mi.
Land Area	65%

Age Breakdown (ACS (American Community Survey)) - Persons (%)	
Children 5 years and younger	5 (0%)
Minors 17 years and younger	92 (5%)
Adults 18 years and older	1,862 (95%)
Seniors 65 years and older	1,318 (67%)

Race Breakdown (ACS (American Community Survey)) - Persons (%)	
White	1,857 (95%)
African-American	14 (1%)
Hispanic-Origin	49 (3%)
Asian	22 (1%)
Hawaiian/Pacific Islander	0 (0%)
American Indian	0 (0%)
Other/Multiracial	23 (1%)

Education Level (Persons 25 & older) (ACS (American Community Survey)) - Persons (%)	
Less than 9th Grade	0 (0%)

Geography	
Water Area	35%
Income Breakdown (ACS (American Community Survey)) - Households (%)	
Less than $15,000	11 (1.12%)
$15,000 - $25,000	61 (6.23%)
$25,000 - $50,000	143 (14.61%)
$50,000 - $75,000	119 (12.16%)
Greater than $75,000	645 (65.88%)

Education Level (Persons 25 & older) (ACS (American Community Survey)) - Persons (%)	
9th through 12th Grade	0 (0%)
High School Diploma	452 (24.77%)
Some College/2-year	136 (7.45%)
B.S./B.A. (Bachelor of Science/Bachelor of Arts) or More	999 (54.74%)

December 2009

SITE ASSESSMENT REPORT

Jones Pier Site
7770 Jungle Trail
Vero Beach, Indian River County, Florida

Prepared for:

Indian River County
1808 27th Street
Vero Beach, Florida

Prepared by:

Kimley-Horn and Associates, Inc.
8657 Baypine Road, Suite 300
Jacksonville, FL 32256

Kimley-Horn
and Associates, Inc.

CERTIFICATION

I, Jason C. Sheasley, P.G., No. 2236, certify that I currently hold an active license in the state of Florida and am competent through education or experience to provide geology services in the geology and hydrogeologic disciplines contained in this report. I further certify that this report was prepared by me or under my responsible charge as defined in Chapter 492, Florida Statutes, Chapter 61G6-2.005 F.A.C. Moreover, if offered by a corporation, partnership or through a fictitious name, I certify that the company offering the geologic services, Kimley-Horn and Associates, Inc. holds an active certificate of authorization No. GB-175 to provide the geology services.

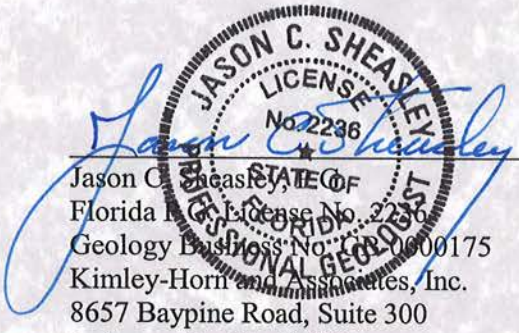

Date: December 23, 2009

Jason C. Sheasley, P.G.
Florida P.G. License No. 2236
Geology Business No. GB-0000175
Kimley-Horn and Associates, Inc.
8657 Baypine Road, Suite 300
Jacksonville, FL 32256
Phone (904) 828-3932

TABLE OF CONTENTS

1.0 INTRODUCTION 1

2.0 SITE DESCRIPTION 2
2.1 Location and Physical Description 2
2.3 Ownership 3
2.4 Site Topography and Physical Setting 3
2.5 Hydrogeologic Setting 3
2.6 Site History 4

3.0 PREVIOUS REPORTS 5
3.1 Phase I Environmental Site Assessment – April 2008 5
3.2 Limited Phase II Environmental Site Assessment – June 2008 7
3.2.1 Limited Phase II ESA Soil Sampling 7
3.2.2 Limited Phase II ESA Ground Water Sampling 8
3.2.3 Limited Phase II ESA Soil Results 8
3.2.4 Limited Phase II ESA Ground Water Results 9
3.3 Expanded Phase II Environmental Site Assessment – July 2008 9
3.3.1 Expanded Phase II ESA Soil Sampling 10
3.3.2 Expanded Phase II ESA Ground Water Sampling 11
3.3.3 Expanded Phase II ESA Soil Results 11
3.3.4 Expanded Phase II ESA Ground Water Results 12

4.0 SITE ASSESSMENT 14
4.1 Site Assessment Activities 14
4.1.1 Soil Sampling 14
4.1.2 Monitoring Well Installation and Ground Water Sampling 15
4.1.3 Surveying 17
4.1.4 Water Well Survey 17
4.2 Results 17
4.2.1 Soil Sampling Results 18
4.2.2 Ground Water Sampling Results 19
4.2.3 Ground Water Flow Direction 19
4.2.4 Well Survey 19
4.2.5 Quality Assurance/Quality Control 20

5.0 CONCLUSIONS 21

6.0 NO FURTHER ACTION PROPOSAL 23

Figures

1 Site Location Map
2 Site Map
3 Site Topographic Map
4 Soil Boring Location Map
5 Monitoring Well Location Map
6 Dieldrin In Soil Map
7 June 2009 Ground Water Contour Map
8 July 2009 Ground Water Contour Map
9 Well Inventory Map
10 Consumptive Use Permit Map

Appendices

A Property Appraisers Information and Warranty Deed
B Limited Phase II ESA Results
C Expanded Phase II ESA Results
D Laboratory Data Sheets
E Monitoring Well Construction Logs
F Ground Water Sampling Logs
G Well Completion Reports

Tables

1 Soil Quality Data
2 Ground Water Quality Data
3 Ground Water Elevation Data

1.0 INTRODUCTION

Kimley-Horn and Associates, Inc. (KHA) was retained by Indian River County, Florida to complete a site assessment for the Jones Pier property (the "Site") located in Vero Beach, Indian River County, Florida. Environmental due diligence activities completed prior to the County's acquisition of the property indicated the presence of limited soil and ground water impacts. The identified contamination is the result of the historical use of the subject property, prior to Indian River County's ownership. The County intends to address the impacts in accordance with the provisions of Florida's Contaminated Site Cleanup Criteria, Chapter 62-780, Florida Administrative Code (FAC).

This Site Assessment Report (SAR) has been prepared to meet the requirements of Chapter 62-780.450, FAC. The extent of the soil and ground water impacts on the Site have been defined pursuant to Chapter 62-780, FAC, and are summarized herein. The results of the site assessment activities, discussed herein, suggest that no further action is warranted for the Site. As such, this Site Assessment Report includes a No Further Action Proposal.

2.0 SITE DESCRIPTION

The following is a summary of the location, ownership, history, and physical description of the subject Site.

2.1 Location and Physical Description

The Jones Pier Site is an approximately ±16.5-acre tract of land located northeast of the intersection of Jungle Trail and Morningside Drive in Indian River County, Florida (**Figure 1**). The Site consists of two contiguous parcels (31393600000008000004.0 and 31393600000008000005.0) totaling approximately 16.5 acres (**Appendix A**).

The Site is bordered by residential development to the north, south, and east (**Figure 2**). The Indian River is present west of the Site. Drainage ditches are present along the northern and southern property boundaries. Mr. Richard Jones, the former owner and current resident of the Site, indicated these ditches outfall under Jungle Trail via culverts and discharge to the Indian River to the west.

The east and central portions of the Site are leased for agricultural purposes; specifically, a tree farm (**Figure 2**). The tree farm is maintained and used for the cultivation of foxtail (*Wodyetia bifurcata*), cocoanut (*Cocos nucifera*) and date palms (*Phoenix* sp.). The land surface within the tree farm is relatively flat and contains approximately 12 east-west upland-cut furrows. An abandoned farm shed is located in the northeastern portion of the property. A topographic depression is located in the central portion of the Site within the tree farm. Three wells were observed in proximity to the onsite tree farm. Mr. Jones indicated the three wells serving the tree farm are approximately 12 feet deep. The wells are capped with valves and do not appear to be open to the surface.

The western portion of the Site is occupied by the Jones family homestead (**Figure 2**). It consists of a historic house, which was built in approximately 1921. The house is currently occupied by Mr. Jones. The homestead also includes a utility shed, a cottage, a garage, and a

storage building. Water is provided to the historic house by a well; a second well provides water to the cottage. According to Mr. Jones, the wells serving the house and cottage are approximately 600 feet deep. The wells are capped with valves and do not appear to be open to the surface.

2.3 Ownership

The subject Site is owned by Indian River County, which acquired the property from Richard and Mary Jones on September 19, 2008. A copy of the corresponding warranty deed is included in **Appendix A**. The Site was acquired by the County with the understanding that the land would be used for conservation purposes and would not be developed. As such, a deed restriction shall be applied to the two parcels limiting their use. As of this writing, the deed restrictions have not been finalized.

2.4 Site Topography and Physical Setting

The Site is located at approximately 27° 44' 5.56" North latitude and 80° 23' 25.22" West longitude as referenced on the *Vero Beach, FL* United States Geological Survey (USGS) 7.5-minute topographic quadrangle maps (**Figure 3**). The average elevation across the Site is approximately 5 feet relative NAVD 1988. The land surface in the vicinity of the homestead is relatively flat. Several east-west earthen furrows are present on the tree farm portion of the Site. Furthermore, a topographic depression is present in the central portion of the Site. This area is heavily vegetated.

2.5 Hydrogeologic Setting

Two principal aquifer systems underlie the Site; the surficial aquifer and the Floridan aquifer. The Floridan aquifer system is the principal source of potable water for much of the County, whereas the surficial aquifer is used for irrigation and non-potable water. The surficial aquifer system consists of a 100 to 150-foot-thick section of unconsolidated clastic deposits termed the "clastic zone" that overlies a 0 to 60-foot-thick section of mostly indurated carbonate rock termed the "shallow rock zone." The Floridan aquifer system consists of about 2,800 feet of carbonate rocks, subdivided on the basis of permeability, into the Upper Floridan aquifer (about 350-650 feet thick), the middle semiconfining unit (about 20-120 feet thick), and the Lower

Floridan aquifer (roughly 2,000 feet thick). The surficial and Floridan aquifer systems are separated by a 100 to 200-foot-thick low permeability rock unit known as the intermediate confining unit.

Transmissivities of the surficial aquifer system range from 1,500 to 11,000 ft^2 /d (feet squared per day). The hydrology of the Floridan aquifer system is complex. Considerable variation in yield and water quality may be found in nearby wells of equal depth. The permeability of the Upper Floridan aquifer is generally higher than that of the Lower Floridan aquifer. Transmissivities of the Upper Floridan aquifer, estimated from computer model simulations, range from about 65,000 ft^2/d to 200,000 ft^2/d.

2.6 Site History

According to Mr. Jones, his family had owned the Site since the late 1890s. The homestead was constructed on the site in 1921 and the cottage was built in 1947. The subject Site and surrounding properties have historically been used for citrus cultivation. Residential development of the property south of the Site began in 1984. Similar development of the property to the north began in 1998. The on-site citrus groves were damaged by hurricanes in 2003, after which, the land was replanted with palm trees and began its existence as a tree farm.

3.0 PREVIOUS REPORTS

KHA was retained by various entities to complete environmental due diligence activities in association with the Site. These activities include the completion of a Phase I Environmental Site Assessment (ESA), a Limited Phase II ESA, and an Expanded Phase II ESA. The work described in this section was performed under attorney/client privilege. As such, KHA is unable to provide copies of the corresponding reports in their entirety. However, certain components of the referenced reports are being provided as appendices to this SAR.

The Limited and Expanded Phase II ESAs were performed for the express purpose of investigating the recognized environmental conditions (REC) identified during the Phase I ESA. As such, the data quality objects (DQO) of the Phase II ESAs are significantly different than that of the subsequent site assessment sampling conducted under the purview of Chapter 62-780, FAC. Nevertheless, FDEP Standard Operating Procedures (SOP) were followed during the collection of the soil and ground water samples. KHA presents the findings of the Limited and Expanded Phase II ESAs with the understanding that the data from these assessments does not meet the DQO specified in Chapter 62-780, FAC. As such, this data is provided for screening and evaluation purposes only and should not be considered for site assessment purposes.

3.1 Phase I Environmental Site Assessment – April 2008

In April 2008, KHA was retained by Floridaffinity, Inc. to complete a Phase I ESA for the subject Site. This ESA was conducted in accordance with the principles, methods, and procedures outlined in the American Society for Testing and Materials (ASTM) Standard Method E 1527-05, *Standard Practice for Environmental Site Assessments: Phase I Environmental Site Assessment Process.* The purpose of this investigation was to identify the presence or likely presence of hazardous substances or regulated products on the Site under conditions indicating an existing release, past release, or a material threat of a release that could impact the property. These potential environmental liabilities are defined as recognized environmental conditions in ASTM E 1527-05.

The April 2008, Phase I ESA identified evidence of the following RECs:

- Current Use of the Subject Site – The prevailing use of the Site was considered a REC due to the common and legal application of fertilizers, herbicides, and pesticides in association with the tree farm.

- Past Use of the Subject Site – The historical use of the Site for citrus cultivation was considered a REC due to the common and legal application of fertilizers, herbicides, and pesticides.

- On-Site Utility Shed and Storage Building – The utility shed and storage building identified on the property were reportedly used for the storage and possible mixing of agrochemicals. No evidence was identified to suggest that the utility shed or storage building were used for maintenance-related activities. The utility shed and storage building were considered RECs due to the storage of mixing of agrochemicals.

- Presence of Solid Waste – Solid waste was observed at the land surface in and around the topographic depression in the central portion of the Site. No evidence of soil staining or stressed vegetation was observed in association with the solid waste. Furthermore, no evidence was identified to suggest that solid waste is present below the land surface. Nevertheless, the present of solid waste in the central portion of the Site was considered a REC.

- Past Use of the Adjacent Properties – Historical documents suggest that the surrounding properties were used for citrus cultivation from at least the 1920s through the early 1980s. The historical use of the surrounding properties was considered a REC due to the common and legal use of herbicides, pesticides, and fertilizers in association with citrus cultivation.

Due to the presence of the aforementioned RECs, KHA recommended the completion of a limited Phase II ESA. The purpose of the Phase II ESA was to further investigation the

identified RECs and determine whether they may have contributed to the degradation of the soil or ground water quality at the Site.

3.2 Limited Phase II Environmental Site Assessment – June 2008

In June 2008, Floridaffinity, Inc. retained KHA to complete a Limited Phase II ESA for the subject Site based on the findings of the April 2008, Phase I ESA. The Limited Phase II ESA included the collection of 15 soil samples and 9 ground water samples from strategic locations across the Site to further investigate the identified RECs. The soil and ground water sampling was performed using direct-push technology (DPT). Temporary monitoring wells were installed on the Site to facilitate the collection of representative ground water samples.

A summary of the identified RECs and their corresponding contaminants of concern is provided on **Table 1**. Tabulated summaries of the soil and ground water data and figures depicting the soil boring and monitoring well locations from the Limited Phase II ESA report are included in **Appendix B**.

3.2.1 Limited Phase II ESA Soil Sampling

A total of 21 soil borings were advanced across the Site using direct-push technology (DPT) to facilitate the collection of 15 representative soil samples relative to the identified RECs. SB-1 and SB-2 were collected as composite samples from two distinct horizons at eight locations with respect to the historic on-site grove (**Appendix B**). Composite soil sample SB-1 consisted of (8) aliquots collected from 0 to 6-inches below land surface (bls). Similarly, composite soil sample SB-2 consisted of (8) aliquots collected from 6-inches to 2-feet bls. The distinct soil samples from each horizon were composited in the field prior to analysis. Two (2) samples (SB-3 and SB-4) were collected at the utility shed. Four (4) samples (SB5 through SB-8) were collected at the storage building. Four (4) samples (SB-9 through SB-12) were collected at the farm shed. Three (3) samples (SB-13 through SB-15) were collected in the solid waste area. Soil samples SB-3 through SB-15 were screened with an organic vapor analyzer (OVA) prior to sample collection. None of these soil samples registered an OVA response. Therefore, the near surface (0 to 6") soil samples were retained for laboratory analysis.

3.2.2 Limited Phase II ESA Ground Water Sampling

Nine (9) temporary monitoring wells were installed on the Site using DPT to facilitate the collection of representative ground water samples from the surficial aquifer. The temporary monitoring wells were installed using a Geoprobe direct-push rig and were constructed of 1-inch diameter PVC casing with a 10-foot long, pre-packed Geoprobe well screen. Prior to sampling, each temporary monitoring well was purged to facilitate collection of representative ground water samples. Field parameters (pH, temperature, specific conductivity, dissolved oxygen, and turbidity) were measured and recorded during the purging of the monitoring wells to monitoring wells to ensure the collection of representative samples from the water-bearing formation.

3.2.3 Limited Phase II ESA Soil Results

A summary of the Limited Phase II ESA soil data is provided in **Appendix B**. The following is a concise summary of the soil quality data from the Site:

- Detectable concentrations of pesticides were identified in select soil samples above the laboratory method detection limit (MDL). However, none of the results exceeded the corresponding default soil cleanup target levels (SCTL) for residential or commercial direct-contact exposure as defined in Chapter 62-777, FAC. Dieldrin was identified about the default ground water leachability SCTL in two soil samples, SB-4 and SB-8. Dieldrin was also identified in SB-1 above the marine surface water leachability SCTL (MSWLSCTL). 4, 4-DDE was identified in SB-7 and SB-8 above the (MSWLSCTL). Soil samples SB-4, SB-7, SB-8 and SB-13 contained detectable concentrations of chlordane above the MSWLSCTL.

- With one exception, detectable concentrations of metals were not identified above the applicable SCTLs. Total chromium was identified in SB-9 above the MSWLSCTL.

- Detectable concentrations of VOCs, PAHs, TRPH, BTEX/MTBE, herbicides, sulfate, and chloride were not identified above the applicable SCTLs in the soil samples collected from the Site.

3.2.4 Limited Phase II ESA Ground Water Results

A summary of the Limited Phase II ESA ground water quality data is provided in **Appendix B**. The following is a concise summary of the ground water quality data collected from the Site.

- Ground water sample GP-7 contained elevated concentrations of total iron and sodium above the applicable marine surface water cleanup target level (MSWCTL) and ground water cleanup target levels (GCTL), respectively as defined in Chapter 62-777, FAC. No other metals were identified in the ground water above the applicable GCTLs.

- Ground water sample GP-7 contained elevated concentrations of ammonia, phenols, and chloride above the applicable GCTL.

- Pesticides, herbicides, total recoverable petroleum hydrocarbons, BTEX/MTBE, and PAHs were not indentified in any of the ground water samples above the applicable GCTLs.

Based on the results of the Limited Phase II ESA, KHA recommended that additional soil and ground water sampling be performed to confirm the identified impacts and delineate their corresponding extents.

3.3 Expanded Phase II Environmental Site Assessment – July 2008

In July 2008, Floridaffinity, Inc. retained KHA to complete an Expanded Phase II ESA for the subject Site. The purpose of the Expanded Phase II ESA was to confirm and further evaluate the identified soil and ground water impacts identified during the Limited Phase II ESA. Specifically, the Expanded Phase II ESA was performed to evaluate the presence of dieldrin identified in the soil and ammonia, iron, and phenols identified in the ground water at the Site. A

total of 12 soil samples and 5 groundwater samples were collected from strategic locations across the Site.

Tabulated summaries of the soil and ground water data and figures depicting the soil boring and monitoring well locations from the Expanded Phase II ESA report are included in **Appendix C**.

3.3.1 Expanded Phase II ESA Soil Sampling

A total of 12 soil borings were advanced across the Site to confirm the soil impacts identified on the Site. Confirmatory soil borings were strategically located in areas where soil impacts were previously identified in the Limited Phase II ESA. The naming convention of the soil borings was chosen to remain the same as the previous investigation for consistency and ease of reference.

Soil sample SB-1 was used to confirm the surficial (0-0.5 foot depth interval) soil quality impacts identified in the historical grove/tree farm area. Therefore, the soil samples were collected from 0 to 6-inches below the land surface (bls). Soil sample SB-1 was an eight-point composite sample made up of aliquots collected from eight locations across the grove/tree farm area. Prior to sampling, the soil recovered from the soil borings was screened using an organic vapor analyzed (OVA) to determine whether organic compounds may be present within the soils. None of these soil samples registered an OVA response.

Since the contaminants of concern were not previously identified in the soil samples collected from SB-2 and SB-3 during the Limited Phase II ESA, no soil samples were collected in the vicinity of the two soil boring during the Expanded Phase II ESA. Soil sample SB-4 was collected east of the utility shed to confirm the dieldrin and total chlordane concentrations identified during the Limited Phase II ESA. The contaminants of concern were not identified in soil samples collected from SB-5 and SB-6 during the Limited Phase II ESA. Thus, no soil samples collected in the vicinity of these two soil boring during the Expanded Phase II ESA. Soil samples SB-7 and SB-8 were collected along the northern and eastern sides of the storage building on the Site. During the Limited Phase II ESA, detectable concentrations of chlordane, 4, 4-DDD, 4, 4-DDE, 4, 4-DDT, and dieldrin were identified in this area. Soil boring SB-13 was

advanced in the vicinity of the soil waste dumping area to confirm the presence of chlordane identified in the soil during the during the Limited Phase II ESA.

3.3.2 Expanded Phase II ESA Ground Water Sampling

Five (5) permanent monitoring wells were installed on the Site to facilitate the collection of representative ground water samples from the surficial aquifer. The monitoring wells were strategically located on the Site to confirm and delineate the ground water impacts previously identified during the Limited Phase II ESA. Monitoring well MW-1 was installed in the area of the Limited Phase II ESA temporary monitoring well GP-7. Monitoring wells MW-2, MW-3, MW-4, and MW-5 were installed approximately 50 feet to the north, south, west, and east of MW-1, respectively.

The permanent monitoring wells were installed using hollow-stem auger (HAS) techniques and were constructed of 2-inch diameter, schedule 40 PVC casing, with 10-feet of 0.010-inch machine-slotted well screen. Each monitoring well was installed to a depth of approximately 12 to 15 feet bls. A 20/30 sand pack was placed in the annular space between the screen and the borehole wall. The sand pack extended approximately two feet above the top of the well screen. The monitoring wells were completed below-grade with a concrete pad and flush-mounted well cover. Prior to sampling, each permanent monitoring well was developed to remove accumulated sediment within the well screen and facilitate hydraulic communication between the sand pack and the water-bearing formation.

Prior to sampling, the monitoring wells were purged to facilitate collection of representative ground water samples. Field parameters (pH, temperature, specific conductivity, dissolved oxygen, and turbidity) were measured and recorded through the monitoring well purging process. Monitoring well purging and sampling was performed using a peristaltic pump. Clean, dedicated sample tubing was used to purge and sample each monitoring well.

3.3.3 Expanded Phase II ESA Soil Results

A summary of the Expanded Phase II ESA soil quality data is provided in **Appendix C**. The following is a concise summary of the data.

Detectable concentrations of organochlorine pesticides were identified in the soil samples collected during the Expanded Phase II ESA. None of the detectable concentrations exceeded the default residential or commercial direct-contact SCTL or the ground water leachability SCTL. However, several of the samples were found to contain pesticide concentrations above the marine surface water leachability (MSWSCTL). Soil samples SB-1 and SB-4 exhibited laboratory-reported dieldrin concentrations of 0.438 micrograms per kilogram (ug/kg) and 0.55 ug/kg respectively, above the MSWSCTL of 0.1 ug/kg. Soil sample SB-7 contained 4, 4'-DDD at a concentration of 19.6 ug/kg, which is above the default MSWSCTL of 10 ug/kg. Soil sample SB-7 also exhibited a laboratory-reported 4, 4-DDT concentration of 78.3 ug/kg, above the default MSWSCTL of 60 ug/kg. Soil samples SB-7 and SB-8 contained chlordane concentrations at 27.3 ug/kg and 14.3 ug/kg respectively, above the default MSWSCTL of 3.0 ug/kg.

In summary, detectable concentrations of pesticides were identified in soil samples collected from SB-1, SB-4, SB-7, and SB-8 above the corresponding MSWSCTL. However, none of the pesticide concentrations were found to exceed the default commercial or residential SCTL for direct contact exposure. Furthermore, none of the remaining soil samples were found to exceed the ground water leachability SCTLs. These results confirm the findings of the Limited Phase II ESA.

3.3.4 Expanded Phase II ESA Ground Water Results

The ground water samples collected from the Site were analyzed for pesticides, ammonia, chlorides, copper, iron, phenols, and sodium. The following is a summary of the ground water quality data. A tabular summary of the ground water quality data is provided in **Appendix C**. The following is a concise narrative of the results.

Ground water samples from monitoring wells MW-1, MW-2, MW-3, MW-4, and MW-5 exhibited elevated concentrations of total iron above the applicable GCTL and the default Marine Surface Water Cleanup Target Level (MSWCTL). Furthermore, laboratory-reported concentrations of sodium were also identified in MW-1, MW-4, and MW-5 above the applicable

MSWCTL. Detectable concentrations of total copper were not identified in any of the ground water samples above the applicable GCTLs.

Ground water samples MW-1, MW-2, MW-3, MW-4, and MW-5 were found to contain elevated chloride concentrations above the applicable GCTL and MSWCTL.

Ammonia was identified in ground water sample MW-1 above the applicable GCTL. None of the other monitoring wells exhibited concentrations of ammonia above the applicable GCTLs. The ground water samples collected from the five monitoring wells were analyzed for organochlorine pesticides by USEPA Method 8081. No pesticide compounds were identified above the laboratory method detection limits (MDL) in any of the ground water samples collected from the Site.

The ground water quality data collected from the Site indicates that pesticide compounds are not present in the ground water above the laboratory MDL. This suggests that the pesticide concentrations in the soil are not readily leaching into the ground water. Furthermore, the prevailing site conditions do not promote the leaching of pesticides.

The results of the Expanded Phase II ESA confirmed the presence of ammonia in the ground water, above the GCTL, in the vicinity of the solid waste area (MW-1). Ammonia was not identified above the GCTL in monitoring wells MW-2, MW-3, and MW-4, which surround monitoring well MW-1. This suggested that the ammonia concentrations are localized. The presence of ammonia in the ground water may be the result of naturally occurring conditions or the presence of buried debris below the water table.

Elevated concentrations of chloride, sodium, and iron have been identified in the ground water. Given the fact that the site is immediately adjacent to a marine surface water body it is likely that the detectable chloride, sodium, and iron concentrations are the result of naturally occurring conditions and are not indicative of a release of regulated substances.

4.0 SITE ASSESSMENT

Site assessment activities were initiated at the Site based on the findings of the Limited and Expanded Phase II ESAs. The purpose of these activities, which were performed in accordance with Chapter 62,780, FAC, were to assess the nature and extent of the soil and ground water contamination identified at the Site during the Limited and Expanded Phase II ESAs. The site assessment activities were conducted in June 2009 and included the collection of soil and ground water samples from the Site. The following narrative documents the site assessment activities and results for the Jones Pier Site.

4.1 Site Assessment Activities

The following is a summary of the activities that were completed in support of this site assessment. Therese activities were conducted in accordance with the requirements of Chapter 62-780.600, Florida Administrative Code.

4.1.1 Soil Sampling

Soil samples were collected from 39 soil borings completed across the Site (**Figure 4**). Thirty-two of the soil borings were installed in the area of the former citrus grove, which is currently being used as a tree farm. Seven soil borings were installed on the homestead portion of the Site. The soil borings were installed using DPT. At each soil boring location, a two-inch diameter, four-foot long, stainless steel Macro-Core Soil Sampler was advanced into the subsurface for the purpose of collecting discrete soil samples. As the Marco-Core Sampler was advanced into the subsurface a four-foot long undisturbed soil sample was extruded into a dedicated acetate liner within the Macro-Core sampler.

At each soil boring location, unsaturated soil samples were collected above the water table from the dedicated acetate liners at the following intervals: 0 to 0.5 feet, 0.5 to 2.0 feet, and every 2 feet thereafter to the top of the water table. At several locations the water table was encountered at less than two feet below the land surface. In those instances the surface soil sample was collected from 0 to 0.5 feet and the subsequent soil sample was collected from 0.5 feet to the top

of the water table. The soil samples were placed on ice immediately after collection and transported to Advanced Environmental Laboratories, Inc., in Jacksonville, Florida, under chain-of-custody protocol.

A total of 93 soil samples, including 3 duplicate soil samples, were collected from the Site. These samples were analyzed for chlorinated pesticides using USEPA Method 8081. Copies of the corresponding laboratory data sheets are provided in **Appendix D**.

At the completion of the soil sampling, each soil boring was properly abandoned. The abandonment procedures consisted of backfilling the borehole with hydrated bentonite pellets. Except for the placement of a temporary survey flag, the ground surface at and around each soil boring location was returned to its original condition.

All down-holes tools and equipment were decontaminated between soil boring and sample locations. A rinsate sample was collected to confirm the effectiveness of the decontamination procedures. The rinstate sample consisted of collected laboratory-supplied deionized water that was poured through a decontaminated Macro Core Sample assembly.

4.1.2 Monitoring Well Installation and Ground Water Sampling

The site assessment activities included the installation of five additional monitoring wells (MW-1D, MW-2R, MW-7 and MW-8) at the Site (**Figure 5**). Monitoring wells MW-1, MW-2, MW-3, MW-4 and MW-5 were installed during the previous Expanded Phase II ESAs. Monitoring well MW-2R was installed to replace MW-2, which was damaged subsequent to the expanded Phase II ESA. The purpose of the additional monitoring wells is to further delineate the previously identified ground water impacts on the Site.

Each monitoring wells was installed using hollow-stem auger (HAS) techniques. With the exception of MW-1D, each of the new monitoring wells were installed to a depth of 12 feet bls. Monitoring wells MW-1D was installed to a depth of 20 feet bls to delineate the vertical extent of the ground water impacts. The monitoring wells were constructed of 2-inch diameter,

schedule 40 PVC casing and 0.010-inch machine slotted well screen. Monitoring wells MW-2R, MW-6, MW-7, and MW-8 were constructed with 10 feet of well screen, whereas MW-1D was constructed with 5-feet of well screen. The PCV casing, screens and 20/30 grain sand pack were installed through the HSAs. The sand pack, which was placed in the annular space between the well screen and the borehole wall was extended approximately 1 to 2 feet above the top of the screen. Each monitoring well was completed at grade with a locking pressure cap, concrete pad, and steel manhole cover. Copies of the well construction logs are included in **Appendix E**.

The monitoring wells were developed following installation. Well development was performed to remove the sediment that accumulated within the monitoring well casing and screen during installation as was as to facilitated hydraulic communication between the sand pack the water-bearing formation.

Ground water samples were collected from the Site on two separate occasions – June 11, 2009 and July 22, 2009. During the July 2009 sampling events the location of monitoring well MW-3 was under water as the results of recent rain fall events. Therefore, no ground water samples were collected from MW-3 in July 2009.

The monitoring wells were purged prior to sampling using low-flow techniques. Field parameters (temperature, pH, specific conductivity, dissolved oxygen, and turbidity) were measured and recorded throughout the purging process. In accordance with the FDEP's Standard Operating Procedures (SOP), ground water samples were collected from the monitoring wells once the field parameters stabilized. Copies of the ground water sampling logs are included in **Appendix F**. The ground water samples were immediately placed on ice for delivery to AEL under chain of custody protocol. The ground water samples collected from the Site were analyzed for the following parameters:

- Chlorinated pesticides by USEPA Method 8081
- Nitrate + Nitrite by USEPA Method 4500
- Ammonia by USEPA Method E350
- Total Dissolved Solids by USEPA Method 2540C

4.1.3 Surveying

The northing and easting coordinates for the soil borings and monitoring wells were surveyed by KHA's survey crew, under the direction of a Professional Land Surveyor licensed in the State of Florida. Additionally, the monitoring well top of casing elevations were surveyed relative to NAVD (North American Vertical Datum) 1988.

4.1.4 Water Well Survey

KHA conducted a survey of the water wells located within a 0.5-mile radius of the subject Site. The survey consisted of the following:

- A drive-by survey of the properties within 0.5-miles of the Site
- A review of the well completion reports available through the St. Johns River Water Management District (SJRWMD).

A drive by survey was completed to determine whether the properties immediately adjacent to the Site or within a 0.5-mile radius of the Site are serviced by water wells. Several of the neighborhoods located adjacent to the Site are gated, thereby limited access for the drive-by water well survey. For those properties that were accessible for the drive-by survey, KHA made note of evidence that may be indicative of water wells being present. Such evidence included the presence of wellheads, pump houses, iron staining on sidewalks, and buildings, etc.

Subsequent to the drive-by survey, KHA obtains well completion reports from the SJRWMD between January 1, 1970 through December 8, 2009 for Township 31 South, Range 39 East and Section 35 and 36 and Township 32 South, Range 39 East and Section 1 (**Appendix G**).

4.2 Results

The following is a summary of the results of the site assessment activities undertaken for the Jones Pier Site.

4.2.1 Soil Sampling Results

A total of 93 soil samples were collected from the Site, which were analyzed for the presence of chlorinated pesticides by USEPA Method 8081. The soil samples were analyzed by Advanced Environmental Laboratories, Inc., which is accredited by the NELAC (National Environmental Laboratory Accreditation Conference) Institute. Copies of the corresponding laboratory data sheets are included in **Appendix D**.

None of the soil samples collected from the Site were found to contain detectable concentrations of pesticides above the default commercial or residential direct-contact exposure SCTL. However, 13 of the 93 soil samples were found to contain elevated concentrations of dieldrin above the ground water leachability soil clean-up target level (LSCTL) established in Chapter 62-777, FAC (**Table 1**). The elevated dieldrin concentrations were detected in the near surface (0 to 0.5 feet) soil sample at the following soil borings SB-102, SB-103, SB-107, SB-116, SB-117, SB-119, SB-120, SB-131, and SB-132. Similarly, dieldrin was identified in the sub-surface soil samples (0.5 to 2.0 feet) at the following soil borings SB-104, SB-116, and SB-120. The dieldrin concentrations in the surface and subsurface soil samples ranged from 0.0025 mg/kg to 0.02 mg/kg. One soil sample, SB-203 (0 to 0.5') was found to contain p, p-DDE at a concentration of 0.16 mg/kg, which exceeds the default leachability freshwater surface water SCTL (**Table 1**). No other pesticide compounds were identified above the laboratory method detection limits (MDL) in the soil samples collected from the Site.

The dieldrin concentrations in the soil appear to be confined to four areas on the Site. The largest area is situated on the western side of the Site and is associated with soil borings SB-117, SB-119, SB-128, SB-131, and SB-132 (**Figure 6**). The second area is situated along the northern property boundary and is comprised of soil borings SB-102, SB-103, and SB-104 (**Figure 6**). Two smaller dieldrin areas are also located on the Site and are associated with soil borings SB-107 and SB-116.

4.2.2 Ground Water Sampling Results

Ground water samples were collected from monitoring wells MW-1, MW-1D, MW-2R, MW-4, MW-5, MW-7, and MW-8 in June and July 2009. The ground water samples were analyzed by AEL and the corresponding laboratory data sheets are included in **Appendix D**.

During the June 2009 sampling event, pesticides were not identified above the laboratory MDL in the ground water samples collected from the Site. However, detectable concentrations of ammonia were identified in the ground water. The ammonia concentrations ranged from 0.12 to 1.5 mg/L (**Table 2**). However, none of the detectable ammonia concentrations exceeded the GCTL.

Similar to the June 2009 sampling event, detectable concentrations of pesticides were not identified in the ground water above the applicable GCTLs. However, detectable concentrations of ammonia were identified in the samples collected from each monitoring well (**Table 2**). With one exception, none of ammonia concentrations exceeded the GCTL. Monitoring well MW-2R contained ammonia at 3.7 mg/L, which is slightly above the GCTLs (2.8 mg/L).

4.2.3 Ground Water Flow Direction

The depth to ground water was measured in each monitoring well prior to sampling (**Table 3**). This data was used to establish the water table elevation across the Site and localized direction of ground water flow. Ground water contour maps were prepared based on the depth to ground water data collected from each sampling event (**Figure 7** and **Figure 8**).

The localized direction of ground water flow across the Site is to the west, toward the Indian River. The average hydraulic gradient across the Site is approximately 0.0014, based on the ground water contour maps.

4.2.4 Well Survey

The results of the drive-by survey and information obtained from the SJRWMD indicate that various water wells are located within 0.5 miles of the subject Site. The nearest well to the Site

is associated with the residential property located adjacent to the southwest corner of the Site (**Figure 9**). KHA was unable to access the residential neighborhoods immediately north and south of the Site to conduct a drive-by well survey. According to the SJRWMD, the residential property south of the Site is serviced by a consumptive use permit (CUP) (**Figure 10**). The residential neighborhood approximately 0.25-miles north of the Site is also serviced by a CUP.

4.2.5 Quality Assurance/Quality Control

Quality Assurance/Quality Control (QA/QC) samples were collected during the soil and ground water sampling activities to assess the sampling methodologies and confirm the accuracy of the laboratory results. The QA/QC samples consisted of rinsate equipment blanks and blind duplicate samples.

A rinsate equipment blank ("Soil Equipment Blank") was collected during the soil sampling activities. Detectable concentrations of pesticides were not identified in the soil equipment blank above the laboratory MDL (**Appendix D**).

Three duplicate samples were collected during the soil sampling activities. The duplicated and their corresponding samples are as follows: Dup No 1 (SB-110 (0.5 to 2.0')), Dup No 2 (SB-111 (0.5 to 1.0')), and Dup No 3 (SB-120 (2.0 to 4.0')). The results of the blind duplicate samples confirm the laboratory results for the corresponding samples.

Blind duplicate samples were also collected during the two ground water sampling events. During the June sampling event duplicate samples were collected from monitoring wells MW-4 (DUP 1) and MW-5 (DUP 2). During the July sampling event duplicate samples were retained from monitoring wells MW-1 (DUP 1) and MW-2R (DUP 2). The results of the duplicate samples confirm the laboratory results for the corresponding samples (**Appendix D**).

5.0 CONCLUSIONS

A site assessment was completed for the Jones Pier Site based on evidence of soil and ground water contamination identified during the completion of environmental due diligence activities conducted on behalf of the current property owner Indian River County. The soil and ground water impacts identified on the Site are the result of the historical use of the property for citrus cultivation.

The site assessment activities included the collection of samples from 39 soil borings and 8 monitoring wells installed across the Site. A total of 93 soil samples were collected from the Site which were analyzed for chlorinated pesticides. The eight monitoring wells were sampled on two separate occasions for chlorinated pesticides, nitrate + nitrite, ammonia, and total dissolved solids. All field sampling activities were conducted in general accordance with the FDEP's Standard Operating Procedures.

The results of the site assessment suggest that low level concentrations of dieldrin are present in the surface and near surface soils at concentrations exceeding the ground water leachability soil clean-up target levels. However, pesticides are not present in the soil above the default commercial or residential direct-contact exposure soil cleanup target levels. The extent of the dieldrin impacts are limited to four areas on the Site. In addition to dieldrin, p, p-DDE was identified above the laboratory MDL at one location at the Site. The p, p-DDE concentration exceeds the fresh water leachability soil clean-up target level.

Samples collected from the eight monitoring wells indicate that pesticides are not present in the ground water across the Site. However, elevated ammonia concentrations are present in the ground water within the vicinity of the low-lying area in the central portion of the Site. The elevated ammonia concentration was identified in one monitoring well (MW-2R) during the July 2009 sampling event. During the previous sampling event in June 2009, the ammonia concentration in the monitoring well was below the ground water clean-up target level.

The absence of pesticides in the ground water suggests that leaching of pesticides from the soil into the ground water is not readily occurring at the Site. Thus, the pesticide concentrations identified in the soil do not pose a threat to the localized ground water quality.

Elevated concentrations of ammonia have been identified in the ground water in the central portion of the Site. However, the detectable concentrations have been slightly above the ground water clean-up target level. The central portion of the Site is characterized by a low-lying, heavily vegetated area that often contains standing water. Evidence of soil waste was observed at the land surface in this area. However, no evidence was identified to suggest that buried soil waste is present in this area. Thus, the presence of ammonia in the ground water is likely the results of naturally occurring conditions.

The nature and extent of the low-level soil and ground water impacts have been delineated on the Site. Based on the soil and ground water quality no additional assessment or monitoring is warranted at this time. Indian River County intends to maintain the property for conservation purposes. As such, the use of the property will be constrained by institutional controls.

6.0 NO FURTHER ACTION PROPOSAL

Based on the results of the site assessment, the Site is eligible to receive a No Further Action order in accordance with Chapter 62-780.680, FAC. As such, the following No Further Action Proposal has been prepared for the Site based on the results of the site assessment activities.

The identified soil impacts do not pose a threat to human health or the environment. The site assessment data indicates that low-level pesticide concentrations in the soil are not leaching into the ground water. Furthermore, the ground water contamination identified on the Site is confined to the Site and encompasses an area less than ¼-acre in size.

Under the terms of the County's acquisition of the Site, the Site must be maintained for conservation purposes in perpetuity. The County is prohibited from developing the Site. Institutional controls will be used to limit the future use of the property.

Based on the foregoing, Indian River County proposes Risk Management Option Level II as an effective strategy for addressing the identified soil and ground water impacts. Institutional controls will be applied to the Site with respect to the identified soil and ground water impacts. The institutional controls will be prepared in accordance with the FDEP's *Institutional Controls Procedures Guidance, November 2004*. Subsequent to the FDEP's approval of the No Further Action Proposal, the corresponding deed restriction will be submitted to the Department under a separate cover.

FIGURES

Kimley-Horn and Associates, Inc.
8657 Baypine Road, Suite 300
Jacksonville, Florida 32256
Phone: (904) 828-3900/Fax (904) 367-1692

Site Location Map

Jones Pier
7770 Jungle Trail
Vero Beach, Indian River Co., Florida

047035060

Figure No. 1

Prepared By: Jason C. Sheasley, PG, CHMM

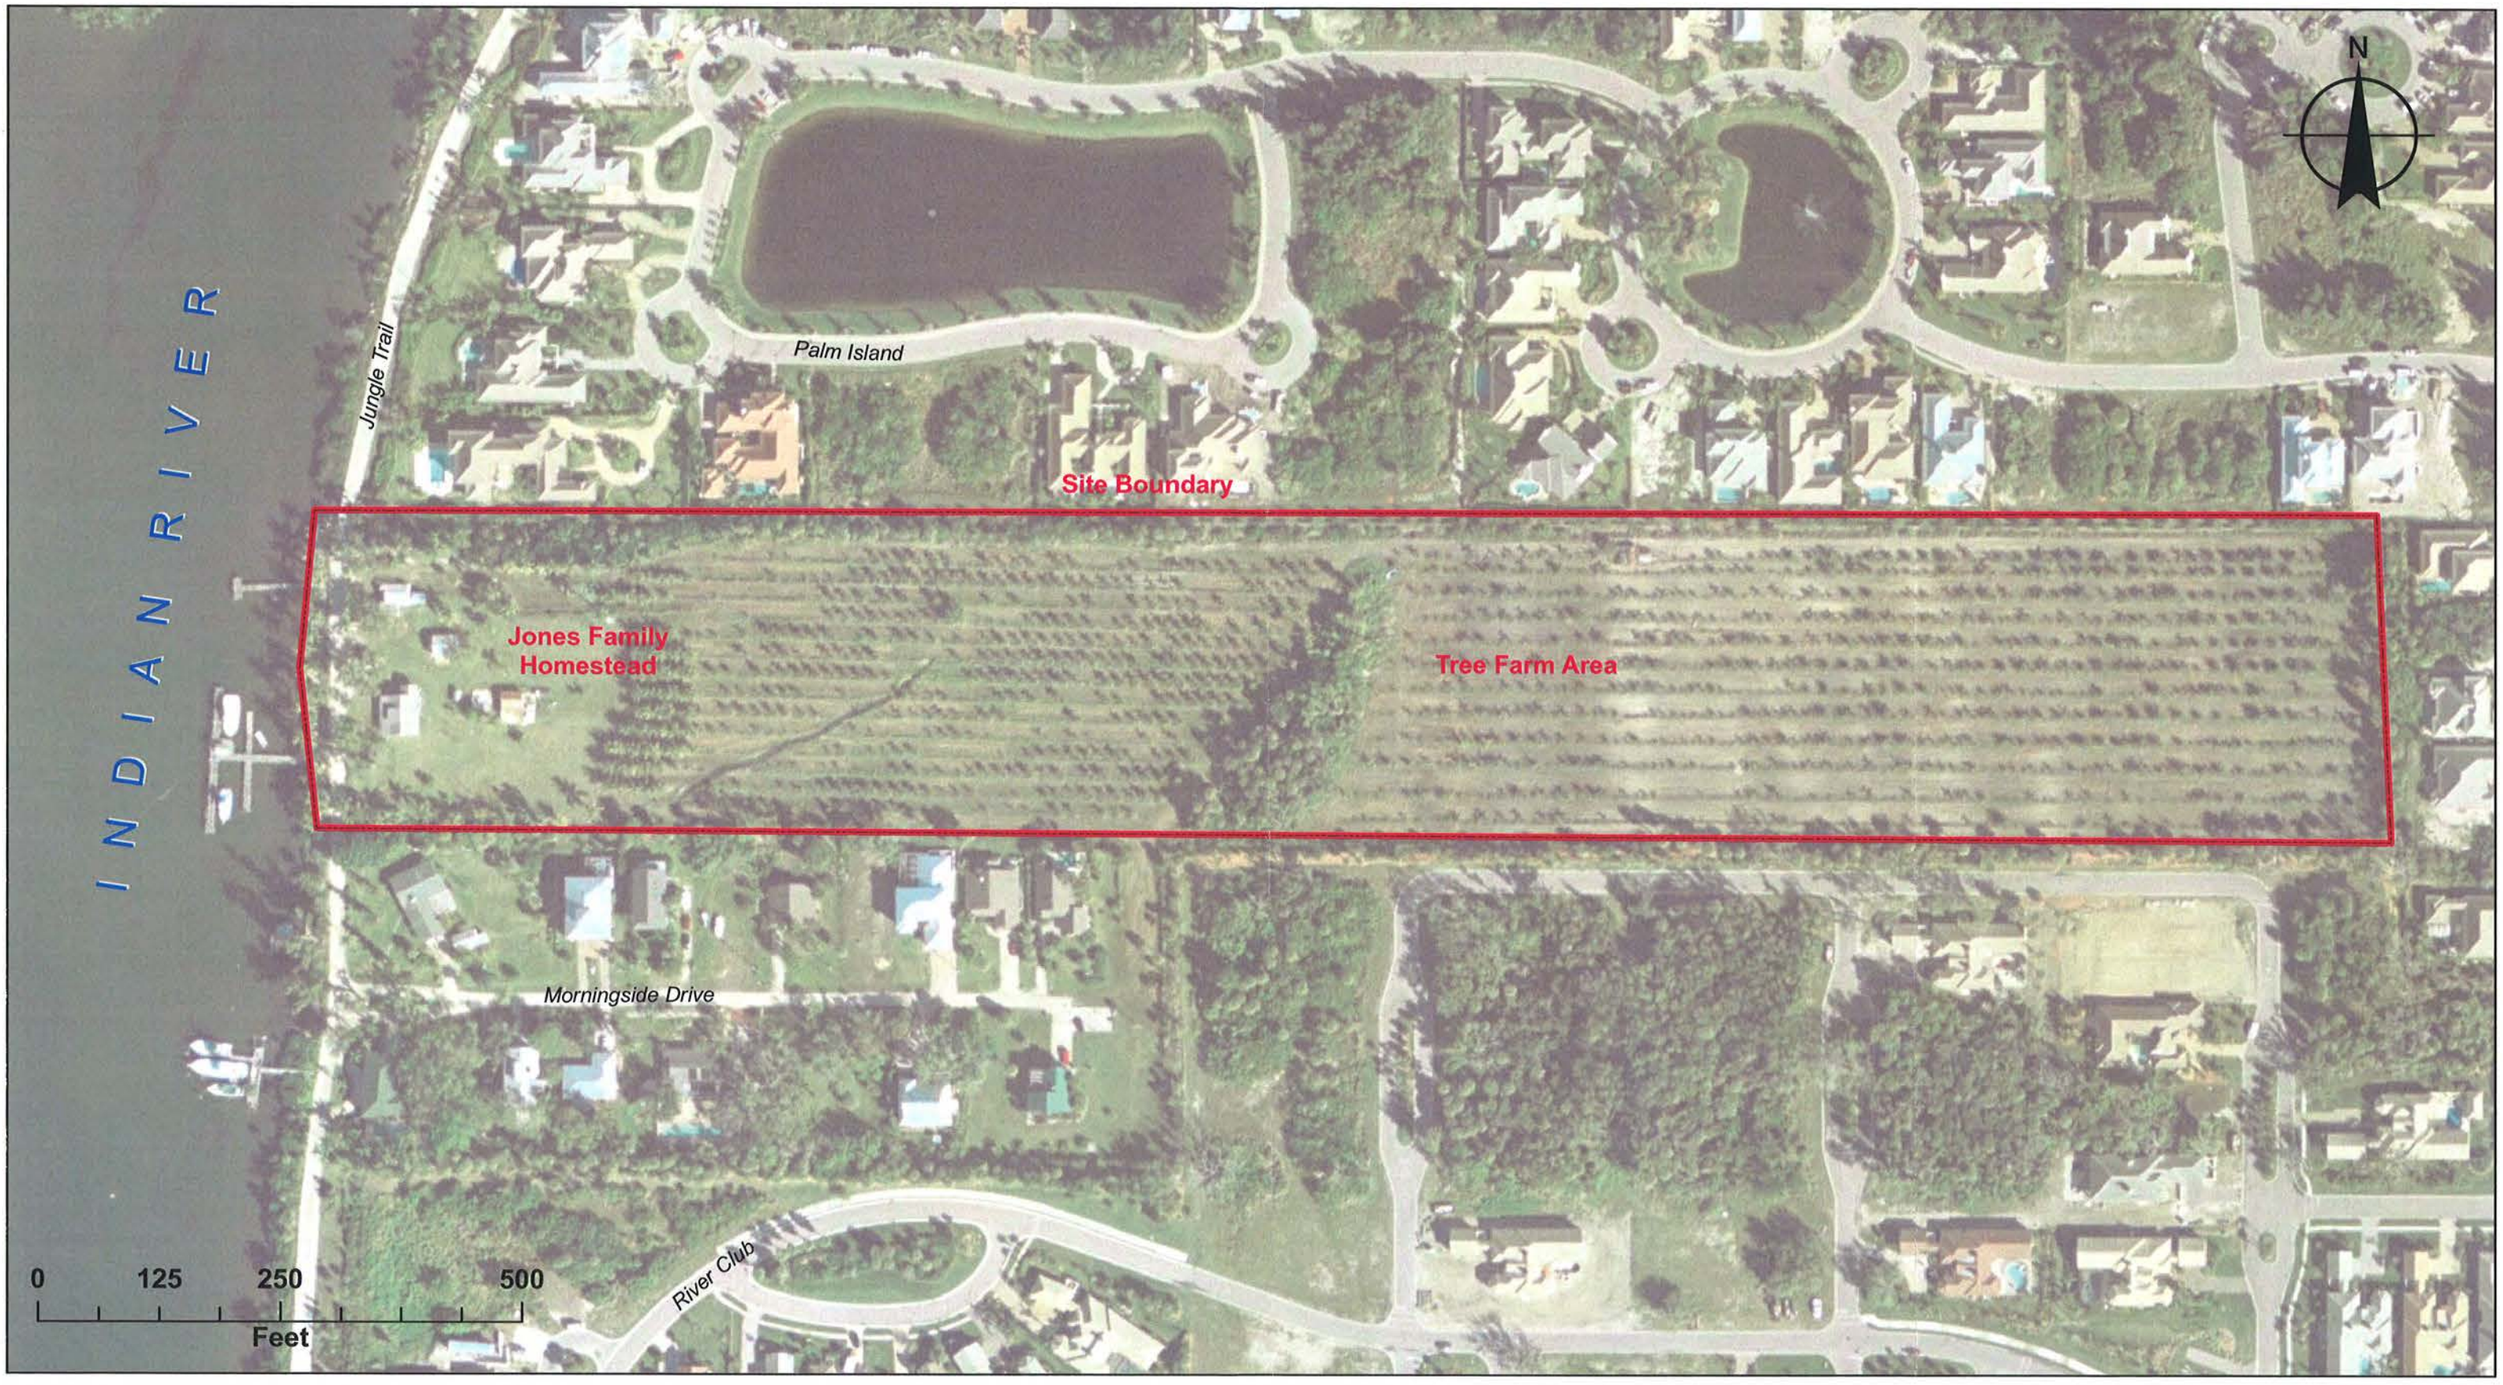

Kimley-Horn
and Associates, Inc.
8657 Baypine Road, Suite 300
Jacksonville, FL 32256
(904)828-3900 / (904) 367-1692

Site Map

Jones Pier
7770 Jungle Trail
Vero Beach, Indian River County, Florida

047035060

Figure No. 2

Kimley-Horn and Associates, Inc.
8657 Baypine Road, Suite 300
Jacksonville, Florida 32256
Phone: (904) 828-3900/Fax (904) 367-1692

Topographic Quadrangle

Jones Pier
7770 Jungle Trail
Vero Beach, Indian River Co., Florida

047035060

Figure No. 3

Prepared By: Jason C. Sheasley, PG, CHMM

Kimley-Horn and Associates, Inc.
8657 Baypine Road, Suite 300
Jacksonville, FL 32256
(904)828-3900 / (904) 367-1692

Soil Boring Locations

Jones Pier
7770 Jungle Trail
Vero Beach, Indian River Co., Florida

047035060

Figure No. 4

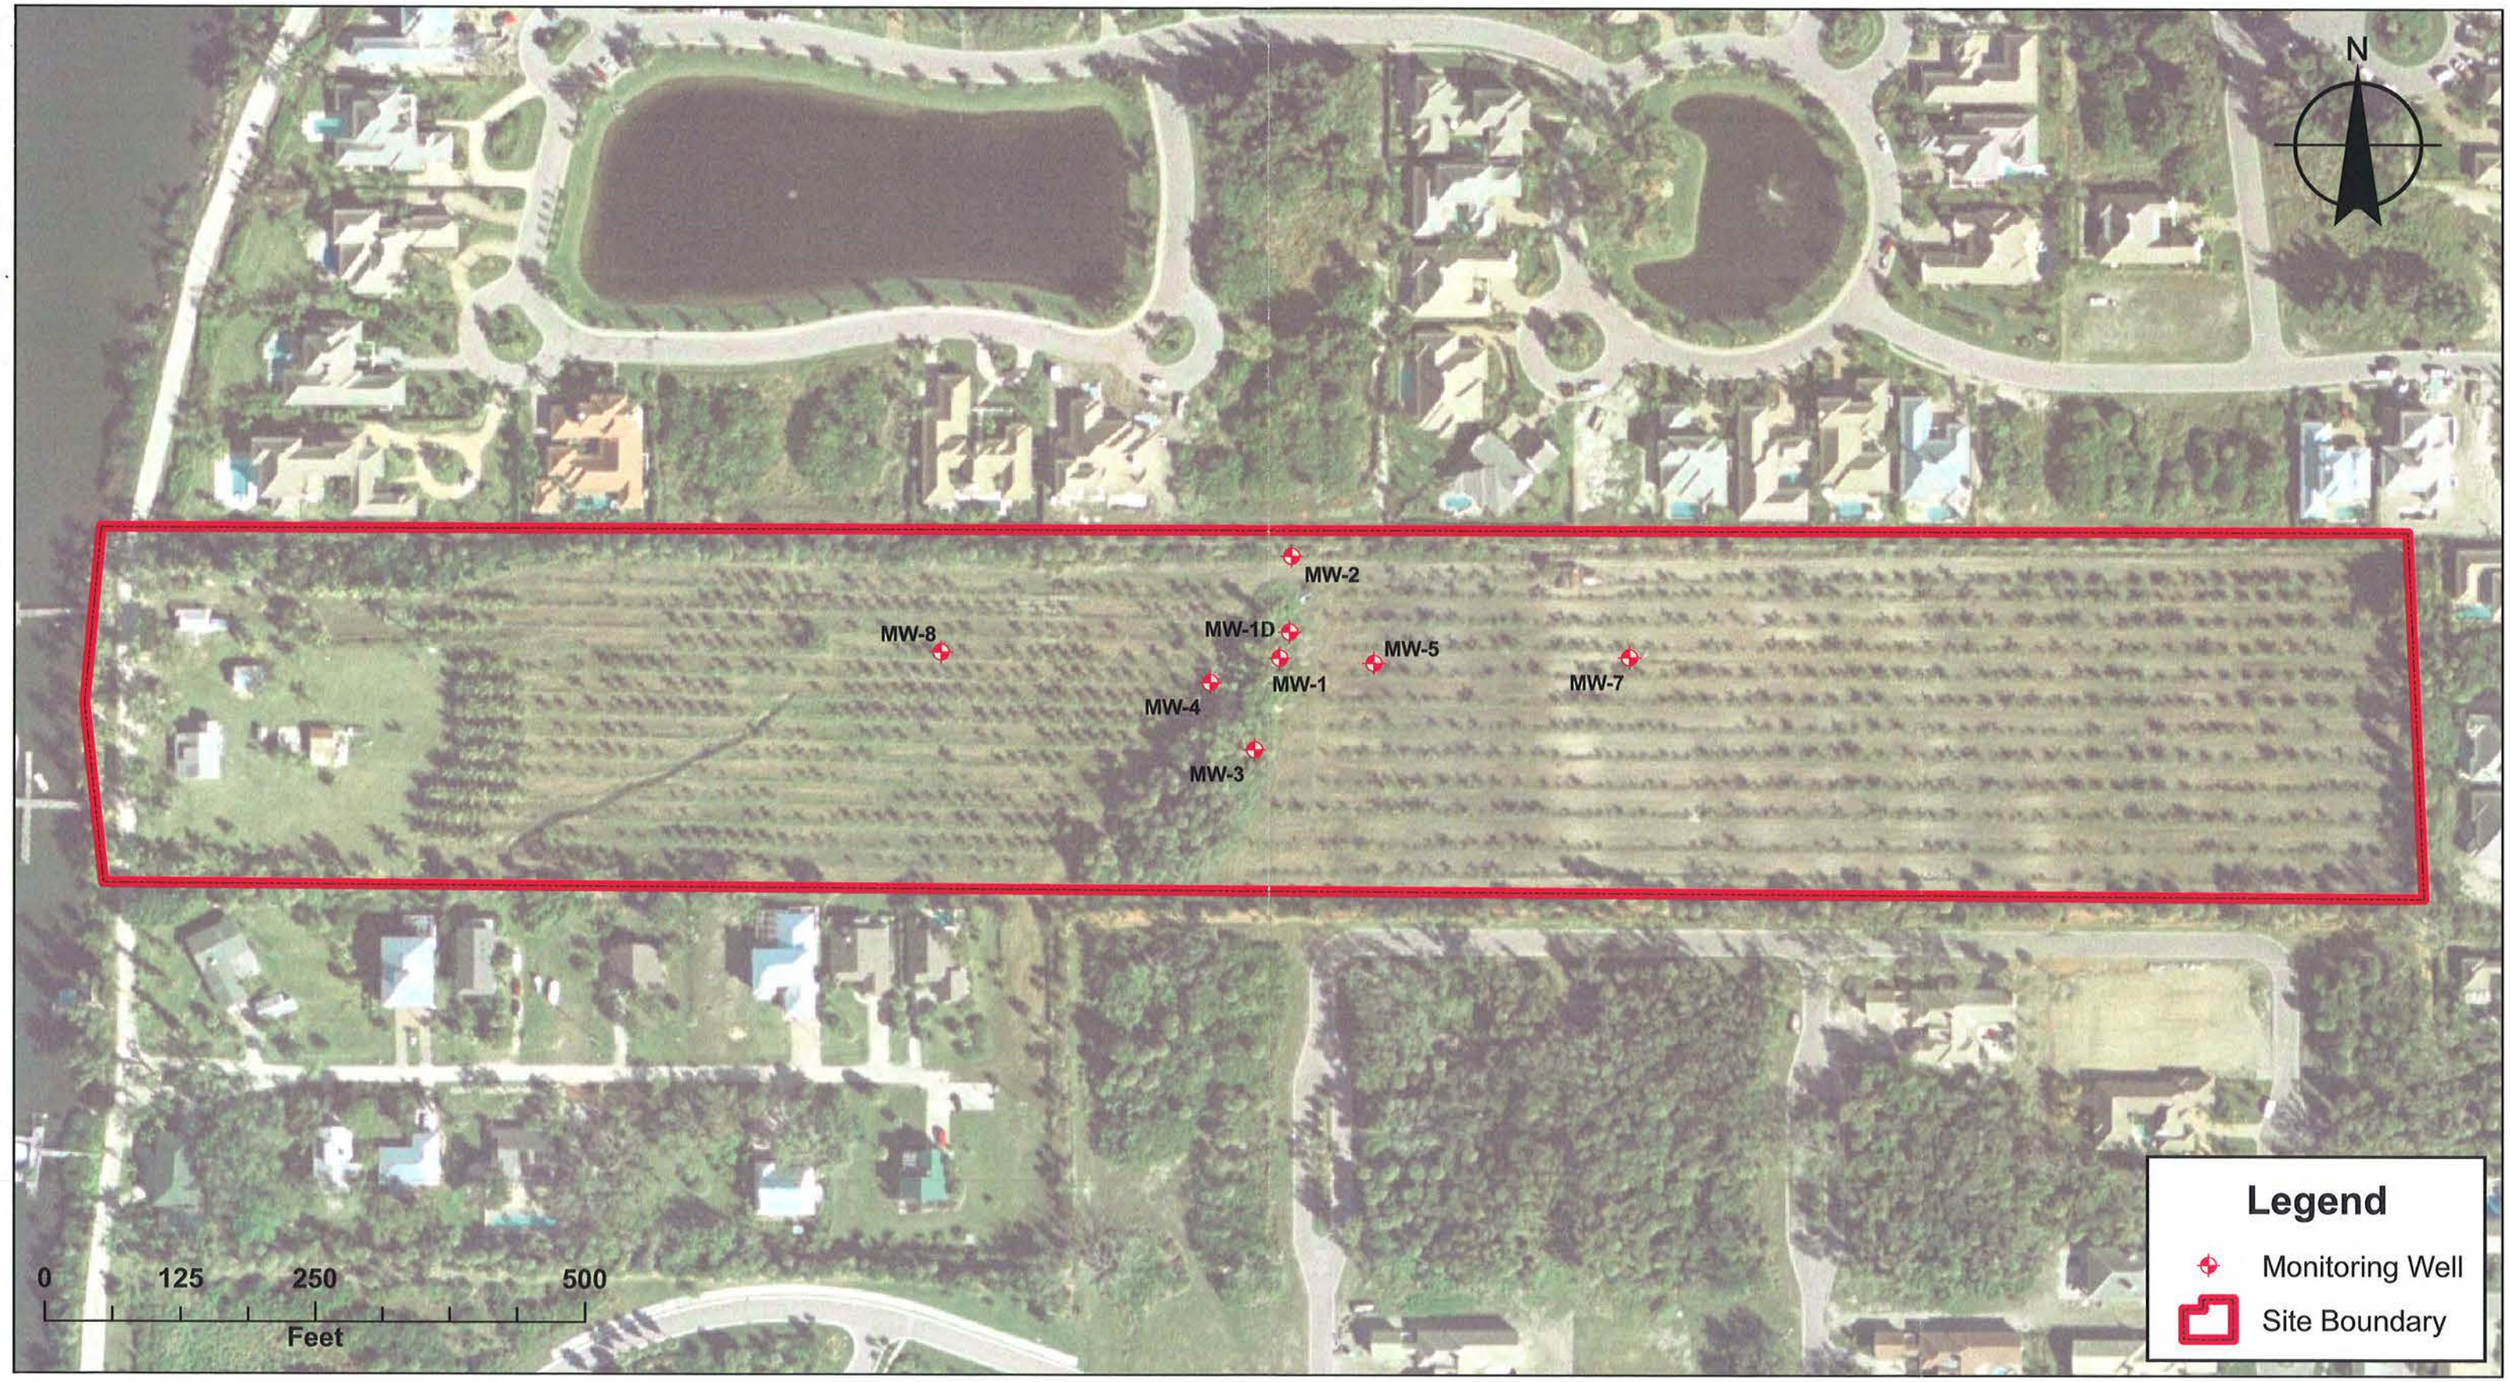

Kimley-Horn and Associates, Inc.
8657 Baypine Road, Suite 300
Jacksonville, FL 32256
(904)828-3900 / (904) 367-1692

Monitoring Well Location

Jones Pier
7770 Jungle Trail
Vero Beach, Indian River Co., Florida

047035060

Figure No. 5

Kimley-Horn and Associates, Inc.
8657 Baypine Road, Suite 300
Jacksonville, FL 32256
(904)828-3900 / (904) 367-1692

Dieldrin Impacts in Soil 0 to 0.5 feet

Jones Pier
7770 Jungle Trail
Vero Beach, Indian River Co., Florida

047035060

Figure No. 6

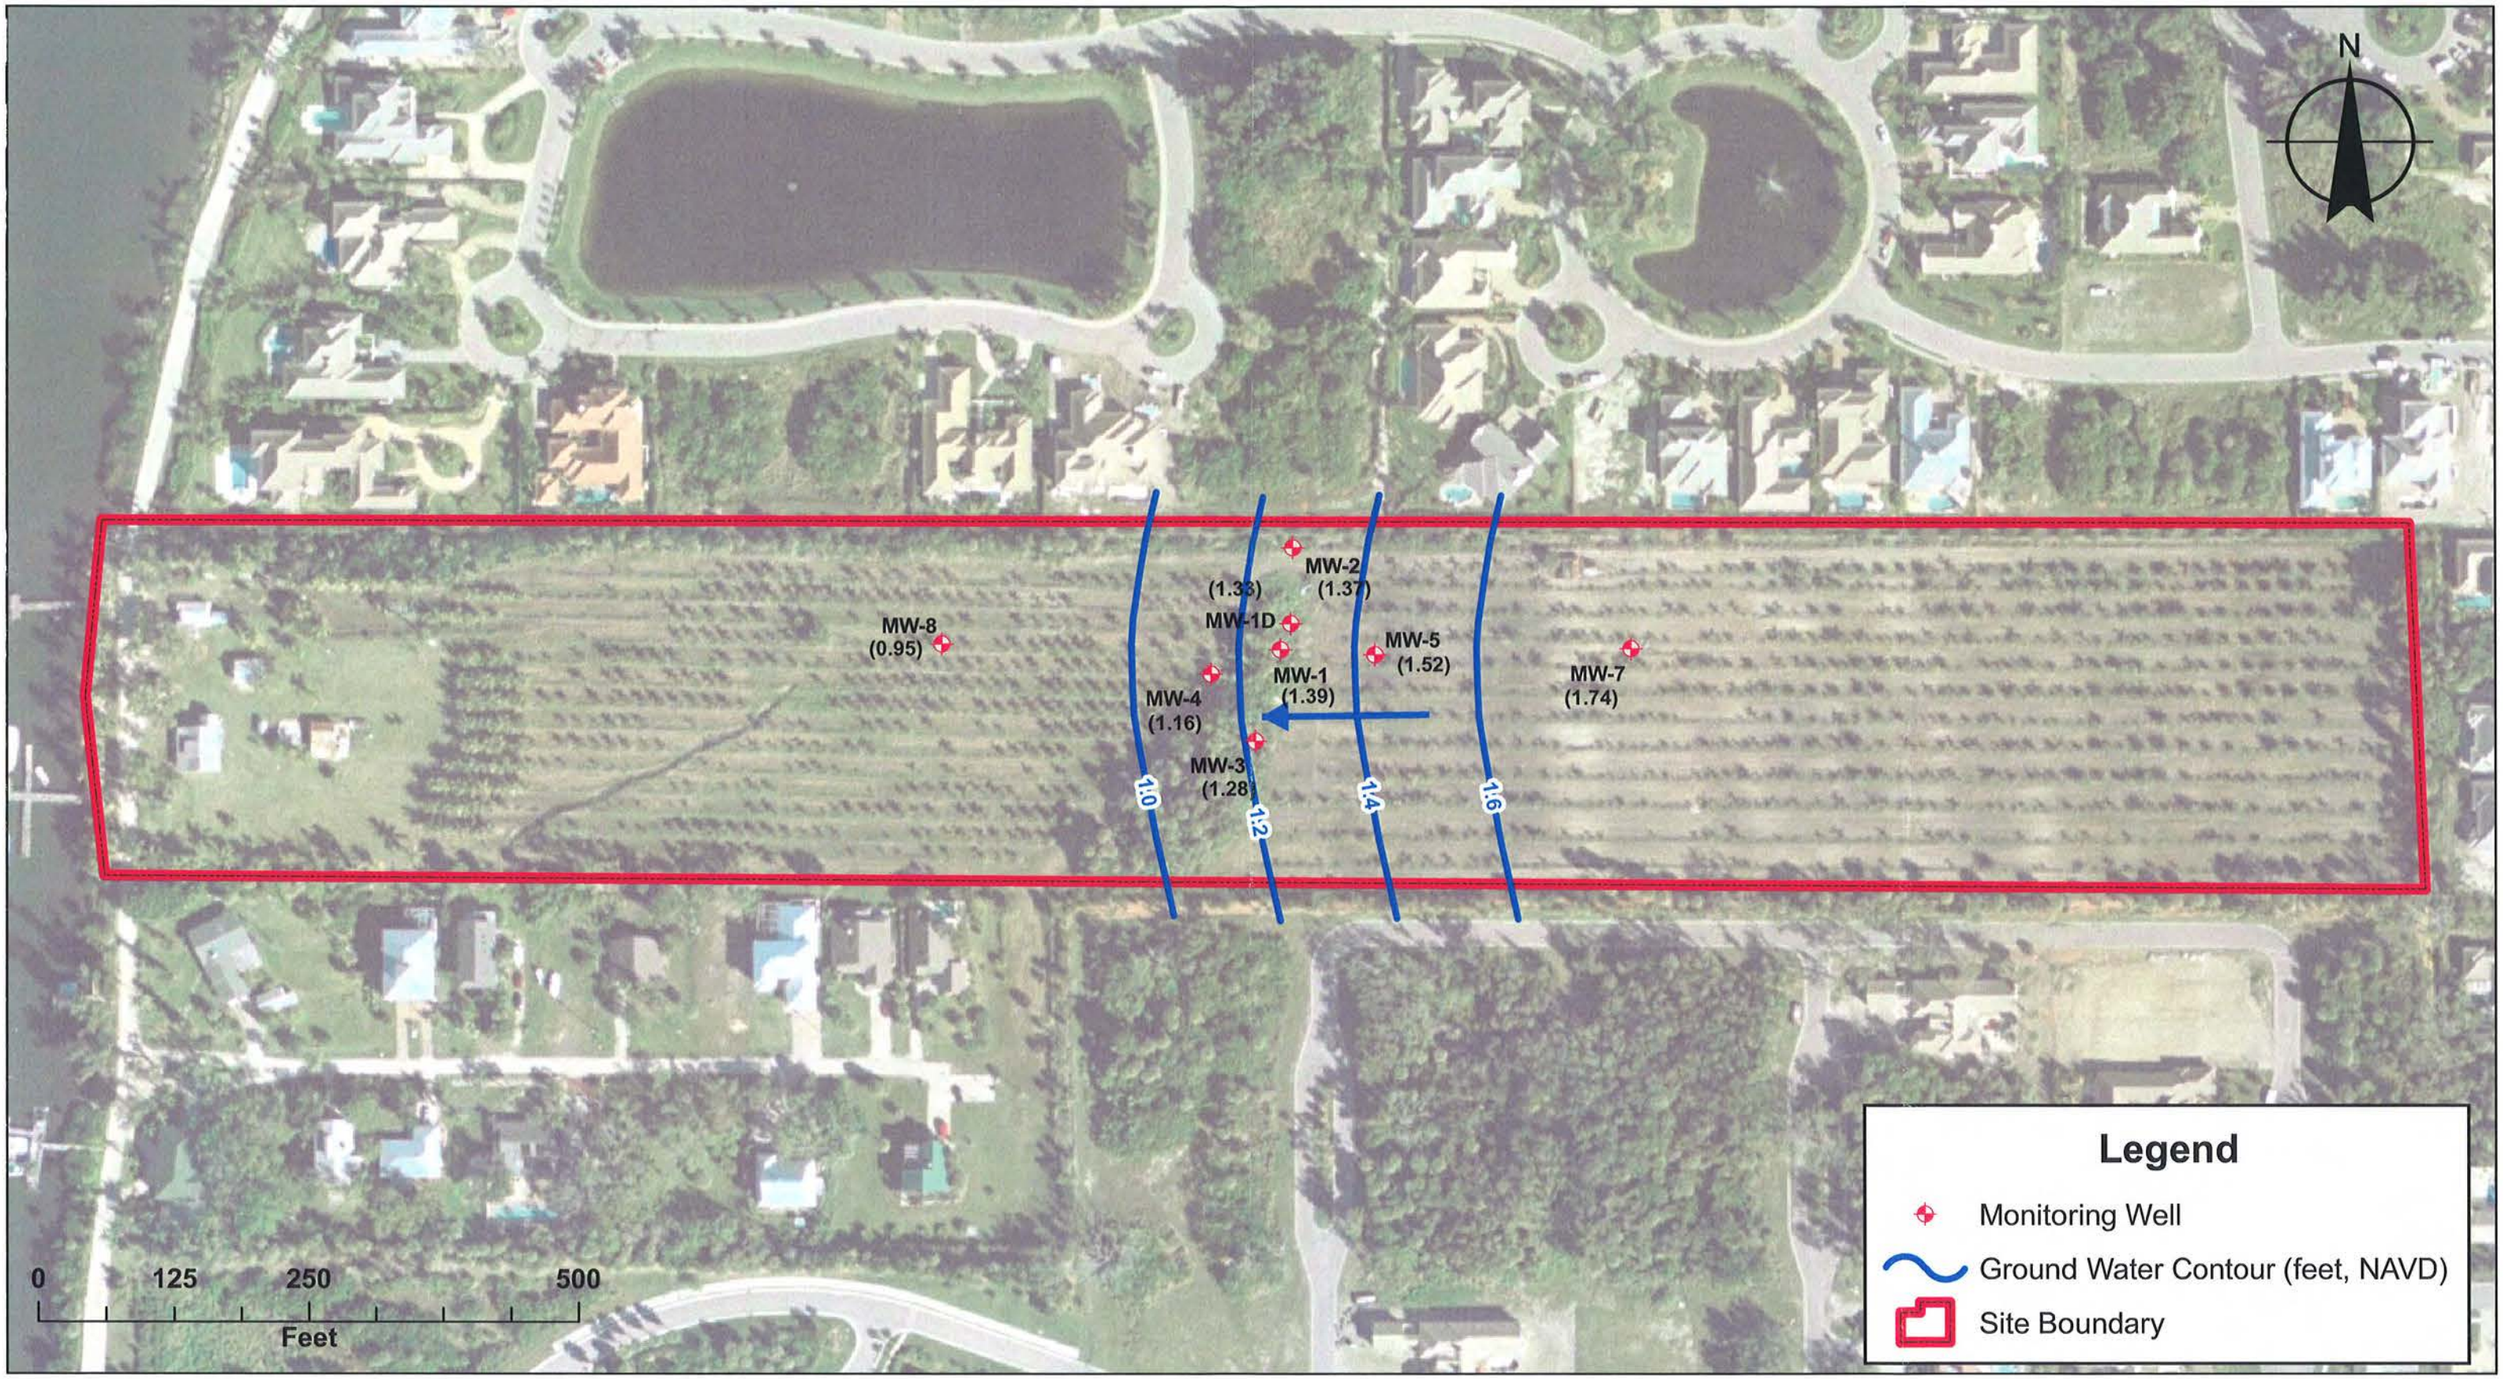

Kimley-Horn and Associates, Inc.
8657 Baypine Road, Suite 300
Jacksonville, FL 32256
(904)828-3900 / (904) 367-1692

June 2009 Ground Water Contour Map

Jones Pier
7770 Jungle Trail
Vero Beach, Indian River Co., Florida

047035060

Figure No. 7

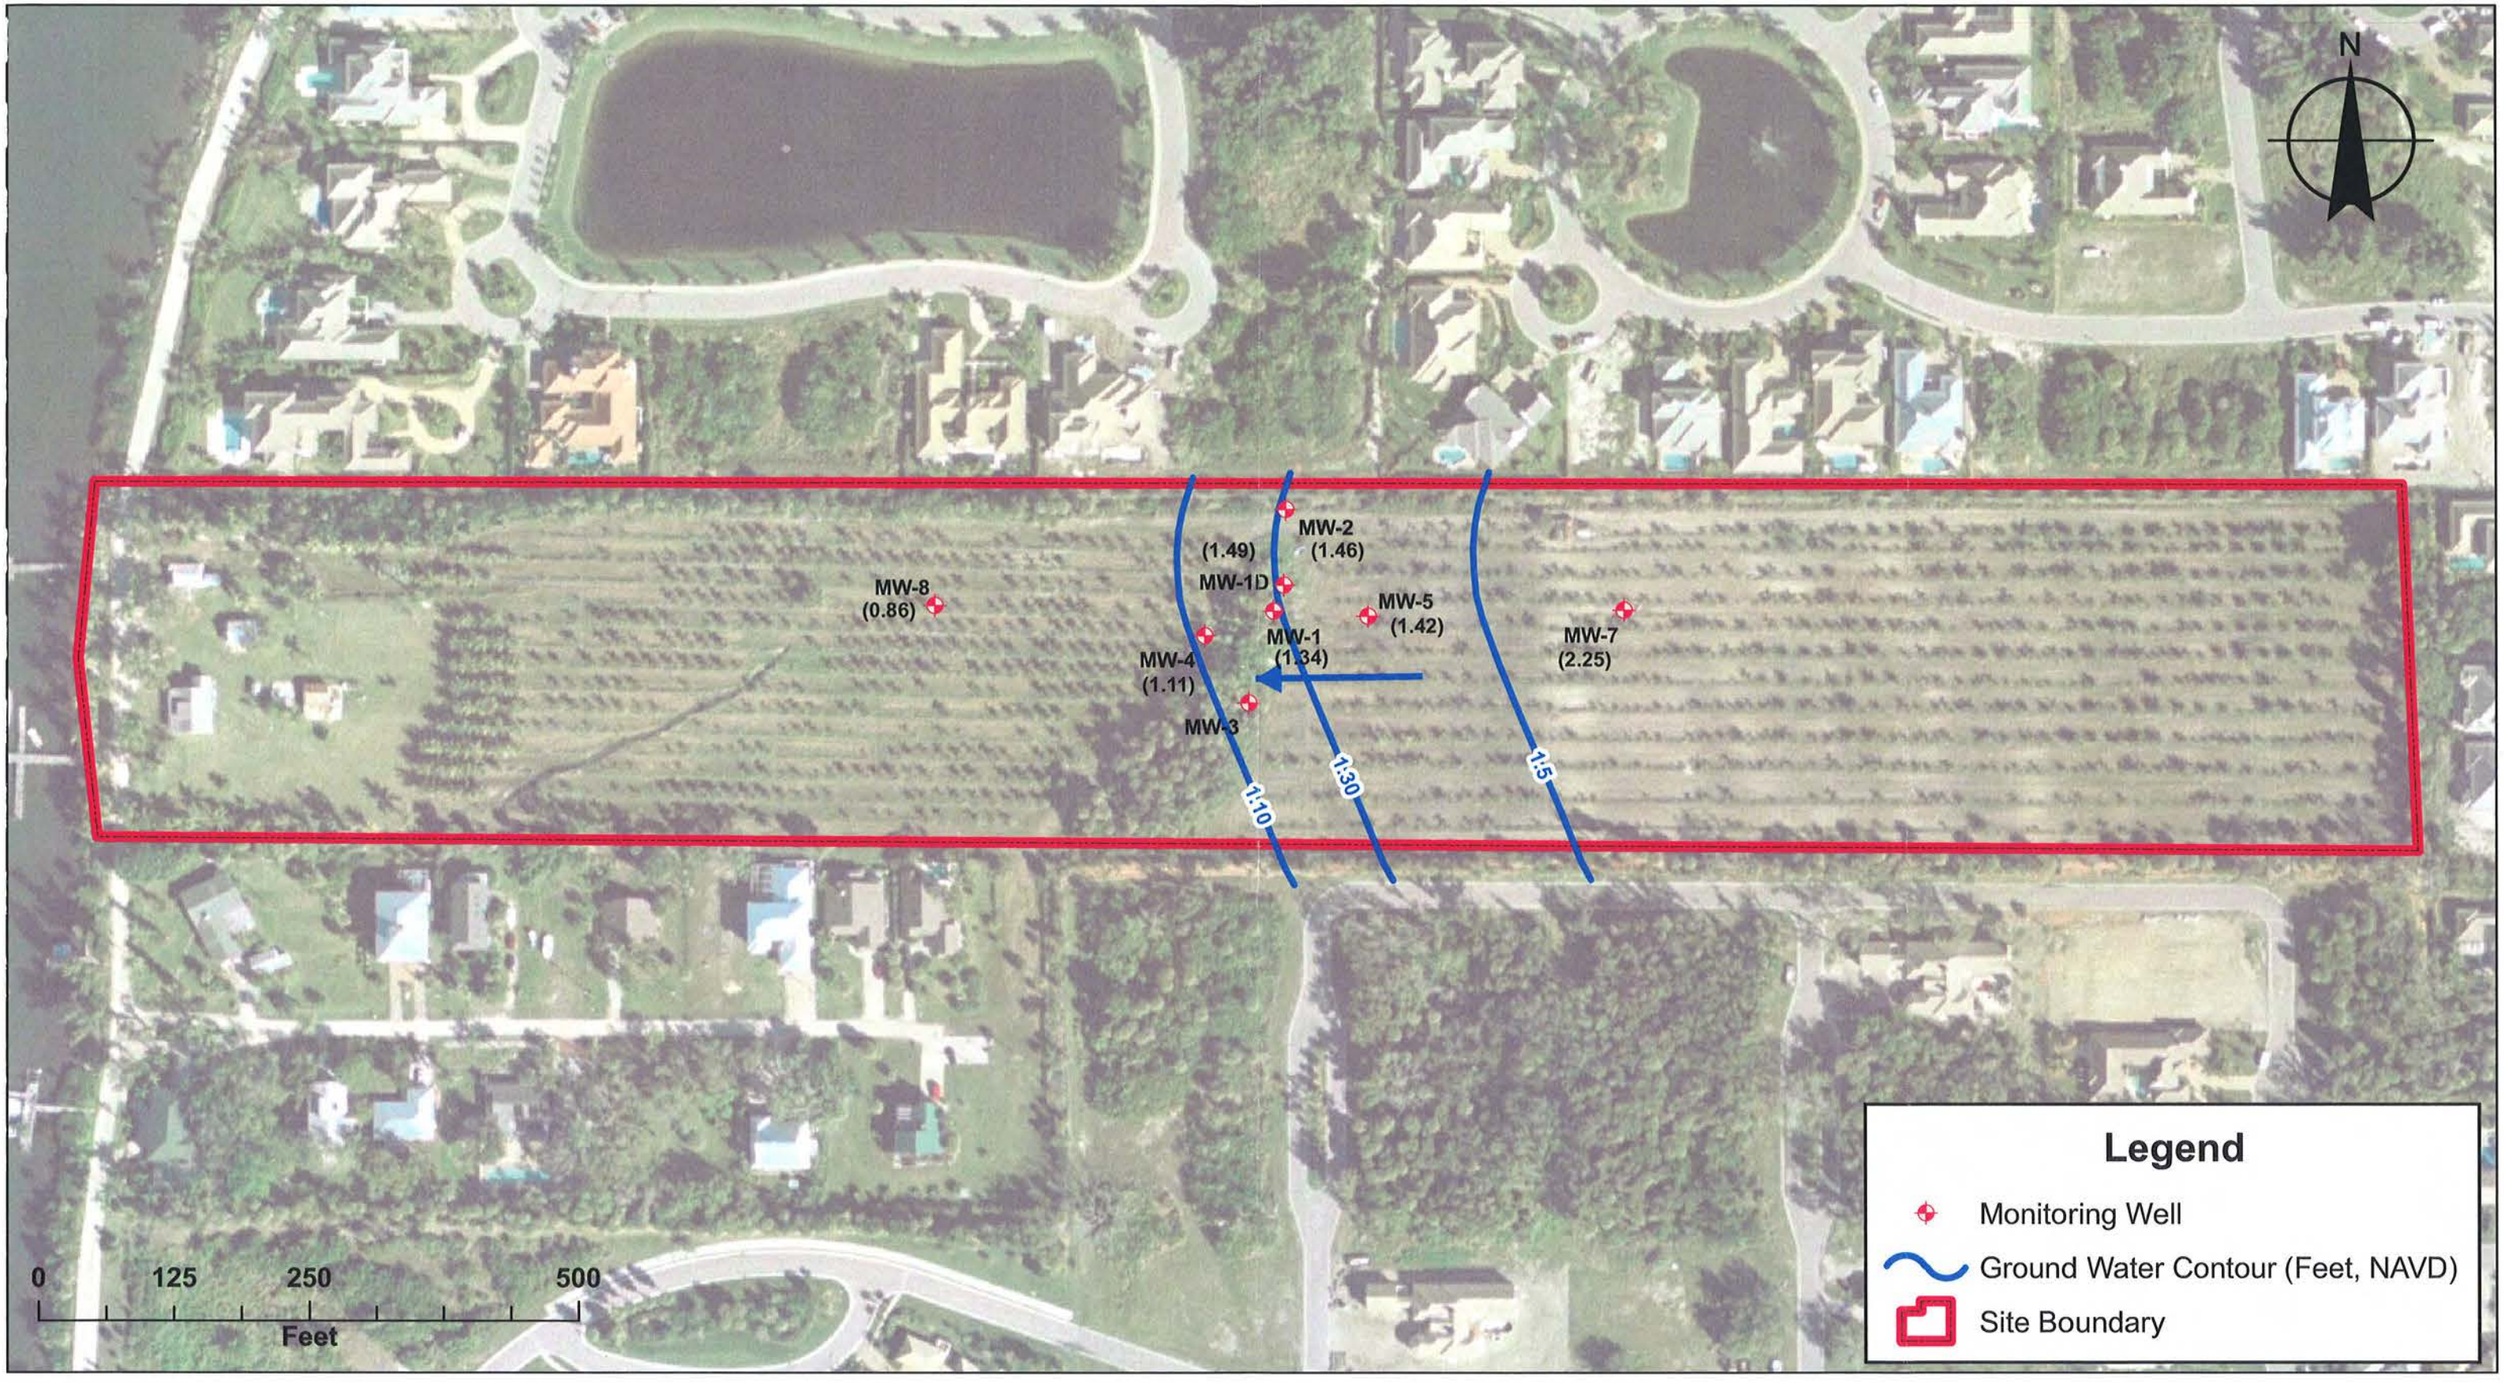

Kimley-Horn and Associates, Inc.
8657 Baypine Road, Suite 300
Jacksonville, FL 32256
(904)828-3900 / (904) 367-1692

July 2009 Ground Water Contour Map

Jones Pier
7770 Jungle Trail
Vero Beach, Indian River Co., Florida

047035060

Figure No. 8

Kimley-Horn and Associates, Inc.
8657 Baypine Road, Suite 300
Jacksonville, Florida 32256
Phone: (904) 828-3900/Fax (904) 367-1692

WELL INVENTORY
Jones Pier Site
Vero Beach, Indian River County, Florida

047035060

Figure No. 9

Prepared By: Jason C. Sheasley, PG, CHMM

Kimley-Horn and Associates, Inc.
8657 Baypine Road, Suite 300
Jacksonville, Florida 32256
Phone: (904) 828-3900/Fax (904) 367-1692

CONSUMPTIVE USE PERMITS
Jones Pier Site
Vero Beach, Indian River County, Florida

047035060

Figure No. 10

Prepared By: Jason C. Sheasley, PG, CHMM

TABLES

TABLE 1
SOIL DETECTED ANALYTE SUMMARY
JUNE 2009

Jones Pier
Indian River County, Florida

Lab Sample ID					J0904624002		J0904624001		J0904624004		J0904624003		J0904624006		J0904624005		J0904624008		J0904624007		J0904624009		J0904624010		J0904624009	
Sample Number					SB-101 (0.5-1.0)		SB-101 (0-0.5)		SB-102 (0.5-1.0)		SB-102 (0-0.5)		SB-103 (0.5-1.0)		SB-103 (0-0.5)		SB-104 (0.5-1.0)		SB-104 (0-0.5)		SB-105 (0-0.5)		SB-105 (0.5-1.0)		SB-105 (0-0.5)	
Date/ Time Sampled					6/9/2009 9:17		6/9/2009 9:15		6/9/2009 9:27		6/9/2009 9:25		6/9/2009 9:45		6/9/2009 9:40		6/9/2009 10:00		6/9/2009 10:00		6/9/2009 10:05		6/9/2009 10:05		6/9/2009 10:05	
Sample Interval (ft,bls)					0.5 - 1		0 - 0.5		0.5 - 10.		0.5 - 1.0		0.5 - 1.0		0 - 0.5		0.5 - 1.0		0 - 0.5		0 - 0.5		0.5 - 1.0		0 - 0.5	
Analyte	CAS #	Units	LGW	LFW	Result	Qual	Result	Qual	Result	Qual	Result	Qual	Result	Qual	Result	Qual	Result	Qual	Result	Qual	Result	Qual	Result	Qual	Result	Qual
DIELDRIN	60-57-1	mg/kg	0.002	0.0001	*0.00058*	U	*0.00065*	U	*0.00062*	U	***0.0046***	I	*0.00051*	U	***0.014***		***0.0025***	I	*0.00051*	U	*0.00058*	U	*0.00057*	U	*0.00058*	U
p,p-DDE	72-55-9	mg/kg	18	0.04	0.00057	U	0.00064	U	0.00061	U	0.00057	U	0.0005	U	0.00052	U	0.00051	U	0.0005	U	0.00057	U	0.00056	U	0.00057	U

Lab Sample ID					J0904624012		J0904624011		J0904624014		J0904624013		J0904624016		J0904624015		J0904624018		J0904624017		J0904624019		J0904624021		J0904624020	
Sample Number					SB-106 (0.5-1.0)		SB-106 (0-0.5)		SB-107 (0.5-1.0)		SB-107 (0-0.5)		SB-108 (0.5-1.0)		SB-108 (0-0.5)		SB-109 (0.5-2.0)		SB-109 (0-0.5)		SB-109 (2.0-4.0)		SB-110 (0.5-2)		SB-110 (0-0.5)	
Date/ Time Sampled					6/9/2009 10:15		6/9/2009 10:15		6/9/2009 10:25		6/9/2009 10:25		6/9/2009 10:35		6/9/2009 10:35		6/9/2009 10:40		6/9/2009 10:40		6/9/2009 10:40		6/9/2009 10:55		6/9/2009 10:55	
Sample Interval (ft,bls)					0.5 - 1.0		0 - 0.5		0.5 - 1.0		0 - 0.5		0.5 - 1.0		0 - 0.5		0.5 - 2.0		0 - 0.5		2.0 - 4.0		0.5 - 1.0		0 - 0.5	
Analyte	CAS #	Units	LGW	LFW	Result	Qual	Result	Qual	Result	Qual	Result	Qual	Result	Qual	Result	Qual	Result	Qual	Result	Qual	Result	Qual	Result	Qual	Result	Qual
DIELDRIN	60-57-1	mg/kg	0.002	0.0001	*0.00055*	U	*0.00057*	U	*0.00056*	U	***0.02***		*0.0006*	U	*0.00051*	U	*0.00054*	U	*0.00052*	U	*0.00055*	U	*0.00057*	U	*0.00049*	U
p,p-DDE	72-55-9	mg/kg	18	0.04	0.00054	U	0.00056	U	0.00055	U	0.00054	U	0.00059	U	0.0005	U	0.00053	U	0.00051	U	0.00054	U	0.00056	U	0.00049	U

Lab Sample ID					J0904624022		J0904624024		J0904624023		J0904624026		J0904624025		J0904624028		J0904624027		J0904624032		J0904624031		J0904624034		J0904624033	
Sample Number					SB-110 (2-4)		SB-111 (0.5-1.0)		SB-111 (0-0.5)		SB-112 (0.5-1.0)		SB-112 (0-0.5)		SB-113 (0.5-1.0)		SB-113 (0-0.5)		SB-114 (0.5-2.0)		SB-114 (0-0.5)		SB-115 (0.5-2.0)		SB-115 (0-0.5)	
Date/ Time Sampled					6/9/2009 10:55		6/9/2009 11:10		6/9/2009 11:10		6/9/2009 11:20		6/9/2009 11:20		6/9/2009 11:25		6/9/2009 11:25		6/9/2009 14:10		6/9/2009 14:10		6/9/2009 14:15		6/9/2009 14:15	
Sample Interval (ft,bls)					2.0 - 4.0		0.5 - 1.0		0 - 0.5		0.5 1.0		0 - 0.5		0.5 - 1.0		0 - 0.5		0.5 - 2.0		0 - 0.5		0.5 - 2.0		0 - 0.5	
Analyte	CAS #	Units	LGW	LFW	Result	Qual	Result	Qual	Result	Qual	Result	Qual	Result	Qual	Result	Qual	Result	Qual	Result	Qual	Result	Qual	Result	Qual	Result	Qual
DIELDRIN	60-57-1	mg/kg	0.002	0.0001	*0.00056*	U	*0.00055*	U	*0.00052*	U	*0.00054*	U	*0.0006*	U	*0.00055*	U	*0.00055*	U	*0.00053*	U	*0.00054*	U	*0.00056*	U	*0.00057*	U
p,p-DDE	72-55-9	mg/kg	18	0.04	0.00055	U	0.00054	U	0.00051	U	0.00053	U	0.00059	U	0.00054	U	0.00054	U	0.00052	U	0.00053	U	0.00055	U	0.00056	U

Notes:

ft, bls = feet below land surface
mg/kg = milligrams per kilogram
CAS# = Chemical Abstract Number
LGW = Groundwater Leachability Criteria *
LFW = Fresh Water Leachability Criteria *
* = Regulatory limits that must be calculated based on other analysis or time accrual are flagged by SELECT AEL by utilizing a "0" limit. This causes results for such analytes to register as an exceedance to draw your attention.

Soil Formatting

TEXT = Exceeds LeachabilitySoil Cleanup Target Level
TEXT = Exceeds Leachability Fresh Surface Water Soil Cleanup Target Level
U = Result was less than the Method Detection Limit (MDL).
I = Result was greater than or equal to the Method Detection Limit (MDL) but below the Practical Quantitation Limit (PQL).

TABLE 1
SOIL DETECTED ANALYTE SUMMARY
JUNE 2009

Jones Pier
Indian River County, Florida

Lab Sample ID					J0904624082		J0904624084		J0904624086		J0904624085		J0904624087		J0904624089		J0904624088		J0904624091		J0904624090		J0904624093		J0904624092	
Sample Number					SB-128 (0-0.5)		SB-128 (2-4.0)		SB-129 (0.5-2.0)		SB-129 (0-0.5)		SB-129 (2-4.0)		SB-130 (0.5-2)		SB-130 (0-0.5)		SB-131 (0.5-2.0)		SB-131 (0-0.5)		SB-132 (0.5-2.0)		SB-132 (0-0.5)	
Date/ Time Sampled					6/10/2009 10:50		6/10/2009 10:50		6/10/2009 11:05		6/10/2009 11:05		6/10/2009 11:05		6/10/2009 11:10		6/10/2009 11:10		6/10/2009 11:15		6/10/2009 11:15		6/10/2009 11:20		6/10/2009 11:20	
Sample Interval (ft,bls)					0 - 0.5		2.0 - 4.0		0.5 - 2.0		0 - 0.5		2.0 - 4.0		0.5 - 2.0		0 - 0.5		0.5 - 2.0		0 - 0.5		0.5 - 2.0		0 - 0.5	
Analyte	CAS #	Units	LGW	LFW	Result	Qual	Result	Qual	Result	Qual	Result	Qual	Result	Qual	Result	Qual	Result	Qual	Result	Qual	Result	Qual	Result	Qual	Result	Qual
DIELDRIN	60-57-1	mg/kg	0.002	0.0001	***0.01***		*0.00057*	U	*0.00055*	U	*0.00059*	U	*0.00057*	U	*0.00051*	U	*0.0005*	U	*0.00068*	I	***0.0069***		*0.00049*	U	***0.0052***	I
p,p-DDE	72-55-9	mg/kg	18	0.04	0.00051	U	0.00056	U	0.00054	U	0.00058	U	0.00056	U	0.0005	U	0.00049	U	0.0005	U	0.00055	U	0.00049	U	0.0005	U

Lab Sample ID					J0904624058		J0904624057		J0904624060		J0904624059		J0904624062		J0904624061		J0904624064		J0904624063		J0904624066		J0904624065		J0904624068	
Sample Number					SB-201 (0.5-1.0)		SB-201 (0-0.5)		SB-202 (0.5-1.0)		SB-202 (0-0.5)		SB-203 (0.5-1.0)		SB-203 (0-0.5)		SB-204 (0.5-1.0)		SB-204 (0-0.5)		SB-205 (0.5-1.0)		SB-205 (0-0.5)		SB-206 (0.5-1.0)	
Date/ Time Sampled					6/9/2009 15:50		6/9/2009 15:50		6/9/2009 15:55		6/9/2009 15:55		6/9/2009 16:00		6/9/2009 16:00		6/9/2009 16:20		6/9/2009 16:20		6/9/2009 16:35		6/9/2009 16:35		6/9/2009 16:40	
Sample Interval (ft,bls)					0.5 - 1.0		0 - 0.5		0.5 - 1.0		0 - 0.5		0.5 - 1.0		0 - 0.5		0.5 - 1.0		0 - 0.5		0.5 1.0		0 - 0.5		0.5 1.0	
Analyte	CAS #	Units	LGW	LFW	Result	Qual	Result	Qual	Result	Qual	Result	Qual	Result	Qual	Result	Qual	Result	Qual	Result	Qual	Result	Qual	Result	Qual	Result	Qual
DIELDRIN	60-57-1	mg/kg	0.002	0.0001	*0.0006*	U	*0.00054*	U	*0.00059*	U	*0.00067*	U	*0.00053*	U	*0.00063*	U	*0.00054*	U	*0.00063*	U	*0.00053*	U	*0.00055*	U	*0.0006*	U
p,p-DDE	72-55-9	mg/kg	18	0.04	0.00059	U	0.00053	U	0.00058	U	0.00066	U	0.00052	U	*0.16*		0.00053	U	0.00062	U	0.00053	U	0.019		0.00059	U

Lab Sample ID					J0904624067		J0904624070		J0904624069		J0904624030		J0904624029		J0904624050	
Sample Number					SB-206 (0-0.5)		SB-207 (0.5-2.0)		SB-207 (0-0.5)		DUP 1		DUP 2		DUP 3	
Date/ Time Sampled					6/9/2009 16:40		6/9/2009 16:45		6/9/2009 16:45		6/9/2009 0:00		6/9/2009 0:00		6/9/2009 0:00	
Sample Interval (ft,bls)					0 - 0.5		0.5 - 2.0		0 - 0.5		DUPLICATE		DUPLICATE		DUPLICATE	
Analyte	CAS #	Units	LGW	LFW	Result	Qual	Result	Qual	Result	Qual	Result	Qual	Result	Qual	Result	Qual
DIELDRIN	60-57-1	mg/kg	0.002	0.0001	*0.00065*	U	*0.00049*	U	*0.00055*	U	*0.00055*	U	*0.00057*	U	*0.00055*	U
p,p-DDE	72-55-9	mg/kg	18	0.04	0.0088		0.00048	U	0.03		0.00055	U	0.00056	U	0.00054	U

Notes:

ft, bls = feet below land surface
mg/kg = milligrams per kilogram
CAS# = Chemical Abstract Number
LGW = Groundwater Leachability Criteria *
LFW = Fresh Water Leachability Criteria *
* = Regulatory limits that must be calculated based on other analysis or time accrual are flagged by SELECT AEL by utilizing a "0" limit. This causes results for such analytes to register as an exceedance to draw your attention.

Soil Formatting

TEXT = Exceeds LeachabilitySoil Cleanup Target Level
TEXT = Exceeds Leachability Fresh Surface Water Soil Cleanup Target Level
U = Result was less than the Method Detection Limit (MDL).
I = Result was greater than or equal to the Method Detection Limit (MDL) but below the Practical Quantitation Limit (PQL).

TABLE 1
SOIL DETECTED ANALYTE SUMMARY
JUNE 2009

Jones Pier
Indian River County, Florida

Lab Sample ID					J0904624036		J0904624035		J0904624037		J0904624039		J0904624038		J0904624040		J0904624042		J0904624041		J0904624044		J0904624043		J0904624045	
Sample Number					SB-116 (0.5-2.0)		SB-116 (0-0.5)		SB-116 (2.0-4.0)		SB-117 (0.5-2.0)		SB-117 (0-0.5)		SB-117 (2.0-4.0)		SB-118 (0.5-1.0)		SB-118 (0-0.5)		SB-119 (0.5-2.0)		SB-119 (0-0.5)		SB-119 (2.0-4.0)	
Date/ Time Sampled					6/9/2009 14:35		6/9/2009 14:35		6/9/2009 14:35		6/9/2009 14:40		6/9/2009 14:40		6/9/2009 14:40		6/9/2009 14:50		6/9/2009 14:50		6/9/2009 14:55		6/9/2009 14:55		6/9/2009 14:55	
Sample Interval (ft,bls)					0.5 - 2.0		0 - 0.5		2.0 - 4.0		0.5 - 2.0		0 - 0.5		2.0 - 4.0		0.5 - 1.0		0 - 0.5		0.5 - 2.0		0 - 0.5		2.0 - 4.0	
Analyte	CAS #	Units	LGW	LFW	Result	Qual	Result	Qual	Result	Qual	Result	Qual	Result	Qual	Result	Qual	Result	Qual	Result	Qual	Result	Qual	Result	Qual	Result	Qual
DIELDRIN	60-57-1	mg/kg	0.002	0.0001	***0.011***		***0.009***		*0.00048*	U	*0.0019*	I	***0.0029***	I	*0.00051*	U	*0.0006*	U	*0.00054*	U	*0.00083*	U	***0.0031***	I	*0.00052*	U
p,p-DDE	72-55-9	mg/kg	18	0.04	0.00057	U	0.00057	U	0.00047	U	0.00059	U	0.00059	U	0.0005	U	0.00059	U	0.00053	U	0.00082	U	0.00054	U	0.00051	U

Lab Sample ID					J0904624047		J0904624046		J0904624048		J0904624051		J0904624049		J0904624052		J0904624054		J0904624053		J0904624056		J0904624055		J0904624072	
Sample Number					SB-120 (0.5-2.0)		SB-120 (0-0.5)		SB-120 (2-4.0)		SB-121 (0.5-2.0)		SB-121 (0-0.5)		SB-121 (2-4.0)		SB-122 (0.5-2.0)		SB-122 (0-0.5)		SB-123 (0.5-2.0)		SB-123 (0-0.5)		SB-124 (0.5-2.0)	
Date/ Time Sampled					6/9/2009 15:00		6/9/2009 15:00		6/9/2009 15:00		6/9/2009 15:05		6/9/2009 15:05		6/9/2009 15:05		6/9/2009 15:10		6/9/2009 15:10		6/9/2009 15:15		6/9/2009 15:15		6/10/2009 9:00	
Sample Interval (ft,bls)					0.5 - 2.0		0 - 0.5		2.0 - 4.0		0.5 - 2.0		0 - 0.5		2.0 - 4.0		0.5 2.0		0 - 0.5		0.5 - 2.0		0 - 0.5		0.5 - 2.0	
Analyte	CAS #	Units	LGW	LFW	Result	Qual	Result	Qual	Result	Qual	Result	Qual	Result	Qual	Result	Qual	Result	Qual	Result	Qual	Result	Qual	Result	Qual	Result	Qual
DIELDRIN	60-57-1	mg/kg	0.002	0.0001	***0.0026***	I	***0.003***	I	*0.00058*	U	*0.00057*	U	*0.00088*	I	*0.00055*	U	*0.00051*	U	*0.0006*	U	*0.00053*	U	*0.00058*	U	*0.00057*	U
p,p-DDE	72-55-9	mg/kg	18	0.04	0.00055	U	0.00054	U	0.00057	U	0.00056	U	0.00053	U	0.00054	U	0.0005	U	0.00059	U	0.00052	U	0.00057	U	0.00056	U

Lab Sample ID					J0904624071		J0904624074		J0904624073		J0904624075		J0904624077		J0904624076		J0904624078		J0904624080		J0904624079		J0904624081		J0904624083	
Sample Number					SB-124 (0-0.5)		SB-125 (0.5-2.0)		SB-125 (0-0.5)		SB-125 (2-4.0)		SB-126 (0.5-2.0)		SB-126 (0-0.5)		SB-126 (2-4.0)		SB-127 (0.5-2.0)		SB-127 (0-0.5)		SB-127 (2.0-4.0)		SB-128 (0.5-2.0)	
Date/ Time Sampled					6/10/2009 9:00		6/10/2009 10:25		6/10/2009 10:25		6/10/2009 10:25		6/10/2009 10:35		6/10/2009 10:35		6/10/2009 10:35		6/10/2009 10:40		6/10/2009 10:40		6/10/2009 10:40		6/10/2009 10:50	
Sample Interval (ft,bls)					0 - 0.5		0.5 - 2.0		0 - 0.5		2.0 - 4.0		0.5 - 2.0		0 - 0.5		2.0 - 4.0		0.5 - 2.0		0 - 0.5		2.0 - 4.0		0.5 - 2.0	
Analyte	CAS #	Units	LGW	LFW	Result	Qual	Result	Qual	Result	Qual	Result	Qual	Result	Qual	Result	Qual	Result	Qual	Result	Qual	Result	Qual	Result	Qual	Result	Qual
DIELDRIN	60-57-1	mg/kg	0.002	0.0001	*0.00057*	U	*0.00053*	U	*0.00048*	U	*0.0005*	U	*0.00048*	U	*0.00046*	U	*0.00049*	U	*0.00049*	U	*0.00047*	U	*0.0001*	U	*0.00051*	U
p,p-DDE	72-55-9	mg/kg	18	0.04	0.00056	U	0.00052	U	0.00047	U	0.00049	U	0.00047	U	0.00046	U	0.00048	U	0.00048	U	0.00046	U	0.0001	U	0.0005	U

Notes:

ft, bls = feet below land surface
mg/kg = milligrams per kilogram
CAS# = Chemical Abstract Number
LGW = Groundwater Leachability Criteria *
LFW = Fresh Water Leachability Criteria *
* = Regulatory limits that must be calculated based on other analysis or time accrual are flagged by SELECT AEL by utilizing a "0" limit. This causes results for such analytes to register as an exceedance to draw your attention.

Soil Formatting

TEXT = Exceeds LeachabilitySoil Cleanup Target Level
TEXT = Exceeds Leachability Fresh Surface Water Soil Cleanup Target Level
U = Result was less than the Method Detection Limit (MDL).
I = Result was greater than or equal to the Method Detection Limit (MDL) but below the Practical Quantitation Limit (PQL).

TABLE 2
GROUND WATER QUALITY DATA

Jones Pier
Vero Beach, Indian River Co., Florida

Monitoring Well	Ammonia (mg/L)	
	6/10/2009	7/22/2009
MW-1	1.1	1.4
MW-1D	0.79	0.98
MW-2R	1.5	**3.7**
MW-3	0.38	NS
MW-4	0.76	0.98
MW-5	0.3	0.95
MW-7	0.12	0.055
MW-8	0.59	1.5
Ground Water Cleanup Target Level	**2.8**	**2.8**

NS = Monitoring Well Not Sampled

TABLE 3
GROUND WATER ELEVATION DATA

Jones Pier Site
Vero Beach, Indian River County, Florida

Monitoring Well	Top of Casing Elevation (ft, NAVD)	June 11, 2009		July 22, 2009	
		Depth to Ground Water (ft)	Elevation (ft, NAVD)	Depth to Ground Water (ft)	Elevation (ft, NAVD)
MW-1	1.69	0.30	1.39	0.35	1.34
MW-1D	5.60	4.27	1.33	4.11	1.49
MW-2R	6.44	5.07	1.37	4.98	1.46
MW-3	1.28	0.00	1.28	---	---
MW-4	1.86	0.70	1.16	0.75	1.11
MW-5	1.92	0.40	1.52	0.50	1.42
MW-7	7.11	5.37	1.74	4.86	2.25
MW-8	5.14	4.19	0.95	4.28	0.86

Note:
1. Measurements made from top of casing
2. Unable to access MW-3 during July 2009 sampling event

APPENDIX A

Indian River County GIS

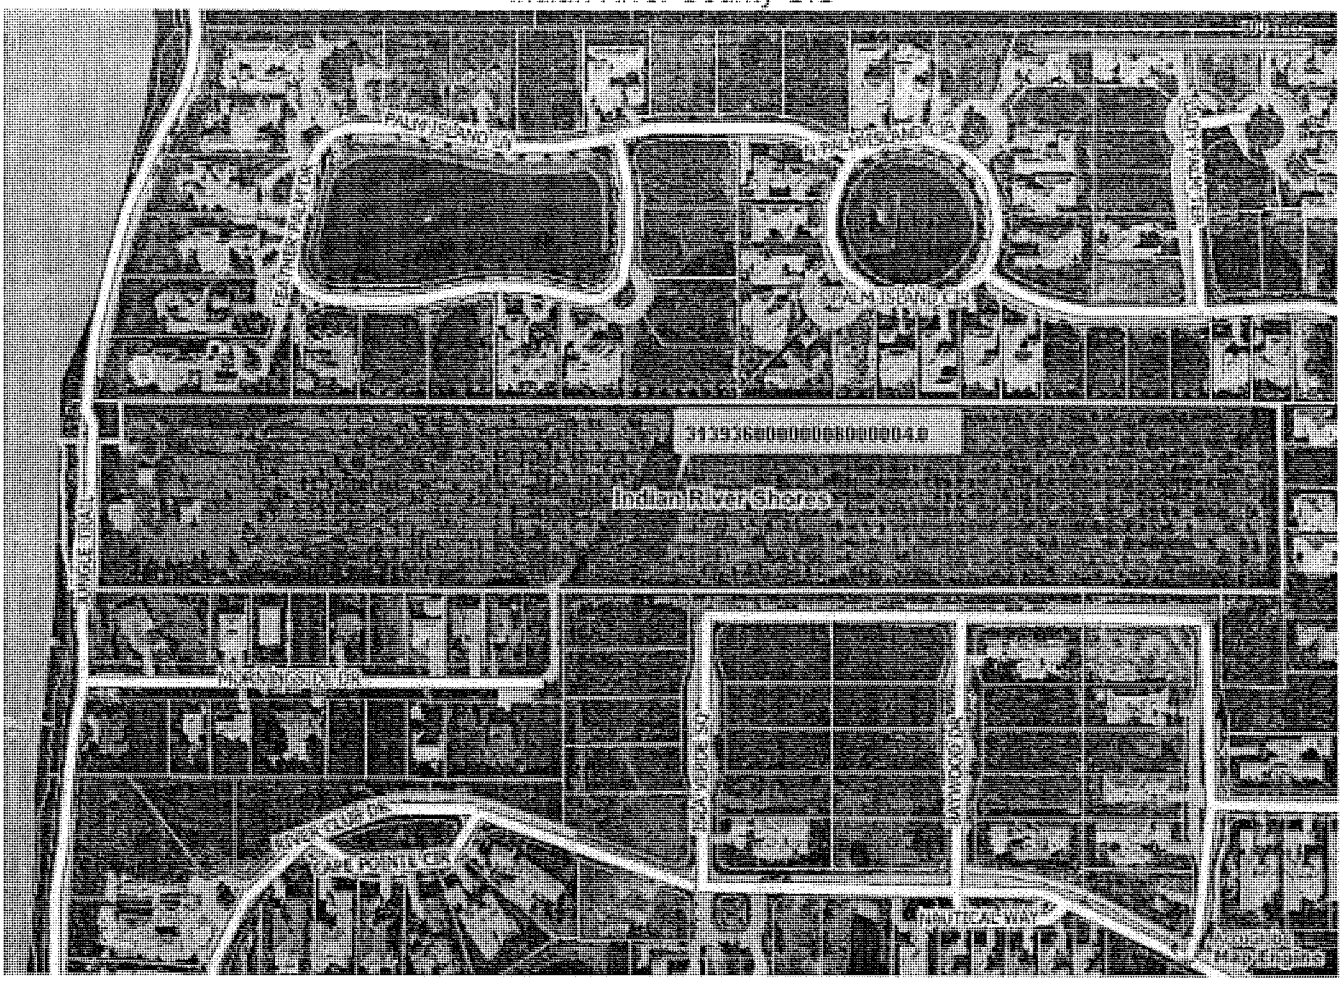

ParcelID	OwnerName	PropertyAddress
31393600000008000004.0	INDIAN RIVER COUNTY	7770 JUNGLE TRAIL VERO BEACH, FL 32963

Notes

Jones Pier Project

Data For Parcel 31393600000008000004.0

Base | Land | Sales | Sketch | Improvements | Permits | Misc | History | Trim | Tax

Land Data

Parcel:	31393600000008000004.0
Owner:	INDIAN RIVER COUNTY
Site Address:	7770 JUNGLE TRAIL, VERO BEACH, FL 32963

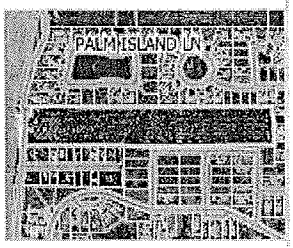

[+] Map this property.

Land

Record Number	Land Use	Amenity Code	Land Units	Unit Type	Act. Front	Eff. Front	Depth	Acres	Zoning	Adj. Code
001	86B - COUNTY OWNED-EXEMPT	R - RIVER	16.33	A - ACRE	0	0	0	16.33	A-1	NA

Land Totals

Total Acres	16.33

Report Discrepancy

Copyright ©2007 Digital Data Technologies, Inc.

GIS parcel shapefile last updated 6/3/2009 12:16:14 AM.
CAMA database last updated 6/3/2009 12:33:44 AM.

Data For Parcel 31393600000008000004.0

Base | Land | Sales | Sketch | Improvements | Permits | Misc | History | Trim | Tax

Improvements Data

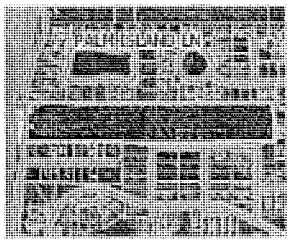

Parcel:	31393600000008000004.0
Owner:	INDIAN RIVER COUNTY
Site Address:	7770 JUNGLE TRAIL, VERO BEACH, FL 32963

[+] Map this property.

Card 001

Residential

Rec No:	001		
Audit Date:	022098	**Building Use Code:**	0100
Appraisal Date:	11/11/1961	**Appraiser Name:**	AEP -
Substr Code:	0300 - SLAB ON GROUND	**Sheath:**	N
Exterior Wall:	0600 - SIDING NO SHEATHING	**Interior Wall:**	0400 - DRYWALL
Roof Data:	3232 - GABL,WTRUSS,ASPH,3-4.5/12	**Floor St/Cv:**	0204 - SINGLE; SOFTWOOD
Furring:	N	**Total Rooms:**	006
Bedrooms:	03	**Bathrooms:**	01.0
FXB1, FXB2, FXB3, FXB4:	00, 00, 01, 00	**Fireplace Code:**	1110 - 1.0 STORY,1 CHIMNEY,1 OPN
HVAC 1st:	0310 - FORCED HOT AIR, W/ AIR CD	**HVAC Up:**	0000 - NOT APPLICABLE
Electric:	Y	**Insl Code:**	0110 - LIGHT WALLS LIGHT CEILING
Stories:	1.0	**Class Code:**	R3+ - CLASS R3+
Shape Code:	2 -	**Exterior Features:**	000936
Year Built:	1921	**Eff. Year:**	1921
Depr Table:	R1 - SINGLE FAMILY RESIDENTIAL	**Pct Condition:**	050

Commercial

No data found for this parcel.

Apartment

No data found for this parcel.

Mobile Home

No data found for this parcel.

Condos

No data found for this parcel.

Report Discrepancy

Copyright ©2007 Digital Data Technologies, Inc.

GIS parcel shapefile last updated 6/3/2009 12:16:14 AM.
CAMA database last updated 6/3/2009 12:33:44 AM.

Data For Parcel 31393600000008000004.0

Base | Land | Sales | Sketch | Improvements | Permits | Misc | History | Trim | Tax

Miscellaneous Data

Parcel: 31393600000008000004.0

Owner: INDIAN RIVER COUNTY

Site Address: 7770 JUNGLE TRAIL, VERO BEACH, FL 32963

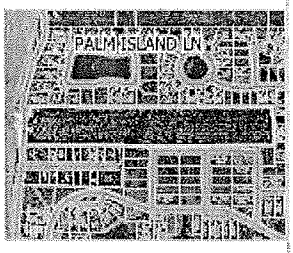

[+] Map this property.

Miscellaneous

Record No.	Building No.	Misc Code	Length	Width	Units	Eff Yr Built	Pct Cond
005	001	B41 - RUR STRC 1 STORY UTIL BLD	0	0	280	1956	0
004	001	B41 - RUR STRC 1 STORY UTIL BLD	0	0	96	1948	0
003	001	B31 - RUR STRC SHED 1 SIDE OPEN	0	0	1296	1948	0
002	001	B41 - RUR STRC 1 STORY UTIL BLD	0	0	400	1936	0
001	002	GRAV1 - GARAGE, AVERAGE, DETACHED	0	0	480	1977	0

Report Discrepancy

Copyright ©2007 Digital Data Technologies, Inc.

GIS parcel shapefile last updated 6/3/2009 12:16:14 AM.
CAMA database last updated 6/3/2009 12:33:44 AM.

APPENDIX B

Source: Microsoft® Streets and Trips; Copyright® 2005

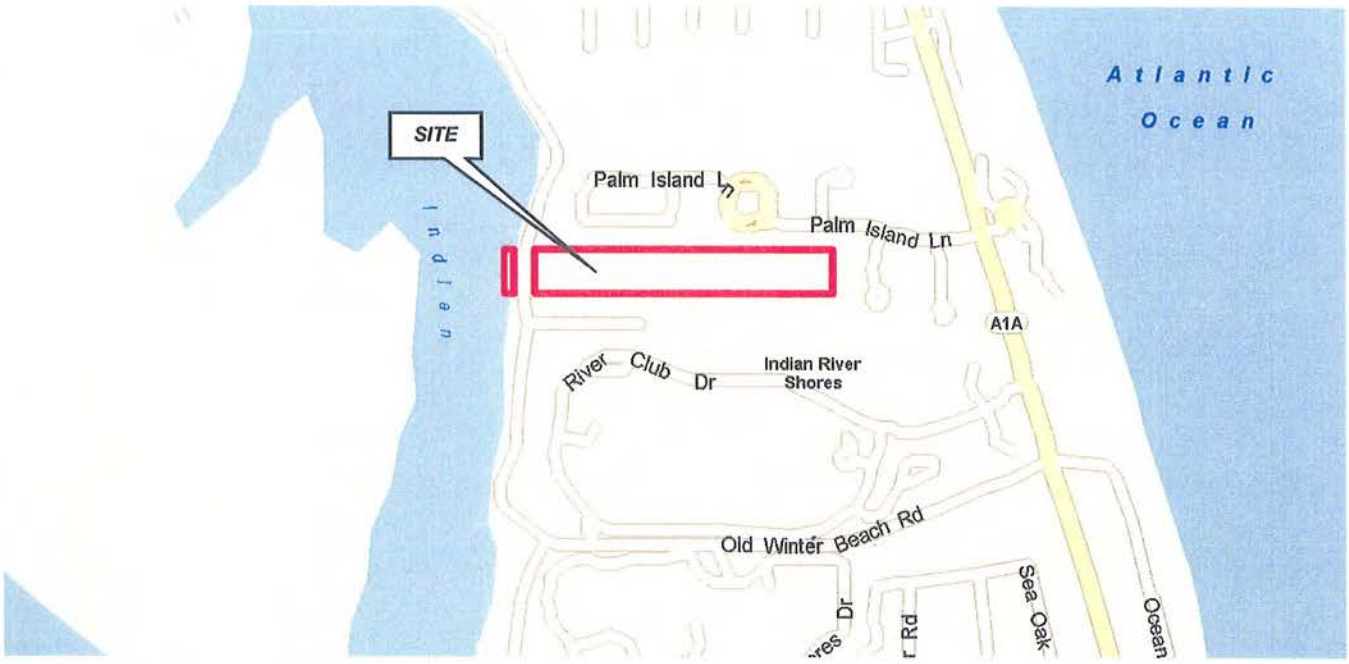

Kimley-Horn and Associates, Inc.

601 21st Street, Suite 300
Vero Beach, Florida 32960
Phone: 772-562-7981 Fax: 772-562-9689
www.kimley-horn.com

LOCATION MAP

Jones Pier Site
Township 31S, Range 39E, Section 36
Indian River County, Florida

SCALE: NTS	PROJECT NO: 47231023	June 2008	FIGURE 1

Source: DeLorme TopoQuads - USGS Vero Beach (FL) Topo Map 1983

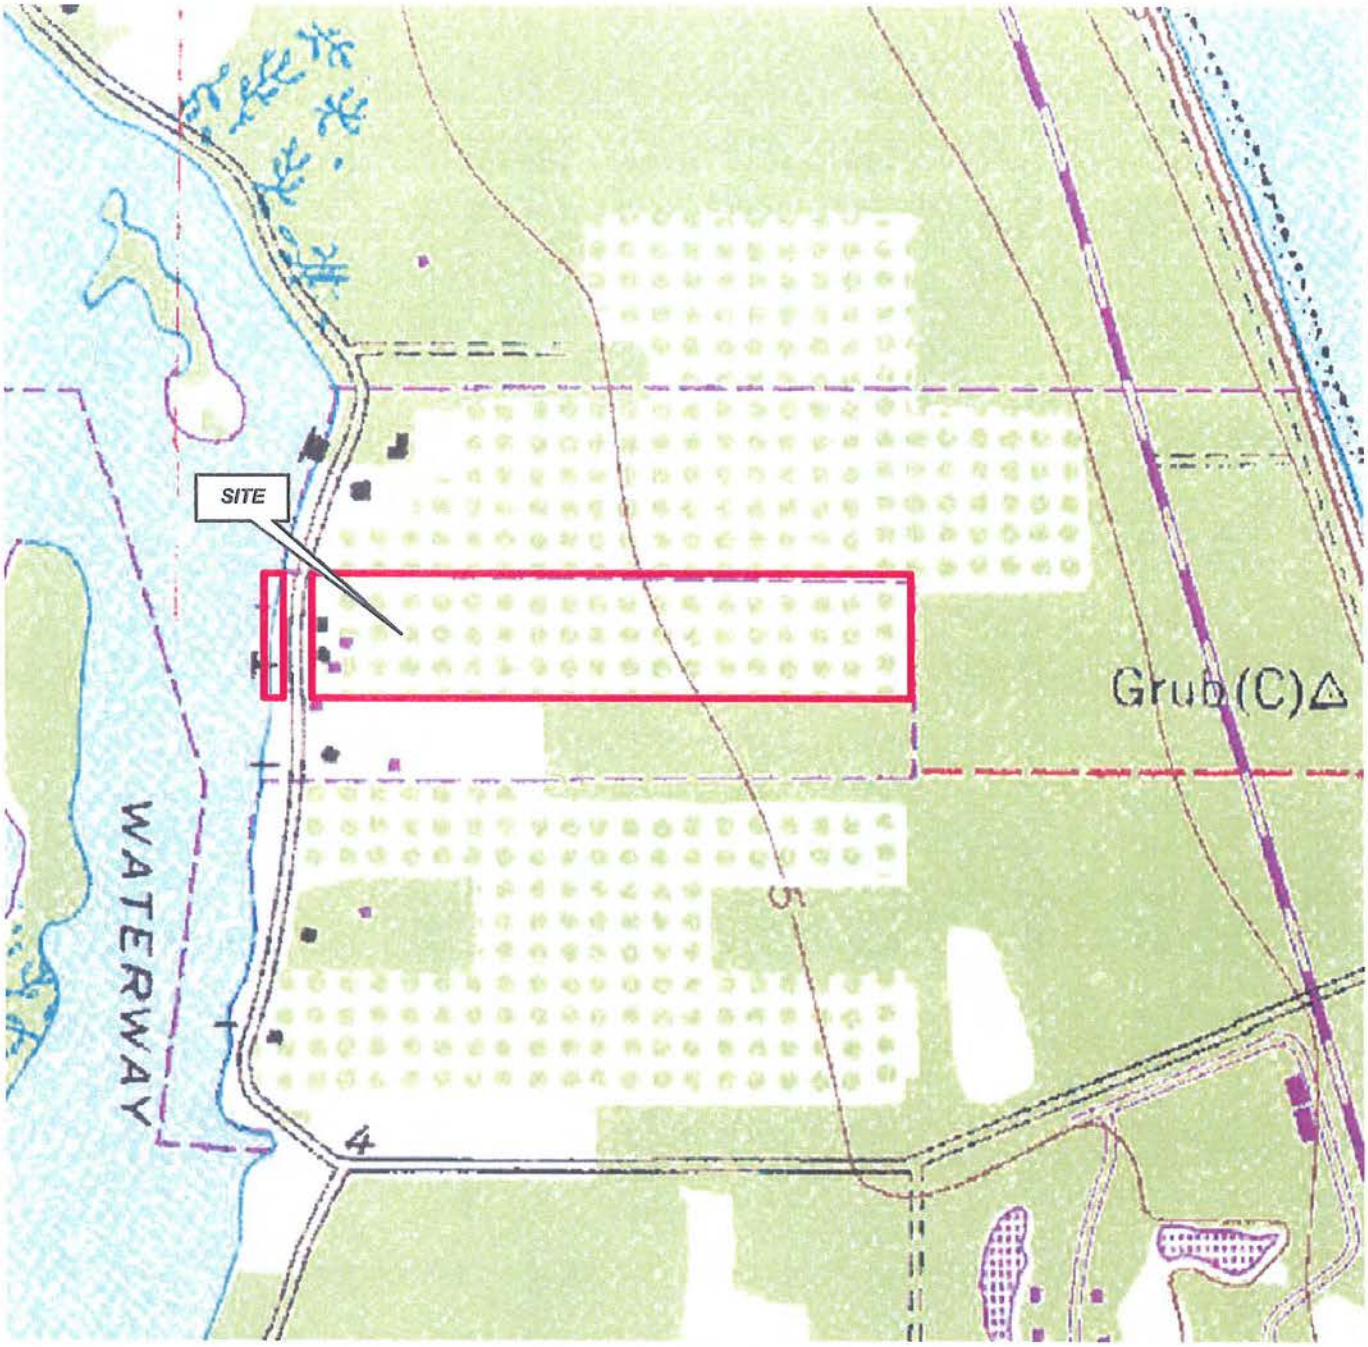

UTM 17 560061E 3067768N (NAD27)

N

Kimley-Horn and Associates, Inc.

601 21st Street, Suite 300
Vero Beach, Florida 32960
Phone: 772-562-7981 Fax: 772-562-9689
www.kimley-horn.com

USGS 7.5-MINUTE QUADRANGLE MAP

Jones Pier Site
Township 31S, Range 39E, Section 36
Indian River County, Florida

SCALE: NTS	PROJECT NO: 47231023	June 2008	FIGURE 2

2006 AERIAL PHOTOGRAPH SOURCE: VERSION 4.4.100 © 2003. AERIAL EXPRESS, LLC

Kimley-Horn and Associates, Inc.

601 21st Street, Suite 300
Vero Beach, Florida 32960
Phone: 772-562-7981 Fax: 772-562-9689
www.kimley-horn.com

REC LOCATION MAP

Jones Pier Site
Township 31S, Range 39E, Section 36
Indian River County, Florida

SCALE: NTS	PROJECT NO: 47231023	June 2008	FIGURE 3

Kimley-Horn and Associates, Inc.

601 21st Street, Suite 300
Vero Beach, Florida 32960
Phone: 772-562-7981 Fax: 772-562-9689
www.kimley-horn.com

SAMPLING LOCATION MAP

Jones Pier Site
Township 31S, Range 39E, Section 36
Indian River County, Florida

SCALE: NTS	PROJECT NO: 47231023	June 2008	FIGURE 4

Table 3 - Pesticides in Soil
Jones Pier Site
Township 31S, Range 39E, Section 36
Indian River County, Florida
Jun-08

Parameter (ug/kg)	Sample Location (ft, bls)							Soil Target Cleanup Levels (SCTL)			
	SB-1 0-.5'	SB-4 0-.5'	SB-6 0-.5'	SB-7 0-5'	SB-8 0-5'	SB-13 0-5'	SB-14 0-.5'	Residential	Commercial	Leachability Ground Water Criteria	Leachability Marine Surface Water Criteria
4,4'-DDD	<0.758	<0.613	1.72	7.89	8.61	<0.645	<0.556	4200	22000	5800	10
4,4'-DDE	<0.758	2.13	3.19	173	44.5	17.9	0.58	2900	15000	18000	40
4,4'-DDT	<1.21	<0.982	<1.05	18.1	19.7	<1.03	<0.889	2900	15000	11000	60
Aldrin	<0.727	0.807	<0.627	<6.08	<5.78	<0.619	<0.533	60	300	200	100
Dieldrin	1.38	2.55	<0.523	<5.06	4.9	<0.516	<0.444	60	300	2	0.1
Total Chlordane	<1.14	6.04	<0.98	5.65i	195	7.29	<0.833	2800	14000	9600	3

1. A value flagged with an "i" flag indicates that the reported value is between the laboratory method detection limit and the practical quantitation limit. Report Limit = PQL
2. BLUE = Exceeds the Default Marine Surface Water Leachability SCTL (Below Residential SCTL)
3. RED - Exceeds the Default Ground Water Leachability SCTL (Below Residential SCTL)
4. ug/kg = micrograms per kilogram
5. ft, bls = feet below land surface

Table 4 - Metals in Soil
Jones Pier Site
Township 31S, Range 39E, Section 36
Indian River County, Florida
Jun-08

Parameter (mg/kg)	Sample Location (ft, bls)															Soil Target Cleanup Levels (SCTL)			
	SB-1	SB-2	SB-3	SB-4	SB-5	SB-6	SB-7	SB-8	SB-9	SB-10	SB-11	SB-12	SB-13	SB-14	SB-15	Residential	Commercial	Leachability Ground Water Criteria	Leachability Marine Surface Water Criteria
Chromium	14	3	5.5	8.1	3.8	3.3	4.3	3.8	21	3.7	3.4	3.1	4.9	5.6	2.9	210	470	38	19
Arsenic	0.44	0.47	0.66	0.95	0.44	0.49	0.72	0.64	0.89	1.1	0.65	0.86	1.2	0.54	0.84	2.1	12	***	***
Cadmium	0.29	<0.28	0.20i	0.34	0.17i	<0.28	0.26i	<0.28	<0.28	<0.28	<0.28	<0.28	<0.28	<0.28	<0.28	82	1700	7.5	14
Barium	4.7	2.4	8.2	7	10	5.3	20	3.9	3.5	3.9	2.6	3.3	3.9	2.6	3.1	120	130000	1600	NA
Lead	3.3	0.82	53	29	3	4.2	21	4.5	2	1.7	1.2	1.4	2.4	1.5	0.96	400	1400	***	***
Copper	75	5.3	19	23	20	15	23	96	17	7.3	9.9	2.3	90	15	7.4	150	89000	***	***
Manganese	NA	NA	NA	NA	NA	NA	NA	NA	NA	NA	NA	NA	17	16	7.4	3500	43000	***	N/A
Sodium	NA	NA	NA	NA	NA	NA	NA	NA	NA	NA	NA	NA	430	170	540	N/A	N/A	N/A	N/A
Iron	NA	NA	NA	NA	NA	NA	NA	NA	NA	NA	NA	NA	710	1100	780	53000	N/A	***	***

1. *** = Leachability values must be derived using the SPLP test to determine site specific SCTLs.
2. BLUE = Exceeds the Default Marine Surface Water Leachability SCTL (Below Residential SCTL)
3. A value flagged with an "i" flag indicates that the reported value is between the laboratory method detection limit and the practical quantitation limit. Report Limit = PQL
4. mg/kg = milligrams per kilogram
5. ft, bls = feet below land surface
6. NA = Parameter Not Analyzed

Table 5 - TRPH in Soil
Jones Pier Site
Township 31S, Range 39E, Section 36
Indian River County, Florida
Jun-08

Parameter (mg/L)	Sample Location (ft, bls)													Soil Target Cleanup Levels (SCTL)			
	SB-3 0-.5'	SB-4 0-.5'	SB-5 0-.5'	SB-6 0-.5'	SB-7 0-.5'	SB-8 0-.5'	SB-9 0-.5'	SB-10 0-.5'	SB-11 0-.5'	SB-12 0-.5'	SB-13 0-.5'	SB-14 0-.5'	SB-15 0-.5'	Residential	Commercial	Leachability Ground Water Criteria	Leachability Marine Surface Water Criteria
Total Florida Petroleum Range Organics	10.5	14.3	8.44	5.31i	28.5	15.4	11.7	6.43	5.8	4.98	16.3	7.43	5.05i	460	2700	340	340

1. mg/L = milligrams per liter
2. ft, bls = feet below land surface
3. A value flagged with an "i" flag indicates that the reported value is between the laboratory method detection limit and the practical quantitation limit. Report Limit = PQL

Table 6 - Organics in Soil
Jones Pier Site
Township 31S, Range 39E, Section 36
Indian River County, Florida
Jun-08

Parameter (mg/kg)	Sample Location (ft, bls)			Soil Target Cleanup Levels (SCTL)			
	SB-13 0-.5'	SB-14 0-.5'	SB-15 0-.5'	Residential	Commercial	Leachability Ground Water Criteria	Leachability Marine Surface Water Criteria
Sulfate	81	<69	<68	N/A	N/A	N/A	N/A
Chloride	100	18	26	N/A	N/A	N/A	N/A

1. mg/kg = milligrams per kilogram
2. ft, bls = feet below land surface

Table 7 - Metals in Ground Water
Jones Pier Site
Township 31S, Range 39E, Section 36
Indian River County, Florida
Jun-08

Parameter (mg/L)	Sample Location (ft, bls)									Groundwater Target Cleanup Levels (GCTL)		
	GP-1 1-11'	GP-2 1-11'	GP-3 1-11'	GP-4 1-11'	GP-5 1-11'	GP-6 1-11'	GP-7 1-11'	GP-8 1-11'	GP-9 1-11'	GCTL	MSW	LY/PQ
Chromium	0.0051	0.0031	0.0034	0.0047	0.0048	0.0049	0.0065	0.006	0.0048	0.1	0.05	***
Arsenic	0.0049	0.0023	0.009	0.0057	0.0071	0.0013i	0.0033	0.0023	0.0073	0.01	0.05	***
Barium	0.061	0.029	0.037	0.052	0.048	0.014	0.026	0.033	0.039	2	N/A	***
Copper	0.0018i	0.0010i	0.002	0.0015i	0.0018i	0.0012i	0.0035	0.00055i	0.0011i	1	0.0029	***
Manganese	NA	NA	NA	NA	NA	NA	0.0075	NA	NA	0.05	N/A	0.5
Sodium	NA	NA	NA	NA	NA	NA	220	NA	NA	160	N/A	***
Iron	NA	NA	NA	NA	NA	NA	1.3	NA	NA	0.3	0.3	***

1. *** = Low Yield Poor Quality values must be derived using the SPLP test to determine site specific SCTLs.
2. A value flagged with an "i" flag indicates that the reported value is between the laboratory method detection limit and the practical quantitation limit. Report Limit = PQL
3. RED - Exceeds the default groundwater cleanup target level (GCTL) and the default marine surfacewater cleanup target level (MSWCTL)
4. YELLOW - Exceeds the default GCTL
5. BLUE - Exceeds the Default the Marine Surfacewater CTL (below GCTL)
6. mg/L = milligrams per liter
7. ft, bls = feet below land surface

Table 8 - Organics in Ground Water
Jones Pier Site
Township 31S, Range 39E, Section 36
Indian River County, Florida
Jun-08

Parameter (mg/L)	Sample Location (ft, bls)	Groundwater Cleanup Target Levels (GCTL)		
	GP-7 1-11'	GCTL	MSW	LY/PQ
TDS	1500	N/A	N/A	N/A
Total Nitrogen	4.1	N/A	N/A	N/A
Ammonia	3.7	2.8	N/A	28
Nitrate	<0.08	10	N/A	***
Phenols	0.078i	0.01	0.0065	0.1
Chloride	410	250	0.25	***
Sulfate	150	250	N/A	***

1. *** = Low Yield Poor Quality values must be derived using the SPLP test to determine site specific GCTLs.
2. A value flagged with an "i" flag indicates that the reported value is between the laboratory method detection limit and the practical quantitation limit. Report Limit = PQL
3. **BLUE** - Exceeds the default Ground Water Cleanup Target Level (GCTL)
4. **RED** - Exceeds the default GCTL and the default marine surface water cleanup target level (MSWCTL)
5. mg/L = milligrams per liter
6. ft, bls = feet below land surface

Table 9 - TRPH in Ground Water
Jones Pier Site
Township 31S, Range 39E, Section 36
Indian River County, Florida
Jun-08

Parameter (mg/L)	Sample Location (ft, bls)				Groundwater Target Cleanup Levels (GCTL)		
	GP-4 1-11'	GP-5 1-11'	GP-6 1-11'	GP-7 1-11'	GCTL	MSW	LY/PQ
Total Florida Petroleum Range Organics	0.106	0.147	0.094	0.096	5	5	50

1. mg/L = milligrams per liter
2. ft, bls = feet below land surface

APPENDIX C

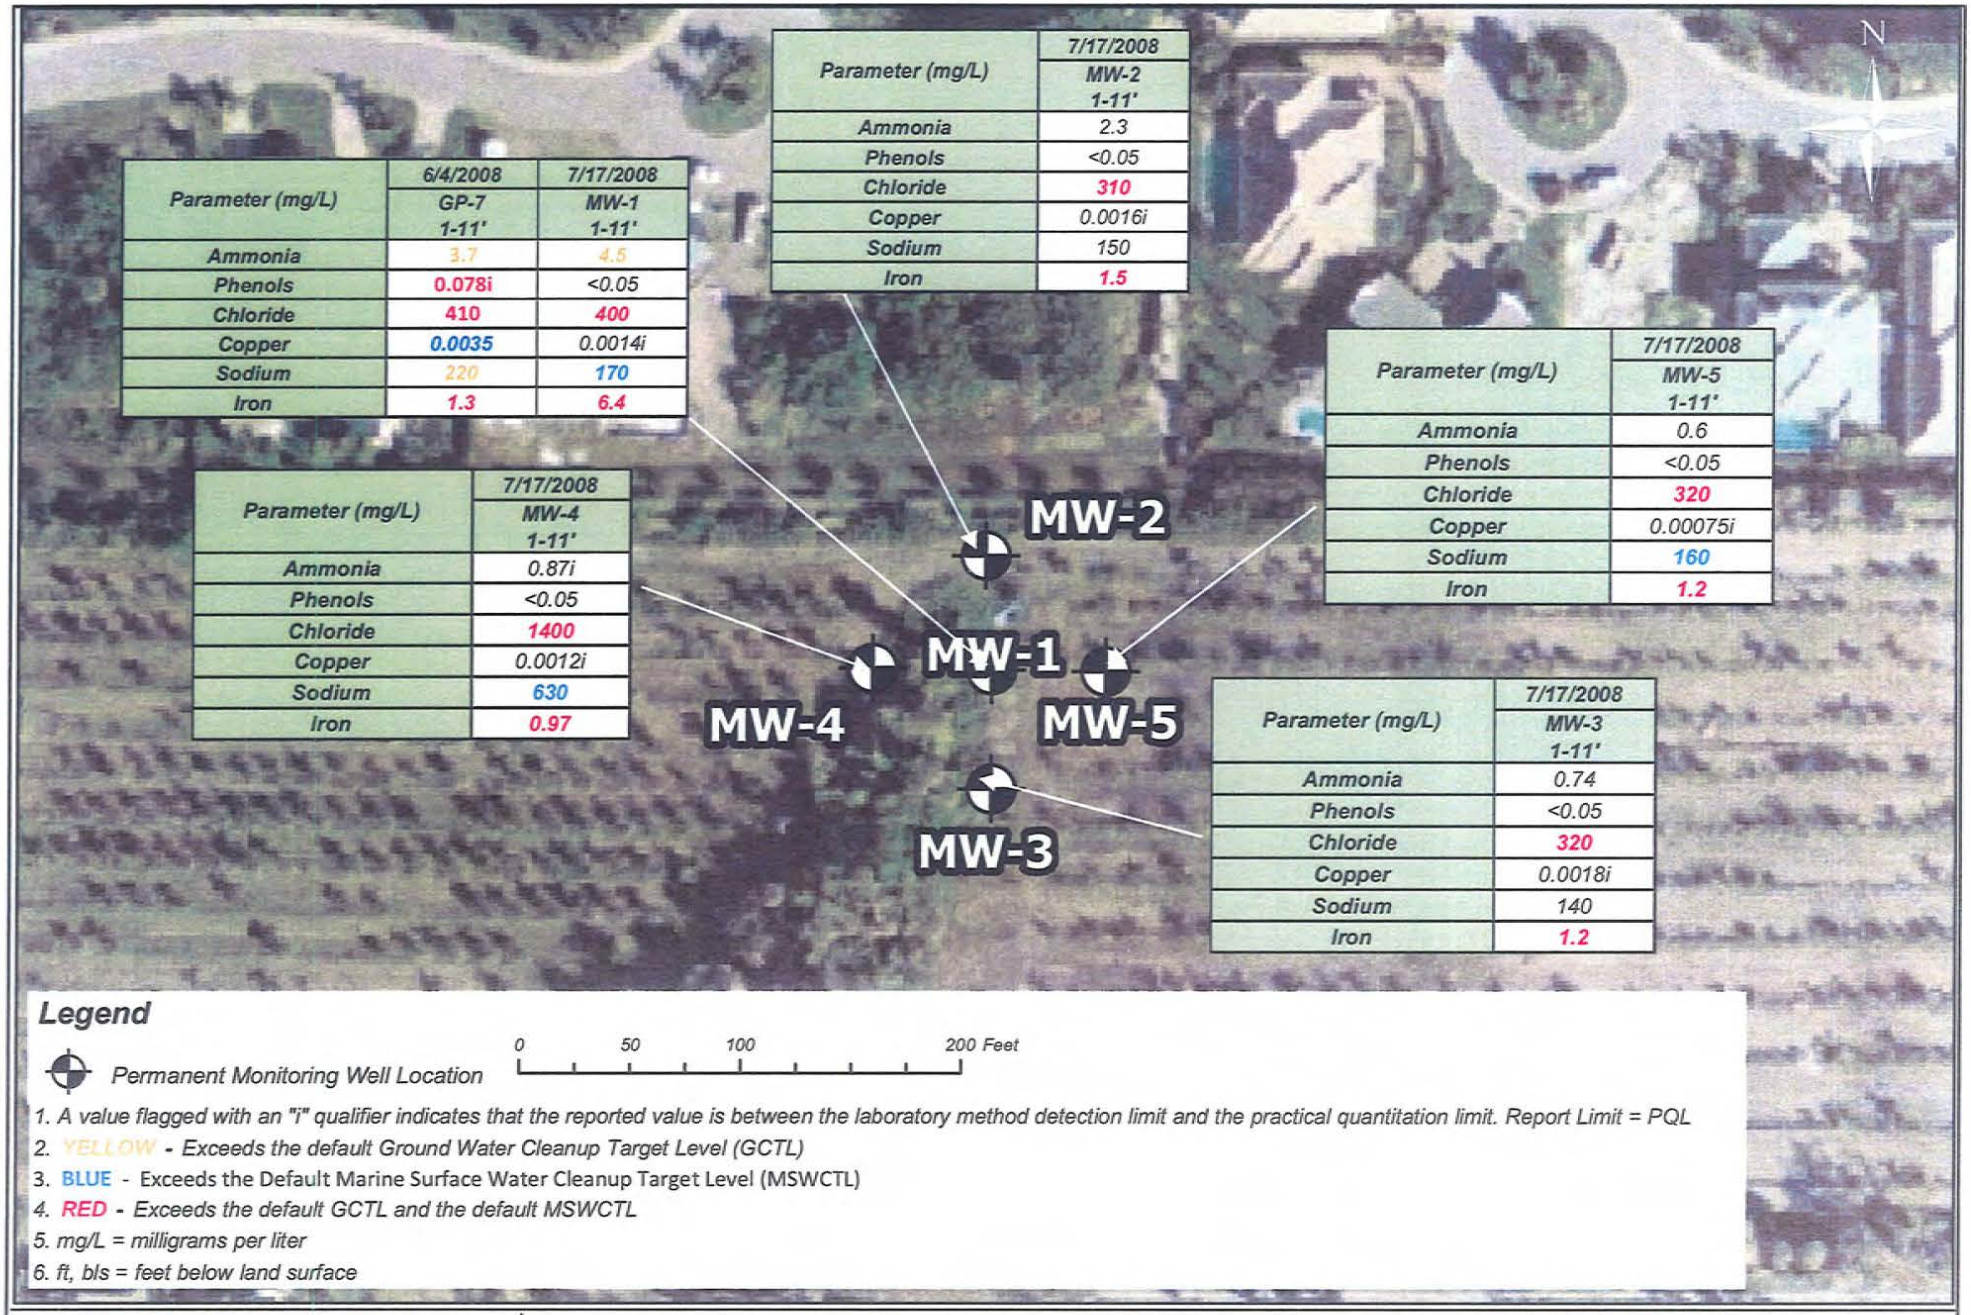

Parameter (mg/L)	6/4/2008 GP-7 1-11'	7/17/2008 MW-1 1-11'
Ammonia	3.7	4.5
Phenols	0.078i	<0.05
Chloride	410	400
Copper	0.0035	0.0014i
Sodium	220	170
Iron	1.3	6.4

Parameter (mg/L)	7/17/2008 MW-2 1-11'
Ammonia	2.3
Phenols	<0.05
Chloride	310
Copper	0.0016i
Sodium	150
Iron	1.5

Parameter (mg/L)	7/17/2008 MW-4 1-11'
Ammonia	0.87i
Phenols	<0.05
Chloride	1400
Copper	0.0012i
Sodium	630
Iron	0.97

Parameter (mg/L)	7/17/2008 MW-5 1-11'
Ammonia	0.6
Phenols	<0.05
Chloride	320
Copper	0.00075i
Sodium	160
Iron	1.2

Parameter (mg/L)	7/17/2008 MW-3 1-11'
Ammonia	0.74
Phenols	<0.05
Chloride	320
Copper	0.0018i
Sodium	140
Iron	1.2

Legend

Permanent Monitoring Well Location

0 50 100 200 Feet

1. A value flagged with an "i" qualifier indicates that the reported value is between the laboratory method detection limit and the practical quantitation limit. Report Limit = PQL
2. YELLOW - Exceeds the default Ground Water Cleanup Target Level (GCTL)
3. BLUE - Exceeds the Default Marine Surface Water Cleanup Target Level (MSWCTL)
4. RED - Exceeds the default GCTL and the default MSWCTL
5. mg/L = milligrams per liter
6. ft, bls = feet below land surface

Kimley-Horn and Associates, Inc.
© 2008 Kimley-Horn and Associates, Inc.
601 21st Street Suite 300
Vero Beach, Florida, 32960
Phone (772) 352-7981 Fax (772) 562-9689
www.kimley-horn.com

Groundwater Quality Data - Jones Pier Site
Expanded Phase II ESA
Vero Beach, Indian River County, Florida

Scale: As Shown	PROJECT NUMBER: 047231023	July 2008	FIGURE 4

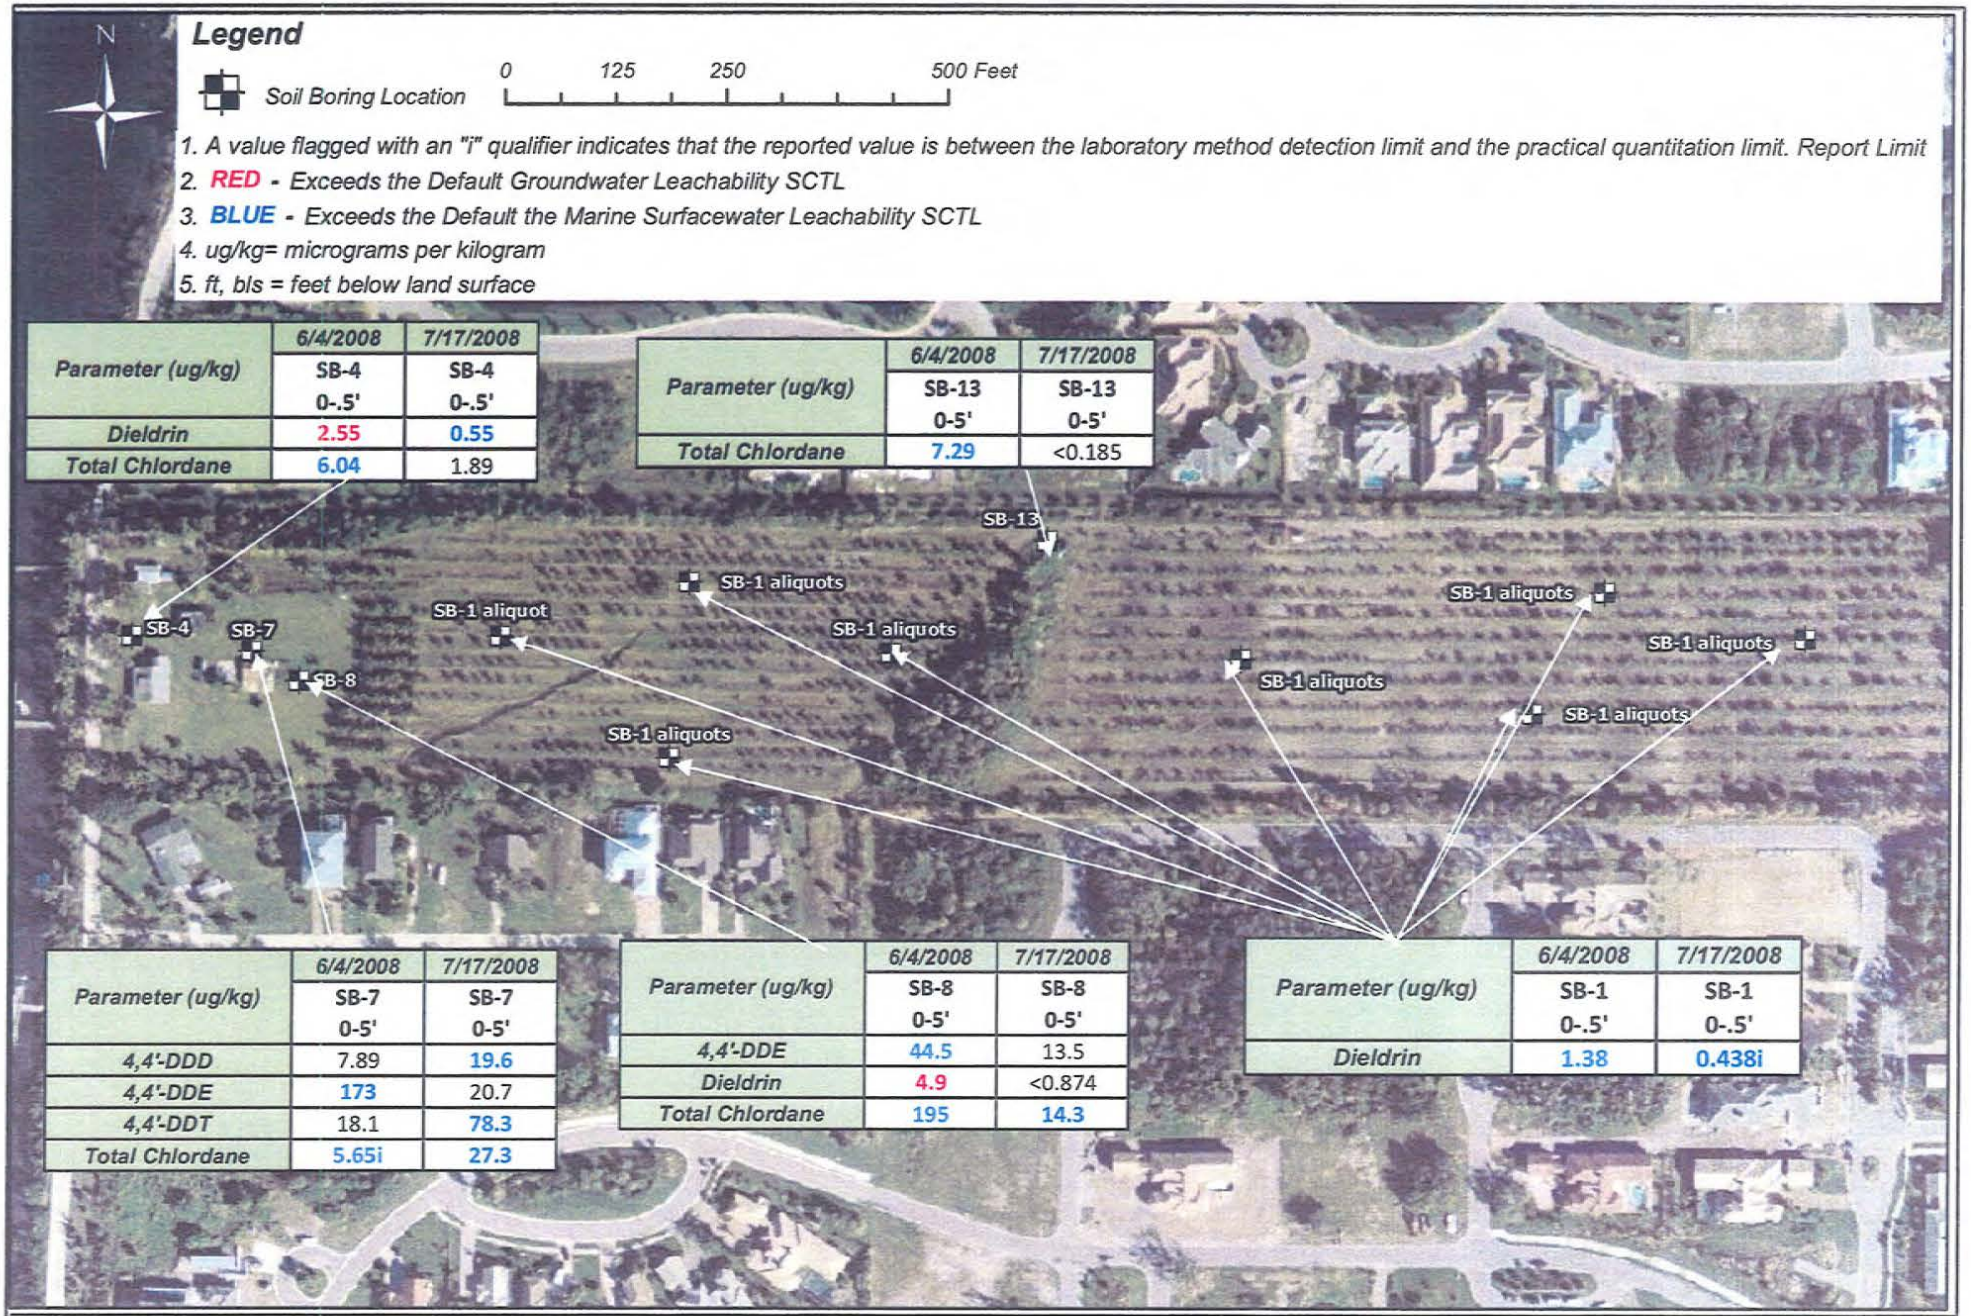

Parameter (ug/kg)	6/4/2008 SB-4 0-.5'	7/17/2008 SB-4 0-.5'
Dieldrin	2.55	0.55
Total Chlordane	6.04	1.89

Parameter (ug/kg)	6/4/2008 SB-13 0-5'	7/17/2008 SB-13 0-5'
Total Chlordane	7.29	<0.185

Parameter (ug/kg)	6/4/2008 SB-7 0-5'	7/17/2008 SB-7 0-5'
4,4'-DDD	7.89	19.6
4,4'-DDE	173	20.7
4,4'-DDT	18.1	78.3
Total Chlordane	5.65i	27.3

Parameter (ug/kg)	6/4/2008 SB-8 0-5'	7/17/2008 SB-8 0-5'
4,4'-DDE	44.5	13.5
Dieldrin	4.9	<0.874
Total Chlordane	195	14.3

Parameter (ug/kg)	6/4/2008 SB-1 0-.5'	7/17/2008 SB-1 0-.5'
Dieldrin	1.38	0.438i

Kimley-Horn and Associates, Inc.
© 2008 Kimley-Horn and Associates, Inc.
601 21st Street Suite 300
Vero Beach, Florida, 32960
Phone (772) 352-7981 Fax (772) 562-9689
www.kimley-horn.com

Pesticides in Soil - Jones Pier Site
Expanded Phase II ESA
Vero Beach, Indian River County, Florida

Scale: As Shown | PROJECT NUMBER: 047231023 | July 2008 | **FIGURE 3**

Table 2 - Pesticides in Soil
Expanded Phase II ESA - Jones Pier Site
Township 31S, Range 39E, Section 36
Indian River County, Florida
July-08

Parameter (ug/kg)	Sample Location (ft, bls)					Soil Target Cleanup Levels (SCTL)			
	SB-1 0-0.5' 7/15/08	SB-4 0-0.5' 7/15/08	SB-7 0-0.5' 7/15/08	SB-8 0-0.5' 7/15/08	SB-13 0-0.5' 7/15/08	Residential	Commercial	Leachability Ground Water Criteria	Leachability Marine Surface Water Criteria
4,4'-DDD	<0.126	<0.118	19.6	6.49	<0.123	4200	22000	5800	10
4,4'-DDE	0.846	0.794	20.7	13.5	<0.123	2900	15000	18000	40
4,4'-DDT	<0.201	<0.188	78.3	34.8	<0.198	2900	15000	11000	60
Aldrin	<0.121	1.65	<1.05	<1.05	<0.119	60	300	200	10
Dieldrin	0.438i	0.55	<0.879	<0.874	<0.099	60	300	2	0.1
Total Chlordane	<0.189	1.89	27.3	14.3	<0.185	2800	14000	9600	3

1. A value flagged with an "i" qualifier indicates that the reported value is between the laboratory method detection limit and the practical quantitation limit. Report Limit = PQL
2. BLUE = Exceeds the Default Marine Surface Water Leachability SCTL
3. ug/kg = micrograms per kilogram
4. ft, bls = feet below land surface

Table 3 - Metals in Ground Water
Expanded Phase II ESA - Jones Pier Site
Township 31S, Range 39E, Section 36
Indian River County, Florida
July-08

Parameter (mg/L)	Sample Location (ft, bls)					Groundwater Target Cleanup Levels (GCTL)	
	MW-1 1-11' 7/17/08	MW-2 1-11' 7/17/08	MW-3 1-11' 7/17/08	MW-4 1-11' 7/17/08	MW-5 1-11' 7/17/08	GCTL	MSW
Copper	0.0014i	0.0016i	0.0018i	0.0012i	0.00075i	1	0.0029
Sodium	170	150	140	630	160	160	N/A
Iron	6.4	1.5	1.2	0.97	1.2	0.3	0.3

1. A value flagged with an "i" qualifier indicates that the reported value is between the laboratory method detection limit and the practical quantitation limit. Report Limit = PQL
2. RED - Exceeds the default groundwater cleanup target level (GCTL) and the default marine surfacewater cleanup target level (MSWCTL)
3. BLUE - Exceeds the Default the Marine Surfacewater CTL (below GCTL)
4. mg/L = milligrams per liter
5. ft, bls = feet below land surface

Table 4 - Organics in Ground Water
Expanded Phase II ESA - Jones Pier Site
Township 31S, Range 39E, Section 36
Indian River County, Florida
July-08

Parameter (mg/L)	Sample Location (ft, bls)					Groundwater Cleanup Target Levels (GCTL)	
	MW-1 1-11' 7/17/08	MW-2 1-11' 7/17/08	MW-3 1-11' 7/17/08	MW-4 1-11' 7/17/08	MW-5 1-11' 7/17/08	GCTL	MSW
Ammonia	4.8	2.3	0.74	0.87i	0.6	2.8	N/A
Phenols	U	U	U	U	U	0.01	0.0065
Chloride	400	310	320	1400	320	250	0.25

1. A value flagged with an "i" qualifier indicates that the reported value is between the laboratory method detection limit and the practical quantitation limit. Report Limit = PQL
2. RED - Exceeds the default groundwater cleanup target level (GCTL) and the default marine surfacewater cleanup target level (MSWCTL)
3. YELLOW - Exceeds the default GCTL
4. mg/L = milligrams per liter
5. ft, bls = feet below land surface
6. NA = Not available at time of rule adoption
7. U= Analyte not identified at the laboratory method detection limit

Florida Department of
Environmental Protection
Central District
3319 Maguire Boulevard, Suite 232
Orlando, Florida 32803-3767

Rick Scott
Governor

Jennifer Carroll
Lt. Governor

Herschel T. Vinyard, Jr.
Secretary

BY CERTIFIED MAIL
91 7108 2133 3939 1819 3289

Roland M. DeBlois, AICP
Chief, Environmental Planning
& Code Enforcement Section
Indian River County
1801 27th Street
Vero Beach, FL 32960-3388

OCD-WCU-11-0294

Indian River County – Waste Cleanup
Jones Pier Vero Beach
7770 Jungle Trail
Vero Beach, Florida 32963-3916
FDEP WCU Site ID No. COM_298865
Site Rehabilitation Completion Order (SRCO) Without Conditions

Dear Mr. DeBlois:

The Central District's Waste Cleanup Program has reviewed the August 27, 2010, Site Assessment Report Addendum. This document was prepared by Kimley-Horn and Associates, Inc., for the Jones Pier Vero Beach site, located at 7770 Jungle Trail, Vero Beach, Indian River County, Florida. Maps showing the location of the Jones Pier Vero Beach site and the former location of the "contaminated site" for which this Order is being issued are attached as Exhibit 1: Figure No. 1, Site Location Map, and Exhibit 2: Figure No. 2, Site Map, and are incorporated by reference herein.

The contamination consisted of dieldrin, which was discovered in the soil during an environmental site assessment conducted in April 2008. The map showing the locations of soil samples collected for laboratory analysis is attached as Exhibit 3: Figure No. 3, Sample Location Map, and is incorporated by reference herein. The contamination resulted from the application of insecticides. The August 27, 2010, Supplemental Assessment Report Addendum contained a No Further Assessment proposal. The No Further Assessment Proposal is supported by earlier submittals, prepared pursuant to Rule 62-780.600, Florida Administrative Code (F.A.C.), including, but not limited to:

December 23, 2009, Site Assessment Report, that was received on December 24, 2009;

August 27, 2010, Supplemental Assessment Report Addendum, that was received on August 30, 2010;

Well Abandonment Report, which was received on April 11, 2011.

Based on the documentation submitted with the above-referenced documents, the Department has reasonable assurance that Indian River County Government has met the criteria in Chapter 62-780, F.A.C. The submittals indicate that soil contaminant concentrations are below the applicable Soil Cleanup Target Levels as adopted in Chapter 62-777, F.A.C. (Effective date April 17, 2005.) Therefore, you have satisfied the site rehabilitation requirements for the above-referenced contaminated site and are released from any further obligation to conduct site rehabilitation at the contaminated site, except as set forth below. See the attached Exhibit 4: Table 1, Soil Detected Analyte Summary, incorporated by reference herein, which includes information regarding the contaminants, affected media, and applicable cleanup target levels for the contaminated site that is the subject of this Order.

Further, in accordance with Chapter 376.30701(4), Florida Statutes (F.S.), upon completion of site rehabilitation, additional site rehabilitation is not required unless it is demonstrated that:

(a) Fraud was committed in demonstrating site conditions or completion of site rehabilitation;

(b) New information confirms the existence of an area of previously unknown contamination which exceeds the site-specific rehabilitation levels established in accordance with Section 376.30701(2), F.S., or which otherwise poses the threat of real and substantial harm to public health, safety, or the environment;

(c) A new discharge of pollutants or hazardous substances occurs at the site subsequent to the issuance of this Order.

Legal Issues

The Department's Order shall become final unless a timely petition for an administrative hearing is filed under Sections 120.569 and 120.57, F.S., within **21** days of receipt of this Order. The procedures for petitioning for a hearing are set forth below.

Persons affected by this Order have the following options:

A. If you choose to accept the Department's decision regarding this SRCO, you do not have to do anything. This Order is final and effective on the date filed

with the Clerk of the Department, which is indicated on the last page of this Order.

B. If you choose to challenge the decision, you may do the following:

1. File a request for an extension of time to file a petition for hearing with the Department's Agency Clerk in the Office of General Counsel within **21** days of receipt of this Order. Such a request should be made if you wish to meet with the Department in an attempt to informally resolve any disputes without first filing a petition for hearing; or

2. File a petition for administrative hearing with the Department's Agency Clerk in the Office of General Counsel within **21** days of receipt of this Order.

Please be advised that mediation of this decision pursuant to Section 120.573, F.S., is not available.

How to Request an Extension of Time to File a Petition for Hearing

For good cause shown, pursuant to Rule 62-110.106(4), F.A.C., the Department may grant a request for an extension of time to file a petition for hearing. Such a request must be filed (received) by the Agency Clerk in the Office of General Counsel of the Department at 3900 Commonwealth Boulevard, Mail Station 35, Tallahassee, Florida, 32399-3000, within **21** days of receipt of this Order. Petitioner, if different from the Indian River County Government, shall mail a copy of the request to the Indian River County Government, Attention: Mr. Roland DeBlois, Environmental Planning and Code Enforcement Section, 1801 27th Street, Vero Beach, FL 32960-3388 at the time of filing. Timely filing a request for an extension of time tolls the time period within which a petition for administrative hearing must be made.

How to File a Petition for Administrative Hearing

A person whose substantial interests are affected by this Order may petition for an administrative hearing under Sections 120.569 and 120.57, F.S. The petition must contain the information set forth below and must be filed (received) by the Agency Clerk in the Office of General Counsel of the Department at 3900 Commonwealth Boulevard, MS 35, Tallahassee, Florida, 32399-3000, within **21** days of receipt of this Order. Petitioner, if different from the Indian River County Government, shall mail a copy of the petition to the Indian River County Government, Attention: Mr. Roland DeBlois, Environmental Planning and Code Enforcement Section, 1801 27th Street, Vero Beach, FL 32960-3388, at the time of filing. Failure to file a petition within this time period shall waive the right of anyone who may request an administrative hearing under Sections 120.569 and 120.57, F.S.

Pursuant to Section 120.569(2), F.S., and Rule 28-106.201, F.A.C., a petition for administrative hearing shall contain the following information:

a) The name, address, and telephone number of each petitioner; the name, address, and telephone number of the petitioner's representative, if any; the site owner's name and address, if different from the petitioner; the DEP facility number; and the name and address of the facility;

b) A statement of when and how each petitioner received notice of the Department's action or proposed action;

c) An explanation of how each petitioner's substantial interests are or will be affected by the Department's action or proposed action;

d) A statement of the disputed issues of material fact, or a statement that there are no disputed facts;

e) A statement of the ultimate facts alleged, including a statement of the specific facts the petitioner contends warrant reversal or modification of the Department's action or proposed action;

f) A statement of the specific rules or statutes the petitioner contends require reversal or modification of the Department's action or proposed action; and

g) A statement of the relief sought by the petitioner, stating precisely the action petitioner wishes the Department to take with respect to the Department's action or proposed action.

This Order is final and effective on the date filed with the Clerk of the Department, which is indicated on the last page of this Order. Timely filing a petition for administrative hearing postpones the date this Order takes effect until the Department issues either a final order pursuant to an administrative hearing or an Order Responding to Supplemental Information provided to the Department pursuant to meetings with the Department.

Judicial Review

Any party to this Order has the right to seek judicial review of it under Section 120.68, F.S., by filing a notice of appeal under Rule 9.110 of the Florida Rules of Appellate Procedure with the Agency Clerk of the Department in the Office of General Counsel, Mail Station 35, 3900 Commonwealth Boulevard, Tallahassee, Florida 32399-3000, and by filing a copy of the notice of appeal accompanied by the applicable filing fees with the appropriate district court of appeal. The notice of appeal must be filed within thirty days after this order is filed with the clerk of the Department (see below).

Questions

Any questions regarding the Department's review of the August 27, 2010, Supplemental Assessment Report Addendum should be directed to Dr. Mitchell F. Katz, Ph.D. at the Florida department of Environmental Protection, Central District Office, Suite 232, 3319 Maguire Boulevard, Orlando, FL 32803-3767. Questions regarding legal issues should be referred to the Department's Office of General Counsel at (850)245-2242. Contact with any of the above does not constitute a petition for administrative hearing or request for an extension of time to file a petition for administrative hearing.

Sincerely,

Vivian F. Garfein
Director, Central District

June 10, 2011
Date

VFG/gbl/mfk

FILING AND ACKNOWLEDGMENT:

FILED, on this date, pursuant to Section 120.52 F.S., with the designated Department Clerk, receipt of which is hereby acknowledged.

Clerk

June 10, 2011
Date

Enclosures:
Exhibit 1 – Site Location Map
Exhibit 2 – Site Map
Exhibit 3 – Sample Location Map
Exhibit 4 – Soil Detected Analyte Summary

c: Mr. Gregory Garcia, GregoryGarcia@colliergov.net
Mr. Lynn Keifer, Kimley-Horn & Assoc., Lynn.Kiefer@kimley-horn.com
Mr. Jason C. Sheasley, P.G., Kimley-Horn & Assoc., Jason.Sheasley@kimley-horn.com

Exhibit 1

Kimley-Horn and Associates, Inc.
8657 Baypine Road, Suite 300
Jacksonville, Florida 32256
Phone: (904) 828-3900/Fax (904) 367-1692

Site Location Map

Jones Pier
7770 Jungle Trail
Vero Beach, Indian River Co., Florida

047035060

Figure No. 1

Prepared By: Jason C. Sheasley, PG, CHMM

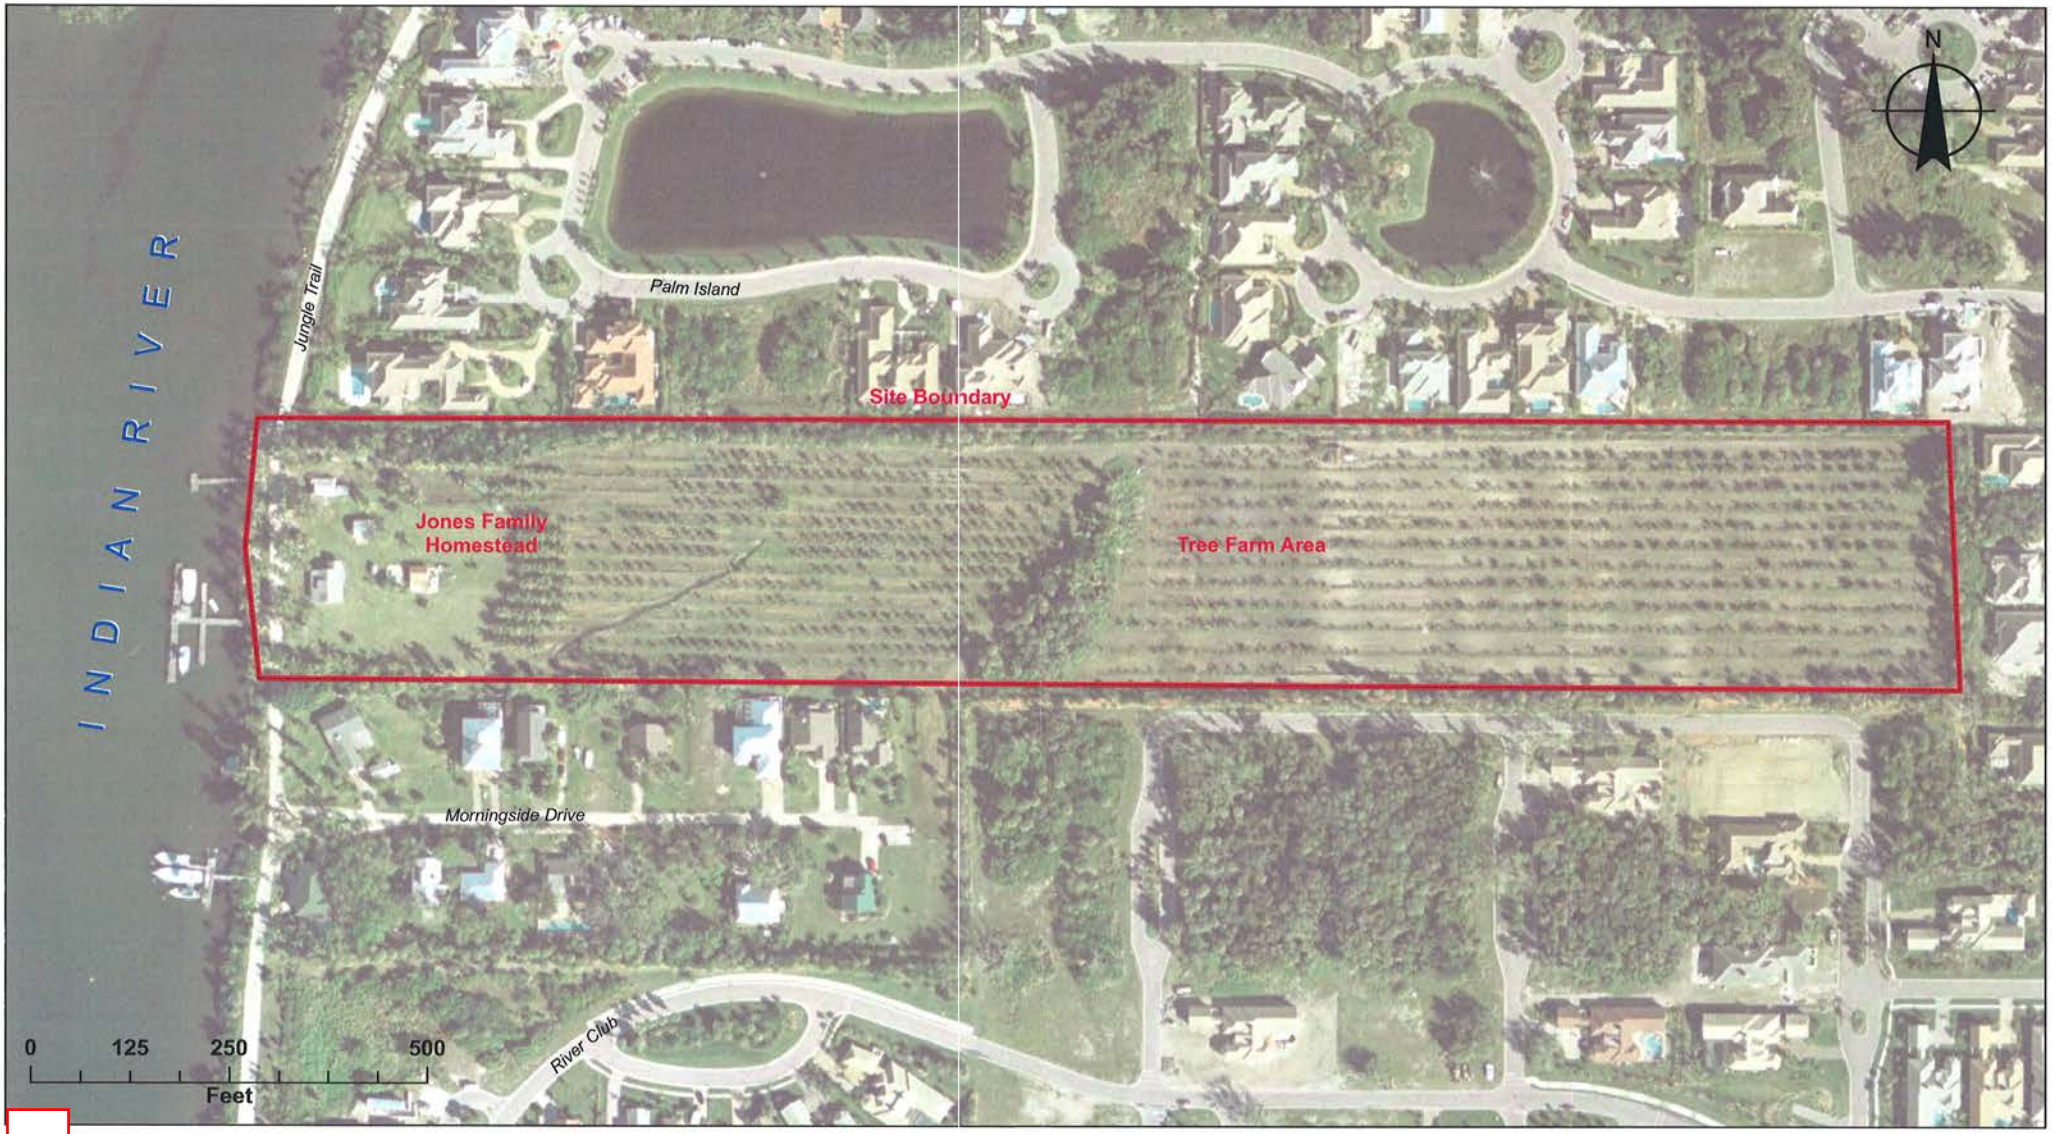

Exhibit 2

Kimley-Horn and Associates, Inc.
ypine Road, Suite 300
ville, FL 32256
-3900 / (904) 367-1692

Site Map

Jones Pier
7770 Jungle Trail
Vero Beach, Indian River County, Florida

047035060

Figure No. 2

Exhibit 3
Sample Location Map

SEC. 36, TWP. 31 S, RNG. 39 E

KEY MAP

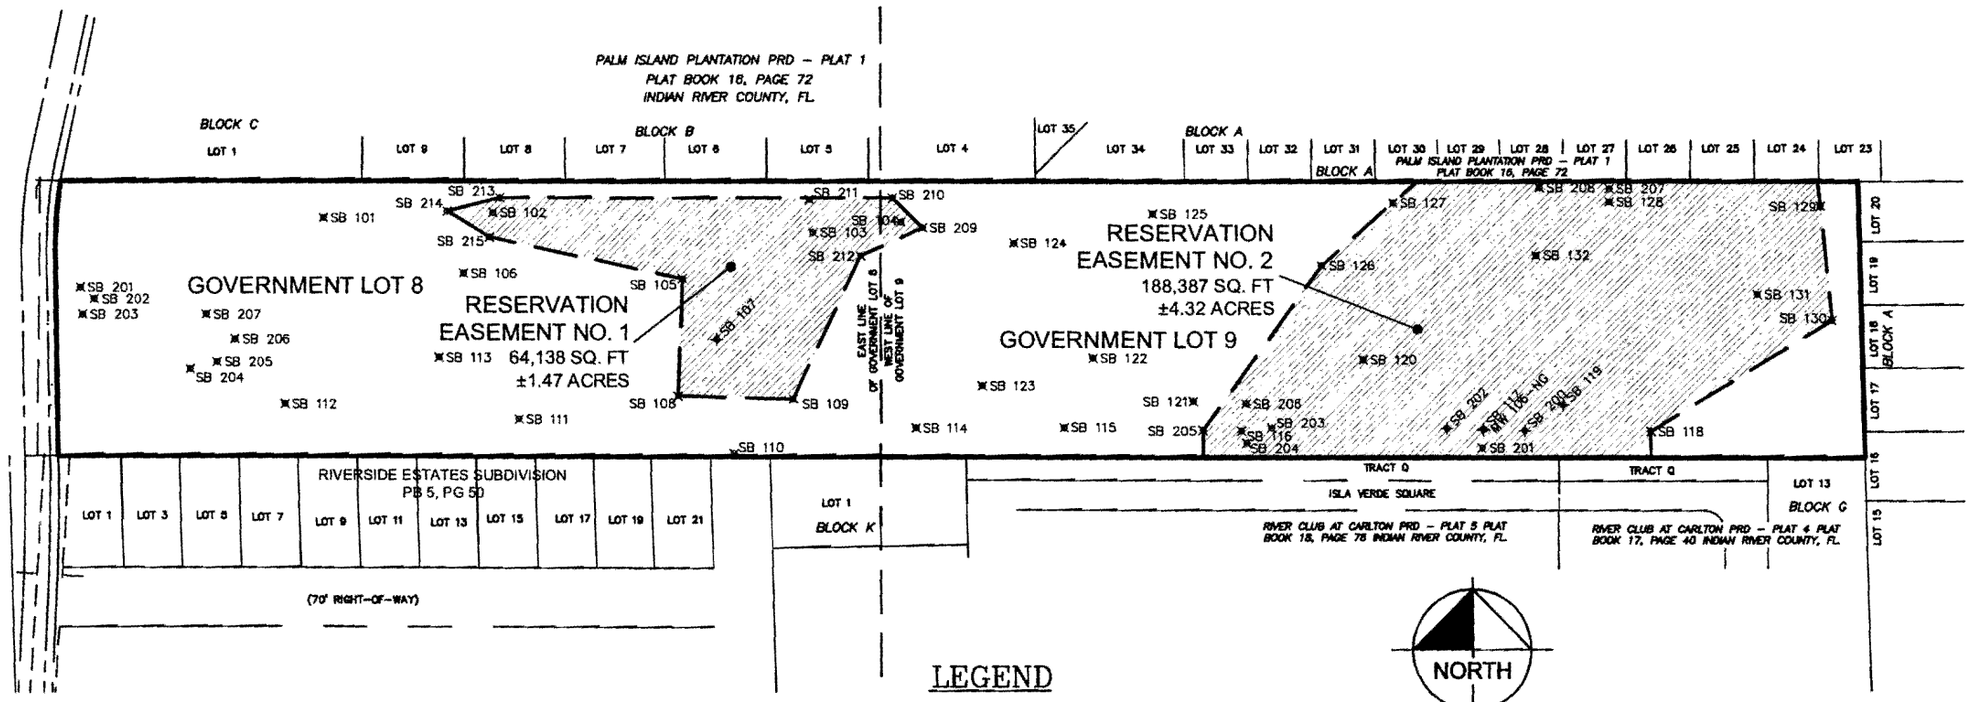

LEGEND

	PROPERTY LINE
	RESERVATION EASEMENT
	LOT LINES
	GOVERNMENT LOT LINES
	RIGHT OF WAY LINE
NO.	NUMBER
ORB	OFFICIAL RECORDS BOOK
P.G.	PAGE
P.O.C.	POINT OF COMMENCEMENT
P.O.B.	POINT OF BEGINNING
RNG.	RANGE
R/W	RIGHT OF WAY
SEC.	SECTION
TWP.	TOWNSHIP
⊠ SB###	SOIL BORING No.
⊠ MW###	MONITOR WELL No.

NORTH

0 200

SCALE FEET

SURVEYORS NOTES

1. THIS IS A SKETCH OF LEGAL DESCRIPTION ONLY, NOT A BOUNDARY RETRACEMENT SURVEY.
2. REFER TO THE BOUNDARY SURVEY PREPARED BY CARTER ASSOCIATES, INC., PROJECT NUMBER 08-281S DATED APRIL 7, 2008.
3. THE BEARING BASE FOR THIS SURVEY IS THE NORTH LINE OF TRACT Q, RIVER CLUB AT CARLTON P.R.D. - PLAT 5, RECORDED IN PLAT BOOK 18, PAGE 76, INDIAN RIVER COUNTY PUBLIC RECORDS. SAID LINE HAVING AN ASSUMED BEARING OF NORTH 89°54'19"WEST.
4. THE SCALE OF THIS DRAWING MAY HAVE BEEN DISTORTED DURING REPRODUCTION PROCESSES.

This certifies that a legal description and sketch of the property shown hereon was made under my supervision and that this legal description and sketch meets the minimum technical standards set forth by the Florida Board of Professional Surveyors and Mappers in Chapter 5j-17, Florida Administrative Code, pursuant to Section 472.027, Florida Statute. Subject to notes and notations shown hereon.

E.C. Demeter

E.C. DEMETER, P.S.M. No. 5179

DATE: 2-22-11

Not valid without the signature and the original raised seal of a florida licensed surveyor and mapper.

SHEET NUMBER 1 of 3

LEGAL DESCRIPTION & SKETCH
VICINITY MAP OF RESTRICTIVE EASEMENTS
JONES PIER, VERO BEACH, FL

DATE 2/16/11

PROJECT NO. 047035060

Kimley-Horn and Associates, Inc.
© 2011 KIMLEY-HORN AND ASSOCIATES, INC.
445 24TH STREET, SUITE 200, VERO BEACH, FL 32960
PHONE: 772-794-4100 FAX: 772-794-4130
WWW.KIMLEY-HORN.COM CA 00000696

SCALE AS NOTED
DESIGNED BY
DRAWN BY GDU
CHECKED BY EGD

Drawing name: K:\VRB_Survey\MONITOR WELLS\JONES PIER MONITOR WELLS\CADD\SURVEY\KEY MAP SHEET 1 RESTRICTIVE AREAS EASEMENTS.dwg key Feb 17, 2011 9:26am by greg.duque

This document, together with the concepts and designs presented herein, as an instrument of service, is intended only for the specific purpose and client for which it was prepared. Reuse of and improper reliance on this document without written authorization and adaptation by Kimley-Horn and Associates, Inc. shall be without liability to Kimley-Horn and Associates, Inc.

Exhibit 4
Page 1 of 3

TABLE 1
SOIL DETECTED ANALYTE SUMMARY
JUNE 2009

Jones Pier
Indian River County, Florida

Lab Sample ID					J0904624002		J0904624001		J0904624004		J0904624003		J0904624006		J0904624005		J0904624008		J0904624007		J0904624009		J0904624010		J0904624009	
Sample Number					SB-101 (0.5-1.0)		SB-101 (0-0.5)		SB-102 (0.5-1.0)		SB-102 (0-0.5)		SB-103 (0.5-1.0)		SB-103 (0-0.5)		SB-104 (0.5-1.0)		SB-104 (0-0.5)		SB-105 (0-0.5)		SB-105 (0.5-1.0)		SB-105 (0-0.5)	
Date/ Time Sampled					6/9/2009 9:17		6/9/2009 9:15		6/9/2009 9:27		6/9/2009 9:25		6/9/2009 9:45		6/9/2009 9:40		6/9/2009 10:00		6/9/2009 10:00		6/9/2009 10:05		6/9/2009 10:05		6/9/2009 10:05	
Sample Interval (ft,bls)					0.5 - 1		0 - 0.5		0.5 - 1.0		0 - 0.5		0.5 - 1.0		0 - 0.5		0.5 - 1.0		0 - 0.5		0 - 0.5		0.5 - 1.0		0 - 0.5	
Analyte	CAS #	Units	LGW	LFW	Result	Qual	Result	Qual	Result	Qual	Result	Qual	Result	Qual	Result	Qual	Result	Qual	Result	Qual	Result	Qual	Result	Qual	Result	Qual
DIELDRIN	60-57-1	mg/kg	0.002	0.0001	*0.00058*	U	*0.00065*	U	*0.00062*	U	*0.0046*	I	*0.00051*	U	*0.014*		*0.0025*	I	*0.00051*	U	*0.00058*	U	*0.00057*	U	*0.00058*	U
p,p-DDE	72-55-9	mg/kg	18	0.04	0.00057	U	0.00064	U	0.00061	U	0.00057	U	0.0005	U	0.00052	U	0.00051	U	0.0005	U	0.00057	U	0.00056	U	0.00057	U

Lab Sample ID					J0904624012		J0904624011		J0904624014		J0904624013		J0904624016		J0904624015		J0904624018		J0904624017		J0904624019		J0904624021		J0904624020	
Sample Number					SB-106 (0.5-1.0)		SB-106 (0-0.5)		SB-107 (0.5-1.0)		SB-107 (0-0.5)		SB-108 (0.5-1.0)		SB-108 (0-0.5)		SB-109 (0.5-2.0)		SB-109 (0-0.5)		SB-109 (2.0-4.0)		SB-110 (0.5-2)		SB-110 (0-0.5)	
Date/ Time Sampled					6/9/2009 10:15		6/9/2009 10:15		6/9/2009 10:25		6/9/2009 10:25		6/9/2009 10:35		6/9/2009 10:35		6/9/2009 10:40		6/9/2009 10:40		6/9/2009 10:40		6/9/2009 10:55		6/9/2009 10:55	
Sample Interval (ft,bls)					0.5 - 1.0		0 - 0.5		0.5 - 1.0		0 - 0.5		0.5 - 1.0		0 - 0.5		0.5 - 2.0		0 - 0.5		2.0 - 4.0		0.5 - 1.0		0 - 0.5	
Analyte	CAS #	Units	LGW	LFW	Result	Qual	Result	Qual	Result	Qual	Result	Qual	Result	Qual	Result	Qual	Result	Qual	Result	Qual	Result	Qual	Result	Qual	Result	Qual
DIELDRIN	60-57-1	mg/kg	0.002	0.0001	*0.00055*	U	*0.00057*	U	*0.00056*	U	***0.02***		*0.0006*	U	*0.00051*	U	*0.00054*	U	*0.00052*	U	*0.00055*	U	*0.00057*	U	*0.00049*	U
p,p-DDE	72-55-9	mg/kg	18	0.04	0.00054	U	0.00056	U	0.00055	U	0.00054	U	0.00059	U	0.0005	U	0.00053	U	0.00051	U	0.00054	U	0.00056	U	0.00049	U

Lab Sample ID					J0904624022		J0904624024		J0904624023		J0904624026		J0904624025		J0904624028		J0904624027		J0904624032		J0904624031		J0904624034		J0904624033	
Sample Number					SB-110 (2-4)		SB-111 (0.5-1.0)		SB-111 (0-0.5)		SB-112 (0.5-1.0)		SB-112 (0-0.5)		SB-113 (0.5-1.0)		SB-113 (0-0.5)		SB-114 (0.5-2.0)		SB-114 (0-0.5)		SB-115 (0.5-2.0)		SB-115 (0-0.5)	
Date/ Time Sampled					6/9/2009 10:55		6/9/2009 11:10		6/9/2009 11:10		6/9/2009 11:20		6/9/2009 11:20		6/9/2009 11:25		6/9/2009 11:25		6/9/2009 14:10		6/9/2009 14:10		6/9/2009 14:15		6/9/2009 14:15	
Sample Interval (ft,bls)					2.0 - 4.0		0.5 - 1.0		0 - 0.5		0.5 1.0		0 - 0.5		0.5 - 1.0		0 - 0.5		0.5 - 2.0		0 - 0.5		0.5 - 2.0		0 - 0.5	
Analyte	CAS #	Units	LGW	LFW	Result	Qual	Result	Qual	Result	Qual	Result	Qual	Result	Qual	Result	Qual	Result	Qual	Result	Qual	Result	Qual	Result	Qual	Result	Qual
DIELDRIN	60-57-1	mg/kg	0.002	0.0001	*0.00056*	U	*0.00055*	U	*0.00052*	U	*0.00054*	U	*0.0006*	U	*0.00055*	U	*0.00055*	U	*0.00053*	U	*0.00054*	U	*0.00056*	U	*0.00057*	U
p,p-DDE	72-55-9	mg/kg	18	0.04	0.00055	U	0.00054	U	0.00051	U	0.00053	U	0.00059	U	0.00054	U	0.00054	U	0.00052	U	0.00053	U	0.00055	U	0.00056	U

Notes:

ft, bls = feet below land surface
mg/kg = milligrams per kilogram
CAS# = Chemical Abstract Number
LGW = Groundwater Leachability Criteria *
LFW = Fresh Water Leachability Criteria *
* = Regulatory limits that must be calculated based on other analysis or time accrual are flagged by SELECT AEL by utilizing a "0" limit. This causes results for such analytes to register as an exceedance to draw your attention.

Soil Formatting

TEXT = Exceeds LeachabilitySoil Cleanup Target Level
TEXT = Exceeds Leachability Fresh Surface Water Soil Cleanup Target Level
U = Result was less than the Method Detection Limit (MDL).
I = Result was greater than or equal to the Method Detection Limit (MDL) but below the Practical Quantitation Limit (PQL).

No groundwater or surface water contamination from dieldrin and/or p,p'-DDE was detected.

Exhibit 4
Page 2 of 3

TABLE 1
SOIL DETECTED ANALYTE SUMMARY
JUNE 2009

Jones Pier
Indian River County, Florida

Lab Sample ID					J0904624036		J0904624035		J0904624037		J0904624039		J0904624038		J0904624040		J0904624042		J0904624041		J0904624044		J0904624043		J0904624045	
Sample Number					SB-116 (0.5-2.0)		SB-116 (0-0.5)		SB-116 (2.0-4.0)		SB-117 (0.5-2.0)		SB-117 (0-0.5)		SB-117 (2.0-4.0)		SB-118 (0.5-1.0)		SB-118 (0-0.5)		SB-119 (0.5-2.0)		SB-119 (0-0.5)		SB-119 (2.0-4.0)	
Date/ Time Sampled					6/9/2009 14:35		6/9/2009 14:35		6/9/2009 14:35		6/9/2009 14:40		6/9/2009 14:40		6/9/2009 14:40		6/9/2009 14:50		6/9/2009 14:50		6/9/2009 14:55		6/9/2009 14:55		6/9/2009 14:55	
Sample Interval (ft,bls)					0.5 - 2.0		0 - 0.5		2.0 - 4.0		0.5 - 2.0		0 - 0.5		2.0 - 4.0		0.5 - 1.0		0 - 0.5		0.5 - 2.0		0 - 0.5		2.0 - 4.0	
Analyte	CAS #	Units	LGW	LFW	Result	Qual	Result	Qual	Result	Qual	Result	Qual	Result	Qual	Result	Qual	Result	Qual	Result	Qual	Result	Qual	Result	Qual	Result	Qual
DIELDRIN	60-57-1	mg/kg	0.002	0.0001	*0.011*		*0.009*		*0.00048*	U	*0.0019*	I	*0.0029*	I	*0.00051*	U	*0.0006*	U	*0.00054*	U	*0.00083*	U	*0.0031*	I	*0.00052*	U
p,p-DDE	72-55-9	mg/kg	18	0.04	0.00057	U	0.00057	U	0.00047	U	0.00059	U	0.00059	U	0.0005	U	0.00059	U	0.00053	U	0.00082	U	0.00054	U	0.00051	U

Lab Sample ID					J0904624047		J0904624046		J0904624048		J0904624051		J0904624049		J0904624052		J0904624054		J0904624053		J0904624056		J0904624055		J0904624072	
Sample Number					SB-120 (0.5-2.0)		SB-120 (0-0.5)		SB-120 (2-4.0)		SB-121 (0.5-2.0)		SB-121 (0-0.5)		SB-121 (2-4.0)		SB-122 (0.5-2.0)		SB-122 (0-0.5)		SB-123 (0.5-2.0)		SB-123 (0-0.5)		SB-124 (0.5-2.0)	
Date/ Time Sampled					6/9/2009 15:00		6/9/2009 15:00		6/9/2009 15:00		6/9/2009 15:05		6/9/2009 15:05		6/9/2009 15:05		6/9/2009 15:10		6/9/2009 15:10		6/9/2009 15:15		6/9/2009 15:15		6/10/2009 9:00	
Sample Interval (ft,bls)					0.5 - 2.0		0 - 0.5		2.0 - 4.0		0.5 - 2.0		0 - 0.5		2.0 - 4.0		0.5 2.0		0 - 0.5		0.5 - 2.0		0 - 0.5		0.5 - 2.0	
Analyte	CAS #	Units	LGW	LFW	Result	Qual	Result	Qual	Result	Qual	Result	Qual	Result	Qual	Result	Qual	Result	Qual	Result	Qual	Result	Qual	Result	Qual	Result	Qual
DIELDRIN	60-57-1	mg/kg	0.002	0.0001	*0.0026*	I	*0.003*	I	*0.00058*	U	*0.00057*	U	*0.00088*	I	*0.00055*	U	*0.00051*	U	*0.0006*	U	*0.00053*	U	*0.00058*	U	*0.00057*	U
p,p-DDE	72-55-9	mg/kg	18	0.04	0.00055	U	0.00054	U	0.00057	U	0.00056	U	0.00053	U	0.00054	U	0.0005	U	0.00059	U	0.00052	U	0.00057	U	0.00056	U

Lab Sample ID					J0904624071		J0904624074		J0904624073		J0904624075		J0904624077		J0904624076		J0904624078		J0904624080		J0904624079		J0904624081		J0904624083	
Sample Number					SB-124 (0-0.5)		SB-125 (0.5-2.0)		SB-125 (0-0.5)		SB-125 (2-4.0)		SB-126 (0.5-2.0)		SB-126 (0-0.5)		SB-126 (2-4.0)		SB-127 (0.5-2.0)		SB-127 (0-0.5)		SB-127 (2.0-4.0)		SB-128 (0.5-2.0)	
Date/ Time Sampled					6/10/2009 9:00		6/10/2009 10:25		6/10/2009 10:25		6/10/2009 10:25		6/10/2009 10:35		6/10/2009 10:35		6/10/2009 10:35		6/10/2009 10:40		6/10/2009 10:40		6/10/2009 10:40		6/10/2009 10:50	
Sample Interval (ft,bls)					0 - 0.5		0.5 - 2.0		0 - 0.5		2.0 - 4.0		0.5 - 2.0		0 - 0.5		2.0 - 4.0		0.5 - 2.0		0 - 0.5		2.0 - 4.0		0.5 - 2.0	
Analyte	CAS #	Units	LGW	LFW	Result	Qual	Result	Qual	Result	Qual	Result	Qual	Result	Qual	Result	Qual	Result	Qual	Result	Qual	Result	Qual	Result	Qual	Result	Qual
DIELDRIN	60-57-1	mg/kg	0.002	0.0001	*0.00057*	U	*0.00053*	U	*0.00048*	U	*0.0005*	U	*0.00048*	U	*0.00046*	U	*0.00049*	U	*0.00049*	U	*0.00047*	U	*0.0001*	U	*0.00051*	U
p,p-DDE	72-55-9	mg/kg	18	0.04	0.00056	U	0.00052	U	0.00047	U	0.00049	U	0.00047	U	0.00046	U	0.00048	U	0.00048	U	0.00046	U	0.0001	U	0.0005	U

Notes:

ft, bls	= feet below land surface
mg/kg	= milligrams per kilogram
CAS#	= Chemical Abstract Number
LGW	= Groundwater Leachability Criteria *
LFW	= Fresh Water Leachability Criteria *
*	= Regulatory limits that must be calculated based on other analysis or time accrual are flagged by SELECT AEL by utilizing a "0" limit. This causes results for such analytes to register as an exceedance to draw your attention.

Soil Formatting

TEXT	= Exceeds LeachabilitySoil Cleanup Target Level
TEXT	= Exceeds Leachability Fresh Surface Water Soil Cleanup Target Level
U	= Result was less than the Method Detection Limit (MDL).
I	= Result was greater than or equal to the Method Detection Limit (MDL) but below the Practical Quantitation Limit (PQL).

No groundwater or surface water contamination from dieldrin and/or p,p'-DDE was detected.

TABLE 1
SOIL DETECTED ANALYTE SUMMARY
JUNE 2009

Jones Pier
Indian River County, Florida

Lab Sample ID					J0904624082		J0904624084		J0904624086		J0904624085		J0904624087		J0904624089		J0904624088		J0904624091		J0904624090		J0904624093		J0904624092	
Sample Number					SB-128 (0-0.5)		SB-128 (2-4.0)		SB-129 (0.5-2.0)		SB-129 (0-0.5)		SB-129 (2-4.0)		SB-130 (0.5-2)		SB-130 (0-0.5)		SB-131 (0.5-2.0)		SB-131 (0-0.5)		SB-132 (0.5-2.0)		SB-132 (0-0.5)	
Date/ Time Sampled					6/10/2009 10:50		6/10/2009 10:50		6/10/2009 11:05		6/10/2009 11:05		6/10/2009 11:05		6/10/2009 11:10		6/10/2009 11:10		6/10/2009 11:15		6/10/2009 11:15		6/10/2009 11:20		6/10/2009 11:20	
Sample Interval (ft,bls)					0 - 0.5		2.0 - 4.0		0.5 - 2.0		0 - 0.5		2.0 - 4.0		0.5 - 2.0		0 - 0.5		0.5 - 2.0		0 - 0.5		0.5 - 2.0		0 - 0.5	
Analyte	CAS #	Units	LGW	LFW	Result	Qual	Result	Qual	Result	Qual	Result	Qual	Result	Qual	Result	Qual	Result	Qual	Result	Qual	Result	Qual	Result	Qual	Result	Qual
DIELDRIN	60-57-1	mg/kg	0.002	0.0001	*0.01*		*0.00057*	U	*0.00055*	U	*0.00059*	U	*0.00057*	U	*0.00051*	U	*0.0005*	U	*0.00068*	I	*0.0069*		*0.00049*	U	*0.0052*	I
p,p-DDE	72-55-9	mg/kg	18	0.04	0.00051	U	0.00056	U	0.00054	U	0.00058	U	0.00056	U	0.0005	U	0.00049	U	0.0005	U	0.00055	U	0.00049	U	0.0005	U

Lab Sample ID					J0904624058		J0904624057		J0904624060		J0904624059		J0904624062		J0904624061		J0904624064		J0904624063		J0904624066		J0904624065		J0904624068	
Sample Number					SB-201 (0.5-1.0)		SB-201 (0-0.5)		SB-202 (0.5-1.0)		SB-202 (0-0.5)		SB-203 (0.5-1.0)		SB-203 (0-0.5)		SB-204 (0.5-1.0)		SB-204 (0-0.5)		SB-205 (0.5-1.0)		SB-205 (0-0.5)		SB-206 (0.5-1.0)	
Date/ Time Sampled					6/9/2009 15:50		6/9/2009 15:50		6/9/2009 15:55		6/9/2009 15:55		6/9/2009 16:00		6/9/2009 16:00		6/9/2009 16:20		6/9/2009 16:20		6/9/2009 16:35		6/9/2009 16:35		6/9/2009 16:40	
Sample Interval (ft,bls)					0.5 - 1.0		0 - 0.5		0.5 - 1.0		0 - 0.5		0.5 - 1.0		0 - 0.5		0.5 - 1.0		0 - 0.5		0.5 1.0		0 - 0.5		0.5 1.0	
Analyte	CAS #	Units	LGW	LFW	Result	Qual	Result	Qual	Result	Qual	Result	Qual	Result	Qual	Result	Qual	Result	Qual	Result	Qual	Result	Qual	Result	Qual	Result	Qual
DIELDRIN	60-57-1	mg/kg	0.002	0.0001	*0.0006*	U	*0.00054*	U	*0.00059*	U	*0.00067*	U	*0.00053*	U	*0.00063*	U	*0.00054*	U	*0.00063*	U	*0.00053*	U	*0.00055*	U	*0.0006*	U
p,p-DDE	72-55-9	mg/kg	18	0.04	0.00059	U	0.00053	U	0.00058	U	0.00066	U	0.00052	U	*0.16*		0.00053	U	0.00062	U	0.00053	U	0.019		0.00059	U

Lab Sample ID					J0904624067		J0904624070		J0904624069		J0904624030		J0904624029		J0904624050	
Sample Number					SB-206 (0-0.5)		SB-207 (0.5-2.0)		SB-207 (0-0.5)		DUP 1		DUP 2		DUP 3	
Date/ Time Sampled					6/9/2009 16:40		6/9/2009 16:45		6/9/2009 16:45		6/9/2009 0:00		6/9/2009 0:00		6/9/2009 0:00	
Sample Interval (ft,bls)					0 - 0.5		0.5 - 2.0		0 - 0.5		DUPLICATE		DUPLICATE		DUPLICATE	
Analyte	CAS #	Units	LGW	LFW	Result	Qual	Result	Qual	Result	Qual	Result	Qual	Result	Qual	Result	Qual
DIELDRIN	60-57-1	mg/kg	0.002	0.0001	*0.00065*	U	*0.00049*	U	*0.00055*	U	*0.00055*	U	*0.00057*	U	*0.00055*	U
p,p-DDE	72-55-9	mg/kg	18	0.04	0.0088		0.00048	U	0.03		0.00055	U	0.00056	U	0.00054	U

Notes:

ft, bls	= feet below land surface
mg/kg	= milligrams per kilogram
CAS#	= Chemical Abstract Number
LGW	= Groundwater Leachability Criteria *
LFW	= Fresh Water Leachability Criteria *
*	= Regulatory limits that must be calculated based on other analysis or time accrual are flagged by SELECT AEL by utilizing a "0" limit. This causes results for such analytes to register as an exceedance to draw your attention.

Soil Formatting

TEXT	= Exceeds LeachabilitySoil Cleanup Target Level
TEXT	= Exceeds Leachability Fresh Surface Water Soil Cleanup Target Level
U	= Result was less than the Method Detection Limit (MDL).
I	= Result was greater than or equal to the Method Detection Limit (MDL) but below the Practical Quantitation Limit (PQL).

No groundwater or surface water contamination from dieldrin and/or p,p'-DDE was detected.

CERTIFICATION

Facility: Jones Pier Vero Beach
Address: 7770 Jungle Trail, Vero Beach, Indian River County, FL 32963-3916
Site ID: COM_298865
Activity: **August 27, 2011, Site Assessment Report Addendum**

I HEREBY CERTIFY, that in my professional judgment, August 27, 2011, "Site Assessment Report Addendum" has satisfied the requirements for remediation of petroleum contamination in the soil at the location of the proposed retention pond, which is located in Orlando, Florida, pursuant to Chapter 62-770, Florida Administrative Code.

_____ I personally completed this review.

__X__ This review was conducted by Mitchell F. Katz, Ph.D., working under my supervision.

G. Bret LeRoux, P.G.
Storage Tanks/ Waste Cleanup Program Manager
FL Reg. No. 0001164

6/10/2011
Date

BOARD OF COUNTY COMMISSIONERS

Natural Resources Management Department
2725 Judge Fran Jamieson Way
Building A, Room 219
Viera, Florida 32940

ENVIRONMENTAL REMEDIATION AND COMPLIANCE

November 4, 2024

José Vega
Environmental Compliance Analyst
Indian River County Department of Utility Services
4350 41st Street
Vero Beach, FL 32960

RE: In Compliance
Regulated storage tank facility:
Indian River Cnty Sea Oaks WWTF, 8765 N A1A, Vero Beach, FL
FDEP Facility ID number: 9801843
Brevard County Natural Resource Management Department – Tanks Section

Dear Mr. Vega:

A storage tank closure inspection and file review was conducted at your facility on September 18, 2024 by the Brevard County Natural Resource Management Office, on behalf of the Florida Department of Environmental Protection. Based on the information provided during the inspection, the facility was determined to be in compliance with the Department's storage tank rules and regulations. A copy of the inspection report is attached for your records.

The Department sincerely appreciates your efforts to maintain this facility in compliance with state and federal rules. Should you have any questions or comments, please contact me at (321) 350-8428 or jeffrey.grantham@brevardfl.gov.

Respectfully,

Jeffrey Grantham
Compliance Inspector

Enclosure

Florida Department of Environmental Protection
Twin Towers Office Bldg. 2600 Blair Stone Road, Tallahassee, Florida, 32399-2400
Division of Waste Management
Petroleum Storage Systems
Storage Tank Facility Closure Site Inspection Report

Facility Information:

Facility ID: 9801843 County: INDIAN RIVER Inspection Date:09/18/2024
Facility Type: I - County Government
Facility Name: INDIAN RIVER CNTY-SEA OAKS WWTF # of inspected ASTs: 1
8765 N A1A USTs: 0
VERO BEACH, FL 32963 Mineral Acid Tanks: 0
Latitude: 27° 45' 10.4696"
Longitude: 80° 23' 33.2567"
LL Method: DPHO

Inspection Result:

Result: In Compliance

Signatures:

TKBVNR - BREVARD COUNTY NATURAL RESOURCES MGMT OFFICE (321) 633-2017

Storage Tank Program Office and Phone Number

Jeffrey W Grantham

Inspector Name

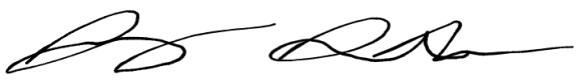

Inspector Signature
Principal Inspector

BREVARD COUNTY NATURAL RESOURCES MGMT OFFICE

Josh Ghiz

Representative Name

Representative Signature
Contractor

JSR Fueling

Owners of UST facilities are reminded that the Federal Energy Policy Act of 2005 and 40 CFR 280 Subpart J requires Operator Training at all facilities by October 13, 2018. For further information please visit: https://floridadep.gov/waste/permitting-compliance-assistance/content/underground-storage-tank-operator-training

Financial Responsibility:

Financial Responsibility: LOCAL GOVERNMENTS - FINANCIAL TEST

Insurance Carrier:

Effective Date: 10/01/2023 Expiration Date: 03/29/2025

Site Visit Comments

09/18/2024
Onsite around 9:30am.

09/19/2024
Onsite around 12:30pm.

Inspection Comments

09/20/2024
1,000 gallon convault tank is being removed from the facility today 9/19/2024. It will not be replaced. Tank has not been used for many years. Cliff Berry was onsite 9/18/2024 to remove fuel and clean the tank. The tank will be taken to a facility in Rockledge to be recycled/scrapped. A limited closure assessment report will be submitted to document all closure activities. Tank will be registered with the FDEP as removed from site.

Per the attached Limited Closure Report: On 9/18/2024 JSR contracted Cliff Berry Inc to triple rinse and clean 1000 gallon Convault tank, associated piping and day tank. Once cleaned and waste manifested, JSR Fueling Technologies closed off tank fill ports and openings. On 9/19/2024, JSR arrived on site at 10am with crane and trailer and removed the 1000 gallon fuel tank from site. JSR transported tank to scrap yard in Rockledge FL for recycling. Waste and destruction receipts provided to FDEP for closeout.

Attachment Documents

- limited closure report
- updated registration
- manifest
- scrap receipt

Inspection Photos

Added Date 09/20/2024

1,000 gallon convault

Added Date 09/20/2024

removing fuel

Added Date 09/20/2024

tank and piping removed

Added Date 09/20/2024

tank loaded for disposal

APPENDIX B

PHYSICAL SETTING REPORT

Property Information

Order Number:		25120300654p
Date Completed:		December 4, 2025
Project Number:		Jungle Trail
Project Property:		Jungle Trail Property 1350 Island Club Manor Vero Beach FL 32963
Coordinates:		
	Latitude:	27.74849276
	Longitude:	-80.39697432
	UTM Northing:	3069487.74562 Meters
	UTM Easting:	559428.723363 Meters
	UTM Zone:	UTM Zone 17R
	Elevation:	2.78 ft
	Slope Direction:	N

Topographic Information....2
Hydrologic Information....10
Geologic Information....15
Soil Information....18
Wells and Additional Sources....23
Summary....27
Detail Report....32
Radon Information....125
Appendix....126
Liability Notice....129

The ERIS ***Physical Setting Report - PSR*** provides comprehensive information about the physical setting around a site and includes a complete overview of topography and surface topology, in addition to hydrologic, geologic and soil characteristics. The location and detailed attributes of oil and gas wells, water wells, public water systems and radon are also included for review.

The compilation of both physical characteristics of a site and additional attribute data is useful in assessing the impact of migration of contaminants and subsequent impact on soils and groundwater.

Disclaimer

This Report does not provide a full environmental evaluation for the site or adjacent properties. Please see the terms and disclaimer at the end of the Report for greater detail.

Topographic Information

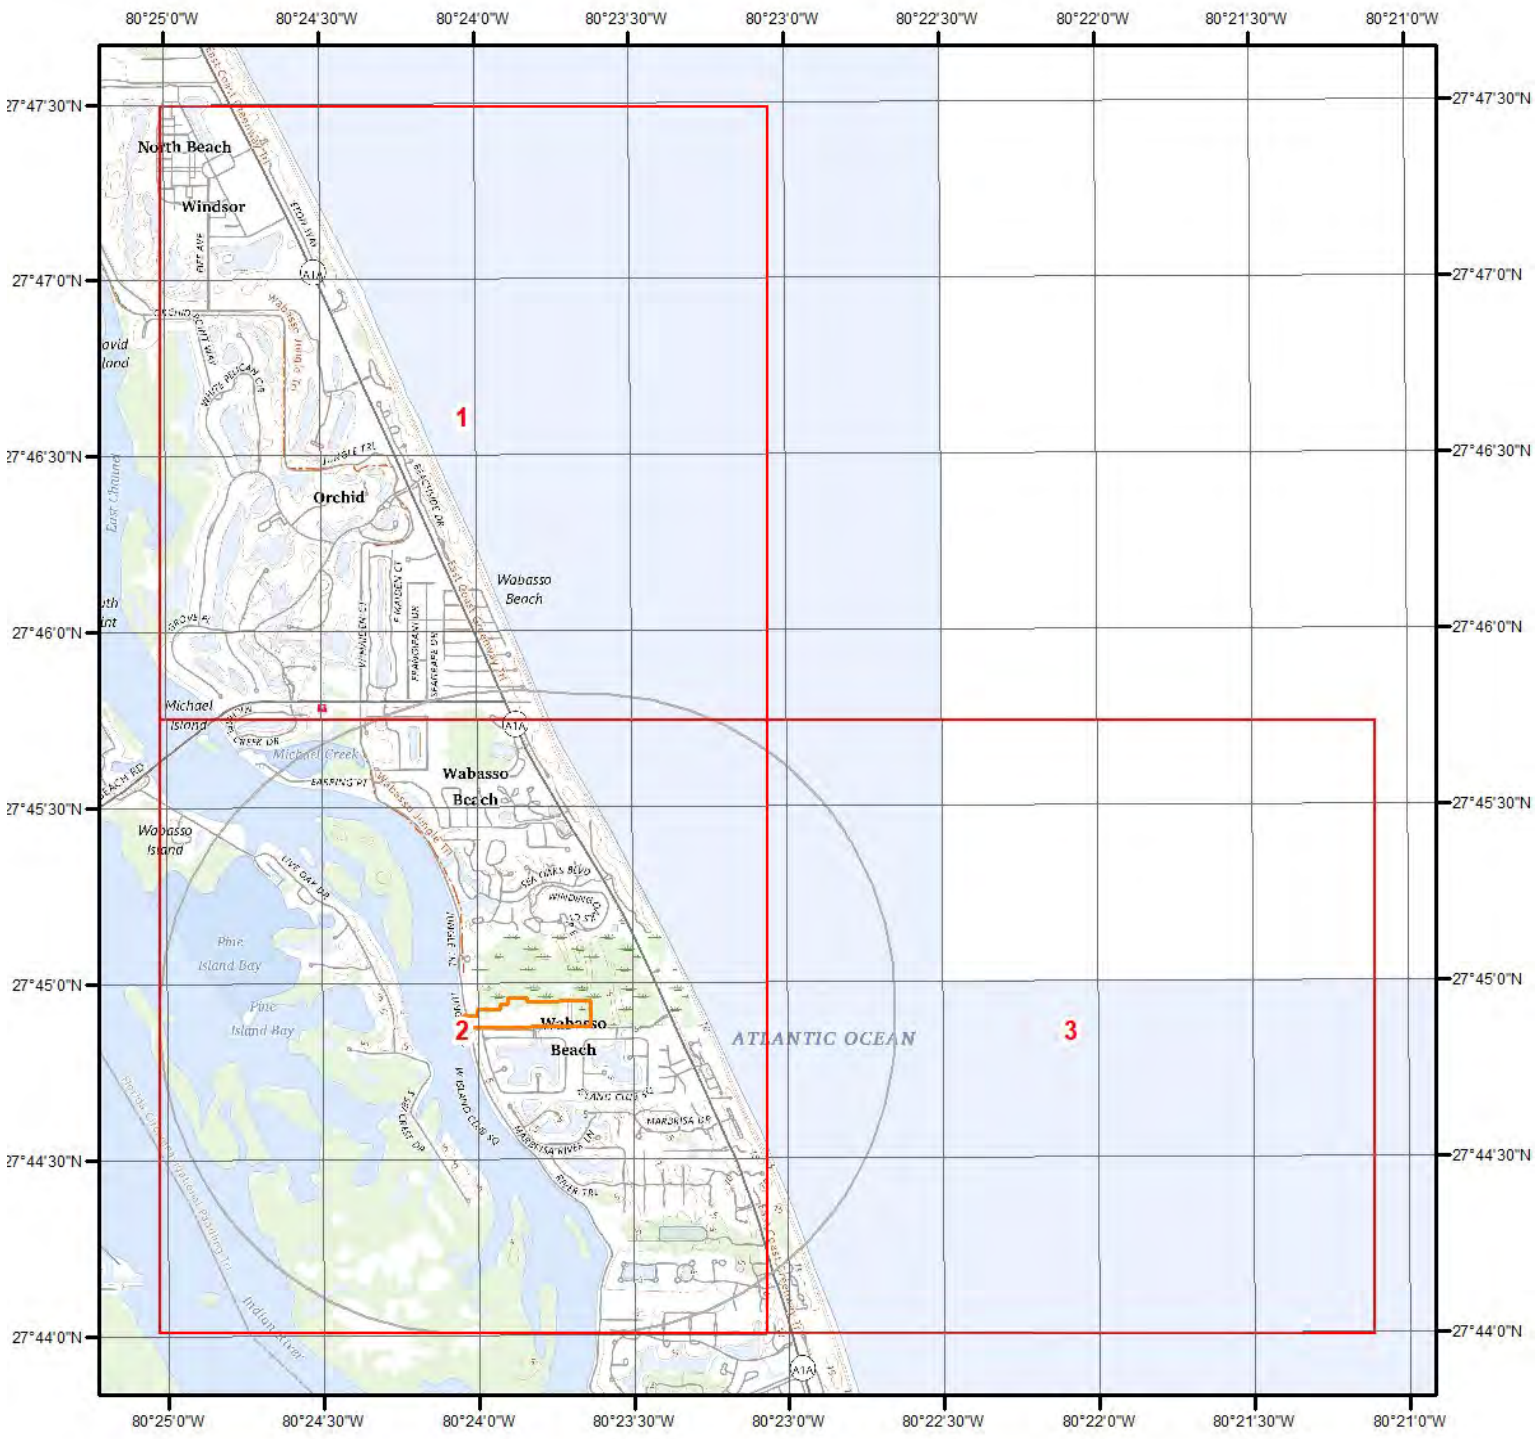

Current USGS Topo (2024)

0 0.2 0.4 0.8 1.2 1.6 Miles

N

Quadrangle(s): Sebastian,FL; Riomar,FL; Vero Beach,FL

Source: USGS 7.5 Minute Topographic Map

Topographic Information

Current USGS Topo - Page 1

0 0.2 0.4 0.8 Miles

N

Quadrangle(s): Sebastian,FL

Source: USGS 7.5 Minute Topographic Map

Topographic Information

Current USGS Topo - Page 2

Quadrangle(s): Sebastian,FL; Vero Beach,FL

Source: USGS 7.5 Minute Topographic Map

Topographic Information

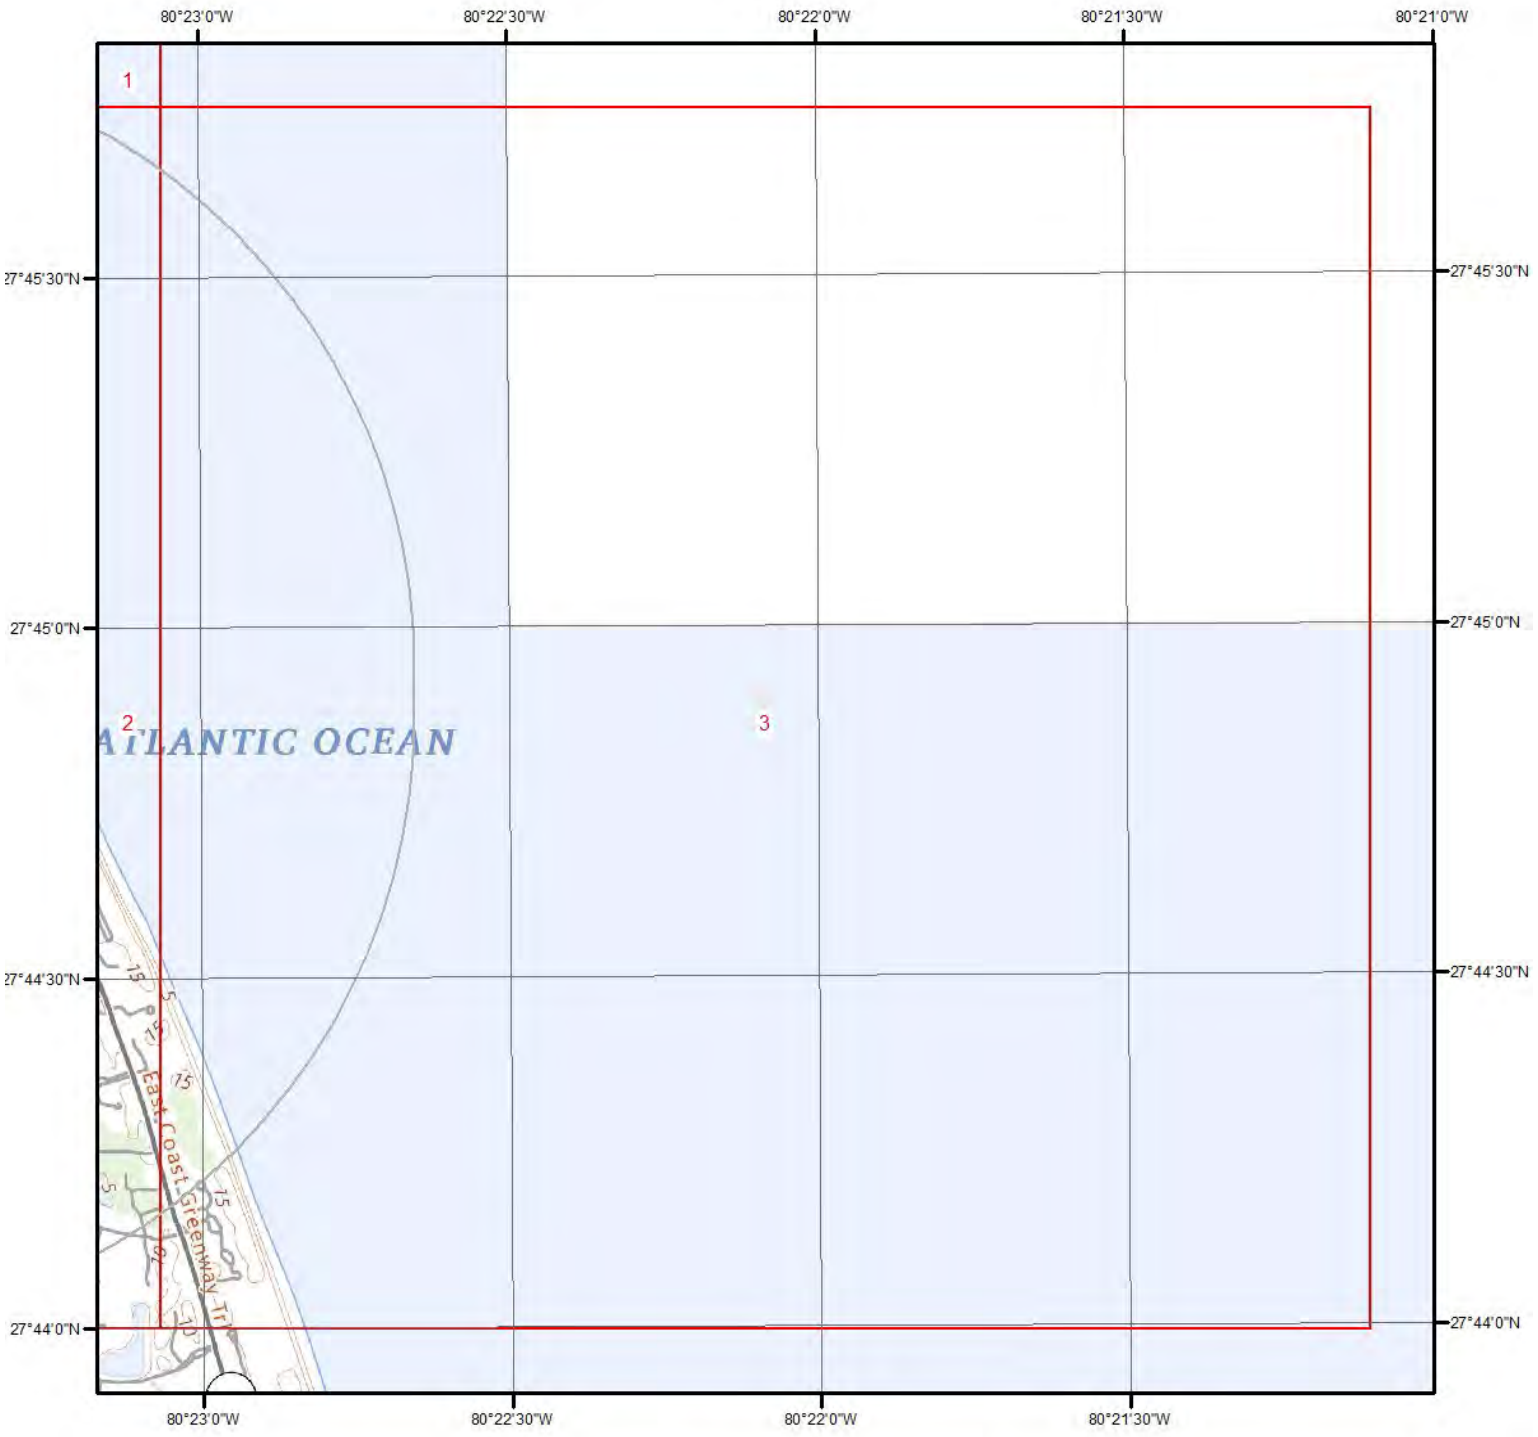

Current USGS Topo - Page 3

0 0.2 0.4 0.8 Miles

N

Quadrangle(s): Sebastian,FL; Riomar,FL; Vero Beach,FL

Source: USGS 7.5 Minute Topographic Map

Topographic Information

The previous topographic map(s) are created by seamlessly merging and cutting current USGS topographic data. Below are shaded relief map(s), derived from USGS elevation data to show surrounding topography in further detail.

Topographic information at project property:

Elevation:	2.78 ft
Slope Direction:	N

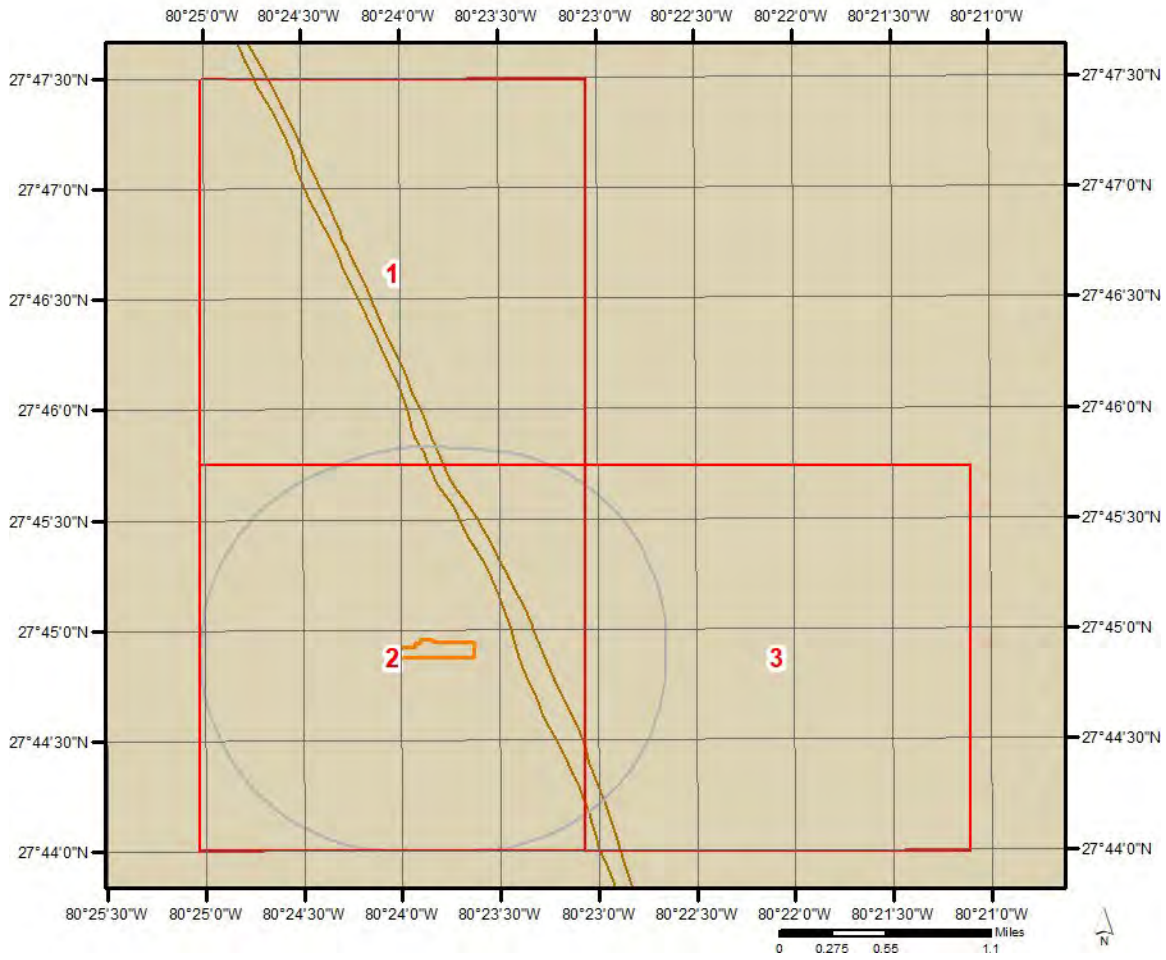

Topographic Information

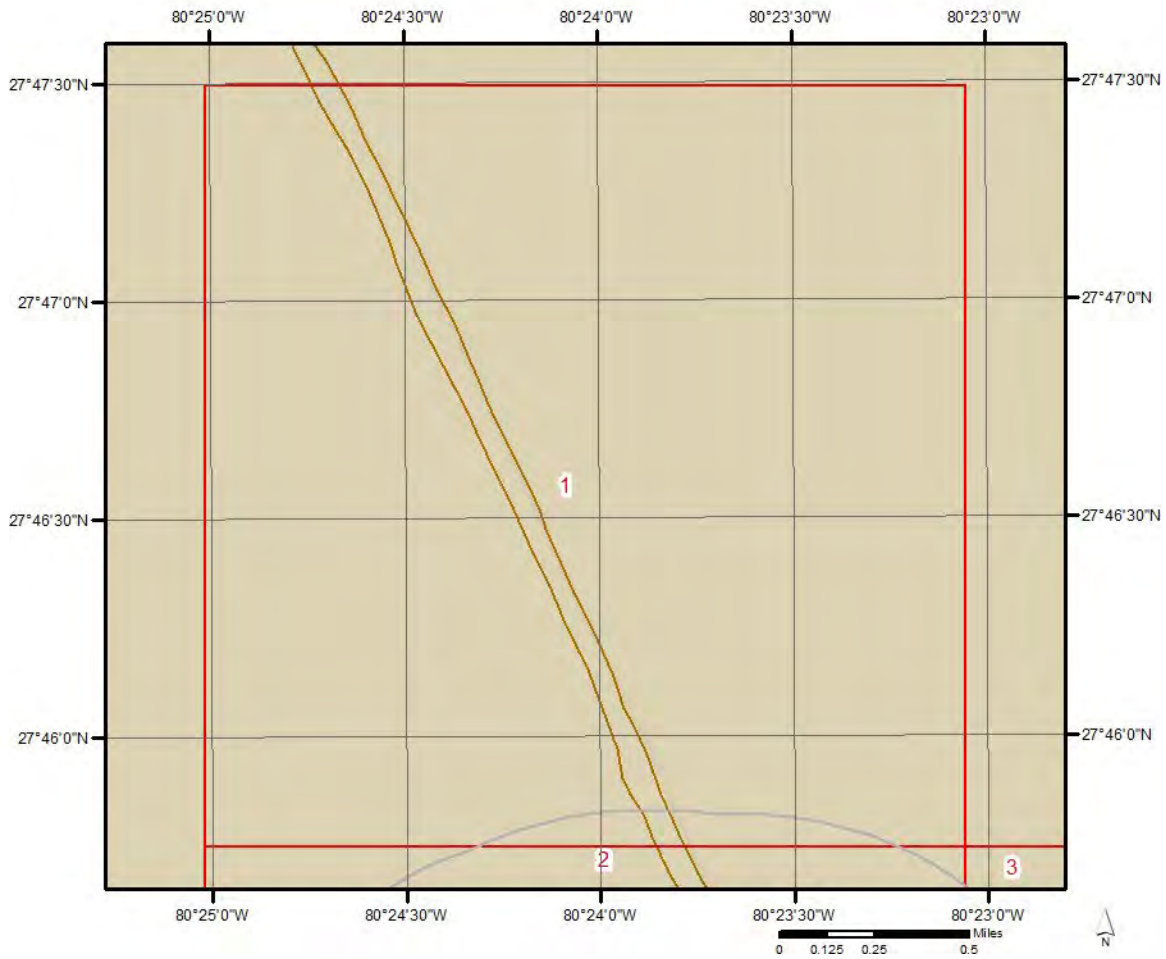

Topographic Information

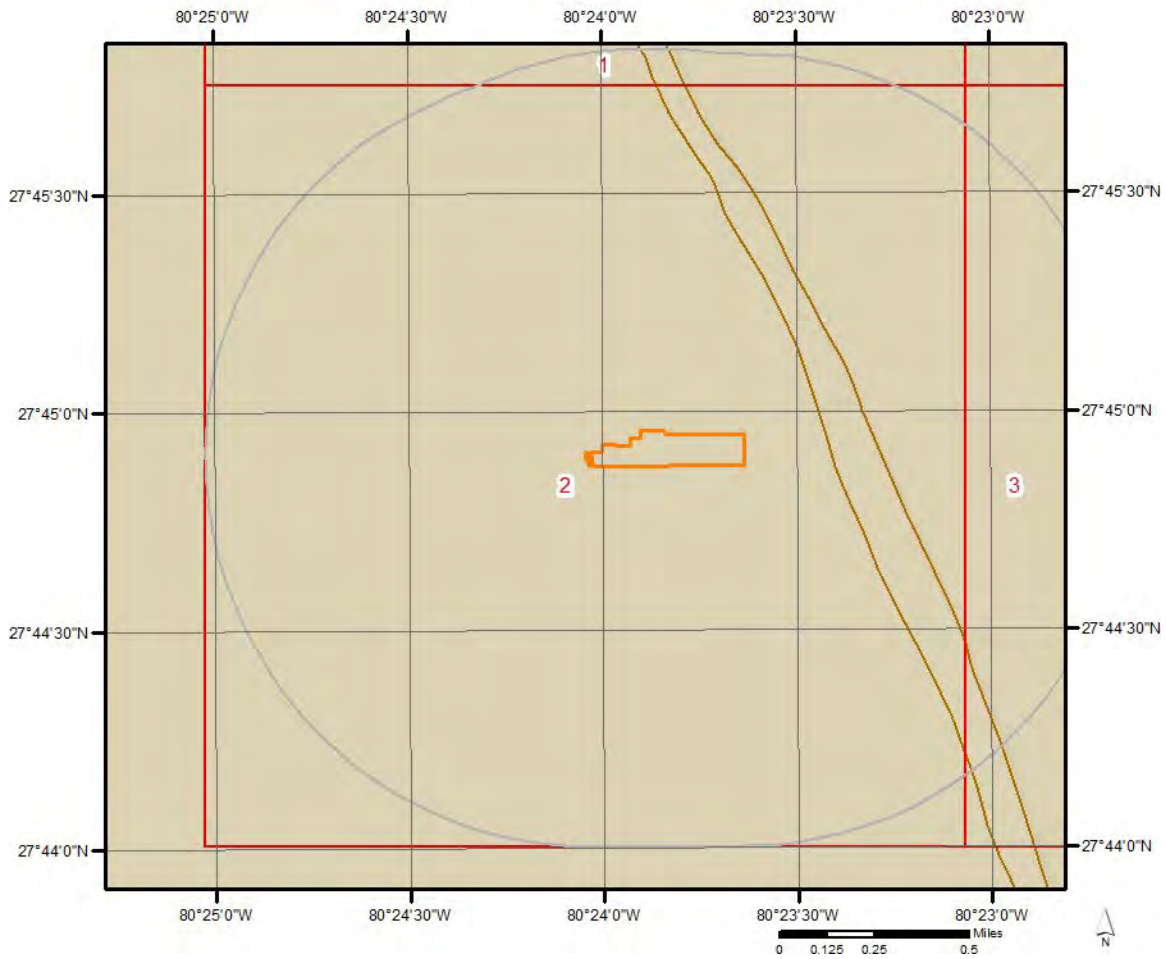

Topographic Information

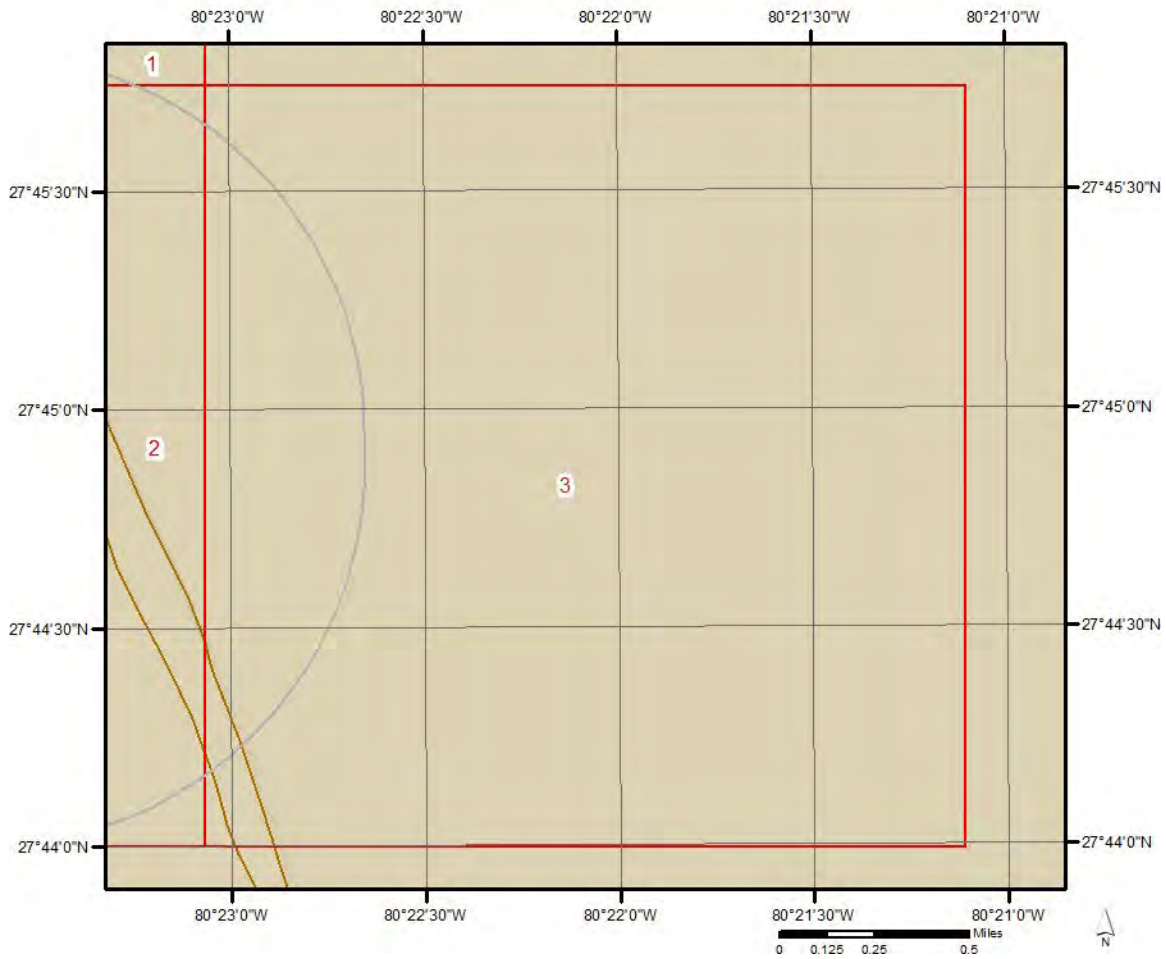

Hydrologic Information

Wetland

Miles
0 0.1 0.2 0.4

N

This map shows wetland existence using data from US Fish & Wildlife.
Data coverage is shown to the right. Gray indicates no data available in the area.

- Estuarine and Marine Deepwater
- Estuarine and Marine Wetland
- Freshwater Emergent Wetland
- Freshwater Forested/Shrub Wetland
- Freshwater Pond
- Lake
- Other
- Riverine

ERIS

Hydrologic Information

Flood Hazard Zones

This map shows FEMA flood hazard zones based on FEMA's National Flood Hazard Layer. FIRM Panels are overlayed. An absent FIRM panel represents no data available.

Miles
0 0.1 0.2

N

- 1% Annual Chance Flood Hazard
- Regulatory Floodway
- Special Floodway
- Area of Undetermined Flood Hazard
- 0.2% Annual Chance Flood Hazard
- Future Conditions 1% Annual Chance Flood Hazard
- Area with Reduced Risk Due to Levee
- Area with Risk Due to Levee
- Open Water

Quadrangle(s): Sebastian,FL; Riomar,FL; Vero Beach,FL

ERIS

Hydrologic Information

The Wetland Type map shows wetland existence overlaid on an aerial imagery. The Flood Hazard Zones map shows FEMA flood hazard zones overlaid on an aerial imagery. Relevant FIRM panels and detailed zone information is provided below.
For detailed Zone descriptions please click the link: https://floodadvocate.com/fema-zone-definitions

Available FIRM Panels in area:	12061C0119H(effective:2012-12-04) 12061C0232H(effective:2012-12-04) 12009C0825G(effective:2014-03-17)

Flood Zone AE-15

Zone:	AE
Zone subtype:	COASTAL FLOODPLAIN

Flood Zone VE-03

Zone:	VE
Zone subtype:	COASTAL FLOODPLAIN

Flood Zone X-12

Zone:	X
Zone subtype:	AREA OF MINIMAL FLOOD HAZARD

Flood Zone X-18

Zone:	X
Zone subtype:	0.2 PCT ANNUAL CHANCE FLOOD HAZARD IN COASTAL ZONE

Hydrologic Information

FEMA Flood Zone Definitions

Special Flood Hazard Areas – High Risk

Special Flood Hazard Areas represent the area subject to inundation by 1-percent-annual chance flood. Structures located within the SFHA have a 26-percent chance of flooding during the life of a standard 30-year mortgage. Federal floodplain management regulations and mandatory flood insurance purchase requirements apply in these zones.

ZONE	DESCRIPTION
A	Areas subject to inundation by the 1-percent-annual-chance flood event. Because detailed hydraulic analyses have not been performed, no Base Flood Elevations (BFEs) or flood depths are shown.
AE, A1-A30	Areas subject to inundation by the 1-percent-annual-chance flood event determined by detailed methods. BFEs are shown within these zones. (Zone AE is used on new and revised maps in place of Zones A1–A30.)
AH	Areas subject to inundation by 1-percent-annual-chance shallow flooding (usually areas of ponding) where average depths are 1–3 feet. BFEs derived from detailed hydraulic analyses are shown in this zone.
AO	Areas subject to inundation by 1-percent-annual-chance shallow flooding (usually sheet flow on sloping terrain) where average depths are 1–3 feet. Average flood depths derived from detailed hydraulic analyses are shown within this zone.
AR	Areas that result from the decertification of a previously accredited flood protection system that is determined to be in the process of being restored to provide base flood protection.
A99	Areas subject to inundation by the 1-percent-annual-chance flood event, but which will ultimately be protected upon completion of an under-construction Federal flood protection system. These are areas of special flood hazard where enough progress has been made on the construction of a protection system, such as dikes, dams, and levees, to consider it complete for insurance rating purposes. Zone A99 may be used only when the flood protection system has reached specified statutory progress toward completion. No BFEs or flood depths are shown.

Coastal High Hazard Areas – High Risk

Coastal High Hazard Areas (CHHA) represent the area subject to inundation by 1-percent-annual chance flood, extending from offshore to the inland limit of a primary front al dune along an open coast and any other area subject to high velocity wave action from storms or seismic sources. Structures located within the CHHA have a 26-percent chance of flooding during the life of a standard 30-year mortgage. Federal floodplain management regulations and mandatory purchase requirements apply in these zones.

ZONE	DESCRIPTION
V	Areas along coasts subject to inundation by the 1-percent-annual-chance flood event with additional hazards associated with storm-induced waves. Because detailed coastal analyses have not been performed, no BFEs or flood depths are shown.
VE, V1-V30	Areas along coasts subject to inundation by the 1-percent-annual-chance flood event with additional hazards due to storm-induced velocity wave action. BFEs derived from detailed hydraulic coastal analyses are shown within these zones. (Zone VE is used on new and revised maps in place of Zones V1–V30.)

Hydrologic Information

Moderate and Minimal Risk Areas

Areas of moderate or minimal hazard are studied based upon the principal source of flood in the area. However, buildings in these zones could be flooded by severe, concentrated rainfall coupled with inadequate local drainage systems. Local stormwater drainage systems are not normally considered in a community's flood insurance study. The failure of a local drainage system can create areas of high flood risk within these zones. Flood insurance is available in participating communities, but is not required by regulation in these zones. Nearly 25-percent of all flood claims filed are for structures located within these zones.

ZONE	DESCRIPTION
B, X (shaded)	Moderate risk areas within the 0.2-percent-annual-chance floodplain, areas of 1-percent-annual-chance flooding where average depths are less than 1 foot, areas of 1-percent-annual-chance flooding where the contributing drainage area is less than 1 square mile, and areas protected from the 1-percent-annual-chance flood by a levee. No BFEs or base flood depths are shown within these zones. (Zone X (shaded) is used on new and revised maps in place of Zone B.)
C, X (unshaded)	Minimal risk areas outside the 1-percent and .2-percent-annual-chance floodplains. No BFEs or base flood depths are shown within these zones. (Zone X (unshaded) is used on new and revised maps in place of Zone C.)

Undetermined Risk Areas

ZONE	DESCRIPTION
D	Unstudied areas where flood hazards are undetermined, but flooding is possible. No mandatory flood insurance purchase requirements apply, but coverage is available in participating communities.

Geologic Information

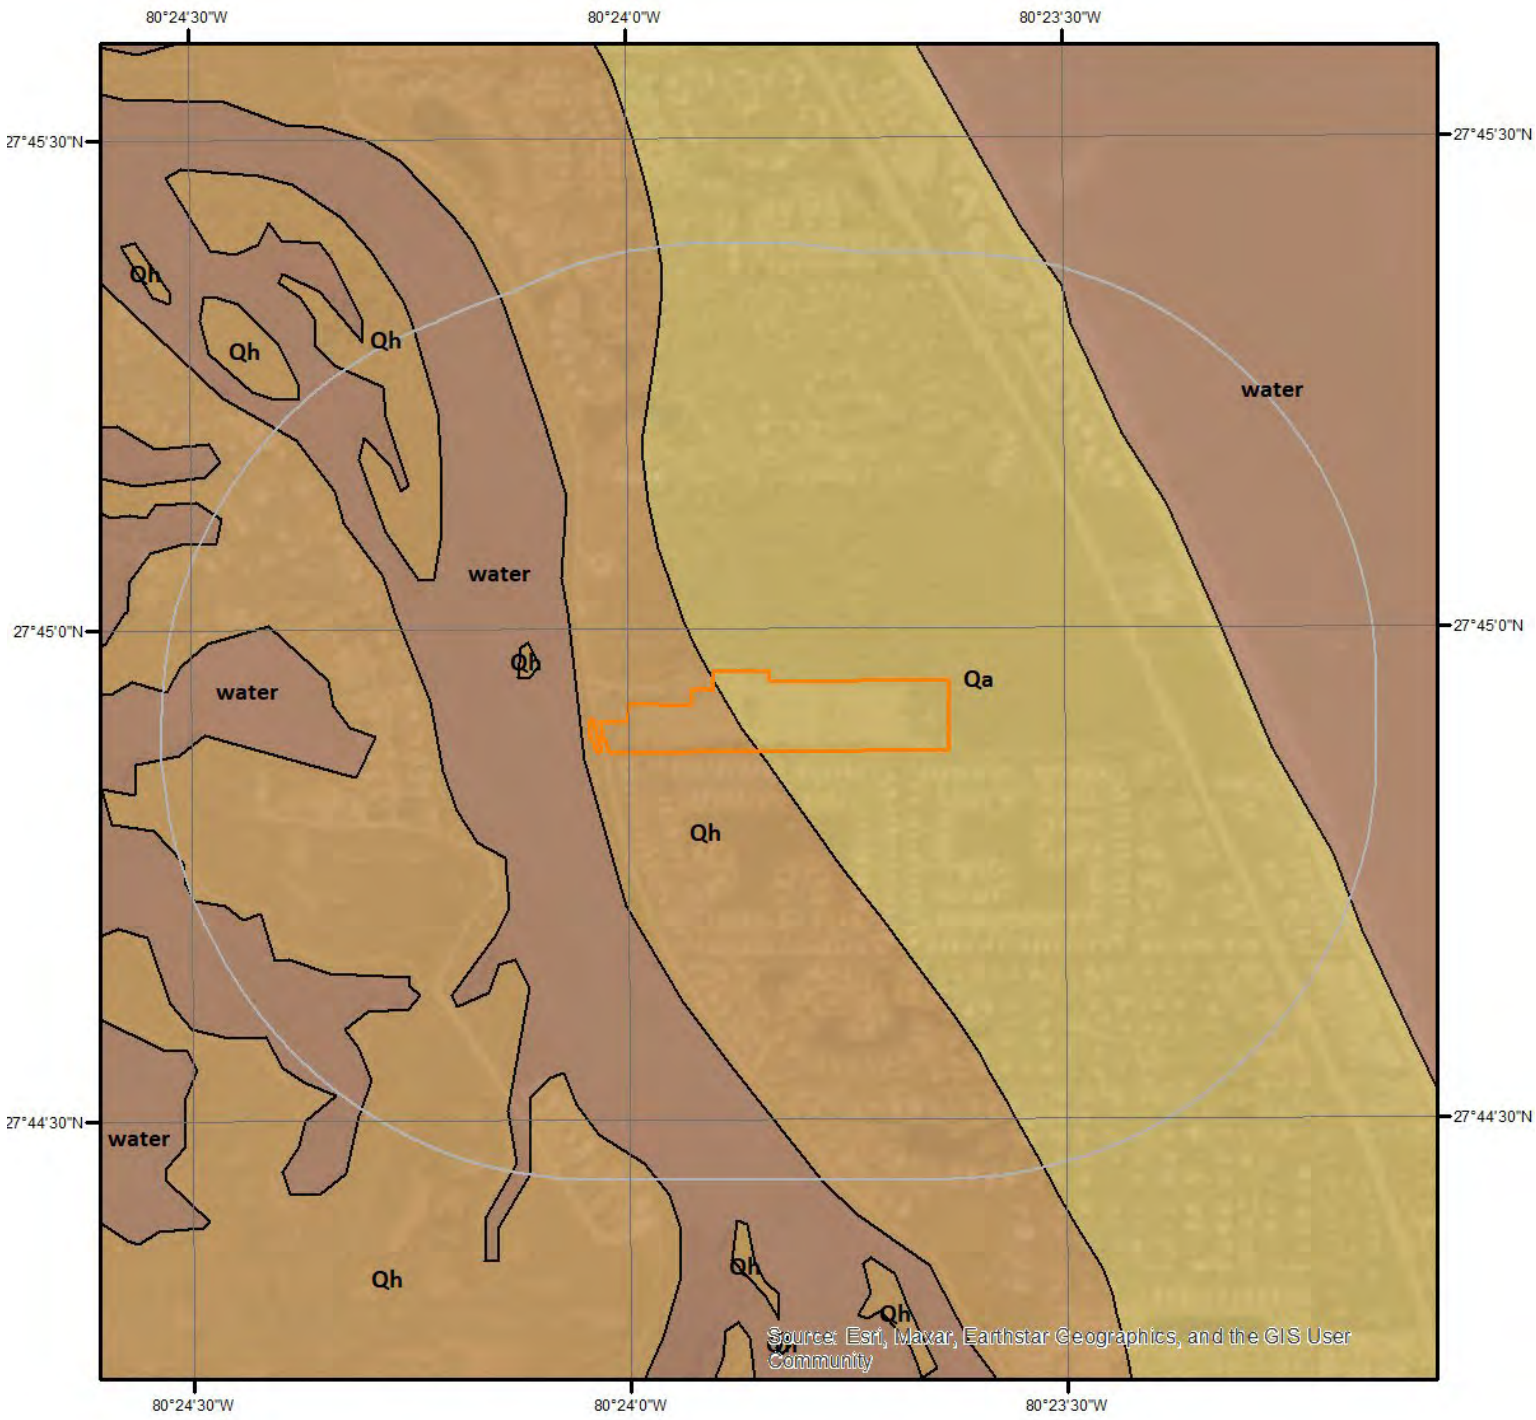

Geologic Units

This maps shows geologic units in the area. Please refer to the report for detailed descriptions.

N

Miles
0 0.175 0.35

ERIS

Geologic Information

The previous page shows USGS geology information. Detailed information about each unit is provided below.

Geologic Unit Qh

Unit Name:	Holocene sediments
Unit Age:	Holocene
Primary Rock Type:	Sand
Secondary Rock Type:	
Unit Description:	The Holocene sediments in Florida occur near the present coastline at elevations generally less than 5 feet (1.5 meters). The sediments include quartz sands, carbonate sands and muds, and organics.

Geologic Unit Qh

Unit Name:	Holocene sediments
Unit Age:	Holocene
Primary Rock Type:	Sand
Secondary Rock Type:	
Unit Description:	The Holocene sediments in Florida occur near the present coastline at elevations generally less than 5 feet (1.5 meters). The sediments include quartz sands, carbonate sands and muds, and organics.

Geologic Unit Qh

Unit Name:	Holocene sediments
Unit Age:	Holocene
Primary Rock Type:	Sand
Secondary Rock Type:	
Unit Description:	The Holocene sediments in Florida occur near the present coastline at elevations generally less than 5 feet (1.5 meters). The sediments include quartz sands, carbonate sands and muds, and organics.

Geologic Unit Qh

Unit Name:	Holocene sediments
Unit Age:	Holocene
Primary Rock Type:	Sand
Secondary Rock Type:	
Unit Description:	The Holocene sediments in Florida occur near the present coastline at elevations generally less than 5 feet (1.5 meters). The sediments include quartz sands, carbonate sands and muds, and organics.

Geologic Unit Qa

Unit Name:	Anastasia Formation
Unit Age:	Pleistocene
Primary Rock Type:	Sand
Secondary Rock Type:	Limestone

Geologic Information

Unit Description:	The Atlantic Coastal Ridge is underlain by the Anastasia Formation from St. Johns County southward to Palm Beach County. Excellent exposures occur in Flagler County in Washington Oaks State Park, in Martin County at the House of Refuge on Hutchinson Island and at Blowing Rocks in Palm Beach County. An impressive exposure of Anastasia Formation sediments occurs along Country Club Road in Palm Beach County (Lovejoy, 1992). The Anastasia Formation generally is recognized near the coast but extends inland as much as 20 miles (32 kilometers) in St. Lucie and Martin Counties. The Anastasia Formation, named by Sellards (1912),is composed of interbedded sands and coquinoid limestones. The most recognized facies of the Anastasia sediments is an orangish brown, unindurated to moderately indurated, coquina of whole and fragmented mollusk shells in a matrix of sand often cemented by sparry calcite. Sands occur as light gray to tan and orangish brown, unconsolidated to moderately indurated, unfossiliferous to very fossiliferous beds. The Anastasia Formation forms part of the surficial aquifer system.

Geologic Unit water

Unit Name:	water
Unit Age:	
Primary Rock Type:	
Secondary Rock Type:	
Unit Description:	No description available.

Soil Information

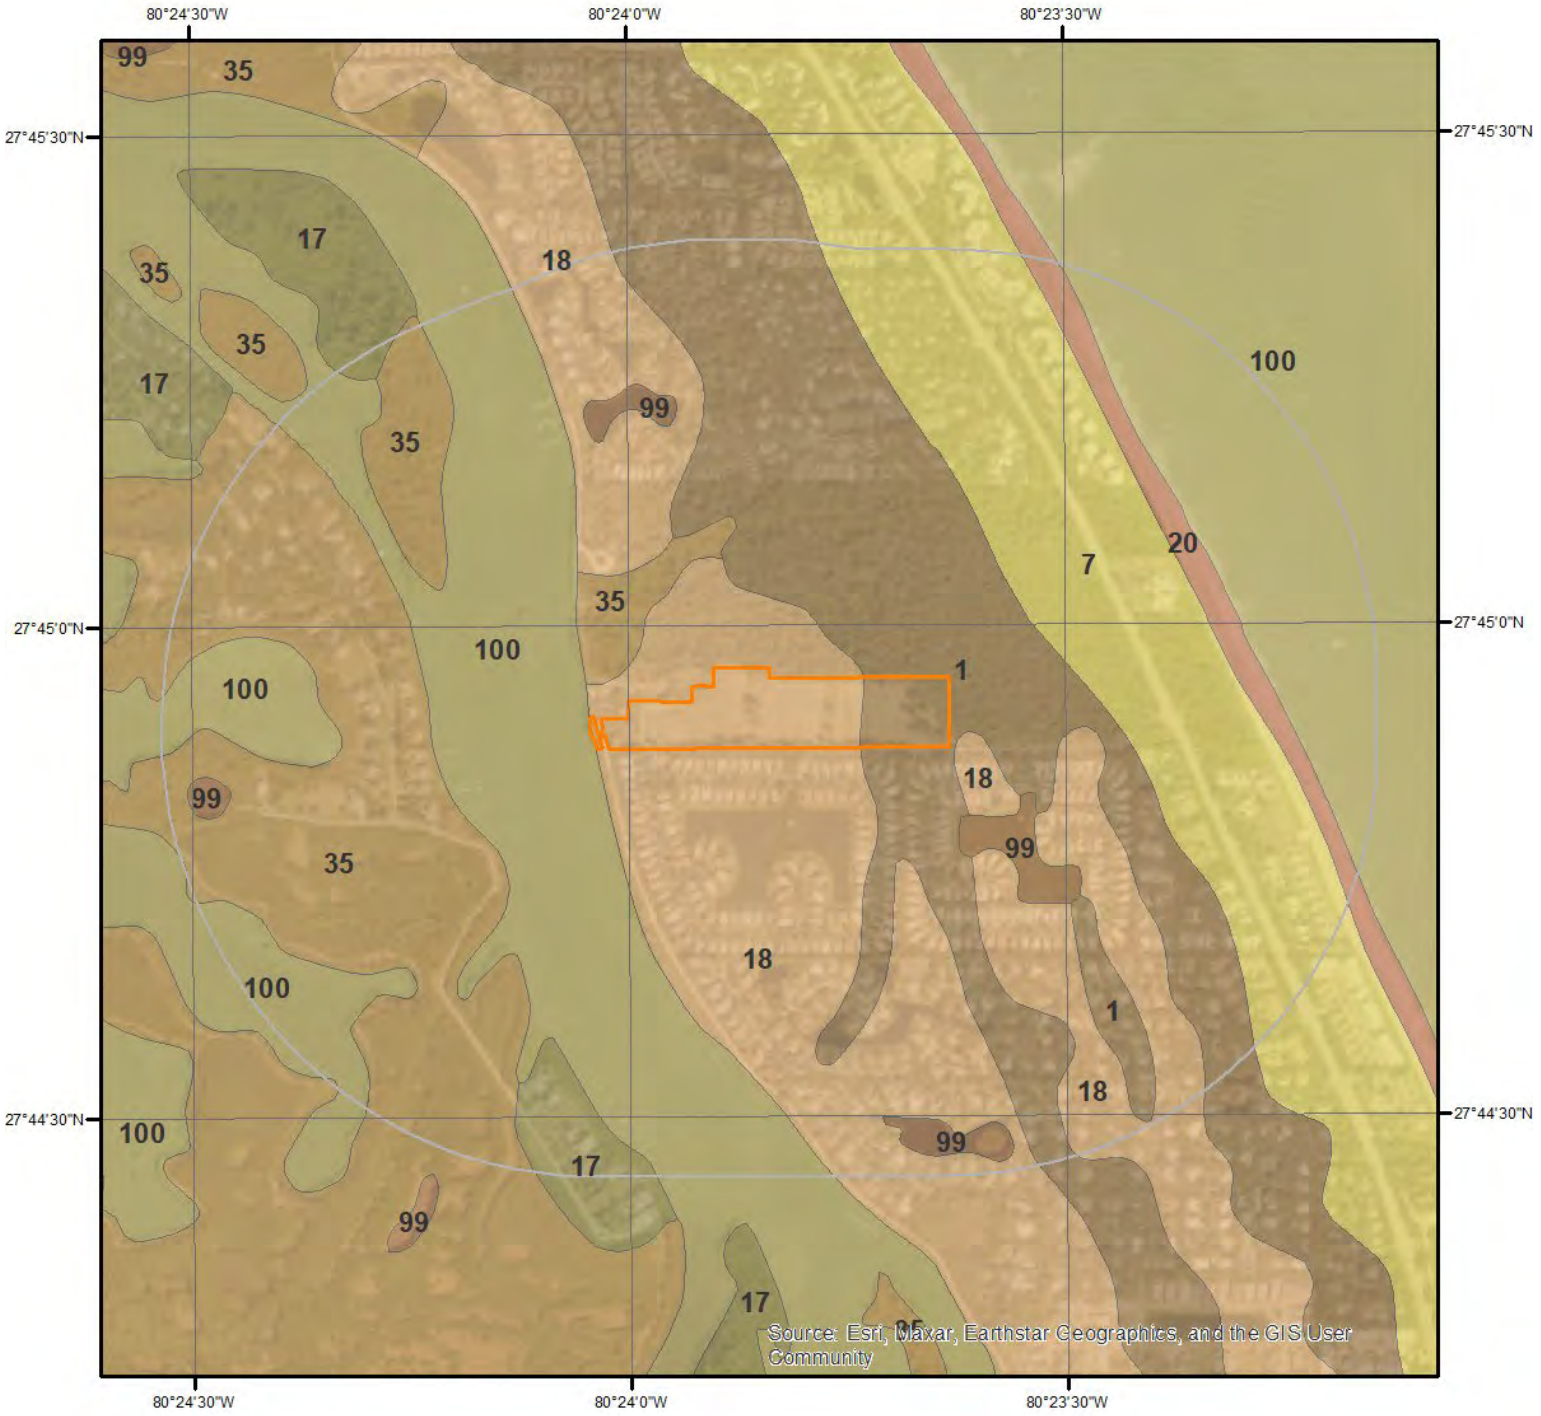

SSURGO Soils

N

0 0.175 0.35 Miles

This maps shows SSURGO soil units around the target property. Please refer to the report for detailed soil descriptions.

ERIS

Soil Information

The previous page shows a soil map using SSURGO data from USDA Natural Resources Conservation Service. Detailed information about each unit is provided below.

Map Unit 1 (7.44%)

Map Unit Name:	Canaveral fine sand, 0 to 5 percent slopes
Bedrock Depth - Min:	
Watertable Depth - Annual Min:	76cm
Drainage Class - Dominant:	Somewhat poorly drained
Hydrologic Group - Dominant:	A - Soils in this group have low runoff potential when thoroughly wet. Water is transmitted freely through the soil.

Major components are printed below

Canaveral(85%)

horizon A(0cm to 13cm)	Fine sand
horizon C(13cm to 43cm)	Fine sand
horizon Ck1(43cm to 124cm)	Paragravelly fine sand
horizon Ck2(124cm to 203cm)	Very paragravelly fine sand

Component Description:

Minor map unit components are excluded from this report.

Map Unit: 1 - Canaveral fine sand, 0 to 5 percent slopes

Component: Canaveral (85%)
The Canaveral component makes up 85 percent of the map unit. Slopes are 0 to 5 percent. This component is on ridges on marine terraces on coastal plains. The parent material consists of sandy marine deposits. Depth to a root restrictive layer is greater than 60 inches. The natural drainage class is somewhat poorly drained. Water movement in the most restrictive layer is very high. Available water to a depth of 60 inches (or restricted depth) is low. Shrink-swell potential is low. This soil is not flooded. It is not ponded. A seasonal zone of water saturation is at 30 inches during June, July, August, September, October, November. Organic matter content in the surface horizon is about 1 percent. Nonirrigated land capability classification is 6s. This soil does not meet hydric criteria. The calcium carbonate equivalent within 40 inches, typically, does not exceed 2 percent. There are no saline horizons within 30 inches of the soil surface. The soil has a maximum sodium adsorption ratio of 1 within 30 inches of the soil surface.

Component: St. Augustine (6%)
Generated brief soil descriptions are created for major soil components. The St. Augustine soil is a minor component.

Component: Myakka (3%)
Generated brief soil descriptions are created for major soil components. The Myakka soil is a minor component.

Component: Pompano (3%)
Generated brief soil descriptions are created for major soil components. The Pompano soil is a minor component.

Component: Palm Beach (2%)
Generated brief soil descriptions are created for major soil components. The Palm Beach soil is a minor component.

Component: Captiva (1%)
Generated brief soil descriptions are created for major soil components. The Captiva soil is a minor component.

Map Unit 100 (80.63%)

Map Unit Name:	Waters of the Atlantic Ocean

No more attributes available for this map unit

Component Description:

Minor map unit components are excluded from this report.

Soil Information

Map Unit: 100 - Waters of the Atlantic Ocean

Component: Waters of the Atlantic Ocean (100%)
Generated brief soil descriptions are created for major soil components. The Waters of the Atlantic Ocean is a miscellaneous area.

Map Unit 17 (0.11%)

Map Unit Name:	Quartzipsamments, 0 to 5 percent slopes
Bedrock Depth - Min:	
Watertable Depth - Annual Min:	
Drainage Class - Dominant:	Somewhat poorly drained
Hydrologic Group - Dominant:	A - Soils in this group have low runoff potential when thoroughly wet. Water is transmitted freely through the soil.

Major components are printed below

Quartzipsamments(85%)	
horizon C(0cm to 203cm)	Fine sand

Component Description:

Minor map unit components are excluded from this report.

Map Unit: 17 - Quartzipsamments, 0 to 5 percent slopes

Component: Quartzipsamments (85%)
The Quartzipsamments component makes up 85 percent of the map unit. Slopes are 0 to 5 percent. This component is on fills on rises on marine terraces on coastal plains. The parent material consists of sandy marine deposits. Depth to a root restrictive layer is greater than 60 inches. The natural drainage class is somewhat poorly drained. Water movement in the most restrictive layer is high. Available water to a depth of 60 inches (or restricted depth) is very low. Shrink-swell potential is low. This soil is not flooded. It is not ponded. There is no zone of water saturation within a depth of 72 inches. Organic matter content in the surface horizon is about 0 percent. Nonirrigated land capability classification is 6s. This soil does not meet hydric criteria. There are no saline horizons within 30 inches of the soil surface. The soil has a maximum sodium adsorption ratio of 1 within 30 inches of the soil surface.

Component: Arents (5%)
Generated brief soil descriptions are created for major soil components. The Arents soil is a minor component.

Component: Pits (5%)
Generated brief soil descriptions are created for major soil components. The Pits soil is a minor component.

Component: Urban land (5%)
Generated brief soil descriptions are created for major soil components. The Urban land soil is a minor component.

Map Unit 18 (3.6%)

Map Unit Name:	Captiva fine sand, frequently ponded, 0 to 1 percent slopes
Bedrock Depth - Min:	
Watertable Depth - Annual Min:	8cm
Drainage Class - Dominant:	Poorly drained
Hydrologic Group - Dominant:	A/D - These soils have low runoff potential when drained and high runoff potential when undrained.

Major components are printed below

Captiva(92%)	
horizon Akn(0cm to 15cm)	Fine sand
horizon Ckn(15cm to 76cm)	Fine sand
horizon Ckng(76cm to 203cm)	Fine sand

Component Description:

Minor map unit components are excluded from this report.

Soil Information

Map Unit: 18 - Captiva fine sand, frequently ponded, 0 to 1 percent slopes

Component: Captiva (92%)
The Captiva component makes up 92 percent of the map unit. Slopes are 0 to 1 percent. This component is on drainageways on marine terraces on coastal plains. The parent material consists of sandy marine deposits. Depth to a root restrictive layer is greater than 60 inches. The natural drainage class is poorly drained. Water movement in the most restrictive layer is high. Available water to a depth of 60 inches (or restricted depth) is low. Shrink-swell potential is low. This soil is not flooded. It is frequently ponded. A seasonal zone of water saturation is at 3 inches during June, July, August, September, October, November. Organic matter content in the surface horizon is about 3 percent. Nonirrigated land capability classification is 4w. This soil meets hydric criteria. The calcium carbonate equivalent within 40 inches, typically, does not exceed 2 percent. The soil has a very slightly saline horizon within 30 inches of the soil surface. The soil has a maximum sodium adsorption ratio of 10 within 30 inches of the soil surface.

Component: Canaveral (4%)
Generated brief soil descriptions are created for major soil components. The Canaveral soil is a minor component.

Component: Kesson (4%)
Generated brief soil descriptions are created for major soil components. The Kesson, tidal soil is a minor component.

Map Unit 20 (1.46%)

Map Unit Name:	Beaches

No more attributes available for this map unit

Component Description:

Minor map unit components are excluded from this report.

Map Unit: 20 - Beaches

Component: Beaches (100%)
Generated brief soil descriptions are created for major soil components. The Beaches is a miscellaneous area.

Map Unit 35 (1.68%)

Map Unit Name:	Mckee mucky clay loam
Bedrock Depth - Min:	
Watertable Depth - Annual Min:	0cm
Drainage Class - Dominant:	Very poorly drained
Hydrologic Group - Dominant:	C/D - These soils have moderately high runoff potential when drained and high runoff potential when undrained.

Major components are printed below

Mckee(90%)

horizon A(0cm to 3cm)	Mucky clay loam
horizon Cg1(3cm to 152cm)	Sandy clay
horizon Cg2(152cm to 203cm)	Sandy loam

Component Description:

Minor map unit components are excluded from this report.

Map Unit: 35 - Mckee mucky clay loam

Component: Mckee (90%)
The Mckee, tidal component makes up 90 percent of the map unit. Slopes are 0 to 1 percent. This component is on mangrove swamps on marine terraces on coastal plains. The parent material consists of loamy and clayey marine deposits. Depth to a root restrictive layer is greater than 60 inches. The natural drainage class is very poorly drained. Water movement in the most restrictive layer is moderately low. Available water to a depth of 60 inches (or restricted depth) is high. Shrink-swell potential is high. This soil is frequently flooded. It is frequently ponded. A seasonal zone of water saturation is at 0 inches during January, February, March, April, May, June, July, August, September, October, November, December. Organic matter content in the surface horizon is about 18 percent. Nonirrigated land capability classification is 8. This soil meets hydric criteria. The soil has a strongly saline horizon within 30

inches of the soil surface. The soil has a maximum sodium adsorption ratio of 50 within 30 inches of the soil surface.

Component: Riomar (10%)
Generated brief soil descriptions are created for major soil components. The Riomar, tidal soil is a minor component.

Map Unit 7 (5.04%)

Map Unit Name:	Palm Beach sand, 0 to 8 percent slopes
Bedrock Depth - Min:	
Watertable Depth - Annual Min:	
Drainage Class - Dominant:	Excessively drained
Hydrologic Group - Dominant:	A - Soils in this group have low runoff potential when thoroughly wet. Water is transmitted freely through the soil.

Major components are printed below

Palm Beach(90%)	
horizon Ak(0cm to 10cm)	Sand
horizon Ck(10cm to 203cm)	Very paragravelly sand

Component Description:

Minor map unit components are excluded from this report.

Map Unit: 7 - Palm Beach sand, 0 to 5 percent slopes

Component: Palm Beach (95%)
The Palm Beach component makes up 95 percent of the map unit. Slopes are 0 to 5 percent. This component is on dunes on marine terraces on coastal plains, ridges on marine terraces on coastal plains. The parent material consists of shells and sandy marine deposits. Depth to a root restrictive layer is greater than 60 inches. The natural drainage class is excessively drained. Water movement in the most restrictive layer is very high. Available water to a depth of 60 inches (or restricted depth) is very low. Shrink-swell potential is low. This soil is not flooded. It is not ponded. There is no zone of water saturation within a depth of 72 inches. Organic matter content in the surface horizon is about 2 percent. Nonirrigated land capability classification is 7s. This soil does not meet hydric criteria. The calcium carbonate equivalent within 40 inches, typically, does not exceed 15 percent. There are no saline horizons within 30 inches of the soil surface. The soil has a maximum sodium adsorption ratio of 1 within 30 inches of the soil surface.

Component: Canaveral (5%)
Generated brief soil descriptions are created for major soil components. The Canaveral soil is a minor component.

Map Unit 99 (0.04%)

Map Unit Name:	Water

No more attributes available for this map unit

Component Description:

Minor map unit components are excluded from this report.

Map Unit: 99 - Water

Component: Water (100%)
Generated brief soil descriptions are created for major soil components. The Water is a miscellaneous area.

Wells and Additional Sources

Wells & Additional Sources

N

0 0.3 0.6 1.2 Miles

- Sites with Higher Elevation
- Sites with Same Elevation
- Sites with Lower Elevation
- Sites with Unknown Elevation
- OGW Sites with Higher Elevation
- OGW Sites with Same Elevation
- OGW Sites with Lower Elevation
- OGW Sites with Unknown Elevation

ERIS

Wells and Additional Sources

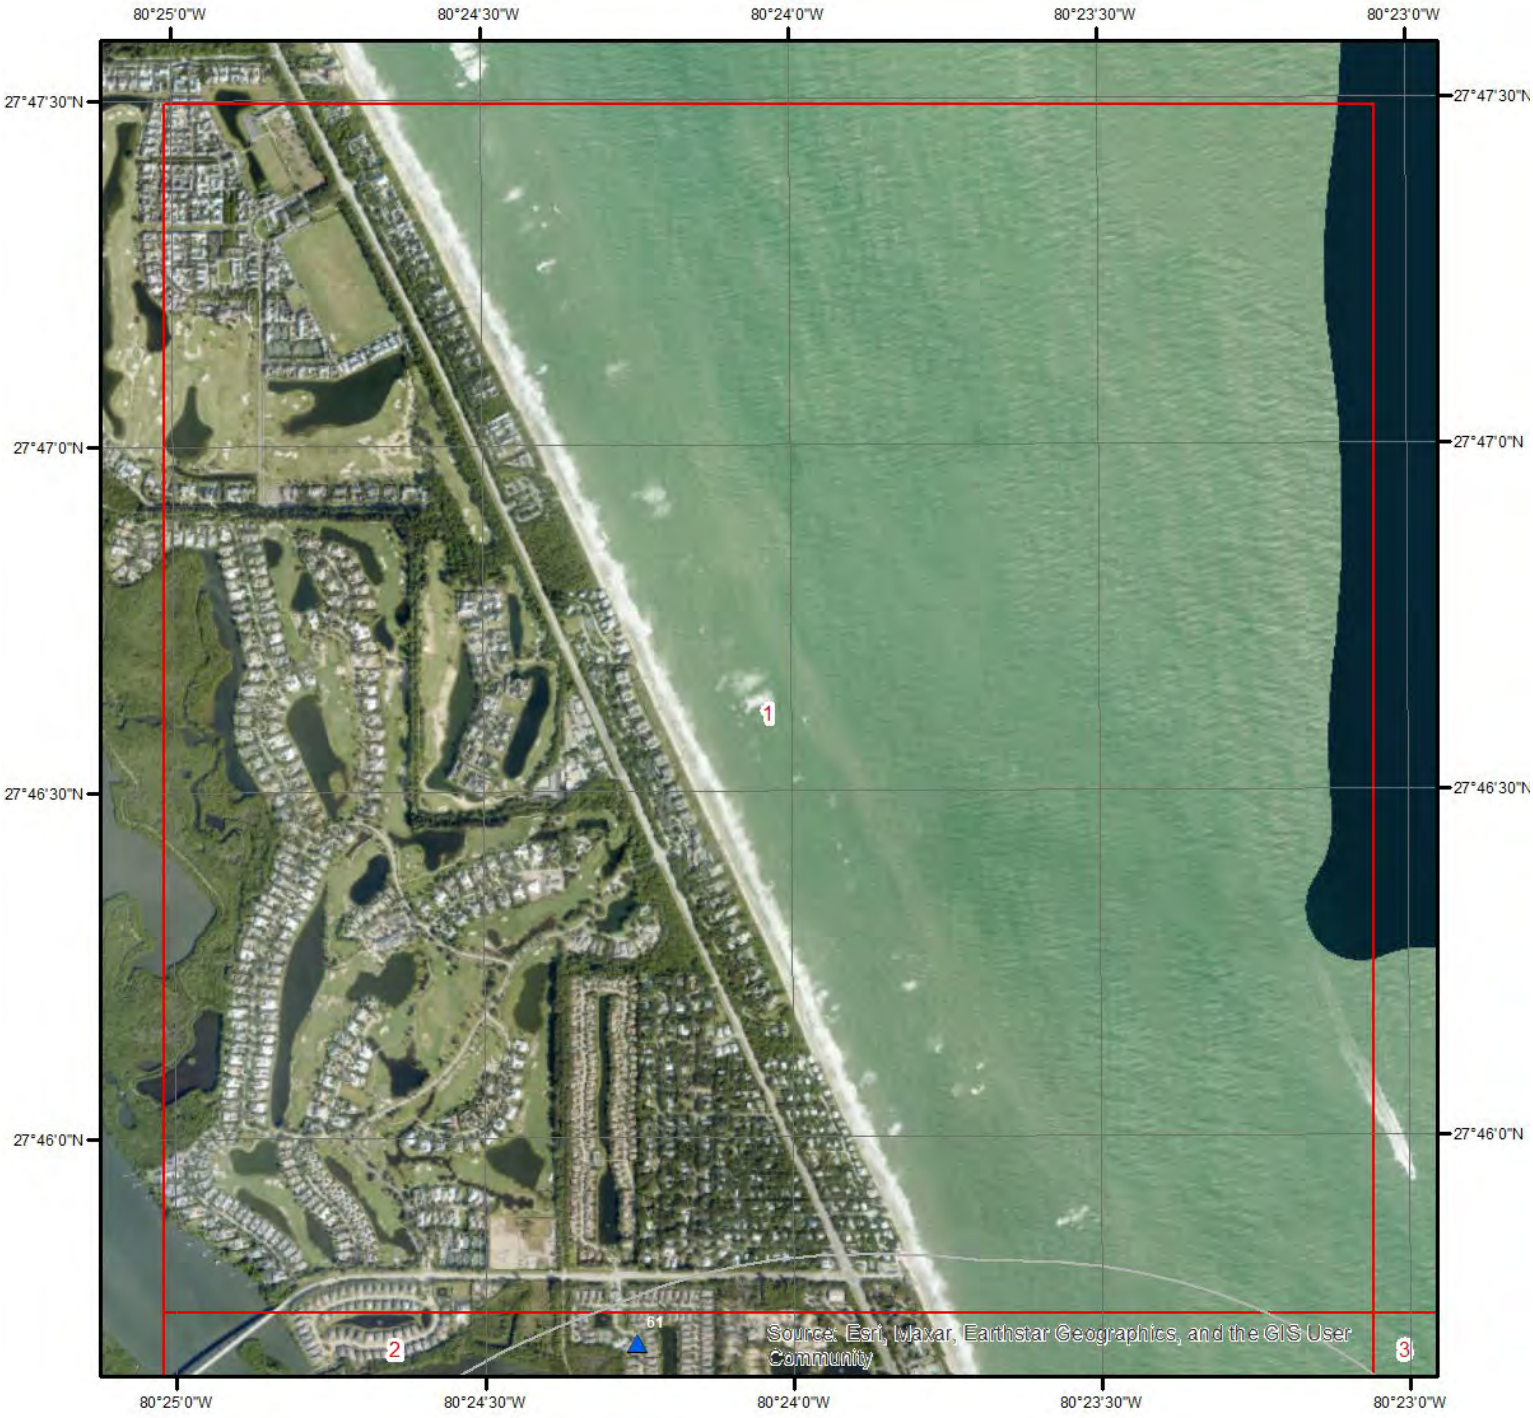

Wells & Additional Sources - Page 1

N

0 0.15 0.3 0.6 Miles

- Sites with Higher Elevation
- Sites with Same Elevation
- Sites with Lower Elevation
- Sites with Unknown Elevation
- OGW Sites with Higher Elevation
- OGW Sites with Same Elevation
- OGW Sites with Lower Elevation
- OGW Sites with Unknown Elevation

ERIS

Wells and Additional Sources

Wells & Additional Sources - Page 2

N

0 0.15 0.3 0.6 Miles

- Sites with Higher Elevation
- Sites with Same Elevation
- Sites with Lower Elevation
- Sites with Unknown Elevation
- OGW Sites with Higher Elevation
- OGW Sites with Same Elevation
- OGW Sites with Lower Elevation
- OGW Sites with Unknown Elevation

ERIS

Wells and Additional Sources

Wells & Additional Sources - Page 3

N

0 0.15 0.3 0.6 Miles

- Sites with Higher Elevation
- Sites with Same Elevation
- Sites with Lower Elevation
- Sites with Unknown Elevation
- OGW Sites with Higher Elevation
- OGW Sites with Same Elevation
- OGW Sites with Lower Elevation
- OGW Sites with Unknown Elevation

ERIS

Wells and Additional Sources Summary

Federal Sources

Public Water Systems Violations and Enforcement Data

Map Key	ID	Distance (ft)	Direction
	No records found		

Safe Drinking Water Information System (SDWIS)

Map Key	ID	Distance (ft)	Direction
	No records found		

USGS National Water Information System

Map Key	ID	Distance (ft)	Direction
	No records found		

State Sources

Florida Subsidence Incident Reports

Map Key	ID	Distance (ft)	Direction
	No records found		

Oil and Gas Wells

Map Key	ID	Distance (ft)	Direction
	No records found		

Public Water Supply Wells

Map Key	ID	Distance (ft)	Direction
	No records found		

Underground Injection Control Wells

Map Key	ID	Distance (ft)	Direction
	No records found		

Water Use Permits Sites - South Florida Water Management District

Map Key	ID	Distance (ft)	Direction
	No records found		

Wells and Additional Sources Summary

Water Well Completions - Northwest Florida Water Management District

Map Key	ID	Distance (ft)	Direction
	No records found		

Water Well Completions - St. Johns River Water Management District

Map Key	Permit	Distance (ft)	Direction
2	-	1706.88	S
3	-	1145.07	NE
3	-	1145.07	NE
4	-	2068.31	N
4	-	2068.31	N
5	-	1415.42	ENE
5	-	1415.42	ENE
5	-	1415.42	ENE

16	-	1736.04	SW
17	-	1637.98	WNW
17	-	1637.98	WNW
18	-	1612.72	WSW
19	-	1707.25	WNW
20	-	1810.49	WNW
21	-	1819.91	WNW
21	-	1819.91	WNW
22	-	2323.96	SSW
22	-	2323.96	SSW
23	-	1911.07	WNW
24	-	1942.93	WNW
25	-	2589.05	NW
25	-	2589.05	NW
25	-	2589.05	NW
25	-	2589.05	NW
25	-	2589.05	NW
25	-	2589.05	NW
25	-	2589.05	NW
25	-	2589.05	NW
25	-	2589.05	NW
25	-	2589.05	NW
25	-	2589.05	NW
25	-	2589.05	NW
25	-	2589.05	NW
25	-	2589.05	NW
25	-	2589.05	NW
25	-	2589.05	NW
25	-	2589.05	NW
25	-	2589.05	NW
26	-	2821.37	NNE
27	-	2080.89	WNW
28	-	2687.86	SSW
29	-	2181.27	WNW
30	-	2182.70	WNW
31	-	2825.96	SSW
31	-	2825.96	SSW
31	-	2825.96	SSW
31	-	2825.96	SSW
32	-	3057.27	N
33	-	2944.81	SSW
33	-	2944.81	SSW
33	-	2944.81	SSW
34	-	2274.22	WNW
35	-	2383.58	WNW
36	-	2527.38	WNW
37	-	2537.08	WNW
37	-	2537.08	WNW
38	-	2475.94	WNW
39	-	2724.49	WNW
40	-	3275.94	SE
40	-	3275.94	SE
40	-	3275.94	SE
41	-	3076.70	WNW
42	-	3308.89	SE
42	-	3308.89	SE
42	-	3308.89	SE
42	-	3308.89	SE
42	-	3308.89	SE
42	-	3308.89	SE
42	-	3308.89	SE
42	-	3308.89	SE
42	-	3308.89	SE
42	-	3308.89	SE
42	-	3308.89	SE
42	-	3308.89	SE

43	-	3317.16	WNW
43	-	3317.16	WNW
44	-	3959.29	NNW
44	-	3959.29	NNW
44	-	3959.29	N

45	-	3984.48	NNW
46	-	3458.18	WNW
46	-	3458.18	WNW
46	-	3458.18	WNW
46	-	3458.18	WNW
46	-	3458.18	WNW
47	-	3706.05	SE
48	-	3545.26	WNW
49	-	4177.90	SSE
51	-	4192.93	NNW
52	-	3939.77	SE
52	-	3939.77	SE
53	-	3991.07	SE
54	-	4290.77	SSE
55	-	4206.33	SE
55	-	4206.33	SE
56	-	4227.61	SE
57	-	4105.60	WNW
57	-	4105.60	WNW
57	-	4105.60	WNW
58	-	4149.23	WNW
59	-	4623.17	SSE
60	-	4304.15	WNW
61	-	4891.29	NNW
62	-	5114.53	SSE
63	-	4508.71	WNW
63	-	4508.71	WNW
64	-	4738.36	SE

Water Well Completions - Suwanee River Water Management District

Map Key	ID	Distance (ft)	Direction
	No records found		

Water Well Construction Permits

Map Key	Permit No	Distance (ft)	Direction
1	69974-1	656.70	SW
6	71170-1	1965.96	NNW
50	101156-1	4115.78	NNW

Water Well Construction Permits - Southwest Florida Water Management District

Map Key	ID	Distance (ft)	Direction
	No records found		

Water Wells - Suwanee River Water Management District

Map Key	ID	Distance (ft)	Direction
	No records found		

Well Surveillance Program Water Wells

Map Key	ID	Distance (ft)	Direction
	No records found		

Wells and Additional Sources Detail Report

Water Well Completions - St. Johns River Water Management District

Map Key	Direction	Distance (mi)	Distance (ft)	Elevation (ft)	DB
2	S	0.32	1,706.88	0.44	WATER WELLS

Permit:	-	Static Water Lvl Ft:	0
Legacy No:	-	Contractor License:	-
Station ID:	323028	Contractor Name:	-
Compliance No:	1040332	Driller Name:	?
Well Use:	-	County:	Indian River
Type of Work:	-	Location State:	-
Casing Depth:	0	Section:	36
Total Depth:	15	Township:	31S
Diameter:	0	Range:	39E
Completion Date:	02/25/2008	Latitude:	274435.605644
Issue Date:	-	Longitude:	802351.2853
Well Street Address:	730-morbrisa River Ln.		
Documents:	Well Completion Report		
Documents URL:	https://permitting.sjrwmd.com/apps/idcplg?IdcService=GET_FILE&coreContentOnly=1&RevisionSelectionMethod=Latest&allowInterrupt=1&dDocName=EREG_1846066		

Map Key	Direction	Distance (mi)	Distance (ft)	Elevation (ft)	DB
3	NE	0.22	1,145.07	7.98	WATER WELLS

Permit:	-	Static Water Lvl Ft:	0
Legacy No:	-	Contractor License:	-
Station ID:	95206	Contractor Name:	-
Compliance No:	546667	Driller Name:	WALTER T. HERNDON
Well Use:	-	County:	Indian River
Type of Work:	-	Location State:	-
Casing Depth:	65	Section:	25
Total Depth:	75	Township:	31S
Diameter:	2	Range:	39E
Completion Date:	01/08/2001	Latitude:	274506.778476
Issue Date:	-	Longitude:	802332.027964
Well Street Address:	314 BELFAST TRACK		
Documents:	Well Completion Report		
Documents URL:	https://permitting.sjrwmd.com/apps/idcplg?IdcService=GET_FILE&coreContentOnly=1&RevisionSelectionMethod=Latest&allowInterrupt=1&Rendition=Web&dDocName=EREG_500359		

Map Key	Direction	Distance (mi)	Distance (ft)	Elevation (ft)	DB
3	NE	0.22	1,145.07	7.98	WATER WELLS

Permit:	-	Static Water Lvl Ft:	-

Wells and Additional Sources Detail Report

Legacy No:	-	Contractor License:	-
Station ID:	428938	Contractor Name:	-
Compliance No:	1222914	Driller Name:	Walter Herndon
Well Use:	Irrigation - Landscape	County:	Indian River
Type of Work:	-	Location State:	-
Casing Depth:	15	Section:	25
Total Depth:	21	Township:	31S
Diameter:	2	Range:	39E
Completion Date:	02/06/2012	Latitude:	274506.778476
Issue Date:	-	Longitude:	802332.027964
Well Street Address:	1800 E Pebble Path Vero Beach FL 32963		
Documents:	Supporting Document		
Documents URL:	https://permitting.sjrwmd.com/apps/idcplg?IdcService=GET_FILE&coreContentOnly=1&RevisionSelectionMethod=Latest&allowInterrupt=1&dDocName=EREG_5749593		

Map Key	Direction	Distance (mi)	Distance (ft)	Elevation (ft)	DB
4	N	0.39	2,068.31	5.62	WATER WELLS

Permit:	-	Static Water Lvl Ft:	12
Legacy No:	-	Contractor License:	-
Station ID:	347984	Contractor Name:	-
Compliance No:	1065367	Driller Name:	?
Well Use:	-	County:	Indian River
Type of Work:	-	Location State:	FL
Casing Depth:	0	Section:	23
Total Depth:	74	Township:	33S
Diameter:	0	Range:	39E
Completion Date:	07/28/1989	Latitude:	274517.742456
Issue Date:	-	Longitude:	802347.384052
Well Street Address:	Oak Ridge, Vero Beach, FL 32960		
Documents:	Well Completion Report		
Documents URL:	https://permitting.sjrwmd.com/apps/idcplg?IdcService=GET_FILE&coreContentOnly=1&RevisionSelectionMethod=Latest&allowInterrupt=1&dDocName=EREG_1871127		

Map Key	Direction	Distance (mi)	Distance (ft)	Elevation (ft)	DB
4	N	0.39	2,068.31	5.62	WATER WELLS

Permit:	-	Static Water Lvl Ft:	19
Legacy No:	-	Contractor License:	-
Station ID:	348012	Contractor Name:	-
Compliance No:	1065395	Driller Name:	?
Well Use:	-	County:	Indian River
Type of Work:	-	Location State:	-
Casing Depth:	0	Section:	24
Total Depth:	91	Township:	33S

Diameter:	0	Range:	39E
Completion Date:	08/28/1986	Latitude:	274517.742456
Issue Date:	-	Longitude:	802347.384052
Well Street Address:	Oak Ridge		
Documents:	Well Completion Report		
Documents URL:	https://permitting.sjrwmd.com/apps/idcplg?IdcService=GET_FILE&coreContentOnly=1&RevisionSelectionMethod=Latest&allowInterrupt=1&dDocName=EREG_1871155		

Map Key	Direction	Distance (mi)	Distance (ft)	Elevation (ft)	DB
5	ENE	0.27	1,415.42	14.45	WATER WELLS

Permit:	-	Static Water Lvl Ft:	12
Legacy No:	-	Contractor License:	-
Station ID:	178386	Contractor Name:	-
Compliance No:	843546	Driller Name:	Glenn A Baumgarner?
Well Use:	Domestic	County:	Indian River
Type of Work:	-	Location State:	-
Casing Depth:	95	Section:	25
Total Depth:	98	Township:	31S
Diameter:	1.25	Range:	39E
Completion Date:	12/18/1998	Latitude:	274505.217948
Issue Date:	-	Longitude:	802325.521972
Well Street Address:	479 Lanfair		
Documents:	Well Completion Report		
Documents URL:	https://permitting.sjrwmd.com/apps/idcplg?IdcService=GET_FILE&coreContentOnly=1&RevisionSelectionMethod=Latest&allowInterrupt=1&Rendition=Web&dDocName=EREG_1548555		

Map Key	Direction	Distance (mi)	Distance (ft)	Elevation (ft)	DB
5	ENE	0.27	1,415.42	14.45	WATER WELLS

Permit:	-	Static Water Lvl Ft:	11
Legacy No:	-	Contractor License:	-
Station ID:	398664	Contractor Name:	-
Compliance No:	1116071	Driller Name:	?
Well Use:	-	County:	Indian River
Type of Work:	-	Location State:	-
Casing Depth:	0	Section:	25
Total Depth:	66	Township:	31S
Diameter:	0	Range:	39E
Completion Date:	12/06/1989	Latitude:	274505.217948
Issue Date:	-	Longitude:	802325.521972
Well Street Address:	Caravan Ter Block 0290 Lot 0013 Unit 0010		
Documents:	Well Completion Report		
Documents URL:	https://permitting.sjrwmd.com/apps/idcplg?IdcService=GET_FILE&coreContentOnly=1&RevisionSelectionMethod=Latest&allowInterrupt=1&dDocName=EREG_1921267		

Wells and Additional Sources Detail Report

Map Key	Direction	Distance (mi)	Distance (ft)	Elevation (ft)	DB
5	ENE	0.27	1,415.42	14.45	WATER WELLS

Permit:	-	Static Water Lvl Ft:	0
Legacy No:	-	Contractor License:	-
Station ID:	206570	Contractor Name:	-
Compliance No:	872304	Driller Name:	Kelsey Holton
Well Use:	-	County:	Indian River
Type of Work:	-	Location State:	-
Casing Depth:	84	Section:	25
Total Depth:	104	Township:	31S
Diameter:	2	Range:	39E
Completion Date:	04/22/2005	Latitude:	274505.217948
Issue Date:	-	Longitude:	802325.521972
Well Street Address:	1517 Oceau Coue		
Documents:	Well Completion Report		
Documents URL:	https://permitting.sjrwmd.com/apps/idcplg?IdcService=GET_FILE&coreContentOnly=1&RevisionSelectionMethod=Latest&allowInterrupt=1&Rendition=Web&dDocName=EREG_1580465		

Map Key	Direction	Distance (mi)	Distance (ft)	Elevation (ft)	DB
5	ENE	0.27	1,415.42	14.45	WATER WELLS

Permit:	-	Static Water Lvl Ft:	10
Legacy No:	-	Contractor License:	-
Station ID:	398672	Contractor Name:	-
Compliance No:	1116079	Driller Name:	-
Well Use:	-	County:	Indian River
Type of Work:	-	Location State:	FL
Casing Depth:	0	Section:	25
Total Depth:	60	Township:	31S
Diameter:	2	Range:	39E
Completion Date:	10/18/1988	Latitude:	274505.217948
Issue Date:	-	Longitude:	802325.521972
Well Street Address:	729 Periwinkle Sebastian Highlands Lot# 12, Vero Beach, FL		
Documents:	Well Completion Report		
Documents URL:	https://permitting.sjrwmd.com/apps/idcplg?IdcService=GET_FILE&coreContentOnly=1&RevisionSelectionMethod=Latest&allowInterrupt=1&dDocName=EREG_1921275		

Map Key	Direction	Distance (mi)	Distance (ft)	Elevation (ft)	DB
5	ENE	0.27	1,415.42	14.45	WATER WELLS

Permit:	-	Static Water Lvl Ft:	25
Legacy No:	-	Contractor License:	-
Station ID:	113069	Contractor Name:	-

Wells and Additional Sources Detail Report

Compliance No:	770474	Driller Name:	Walter T. Herndon?
Well Use:	-	County:	Indian River
Type of Work:	-	Location State:	-
Casing Depth:	42	Section:	25
Total Depth:	53	Township:	31S
Diameter:	2	Range:	39E
Completion Date:	01/27/2003	Latitude:	274505.217948
Issue Date:	-	Longitude:	802325.521972
Well Street Address:	1517 Dewitt Ln		
Documents:	Well Completion Report		
Documents URL:	https://permitting.sjrwmd.com/apps/idcplg?IdcService=GET_FILE&coreContentOnly=1&RevisionSelectionMethod=Latest&allowInterrupt=1&Rendition=Web&dDocName=EREG_1500302		

Map Key	Direction	Distance (mi)	Distance (ft)	Elevation (ft)	DB
5	ENE	0.27	1,415.42	14.45	WATER WELLS

Permit:	-	Static Water Lvl Ft:	25
Legacy No:	-	Contractor License:	-
Station ID:	201029	Contractor Name:	-
Compliance No:	866535	Driller Name:	?
Well Use:	-	County:	Indian River
Type of Work:	-	Location State:	-
Casing Depth:	0	Section:	25
Total Depth:	115	Township:	31S
Diameter:	0	Range:	39E
Completion Date:	03/26/2004	Latitude:	274505.217948
Issue Date:	-	Longitude:	802325.521972
Well Street Address:	7686 134 St		
Documents:	Well Completion Report		
Documents URL:	https://permitting.sjrwmd.com/apps/idcplg?IdcService=GET_FILE&coreContentOnly=1&RevisionSelectionMethod=Latest&allowInterrupt=1&Rendition=Web&dDocName=EREG_1579333		

Map Key	Direction	Distance (mi)	Distance (ft)	Elevation (ft)	DB
5	ENE	0.27	1,415.42	14.45	WATER WELLS

Permit:	-	Static Water Lvl Ft:	5
Legacy No:	-	Contractor License:	-
Station ID:	275584	Contractor Name:	-
Compliance No:	992836	Driller Name:	David Howard?
Well Use:	Domestic	County:	Indian River
Type of Work:	-	Location State:	-
Casing Depth:	0	Section:	25
Total Depth:	126	Township:	31S
Diameter:	16	Range:	39E
Completion Date:	12/20/1994	Latitude:	274505.217948

Issue Date:	-	Longitude:	802325.521972
Well Street Address:	Carnwae Trn		
Documents:	Well Completion Report		
Documents URL:	https://permitting.sjrwmd.com/apps/idcplg?IdcService=GET_FILE&coreContentOnly=1&RevisionSelectionMethod=Latest&allowInterrupt=1&Rendition=Web&dDocName=EREG_1798389		

Map Key	Direction	Distance (mi)	Distance (ft)	Elevation (ft)	DB
5	ENE	0.27	1,415.42	14.45	WATER WELLS

Permit:	-	Static Water Lvl Ft:	14
Legacy No:	-	Contractor License:	-
Station ID:	398671	Contractor Name:	-
Compliance No:	1116078	Driller Name:	-
Well Use:	-	County:	Indian River
Type of Work:	-	Location State:	-
Casing Depth:	0	Section:	25
Total Depth:	126	Township:	31S
Diameter:	2	Range:	39E
Completion Date:	10/27/1988	Latitude:	274505.217948
Issue Date:	-	Longitude:	802325.521972
Well Street Address:	1722 Misletoe St Lot# 11, Seb. High		
Documents:	Well Completion Report		
Documents URL:	https://permitting.sjrwmd.com/apps/idcplg?IdcService=GET_FILE&coreContentOnly=1&RevisionSelectionMethod=Latest&allowInterrupt=1&dDocName=EREG_1921274		

Map Key	Direction	Distance (mi)	Distance (ft)	Elevation (ft)	DB
5	ENE	0.27	1,415.42	14.45	WATER WELLS

Permit:	-	Static Water Lvl Ft:	0
Legacy No:	-	Contractor License:	-
Station ID:	95622	Contractor Name:	-
Compliance No:	547083	Driller Name:	WALTER T. HERNDON
Well Use:	-	County:	Indian River
Type of Work:	-	Location State:	-
Casing Depth:	60	Section:	25
Total Depth:	70	Township:	31S
Diameter:	2	Range:	39E
Completion Date:	07/25/2001	Latitude:	274505.217948
Issue Date:	-	Longitude:	802325.521972
Well Street Address:	1741 BARBER		
Documents:	Well Completion Report		
Documents URL:	https://permitting.sjrwmd.com/apps/idcplg?IdcService=GET_FILE&coreContentOnly=1&RevisionSelectionMethod=Latest&allowInterrupt=1&Rendition=Web&dDocName=EREG_1469827		

Map Key	Direction	Distance (mi)	Distance (ft)	Elevation (ft)	DB

5	ENE	0.27	1,415.42	14.45	WATER WELLS

Permit:	-	Static Water Lvl Ft:	0
Legacy No:	-	Contractor License:	-
Station ID:	206463	Contractor Name:	-
Compliance No:	872197	Driller Name:	Kelsey Holton?
Well Use:	-	County:	Indian River
Type of Work:	-	Location State:	-
Casing Depth:	80	Section:	25
Total Depth:	130	Township:	31S
Diameter:	2	Range:	39E
Completion Date:	04/13/2005	Latitude:	274505.217948
Issue Date:	-	Longitude:	802325.521972
Well Street Address:	562 Periwink		
Documents:	Well Completion Report		
Documents URL:	https://permitting.sjrwmd.com/apps/idcplg?IdcService=GET_FILE&coreContentOnly=1&RevisionSelectionMethod=Latest&allowInterrupt=1&Rendition=Web&dDocName=EREG_1590389		

Map Key	Direction	Distance (mi)	Distance (ft)	Elevation (ft)	DB
5	ENE	0.27	1,415.42	14.45	WATER WELLS

Permit:	-	Static Water Lvl Ft:	0
Legacy No:	-	Contractor License:	-
Station ID:	178051	Contractor Name:	-
Compliance No:	843211	Driller Name:	Walter T Herndon?
Well Use:	Domestic	County:	Indian River
Type of Work:	-	Location State:	-
Casing Depth:	55	Section:	25
Total Depth:	80	Township:	31S
Diameter:	2	Range:	39E
Completion Date:	10/18/2000	Latitude:	274505.217948
Issue Date:	-	Longitude:	802325.521972
Well Street Address:	1533 Glentry Ln		
Documents:	Well Completion Report		
Documents URL:	https://permitting.sjrwmd.com/apps/idcplg?IdcService=GET_FILE&coreContentOnly=1&RevisionSelectionMethod=Latest&allowInterrupt=1&Rendition=Web&dDocName=EREG_1548078		

Map Key	Direction	Distance (mi)	Distance (ft)	Elevation (ft)	DB
5	ENE	0.27	1,415.42	14.45	WATER WELLS

Permit:	-	Static Water Lvl Ft:	8
Legacy No:	-	Contractor License:	-
Station ID:	112637	Contractor Name:	-
Compliance No:	770013	Driller Name:	David Howard?
Well Use:	-	County:	Indian River

Wells and Additional Sources Detail Report

Type of Work:	-	Location State:	-
Casing Depth:	0	Section:	25
Total Depth:	74	Township:	31S
Diameter:	0	Range:	39E
Completion Date:	02/20/2003	Latitude:	274505.217948
Issue Date:	-	Longitude:	802325.521972
Well Street Address:	474 Lan Fair		
Documents:	Well Completion Report		
Documents URL:	https://permitting.sjrwmd.com/apps/idcplg?IdcService=GET_FILE&coreContentOnly=1&RevisionSelectionMethod=Latest&allowInterrupt=1&Rendition=Web&dDocName=EREG_1499413		

Map Key	Direction	Distance (mi)	Distance (ft)	Elevation (ft)	DB
5	ENE	0.27	1,415.42	14.45	WATER WELLS

Permit:	-	Static Water Lvl Ft:	21
Legacy No:	-	Contractor License:	-
Station ID:	398665	Contractor Name:	-
Compliance No:	1116072	Driller Name:	-
Well Use:	-	County:	Indian River
Type of Work:	-	Location State:	-
Casing Depth:	0	Section:	25
Total Depth:	147	Township:	31S
Diameter:	0	Range:	39E
Completion Date:	09/05/1990	Latitude:	274505.217948
Issue Date:	-	Longitude:	802325.521972
Well Street Address:	74 Ct		
Documents:	Well Completion Report		
Documents URL:	https://permitting.sjrwmd.com/apps/idcplg?IdcService=GET_FILE&coreContentOnly=1&RevisionSelectionMethod=Latest&allowInterrupt=1&dDocName=EREG_1921268		

Map Key	Direction	Distance (mi)	Distance (ft)	Elevation (ft)	DB
5	ENE	0.27	1,415.42	14.45	WATER WELLS

Permit:	-	Static Water Lvl Ft:	0
Legacy No:	-	Contractor License:	-
Station ID:	112561	Contractor Name:	-
Compliance No:	769937	Driller Name:	Harold Whynot?
Well Use:	Domestic	County:	Indian River
Type of Work:	-	Location State:	-
Casing Depth:	82	Section:	25
Total Depth:	82	Township:	31S
Diameter:	2	Range:	39E
Completion Date:	06/16/1998	Latitude:	274505.217948
Issue Date:	-	Longitude:	802325.521972
Well Street Address:	Concha Dr.		

Documents: Well Completion Report
Documents URL: https://permitting.sjrwmd.com/apps/idcplg?IdcService=GET_FILE&coreContentOnly=1&RevisionSelectionMethod=Latest&allowInterrupt=1&Rendition=Web&dDocName=EREG_1491757

Map Key	Direction	Distance (mi)	Distance (ft)	Elevation (ft)	DB
5	ENE	0.27	1,415.42	14.45	WATER WELLS

Permit:	-	Static Water Lvl Ft:	15
Legacy No:	-	Contractor License:	-
Station ID:	398673	Contractor Name:	-
Compliance No:	1116080	Driller Name:	?
Well Use:	-	County:	Indian River
Type of Work:	-	Location State:	FL
Casing Depth:	0	Section:	25
Total Depth:	125	Township:	31S
Diameter:	0	Range:	39E
Completion Date:	08/15/1986	Latitude:	274505.217948
Issue Date:	-	Longitude:	802325.521972
Well Street Address:	Concha Blk 293 Lot# 40, Seb., FL		
Documents:	Well Completion Report		
Documents URL:	https://permitting.sjrwmd.com/apps/idcplg?IdcService=GET_FILE&coreContentOnly=1&RevisionSelectionMethod=Latest&allowInterrupt=1&dDocName=EREG_1921276		

Map Key	Direction	Distance (mi)	Distance (ft)	Elevation (ft)	DB
5	ENE	0.27	1,415.42	14.45	WATER WELLS

Permit:	-	Static Water Lvl Ft:	0
Legacy No:	-	Contractor License:	-
Station ID:	275583	Contractor Name:	-
Compliance No:	992835	Driller Name:	Ralph Palm?
Well Use:	Domestic	County:	Indian River
Type of Work:	-	Location State:	-
Casing Depth:	0	Section:	25
Total Depth:	102	Township:	31S
Diameter:	16	Range:	39E
Completion Date:	01/03/1994	Latitude:	274505.217948
Issue Date:	-	Longitude:	802325.521972
Well Street Address:	381 Perriwinkle Lot # 15, Sebastion		
Documents:	Well Completion Report		
Documents URL:	https://permitting.sjrwmd.com/apps/idcplg?IdcService=GET_FILE&coreContentOnly=1&RevisionSelectionMethod=Latest&allowInterrupt=1&Rendition=Web&dDocName=EREG_1798388		

Map Key	Direction	Distance (mi)	Distance (ft)	Elevation (ft)	DB
5	ENE	0.27	1,415.42	14.45	WATER WELLS

Permit:	-	Static Water Lvl Ft:	8
Legacy No:	-	Contractor License:	-
Station ID:	398669	Contractor Name:	-
Compliance No:	1116076	Driller Name:	?
Well Use:	-	County:	Indian River
Type of Work:	-	Location State:	-
Casing Depth:	0	Section:	25
Total Depth:	130	Township:	31S
Diameter:	0	Range:	39E
Completion Date:	02/19/1987	Latitude:	274505.217948
Issue Date:	-	Longitude:	802325.521972
Well Street Address:	Rosearbor & Crystal Mist Lot 7-blk 341		
Documents:	Well Completion Report		
Documents URL:	https://permitting.sjrwmd.com/apps/idcplg?IdcService=GET_FILE&coreContentOnly=1&RevisionSelectionMethod=Latest&allowInterrupt=1&dDocName=EREG_1921272		

Map Key	Direction	Distance (mi)	Distance (ft)	Elevation (ft)	DB
5	ENE	0.27	1,415.42	14.45	WATER WELLS

Permit:	-	Static Water Lvl Ft:	0
Legacy No:	-	Contractor License:	-
Station ID:	112648	Contractor Name:	-
Compliance No:	770024	Driller Name:	Walter T. Herndon?
Well Use:	-	County:	Indian River
Type of Work:	-	Location State:	-
Casing Depth:	58	Section:	25
Total Depth:	68	Township:	31S
Diameter:	2	Range:	39E
Completion Date:	04/08/2003	Latitude:	274505.217948
Issue Date:	-	Longitude:	802325.521972
Well Street Address:	13692 Old Dixiet Hwy		
Documents:	Well Completion Report		
Documents URL:	https://permitting.sjrwmd.com/apps/idcplg?IdcService=GET_FILE&coreContentOnly=1&RevisionSelectionMethod=Latest&allowInterrupt=1&Rendition=Web&dDocName=EREG_1489690		

Map Key	Direction	Distance (mi)	Distance (ft)	Elevation (ft)	DB
5	ENE	0.27	1,415.42	14.45	WATER WELLS

Permit:	-	Static Water Lvl Ft:	8
Legacy No:	-	Contractor License:	-
Station ID:	268018	Contractor Name:	-
Compliance No:	985257	Driller Name:	David Howard
Well Use:	Domestic	County:	Indian River
Type of Work:	-	Location State:	-

Casing Depth:	0	Section:	25
Total Depth:	126	Township:	31S
Diameter:	2	Range:	39E
Completion Date:	02/09/1995	Latitude:	274505.217948
Issue Date:	-	Longitude:	802325.521972
Well Street Address:	Geadiola St.		
Documents:	Well Completion Report		
Documents URL:	https://permitting.sjrwmd.com/apps/idcplg?IdcService=GET_FILE&coreContentOnly=1&RevisionSelectionMethod=Latest&allowInterrupt=1&Rendition=Web&dDocName=EREG_1790848		

Map Key	Direction	Distance (mi)	Distance (ft)	Elevation (ft)	DB
5	ENE	0.27	1,415.42	14.45	WATER WELLS

Permit:	-	Static Water Lvl Ft:	7
Legacy No:	-	Contractor License:	-
Station ID:	398670	Contractor Name:	-
Compliance No:	1116077	Driller Name:	?
Well Use:	-	County:	Indian River
Type of Work:	-	Location State:	-
Casing Depth:	0	Section:	25
Total Depth:	66	Township:	31S
Diameter:	2	Range:	39E
Completion Date:	04/05/1988	Latitude:	274505.217948
Issue Date:	-	Longitude:	802325.521972
Well Street Address:	Lot 17 Bk 208		
Documents:	Well Completion Report		
Documents URL:	https://permitting.sjrwmd.com/apps/idcplg?IdcService=GET_FILE&coreContentOnly=1&RevisionSelectionMethod=Latest&allowInterrupt=1&dDocName=EREG_1921273		

Map Key	Direction	Distance (mi)	Distance (ft)	Elevation (ft)	DB
5	ENE	0.27	1,415.42	14.45	WATER WELLS

Permit:	-	Static Water Lvl Ft:	6
Legacy No:	-	Contractor License:	-
Station ID:	335880	Contractor Name:	-
Compliance No:	1053257	Driller Name:	?
Well Use:	-	County:	Indian River
Type of Work:	-	Location State:	-
Casing Depth:	0	Section:	25
Total Depth:	72	Township:	31S
Diameter:	0	Range:	39E
Completion Date:	04/26/1991	Latitude:	274505.217948
Issue Date:	-	Longitude:	802325.521972
Well Street Address:	Bk 391 Lt 32 611 Midvale Terr		
Documents:	Well Completion Report		

Documents URL: https://permitting.sjrwmd.com/apps/idcplg?IdcService=GET_FILE&coreContentOnly=1&RevisionSelectionMethod=Latest&allowInterrupt=1&dDocName=EREG_1858937

Map Key	Direction	Distance (mi)	Distance (ft)	Elevation (ft)	DB
5	ENE	0.27	1,415.42	14.45	WATER WELLS

Permit:	-	Static Water Lvl Ft:	7
Legacy No:	-	Contractor License:	-
Station ID:	398640	Contractor Name:	-
Compliance No:	1116047	Driller Name:	-
Well Use:	Other	County:	Indian River
Type of Work:	-	Location State:	-
Casing Depth:	0	Section:	25
Total Depth:	16	Township:	31S
Diameter:	0	Range:	39E
Completion Date:	01/14/1986	Latitude:	274505.217948
Issue Date:	-	Longitude:	802325.521972
Well Street Address:	-		
Documents:	Well Completion Report		
Documents URL:	https://permitting.sjrwmd.com/apps/idcplg?IdcService=GET_FILE&coreContentOnly=1&RevisionSelectionMethod=Latest&allowInterrupt=1&dDocName=EREG_1921243		

Map Key	Direction	Distance (mi)	Distance (ft)	Elevation (ft)	DB
5	ENE	0.27	1,415.42	14.45	WATER WELLS

Permit:	-	Static Water Lvl Ft:	8
Legacy No:	-	Contractor License:	-
Station ID:	398668	Contractor Name:	-
Compliance No:	1116075	Driller Name:	-
Well Use:	-	County:	Indian River
Type of Work:	-	Location State:	-
Casing Depth:	0	Section:	25
Total Depth:	55	Township:	31S
Diameter:	0	Range:	39E
Completion Date:	08/10/1990	Latitude:	274505.217948
Issue Date:	-	Longitude:	802325.521972
Well Street Address:	Damask Ln Block 0279 Lot 0006 Unit 0010		
Documents:	Well Completion Report		
Documents URL:	https://permitting.sjrwmd.com/apps/idcplg?IdcService=GET_FILE&coreContentOnly=1&RevisionSelectionMethod=Latest&allowInterrupt=1&dDocName=EREG_1921271		

Map Key	Direction	Distance (mi)	Distance (ft)	Elevation (ft)	DB
5	ENE	0.27	1,415.42	14.45	WATER WELLS

Wells and Additional Sources Detail Report

Permit:	-	Static Water Lvl Ft:	0
Legacy No:	-	Contractor License:	-
Station ID:	206475	Contractor Name:	-
Compliance No:	872209	Driller Name:	Kelsey Holton?
Well Use:	-	County:	Indian River
Type of Work:	-	Location State:	-
Casing Depth:	84	Section:	25
Total Depth:	130	Township:	31S
Diameter:	2	Range:	39E
Completion Date:	04/14/2005	Latitude:	274505.217948
Issue Date:	-	Longitude:	802325.521972
Well Street Address:	555 Periwwinkle		
Documents:	Well Completion Report		
Documents URL:	https://permitting.sjrwmd.com/apps/idcplg?IdcService=GET_FILE&coreContentOnly=1&RevisionSelectionMethod=Latest&allowInterrupt=1&Rendition=Web&dDocName=EREG_1590048		

Map Key	Direction	Distance (mi)	Distance (ft)	Elevation (ft)	DB
5	ENE	0.27	1,415.42	14.45	WATER WELLS

Permit:	-	Static Water Lvl Ft:	0
Legacy No:	-	Contractor License:	-
Station ID:	199039	Contractor Name:	-
Compliance No:	864502	Driller Name:	Kelsey Holton?
Well Use:	-	County:	Indian River
Type of Work:	-	Location State:	-
Casing Depth:	80	Section:	25
Total Depth:	130	Township:	31S
Diameter:	2	Range:	39E
Completion Date:	04/13/2005	Latitude:	274505.217948
Issue Date:	-	Longitude:	802325.521972
Well Street Address:	562 Periwinkla		
Documents:	Well Completion Report		
Documents URL:	https://permitting.sjrwmd.com/apps/idcplg?IdcService=GET_FILE&coreContentOnly=1&RevisionSelectionMethod=Latest&allowInterrupt=1&Rendition=Web&dDocName=EREG_1575553		

Map Key	Direction	Distance (mi)	Distance (ft)	Elevation (ft)	DB
5	ENE	0.27	1,415.42	14.45	WATER WELLS

Permit:	-	Static Water Lvl Ft:	8
Legacy No:	-	Contractor License:	-
Station ID:	268020	Contractor Name:	-
Compliance No:	985259	Driller Name:	David Howard?
Well Use:	Domestic	County:	Indian River
Type of Work:	-	Location State:	-
Casing Depth:	0	Section:	25

Total Depth:	126	Township:	31S
Diameter:	2	Range:	39E
Completion Date:	01/02/1996	Latitude:	274505.217948
Issue Date:	-	Longitude:	802325.521972
Well Street Address:	Concha Dr. Bh 292 Lot 18		
Documents:	Well Completion Report		
Documents URL:	https://permitting.sjrwmd.com/apps/idcplg?IdcService=GET_FILE&coreContentOnly=1&RevisionSelectionMethod=Latest&allowInterrupt=1&Rendition=Web&dDocName=EREG_1790850		

Map Key	Direction	Distance (mi)	Distance (ft)	Elevation (ft)	DB
5	ENE	0.27	1,415.42	14.45	WATER WELLS

Permit:	-	Static Water Lvl Ft:	0
Legacy No:	-	Contractor License:	-
Station ID:	180210	Contractor Name:	-
Compliance No:	845368	Driller Name:	Walter T. Herndon
Well Use:	Domestic	County:	Indian River
Type of Work:	-	Location State:	-
Casing Depth:	105	Section:	25
Total Depth:	123	Township:	31S
Diameter:	2	Range:	39E
Completion Date:	04/28/2000	Latitude:	274505.217948
Issue Date:	-	Longitude:	802325.521972
Well Street Address:	Cownye Drive		
Documents:	Well Completion Report		
Documents URL:	https://permitting.sjrwmd.com/apps/idcplg?IdcService=GET_FILE&coreContentOnly=1&RevisionSelectionMethod=Latest&allowInterrupt=1&Rendition=Web&dDocName=EREG_1547474		

Map Key	Direction	Distance (mi)	Distance (ft)	Elevation (ft)	DB
5	ENE	0.27	1,415.42	14.45	WATER WELLS

Permit:	-	Static Water Lvl Ft:	13
Legacy No:	-	Contractor License:	-
Station ID:	398666	Contractor Name:	-
Compliance No:	1116073	Driller Name:	-
Well Use:	-	County:	Indian River
Type of Work:	-	Location State:	-
Casing Depth:	0	Section:	25
Total Depth:	62	Township:	31S
Diameter:	0	Range:	39E
Completion Date:	11/07/1990	Latitude:	274505.217948
Issue Date:	-	Longitude:	802325.521972
Well Street Address:	Spinaker Ln Block 0395 Lot 0019 Unit 0011		
Documents:	Well Completion Report		
Documents URL:	https://permitting.sjrwmd.com/apps/idcplg?IdcService=GET_FILE&coreContentOnly=1&RevisionSelectionMethod=Latest&allowInterrupt=1&dDocN		

ame=EREG_1921269

Map Key	Direction	Distance (mi)	Distance (ft)	Elevation (ft)	DB
5	ENE	0.27	1,415.42	14.45	WATER WELLS

Permit:	-	Static Water Lvl Ft:	7
Legacy No:	-	Contractor License:	-
Station ID:	225578	Contractor Name:	-
Compliance No:	893614	Driller Name:	?
Well Use:	Other	County:	Indian River
Type of Work:	-	Location State:	-
Casing Depth:	70	Section:	25
Total Depth:	75	Township:	31S
Diameter:	2	Range:	39E
Completion Date:	09/13/1993	Latitude:	274505.217948
Issue Date:	-	Longitude:	802325.521972
Well Street Address:	Concha St.		
Documents:	Well Completion Report		
Documents URL:	https://permitting.sjrwmd.com/apps/idcplg?IdcService=GET_FILE&coreContentOnly=1&RevisionSelectionMethod=Latest&allowInterrupt=1&Rendition=Web&dDocName=EREG_1597626		

Map Key	Direction	Distance (mi)	Distance (ft)	Elevation (ft)	DB
5	ENE	0.27	1,415.42	14.45	WATER WELLS

Permit:	-	Static Water Lvl Ft:	0
Legacy No:	-	Contractor License:	-
Station ID:	206453	Contractor Name:	-
Compliance No:	872187	Driller Name:	Kelsey Holton?
Well Use:	-	County:	Indian River
Type of Work:	-	Location State:	-
Casing Depth:	84	Section:	25
Total Depth:	130	Township:	31S
Diameter:	2	Range:	39E
Completion Date:	03/30/2005	Latitude:	274505.217948
Issue Date:	-	Longitude:	802325.521972
Well Street Address:	1573 Picesso St		
Documents:	Well Completion Report		
Documents URL:	https://permitting.sjrwmd.com/apps/idcplg?IdcService=GET_FILE&coreContentOnly=1&RevisionSelectionMethod=Latest&allowInterrupt=1&Rendition=Web&dDocName=EREG_1581923		

Map Key	Direction	Distance (mi)	Distance (ft)	Elevation (ft)	DB
5	ENE	0.27	1,415.42	14.45	WATER WELLS

Permit:	-	Static Water Lvl Ft:	0
Legacy No:	-	Contractor License:	-

Wells and Additional Sources Detail Report

Station ID:	199005	Contractor Name:	-
Compliance No:	864467	Driller Name:	Kelsey Holton?
Well Use:	-	County:	Indian River
Type of Work:	-	Location State:	-
Casing Depth:	84	Section:	25
Total Depth:	130	Township:	31S
Diameter:	2	Range:	39E
Completion Date:	03/30/2005	Latitude:	274505.217948
Issue Date:	-	Longitude:	802325.521972
Well Street Address:	1573 Picasso St		
Documents:	Well Completion Report		
Documents URL:	https://permitting.sjrwmd.com/apps/idcplg?IdcService=GET_FILE&coreContentOnly=1&RevisionSelectionMethod=Latest&allowInterrupt=1&Rendition=Web&dDocName=EREG_1575991		

Map Key	Direction	Distance (mi)	Distance (ft)	Elevation (ft)	DB
5	ENE	0.27	1,415.42	14.45	WATER WELLS

Permit:	-	Static Water Lvl Ft:	0
Legacy No:	-	Contractor License:	-
Station ID:	178041	Contractor Name:	-
Compliance No:	843201	Driller Name:	Harold Whynot?
Well Use:	Domestic	County:	Indian River
Type of Work:	-	Location State:	-
Casing Depth:	85	Section:	25
Total Depth:	85	Township:	31S
Diameter:	2	Range:	39E
Completion Date:	10/10/2000	Latitude:	274505.217948
Issue Date:	-	Longitude:	802325.521972
Well Street Address:	20/353/11 Carnival Ter		
Documents:	Well Completion Report		
Documents URL:	https://permitting.sjrwmd.com/apps/idcplg?IdcService=GET_FILE&coreContentOnly=1&RevisionSelectionMethod=Latest&allowInterrupt=1&Rendition=Web&dDocName=EREG_1551599		

Map Key	Direction	Distance (mi)	Distance (ft)	Elevation (ft)	DB
5	ENE	0.27	1,415.42	14.45	WATER WELLS

Permit:	-	Static Water Lvl Ft:	0
Legacy No:	-	Contractor License:	-
Station ID:	322928	Contractor Name:	-
Compliance No:	1040232	Driller Name:	-
Well Use:	-	County:	Indian River
Type of Work:	-	Location State:	-
Casing Depth:	0	Section:	25
Total Depth:	400	Township:	31S
Diameter:	2	Range:	39E

Wells and Additional Sources Detail Report

Completion Date:	09/16/2008	Latitude:	274505.217948
Issue Date:	-	Longitude:	802325.521972
Well Street Address:	7655 133rd Se		
Documents:	Well Completion Report		
Documents URL:	https://permitting.sjrwmd.com/apps/idcplg?IdcService=GET_FILE&coreContentOnly=1&RevisionSelectionMethod=Latest&allowInterrupt=1&dDocName=EREG_1845967		

Map Key	Direction	Distance (mi)	Distance (ft)	Elevation (ft)	DB
5	ENE	0.27	1,415.42	14.45	WATER WELLS

Permit:	-	Static Water Lvl Ft:	0
Legacy No:	-	Contractor License:	-
Station ID:	199078	Contractor Name:	-
Compliance No:	864541	Driller Name:	Kelsey Holton?
Well Use:	-	County:	Indian River
Type of Work:	-	Location State:	-
Casing Depth:	84	Section:	25
Total Depth:	130	Township:	31S
Diameter:	2	Range:	39E
Completion Date:	04/04/2005	Latitude:	274505.217948
Issue Date:	-	Longitude:	802325.521972
Well Street Address:	555 Periwinkle		
Documents:	Well Completion Report		
Documents URL:	https://permitting.sjrwmd.com/apps/idcplg?IdcService=GET_FILE&coreContentOnly=1&RevisionSelectionMethod=Latest&allowInterrupt=1&Rendition=Web&dDocName=EREG_1571850		

Map Key	Direction	Distance (mi)	Distance (ft)	Elevation (ft)	DB
7	W	0.22	1,187.52	0.33	WATER WELLS

Permit:	-	Static Water Lvl Ft:	24
Legacy No:	-	Contractor License:	-
Station ID:	112205	Contractor Name:	-
Compliance No:	769494	Driller Name:	Steven P Cook?
Well Use:	-	County:	Indian River
Type of Work:	-	Location State:	-
Casing Depth:	0	Section:	26
Total Depth:	640	Township:	31S
Diameter:	0	Range:	39E
Completion Date:	10/03/1997	Latitude:	274453.18556
Issue Date:	-	Longitude:	802415.987888
Well Street Address:	8540 Sea Crest Drive		
Documents:	Well Completion Report		
Documents URL:	https://permitting.sjrwmd.com/apps/idcplg?IdcService=GET_FILE&coreContentOnly=1&RevisionSelectionMethod=Latest&allowInterrupt=1&Rendition=Web&dDocName=EREG_1491165		

Wells and Additional Sources Detail Report

Map Key	Direction	Distance (mi)	Distance (ft)	Elevation (ft)	DB
7	W	0.22	1,187.52	0.33	WATER WELLS

Permit:	-	Static Water Lvl Ft:	2
Legacy No:	-	Contractor License:	-
Station ID:	113041	Contractor Name:	-
Compliance No:	770446	Driller Name:	Brad L Gary?
Well Use:	-	County:	Indian River
Type of Work:	-	Location State:	-
Casing Depth:	0	Section:	26
Total Depth:	640	Township:	31S
Diameter:	0	Range:	39E
Completion Date:	10/03/1997	Latitude:	274453.18556
Issue Date:	-	Longitude:	802415.987888
Well Street Address:	8540 Sea Crest Drive		
Documents:	Well Completion Report		
Documents URL:	https://permitting.sjrwmd.com/apps/idcplg?IdcService=GET_FILE&coreContentOnly=1&RevisionSelectionMethod=Latest&allowInterrupt=1&Rendition=Web&dDocName=EREG_1486854		

Map Key	Direction	Distance (mi)	Distance (ft)	Elevation (ft)	DB
8	W	0.23	1,202.58	0.33	WATER WELLS

Permit:	-	Static Water Lvl Ft:	0
Legacy No:	-	Contractor License:	-
Station ID:	398688	Contractor Name:	-
Compliance No:	1116095	Driller Name:	-
Well Use:	-	County:	Indian River
Type of Work:	-	Location State:	-
Casing Depth:	0	Section:	26
Total Depth:	580	Township:	31S
Diameter:	3	Range:	39E
Completion Date:	08/17/1989	Latitude:	274454.15684
Issue Date:	-	Longitude:	802416.149744
Well Street Address:	8560 Seacrest Dr Lot 53		
Documents:	Well Completion Report		
Documents URL:	https://permitting.sjrwmd.com/apps/idcplg?IdcService=GET_FILE&coreContentOnly=1&RevisionSelectionMethod=Latest&allowInterrupt=1&dDocName=EREG_1921291		

Map Key	Direction	Distance (mi)	Distance (ft)	Elevation (ft)	DB
9	W	0.23	1,216.72	0.33	WATER WELLS

Permit:	-	Static Water Lvl Ft:	2
Legacy No:	-	Contractor License:	-
Station ID:	95753	Contractor Name:	-

Wells and Additional Sources Detail Report

Compliance No:	547214	Driller Name:	AL BRUCE?
Well Use:	Domestic	County:	Indian River
Type of Work:	-	Location State:	-
Casing Depth:	0	Section:	26
Total Depth:	600	Township:	31S
Diameter:	0	Range:	39E
Completion Date:	03/05/2001	Latitude:	274450.627904
Issue Date:	-	Longitude:	802415.923124
Well Street Address:	8500 SEACREST DR		
Documents:	Well Completion Report		
Documents URL:	https://permitting.sjrwmd.com/apps/idcplg?IdcService=GET_FILE&coreContentOnly=1&RevisionSelectionMethod=Latest&allowInterrupt=1&Rendition=Web&dDocName=EREG_1478510		

Map Key	Direction	Distance (mi)	Distance (ft)	Elevation (ft)	DB
10	WSW	0.23	1,230.38	0.33	WATER WELLS

Permit:	-	Static Water Lvl Ft:	0
Legacy No:	-	Contractor License:	-
Station ID:	398689	Contractor Name:	-
Compliance No:	1116096	Driller Name:	-
Well Use:	-	County:	Indian River
Type of Work:	-	Location State:	-
Casing Depth:	0	Section:	26
Total Depth:	600	Township:	31S
Diameter:	3	Range:	39E
Completion Date:	08/03/1989	Latitude:	274449.915644
Issue Date:	-	Longitude:	802415.858396
Well Street Address:	8480 Seacrest Dr Lot 57		
Documents:	Well Completion Report		
Documents URL:	https://permitting.sjrwmd.com/apps/idcplg?IdcService=GET_FILE&coreContentOnly=1&RevisionSelectionMethod=Latest&allowInterrupt=1&dDocName=EREG_1921292		

Map Key	Direction	Distance (mi)	Distance (ft)	Elevation (ft)	DB
11	W	0.25	1,294.55	0.30	WATER WELLS

Permit:	-	Static Water Lvl Ft:	0
Legacy No:	-	Contractor License:	-
Station ID:	398678	Contractor Name:	-
Compliance No:	1116085	Driller Name:	?
Well Use:	-	County:	Indian River
Type of Work:	-	Location State:	-
Casing Depth:	0	Section:	26
Total Depth:	600	Township:	31S
Diameter:	0	Range:	39E
Completion Date:	02/01/1990	Latitude:	274456.228892

Issue Date:	-	Longitude:	802417.023896
Well Street Address:	8585 Seacrest Drive Lot 28		
Documents:	Well Completion Report		
Documents URL:	https://permitting.sjrwmd.com/apps/idcplg?IdcService=GET_FILE&coreContentOnly=1&RevisionSelectionMethod=Latest&allowInterrupt=1&dDocName=EREG_1921281		

Map Key	Direction	Distance (mi)	Distance (ft)	Elevation (ft)	DB
12	WSW	0.25	1,322.08	0.33	WATER WELLS

Permit:	-	Static Water Lvl Ft:	0
Legacy No:	-	Contractor License:	-
Station ID:	258359	Contractor Name:	-
Compliance No:	975552	Driller Name:	Al Bruce
Well Use:	-	County:	Indian River
Type of Work:	-	Location State:	-
Casing Depth:	0	Section:	26
Total Depth:	600	Township:	31S
Diameter:	0	Range:	39E
Completion Date:	09/20/1995	Latitude:	274448.22314
Issue Date:	-	Longitude:	802416.234776
Well Street Address:	Bayview Ct Lot # 0036		
Documents:	Well Completion Report		
Documents URL:	https://permitting.sjrwmd.com/apps/idcplg?IdcService=GET_FILE&coreContentOnly=1&RevisionSelectionMethod=Latest&allowInterrupt=1&Rendition=Web&dDocName=EREG_1781273		

Map Key	Direction	Distance (mi)	Distance (ft)	Elevation (ft)	DB
13	W	0.25	1,311.01	0.30	WATER WELLS

Permit:	-	Static Water Lvl Ft:	0
Legacy No:	-	Contractor License:	-
Station ID:	398686	Contractor Name:	-
Compliance No:	1116093	Driller Name:	-
Well Use:	-	County:	Indian River
Type of Work:	-	Location State:	-
Casing Depth:	0	Section:	26
Total Depth:	620	Township:	31S
Diameter:	3	Range:	39E
Completion Date:	08/21/1989	Latitude:	274456.876388
Issue Date:	-	Longitude:	802417.08866
Well Street Address:	8600 Seacrest Dr Lot 51		
Documents:	Well Completion Report		
Documents URL:	https://permitting.sjrwmd.com/apps/idcplg?IdcService=GET_FILE&coreContentOnly=1&RevisionSelectionMethod=Latest&allowInterrupt=1&dDocName=EREG_1921289		

Map Key	Direction	Distance (mi)	Distance (ft)	Elevation (ft)	DB

14	W	0.26	1,375.10	0.28	WATER WELLS

Permit:	-	Static Water Lvl Ft:	0
Legacy No:	-	Contractor License:	-
Station ID:	179007	Contractor Name:	-
Compliance No:	844167	Driller Name:	David Howard?
Well Use:	-	County:	Indian River
Type of Work:	-	Location State:	-
Casing Depth:	0	Section:	26
Total Depth:	600	Township:	31S
Diameter:	0	Range:	39E
Completion Date:	02/05/1997	Latitude:	274457.847668
Issue Date:	-	Longitude:	802417.5743
Well Street Address:	8610 Seacrest Dr		
Documents:	Well Completion Report		
Documents URL:	https://permitting.sjrwmd.com/apps/idcplg?IdcService=GET_FILE&coreContentOnly=1&RevisionSelectionMethod=Latest&allowInterrupt=1&Rendition=Web&dDocName=EREG_1546751		

Map Key	Direction	Distance (mi)	Distance (ft)	Elevation (ft)	DB
15	NNE	0.41	2,158.94	10.63	WATER WELLS

Permit:	-	Static Water Lvl Ft:	5
Legacy No:	-	Contractor License:	-
Station ID:	411271	Contractor Name:	-
Compliance No:	1173492	Driller Name:	Ben Bogus, Kevin Thier
Well Use:	Irrigation - Landscape	County:	Indian River
Type of Work:	-	Location State:	-
Casing Depth:	10	Section:	25
Total Depth:	15	Township:	31S
Diameter:	2	Range:	39E
Completion Date:	03/22/2011	Latitude:	274518.0324
Issue Date:	-	Longitude:	802335.0232
Well Street Address:	9000 Highway A1A (common Area) VERO BEACH; FL - 32963		
Documents:	Well Completion Report		
Documents URL:	https://permitting.sjrwmd.com/apps/idcplg?IdcService=GET_FILE&coreContentOnly=1&RevisionSelectionMethod=Latest&allowInterrupt=1&dDocName=EREG_2338117		

Map Key	Direction	Distance (mi)	Distance (ft)	Elevation (ft)	DB
15	NNE	0.41	2,158.94	10.63	WATER WELLS

Permit:	-	Static Water Lvl Ft:	5
Legacy No:	-	Contractor License:	-
Station ID:	411271	Contractor Name:	-
Compliance No:	1173492	Driller Name:	Ben Bogus, Kevin Thier
Well Use:	Irrigation - Landscape	County:	Indian River

Type of Work:	-	Location State:	-
Casing Depth:	10	Section:	25
Total Depth:	15	Township:	31S
Diameter:	2	Range:	Indian River
Completion Date:	03/22/2011	Latitude:	274518.0324
Issue Date:	-	Longitude:	802335.0232
Well Street Address:	9000 Highway A1A (common Area) VERO BEACH; FL - 32963		
Documents:	Supporting Document		
Documents URL:	https://permitting.sjrwmd.com/apps/idcplg?IdcService=GET_FILE&coreContentOnly=1&RevisionSelectionMethod=Latest&allowInterrupt=1&dDocName=EREG_2338115		

Map Key	Direction	Distance (mi)	Distance (ft)	Elevation (ft)	DB
15	NNE	0.41	2,158.94	10.63	WATER WELLS

Permit:	-	Static Water Lvl Ft:	5
Legacy No:	-	Contractor License:	-
Station ID:	411271	Contractor Name:	-
Compliance No:	1173492	Driller Name:	Ben Bogus, Kevin Thier
Well Use:	Irrigation - Landscape	County:	Indian River
Type of Work:	-	Location State:	-
Casing Depth:	10	Section:	25
Total Depth:	15	Township:	31S
Diameter:	2	Range:	Indian River
Completion Date:	03/22/2011	Latitude:	274518.0324
Issue Date:	-	Longitude:	802335.0232
Well Street Address:	9000 Highway A1A (common Area) VERO BEACH; FL - 32963		
Documents:	Map		
Documents URL:	https://permitting.sjrwmd.com/apps/idcplg?IdcService=GET_FILE&coreContentOnly=1&RevisionSelectionMethod=Latest&allowInterrupt=1&dDocName=EREG_2338116		

Map Key	Direction	Distance (mi)	Distance (ft)	Elevation (ft)	DB
16	SW	0.33	1,736.04	0.33	WATER WELLS

Permit:	-	Static Water Lvl Ft:	9
Legacy No:	-	Contractor License:	-
Station ID:	335881	Contractor Name:	-
Compliance No:	1053258	Driller Name:	?
Well Use:	-	County:	Indian River
Type of Work:	-	Location State:	-
Casing Depth:	0	Section:	26
Total Depth:	620	Township:	31S
Diameter:	3	Range:	39E
Completion Date:	06/10/1991	Latitude:	274438.054904
Issue Date:	-	Longitude:	802412.694212

Wells and Additional Sources Detail Report

Well Street Address: Seacrest Dr
Documents: Well Completion Report
Documents URL: https://permitting.sjrwmd.com/apps/idcplg?IdcService=GET_FILE&coreContentOnly=1&RevisionSelectionMethod=Latest&allowInterrupt=1&dDocName=EREG_1858938

Map Key	Direction	Distance (mi)	Distance (ft)	Elevation (ft)	DB
16	SW	0.33	1,736.04	0.33	WATER WELLS

Permit:	-	Static Water Lvl Ft:	3
Legacy No:	-	Contractor License:	-
Station ID:	178856	Contractor Name:	-
Compliance No:	844016	Driller Name:	Al Bruce?
Well Use:	Domestic	County:	Indian River
Type of Work:	-	Location State:	-
Casing Depth:	0	Section:	26
Total Depth:	700	Township:	31S
Diameter:	0	Range:	39E
Completion Date:	10/05/1999	Latitude:	274438.054904
Issue Date:	-	Longitude:	802412.694212

Well Street Address: Sea Crest Dr
Documents: Well Completion Report
Documents URL: https://permitting.sjrwmd.com/apps/idcplg?IdcService=GET_FILE&coreContentOnly=1&RevisionSelectionMethod=Latest&allowInterrupt=1&Rendition=Web&dDocName=EREG_1555523

Map Key	Direction	Distance (mi)	Distance (ft)	Elevation (ft)	DB
16	SW	0.33	1,736.04	0.33	WATER WELLS

Permit:	-	Static Water Lvl Ft:	0
Legacy No:	-	Contractor License:	-
Station ID:	178874	Contractor Name:	-
Compliance No:	844034	Driller Name:	AL Bruce?
Well Use:	Domestic	County:	Indian River
Type of Work:	-	Location State:	-
Casing Depth:	0	Section:	26
Total Depth:	700	Township:	31S
Diameter:	0	Range:	39E
Completion Date:	11/01/1999	Latitude:	274438.054904
Issue Date:	-	Longitude:	802412.694212

Well Street Address: Seacrest Drive
Documents: Well Completion Report
Documents URL: https://permitting.sjrwmd.com/apps/idcplg?IdcService=GET_FILE&coreContentOnly=1&RevisionSelectionMethod=Latest&allowInterrupt=1&Rendition=Web&dDocName=EREG_1551763

Map Key	Direction	Distance (mi)	Distance (ft)	Elevation (ft)	DB
16	SW	0.33	1,736.04	0.33	WATER WELLS

Permit:	-	Static Water Lvl Ft:	5
Legacy No:	-	Contractor License:	-
Station ID:	398693	Contractor Name:	-
Compliance No:	1116100	Driller Name:	?
Well Use:	-	County:	Indian River
Type of Work:	-	Location State:	-
Casing Depth:	0	Section:	26
Total Depth:	600	Township:	31S
Diameter:	0	Range:	39E
Completion Date:	12/21/1989	Latitude:	274438.054904
Issue Date:	-	Longitude:	802412.694212
Well Street Address:	Seacrest Dr		
Documents:	Well Completion Report		
Documents URL:	https://permitting.sjrwmd.com/apps/idcplg?IdcService=GET_FILE&coreContentOnly=1&RevisionSelectionMethod=Latest&allowInterrupt=1&dDocName=EREG_1921296		

Map Key	Direction	Distance (mi)	Distance (ft)	Elevation (ft)	DB
16	SW	0.33	1,736.04	0.33	WATER WELLS

Permit:	-	Static Water Lvl Ft:	9
Legacy No:	-	Contractor License:	-
Station ID:	335955	Contractor Name:	-
Compliance No:	1053332	Driller Name:	?
Well Use:	-	County:	Indian River
Type of Work:	-	Location State:	-
Casing Depth:	0	Section:	26
Total Depth:	620	Township:	31S
Diameter:	0	Range:	39E
Completion Date:	06/10/1991	Latitude:	274438.054904
Issue Date:	-	Longitude:	802412.694212
Well Street Address:	Seacrest Dr		
Documents:	Well Completion Report		
Documents URL:	https://permitting.sjrwmd.com/apps/idcplg?IdcService=GET_FILE&coreContentOnly=1&RevisionSelectionMethod=Latest&allowInterrupt=1&dDocName=EREG_1859011		

Map Key	Direction	Distance (mi)	Distance (ft)	Elevation (ft)	DB
17	WNW	0.31	1,637.98	0.20	WATER WELLS

Permit:	-	Static Water Lvl Ft:	0
Legacy No:	-	Contractor License:	-
Station ID:	178666	Contractor Name:	-
Compliance No:	843826	Driller Name:	AL Burce?
Well Use:	-	County:	Indian River
Type of Work:	-	Location State:	-

Casing Depth:	0	Section:	26
Total Depth:	0	Township:	31S
Diameter:	0	Range:	39E
Completion Date:	06/29/2000	Latitude:	274500.955728
Issue Date:	-	Longitude:	802419.45206
Well Street Address:	8665 Sea Crest Drive		
Documents:	Well Completion Report		
Documents URL:	https://permitting.sjrwmd.com/apps/idcplg?IdcService=GET_FILE&coreContentOnly=1&RevisionSelectionMethod=Latest&allowInterrupt=1&Rendition=Web&dDocName=EREG_1552851		

Map Key	Direction	Distance (mi)	Distance (ft)	Elevation (ft)	DB
17	WNW	0.31	1,637.98	0.20	WATER WELLS

Permit:	-	Static Water Lvl Ft:	4
Legacy No:	-	Contractor License:	-
Station ID:	398692	Contractor Name:	-
Compliance No:	1116099	Driller Name:	-
Well Use:	-	County:	Indian River
Type of Work:	-	Location State:	-
Casing Depth:	0	Section:	26
Total Depth:	600	Township:	31S
Diameter:	3	Range:	39E
Completion Date:	12/03/1989	Latitude:	274500.955728
Issue Date:	-	Longitude:	802419.45206
Well Street Address:	8665 Seacrest Dr Lot 23		
Documents:	Well Completion Report		
Documents URL:	https://permitting.sjrwmd.com/apps/idcplg?IdcService=GET_FILE&coreContentOnly=1&RevisionSelectionMethod=Latest&allowInterrupt=1&dDocName=EREG_1921295		

Map Key	Direction	Distance (mi)	Distance (ft)	Elevation (ft)	DB
18	WSW	0.31	1,612.72	0.33	WATER WELLS

Permit:	-	Static Water Lvl Ft:	0
Legacy No:	-	Contractor License:	-
Station ID:	96351	Contractor Name:	-
Compliance No:	547811	Driller Name:	DAVID HOWARD?
Well Use:	Domestic	County:	Indian River
Type of Work:	-	Location State:	-
Casing Depth:	300	Section:	27
Total Depth:	720	Township:	32S
Diameter:	2	Range:	39E
Completion Date:	06/12/2001	Latitude:	274448.095808
Issue Date:	-	Longitude:	802419.661364
Well Street Address:	1840 BAYVIEW		
Documents:	Well Completion Report		

Documents URL: https://permitting.sjrwmd.com/apps/idcplg?IdcService=GET_FILE&coreContentOnly=1&RevisionSelectionMethod=Latest&allowInterrupt=1&Rendition=Web&dDocName=EREG_1468674

Map Key	Direction	Distance (mi)	Distance (ft)	Elevation (ft)	DB
19	WNW	0.32	1,707.25	0.17	WATER WELLS

Permit:	-	Static Water Lvl Ft:	0
Legacy No:	-	Contractor License:	-
Station ID:	398687	Contractor Name:	-
Compliance No:	1116094	Driller Name:	-
Well Use:	-	County:	Indian River
Type of Work:	-	Location State:	-
Casing Depth:	0	Section:	26
Total Depth:	560	Township:	31S
Diameter:	3	Range:	39E
Completion Date:	08/01/1989	Latitude:	274501.959372
Issue Date:	-	Longitude:	802419.775808
Well Street Address:	8680 Seacrest Dr Lot 46		
Documents:	Well Completion Report		
Documents URL:	https://permitting.sjrwmd.com/apps/idcplg?IdcService=GET_FILE&coreContentOnly=1&RevisionSelectionMethod=Latest&allowInterrupt=1&dDocName=EREG_1921290		

Map Key	Direction	Distance (mi)	Distance (ft)	Elevation (ft)	DB
20	WNW	0.34	1,810.49	0.14	WATER WELLS

Permit:	-	Static Water Lvl Ft:	0
Legacy No:	-	Contractor License:	-
Station ID:	398677	Contractor Name:	-
Compliance No:	1116084	Driller Name:	?
Well Use:	-	County:	Indian River
Type of Work:	-	Location State:	-
Casing Depth:	0	Section:	26
Total Depth:	600	Township:	31S
Diameter:	0	Range:	39E
Completion Date:	01/30/1990	Latitude:	274502.574504
Issue Date:	-	Longitude:	802420.714724
Well Street Address:	2525 Riverview Ct Lot 22		
Documents:	Well Completion Report		
Documents URL:	https://permitting.sjrwmd.com/apps/idcplg?IdcService=GET_FILE&coreContentOnly=1&RevisionSelectionMethod=Latest&allowInterrupt=1&dDocName=EREG_1921280		

Map Key	Direction	Distance (mi)	Distance (ft)	Elevation (ft)	DB
21	WNW	0.34	1,819.91	0.12	WATER WELLS

Wells and Additional Sources Detail Report

Permit:	-	Static Water Lvl Ft:	7
Legacy No:	-	Contractor License:	-
Station ID:	178307	Contractor Name:	-
Compliance No:	843467	Driller Name:	Al Bruce?
Well Use:	-	County:	Indian River
Type of Work:	-	Location State:	-
Casing Depth:	0	Section:	26
Total Depth:	580	Township:	31S
Diameter:	0	Range:	39E
Completion Date:	01/21/1999	Latitude:	274502.878596
Issue Date:	-	Longitude:	802420.655288
Well Street Address:	Riverview Ct		
Documents:	Well Completion Report		
Documents URL:	https://permitting.sjrwmd.com/apps/idcplg?IdcService=GET_FILE&coreContentOnly=1&RevisionSelectionMethod=Latest&allowInterrupt=1&Rendition=Web&dDocName=EREG_1545107		

Map Key	Direction	Distance (mi)	Distance (ft)	Elevation (ft)	DB
21	WNW	0.34	1,819.91	0.12	WATER WELLS

Permit:	-	Static Water Lvl Ft:	7
Legacy No:	-	Contractor License:	-
Station ID:	178265	Contractor Name:	-
Compliance No:	843425	Driller Name:	Al Bruce?
Well Use:	-	County:	Indian River
Type of Work:	-	Location State:	-
Casing Depth:	0	Section:	26
Total Depth:	580	Township:	31S
Diameter:	0	Range:	39E
Completion Date:	01/21/1999	Latitude:	274502.878596
Issue Date:	-	Longitude:	802420.655288
Well Street Address:	Riverview Ct		
Documents:	Well Completion Report		
Documents URL:	https://permitting.sjrwmd.com/apps/idcplg?IdcService=GET_FILE&coreContentOnly=1&RevisionSelectionMethod=Latest&allowInterrupt=1&Rendition=Web&dDocName=EREG_1549853		

Map Key	Direction	Distance (mi)	Distance (ft)	Elevation (ft)	DB
22	SSW	0.44	2,323.96	0.33	WATER WELLS

Permit:	-	Static Water Lvl Ft:	3
Legacy No:	-	Contractor License:	-
Station ID:	398691	Contractor Name:	-
Compliance No:	1116098	Driller Name:	-
Well Use:	-	County:	Indian River
Type of Work:	-	Location State:	-
Casing Depth:	0	Section:	26

Total Depth:	500	Township:	31S
Diameter:	3	Range:	39E
Completion Date:	11/21/1989	Latitude:	274429.939892
Issue Date:	-	Longitude:	802407.343604
Well Street Address:	8180 Seacrest Dr Lot 60		
Documents:	Well Completion Report		
Documents URL:	https://permitting.sjrwmd.com/apps/idcplg?IdcService=GET_FILE&coreContentOnly=1&RevisionSelectionMethod=Latest&allowInterrupt=1&dDocName=EREG_1921294		

Map Key	Direction	Distance (mi)	Distance (ft)	Elevation (ft)	DB
22	SSW	0.44	2,323.96	0.33	WATER WELLS

Permit:	-	Static Water Lvl Ft:	3
Legacy No:	-	Contractor License:	-
Station ID:	398690	Contractor Name:	-
Compliance No:	1116097	Driller Name:	?
Well Use:	-	County:	Indian River
Type of Work:	-	Location State:	-
Casing Depth:	0	Section:	26
Total Depth:	500	Township:	31S
Diameter:	0	Range:	39E
Completion Date:	11/21/1989	Latitude:	274429.939892
Issue Date:	-	Longitude:	802407.343604
Well Street Address:	8180 Seacrest Dr Lot 60		
Documents:	Well Completion Report		
Documents URL:	https://permitting.sjrwmd.com/apps/idcplg?IdcService=GET_FILE&coreContentOnly=1&RevisionSelectionMethod=Latest&allowInterrupt=1&dDocName=EREG_1921293		

Map Key	Direction	Distance (mi)	Distance (ft)	Elevation (ft)	DB
23	WNW	0.36	1,911.07	0.14	WATER WELLS

Permit:	-	Static Water Lvl Ft:	-
Legacy No:	-	Contractor License:	-
Station ID:	477243	Contractor Name:	-
Compliance No:	1350545	Driller Name:	Al Bruce
Well Use:	Domestic	County:	Indian River
Type of Work:	-	Location State:	-
Casing Depth:	258	Section:	27
Total Depth:	600	Township:	31S
Diameter:	3	Range:	39E
Completion Date:	03/15/99	Latitude:	-
Issue Date:	-	Longitude:	-
Well Street Address:	2526 Riverview Ct; Vero Beach; FL - 32965		
Documents:	Supporting Document		
Documents URL:	https://permitting.sjrwmd.com/apps/idcplg?		

IdcService=GET_FILE&coreContentOnly=1&RevisionSelectionMethod=Latest&allowInterrupt=1&dDocName=EREG_6683335

Map Key	Direction	Distance (mi)	Distance (ft)	Elevation (ft)	DB
24	WNW	0.37	1,942.93	0.13	WATER WELLS

Permit:	-	Static Water Lvl Ft:	3
Legacy No:	-	Contractor License:	-
Station ID:	178449	Contractor Name:	-
Compliance No:	843609	Driller Name:	Al Bruce?
Well Use:	-	County:	Indian River
Type of Work:	-	Location State:	-
Casing Depth:	0	Section:	27
Total Depth:	600	Township:	31S
Diameter:	0	Range:	39E
Completion Date:	03/15/1999	Latitude:	274502.918592
Issue Date:	-	Longitude:	802422.16988
Well Street Address:	2526 Riverview Ct		
Documents:	Well Completion Report		
Documents URL:	https://permitting.sjrwmd.com/apps/idcplg?IdcService=GET_FILE&coreContentOnly=1&RevisionSelectionMethod=Latest&allowInterrupt=1&Rendition=Web&dDocName=EREG_1554067		

Map Key	Direction	Distance (mi)	Distance (ft)	Elevation (ft)	DB
25	NW	0.49	2,589.05	0.00	WATER WELLS

Permit:	-	Static Water Lvl Ft:	-
Legacy No:	-	Contractor License:	-
Station ID:	412965	Contractor Name:	-
Compliance No:	1187525	Driller Name:	JON YAREMA
Well Use:	Monitoring	County:	Indian River
Type of Work:	-	Location State:	FL
Casing Depth:	5	Section:	26
Total Depth:	15	Township:	31S
Diameter:	1	Range:	Indian River
Completion Date:	02/17/2012	Latitude:	274519.806444
Issue Date:	-	Longitude:	802409.110124
Well Street Address:	-		
Documents:	Supporting Document		
Documents URL:	https://permitting.sjrwmd.com/apps/idcplg?IdcService=GET_FILE&coreContentOnly=1&RevisionSelectionMethod=Latest&allowInterrupt=1&dDocName=EREG_5577254		

Map Key	Direction	Distance (mi)	Distance (ft)	Elevation (ft)	DB
25	NW	0.49	2,589.05	0.00	WATER WELLS

Permit:	-	Static Water Lvl Ft:	-

Legacy No:	-	Contractor License:	-
Station ID:	415851	Contractor Name:	-
Compliance No:	1195156	Driller Name:	BILLY MOSS
Well Use:	Monitoring	County:	Indian River
Type of Work:	-	Location State:	-
Casing Depth:	5	Section:	26
Total Depth:	15	Township:	31S
Diameter:	0.006	Range:	39E
Completion Date:	03/23/2012	Latitude:	274519.806444
Issue Date:	-	Longitude:	802409.110124
Well Street Address:	ISLAND COVE CIRCLE		
Documents:	Supporting Document		
Documents URL:	https://permitting.sjrwmd.com/apps/idcplg?IdcService=GET_FILE&coreContentOnly=1&RevisionSelectionMethod=Latest&allowInterrupt=1&dDocName=EREG_5604507		

Map Key	Direction	Distance (mi)	Distance (ft)	Elevation (ft)	DB
25	NW	0.49	2,589.05	0.00	WATER WELLS

Permit:	-	Static Water Lvl Ft:	-
Legacy No:	-	Contractor License:	-
Station ID:	415557	Contractor Name:	-
Compliance No:	1194707	Driller Name:	AL BURNER
Well Use:	Domestic	County:	Indian River
Type of Work:	-	Location State:	-
Casing Depth:	0	Section:	26
Total Depth:	262	Township:	31S
Diameter:	0	Range:	39E
Completion Date:	01/21/1999	Latitude:	274519.806444
Issue Date:	-	Longitude:	802409.110124
Well Street Address:	P.O. BOX 404 MALABAR, FL 32950		
Documents:	Supporting Document		
Documents URL:	https://permitting.sjrwmd.com/apps/idcplg?IdcService=GET_FILE&coreContentOnly=1&RevisionSelectionMethod=Latest&allowInterrupt=1&dDocName=EREG_5602484		

Map Key	Direction	Distance (mi)	Distance (ft)	Elevation (ft)	DB
25	NW	0.49	2,589.05	0.00	WATER WELLS

Permit:	-	Static Water Lvl Ft:	-
Legacy No:	-	Contractor License:	-
Station ID:	416243	Contractor Name:	-
Compliance No:	1195846	Driller Name:	Roddy Moon
Well Use:	Monitoring	County:	Indian River
Type of Work:	-	Location State:	-
Casing Depth:	537	Section:	26
Total Depth:	547	Township:	31S

Diameter:	6	Range:	39E
Completion Date:	04/23/1999	Latitude:	274519.806444
Issue Date:	-	Longitude:	802409.110124
Well Street Address:	-		
Documents:	Supporting Document		
Documents URL:	https://permitting.sjrwmd.com/apps/idcplg?IdcService=GET_FILE&coreContentOnly=1&RevisionSelectionMethod=Latest&allowInterrupt=1&dDocName=EREG_5609209		

Map Key	Direction	Distance (mi)	Distance (ft)	Elevation (ft)	DB
25	NW	0.49	2,589.05	0.00	WATER WELLS

Permit:	-	Static Water Lvl Ft:	-
Legacy No:	-	Contractor License:	-
Station ID:	454561	Contractor Name:	-
Compliance No:	1287086	Driller Name:	-
Well Use:	Monitoring	County:	Indian River
Type of Work:	-	Location State:	-
Casing Depth:	0	Section:	26
Total Depth:	0	Township:	31S
Diameter:	0	Range:	39E
Completion Date:	06/05/2015	Latitude:	274519.806444
Issue Date:	-	Longitude:	802409.110124
Well Street Address:	9255 93rd St County Rd 510 Vero Beach FL 32963		
Documents:	Supporting Document		
Documents URL:	https://permitting.sjrwmd.com/apps/idcplg?IdcService=GET_FILE&coreContentOnly=1&RevisionSelectionMethod=Latest&allowInterrupt=1&dDocName=EREG_6195912		

Map Key	Direction	Distance (mi)	Distance (ft)	Elevation (ft)	DB
25	NW	0.49	2,589.05	0.00	WATER WELLS

Permit:	-	Static Water Lvl Ft:	0
Legacy No:	-	Contractor License:	-
Station ID:	454560	Contractor Name:	-
Compliance No:	1287084	Driller Name:	-
Well Use:	Monitoring	County:	Indian River
Type of Work:	-	Location State:	-
Casing Depth:	18	Section:	26
Total Depth:	15	Township:	31S
Diameter:	0	Range:	39E
Completion Date:	06/05/2015	Latitude:	274519.806444
Issue Date:	-	Longitude:	802409.110124
Well Street Address:	9255 93rd St County Rd 510 Vero Beach Fl 32963		
Documents:	Supporting Document		
Documents URL:	https://permitting.sjrwmd.com/apps/idcplg?IdcService=GET_FILE&coreContentOnly=1&RevisionSelectionMethod=Latest&allowInterrupt=1&dDocN		

ame=EREG_6195905

Map Key	Direction	Distance (mi)	Distance (ft)	Elevation (ft)	DB
25	NW	0.49	2,589.05	0.00	WATER WELLS

Permit:	-	Static Water Lvl Ft:	-
Legacy No:	-	Contractor License:	-
Station ID:	443266	Contractor Name:	-
Compliance No:	1254201	Driller Name:	Glen Pennington
Well Use:	Monitoring	County:	Indian River
Type of Work:	-	Location State:	-
Casing Depth:	5	Section:	26
Total Depth:	15	Township:	31S
Diameter:	1	Range:	39E
Completion Date:	09/20/2013	Latitude:	274519.806444
Issue Date:	-	Longitude:	802409.110124
Well Street Address:	9255 93rd St Vero Beach FL 32963		
Documents:	Supporting Document		
Documents URL:	https://permitting.sjrwmd.com/apps/idcplg?IdcService=GET_FILE&coreContentOnly=1&RevisionSelectionMethod=Latest&allowInterrupt=1&dDocName=EREG_5931576		

Map Key	Direction	Distance (mi)	Distance (ft)	Elevation (ft)	DB
25	NW	0.49	2,589.05	0.00	WATER WELLS

Permit:	-	Static Water Lvl Ft:	-
Legacy No:	-	Contractor License:	-
Station ID:	416307	Contractor Name:	-
Compliance No:	1195956	Driller Name:	Al Beuer
Well Use:	Domestic	County:	Indian River
Type of Work:	-	Location State:	-
Casing Depth:	262	Section:	26
Total Depth:	580	Township:	31S
Diameter:	3	Range:	39E
Completion Date:	01/21/1999	Latitude:	274519.806444
Issue Date:	-	Longitude:	802409.110124
Well Street Address:	Riverview Ct, Orchid Island Subdivision		
Documents:	Supporting Document		
Documents URL:	https://permitting.sjrwmd.com/apps/idcplg?IdcService=GET_FILE&coreContentOnly=1&RevisionSelectionMethod=Latest&allowInterrupt=1&dDocName=EREG_5609657		

Map Key	Direction	Distance (mi)	Distance (ft)	Elevation (ft)	DB
25	NW	0.49	2,589.05	0.00	WATER WELLS

Permit:	-	Static Water Lvl Ft:	-
Legacy No:	-	Contractor License:	-

Wells and Additional Sources Detail Report

Station ID:	428994	Contractor Name:	-
Compliance No:	1222974	Driller Name:	Billy Moss
Well Use:	Monitoring	County:	Indian River
Type of Work:	-	Location State:	-
Casing Depth:	5	Section:	26
Total Depth:	15	Township:	31S
Diameter:	1	Range:	39E
Completion Date:	03/30/2012	Latitude:	274519.806444
Issue Date:	-	Longitude:	802409.110124
Well Street Address:	Island Cove Circle Vero Beach FL 32968		
Documents:	Supporting Document		
Documents URL:	https://permitting.sjrwmd.com/apps/idcplg?IdcService=GET_FILE&coreContentOnly=1&RevisionSelectionMethod=Latest&allowInterrupt=1&dDocName=EREG_5749862		

Map Key	Direction	Distance (mi)	Distance (ft)	Elevation (ft)	DB
25	NW	0.49	2,589.05	0.00	WATER WELLS

Permit:	-	Static Water Lvl Ft:	-
Legacy No:	-	Contractor License:	-
Station ID:	416241	Contractor Name:	-
Compliance No:	1195843	Driller Name:	Robert Schmidt
Well Use:	Monitoring	County:	Indian River
Type of Work:	-	Location State:	-
Casing Depth:	0	Section:	26
Total Depth:	0	Township:	31S
Diameter:	10	Range:	39E
Completion Date:	04/09/1999	Latitude:	274519.806444
Issue Date:	-	Longitude:	802409.110124
Well Street Address:	-		
Documents:	Supporting Document		
Documents URL:	https://permitting.sjrwmd.com/apps/idcplg?IdcService=GET_FILE&coreContentOnly=1&RevisionSelectionMethod=Latest&allowInterrupt=1&dDocName=EREG_5609180		

Map Key	Direction	Distance (mi)	Distance (ft)	Elevation (ft)	DB
25	NW	0.49	2,589.05	0.00	WATER WELLS

Permit:	-	Static Water Lvl Ft:	-
Legacy No:	-	Contractor License:	-
Station ID:	428842	Contractor Name:	-
Compliance No:	1222781	Driller Name:	Jon Yarema
Well Use:	Monitoring	County:	Indian River
Type of Work:	-	Location State:	-
Casing Depth:	5	Section:	26
Total Depth:	15	Township:	31S
Diameter:	1	Range:	39E

Completion Date:	02/17/2012	Latitude:	274519.806444
Issue Date:	-	Longitude:	802409.110124
Well Street Address:	9255 93rd St Vero Beach FL 32960		
Documents:	Supporting Document		
Documents URL:	https://permitting.sjrwmd.com/apps/idcplg?IdcService=GET_FILE&coreContentOnly=1&RevisionSelectionMethod=Latest&allowInterrupt=1&dDocName=EREG_5749026		

Map Key	Direction	Distance (mi)	Distance (ft)	Elevation (ft)	DB
25	NW	0.49	2,589.05	0.00	WATER WELLS

Permit:	-	Static Water Lvl Ft:	-
Legacy No:	-	Contractor License:	-
Station ID:	429129	Contractor Name:	-
Compliance No:	1223160	Driller Name:	Dennis Bourque
Well Use:	Domestic	County:	Indian River
Type of Work:	-	Location State:	-
Casing Depth:	285	Section:	26
Total Depth:	460	Township:	31S
Diameter:	2.5	Range:	39E
Completion Date:	06/29/2012	Latitude:	274519.806444
Issue Date:	-	Longitude:	802409.110124
Well Street Address:	8720 Seacrest Dr Vero Beach FL 32968		
Documents:	Supporting Document		
Documents URL:	https://permitting.sjrwmd.com/apps/idcplg?IdcService=GET_FILE&coreContentOnly=1&RevisionSelectionMethod=Latest&allowInterrupt=1&dDocName=EREG_5750840		

Map Key	Direction	Distance (mi)	Distance (ft)	Elevation (ft)	DB
25	NW	0.49	2,589.05	0.00	WATER WELLS

Permit:	-	Static Water Lvl Ft:	-
Legacy No:	-	Contractor License:	-
Station ID:	428740	Contractor Name:	-
Compliance No:	1222638	Driller Name:	Tim Bechtold
Well Use:	Irrigation - Landscape	County:	Indian River
Type of Work:	-	Location State:	-
Casing Depth:	13	Section:	26
Total Depth:	15	Township:	31S
Diameter:	2	Range:	39E
Completion Date:	03/25/2011	Latitude:	274519.806444
Issue Date:	-	Longitude:	802409.110124
Well Street Address:	9036 Castle Harbor Circle Vero Beach FL 32960		
Documents:	Supporting Document		
Documents URL:	https://permitting.sjrwmd.com/apps/idcplg?IdcService=GET_FILE&coreContentOnly=1&RevisionSelectionMethod=Latest&allowInterrupt=1&dDocName=EREG_5748079		

Wells and Additional Sources Detail Report

Map Key	Direction	Distance (mi)	Distance (ft)	Elevation (ft)	DB
25	NW	0.49	2,589.05	0.00	WATER WELLS

Permit:	-	Static Water Lvl Ft:	-
Legacy No:	-	Contractor License:	-
Station ID:	412965	Contractor Name:	-
Compliance No:	1187525	Driller Name:	JON YAREMA
Well Use:	Monitoring	County:	Indian River
Type of Work:	-	Location State:	FL
Casing Depth:	5	Section:	26
Total Depth:	15	Township:	31S
Diameter:	1	Range:	39E
Completion Date:	02/17/2012	Latitude:	274519.806444
Issue Date:	-	Longitude:	802409.110124
Well Street Address:	-		
Documents:	Water Well Completion Report		
Documents URL:	https://permitting.sjrwmd.com/apps/idcplg?IdcService=GET_FILE&coreContentOnly=1&RevisionSelectionMethod=Latest&allowInterrupt=1&dDocName=EREG_5577257		

Map Key	Direction	Distance (mi)	Distance (ft)	Elevation (ft)	DB
25	NW	0.49	2,589.05	0.00	WATER WELLS

Permit:	-	Static Water Lvl Ft:	-
Legacy No:	-	Contractor License:	-
Station ID:	415610	Contractor Name:	-
Compliance No:	1194772	Driller Name:	AL BRUCE
Well Use:	Domestic	County:	Indian River
Type of Work:	-	Location State:	-
Casing Depth:	0	Section:	26
Total Depth:	262	Township:	31S
Diameter:	0	Range:	39E
Completion Date:	01/21/1999	Latitude:	274519.806444
Issue Date:	-	Longitude:	802409.110124
Well Street Address:	PO BOX 404 MALABAR, FL 32950		
Documents:	Supporting Document		
Documents URL:	https://permitting.sjrwmd.com/apps/idcplg?IdcService=GET_FILE&coreContentOnly=1&RevisionSelectionMethod=Latest&allowInterrupt=1&dDocName=EREG_5602842		

Map Key	Direction	Distance (mi)	Distance (ft)	Elevation (ft)	DB
25	NW	0.49	2,589.05	0.00	WATER WELLS

Permit:	-	Static Water Lvl Ft:	-
Legacy No:	-	Contractor License:	-

Wells and Additional Sources Detail Report

Station ID:	412965	Contractor Name:	-
Compliance No:	1187525	Driller Name:	JON YAREMA
Well Use:	Monitoring	County:	Indian River
Type of Work:	-	Location State:	FL
Casing Depth:	5	Section:	26
Total Depth:	15	Township:	31S
Diameter:	1	Range:	Indian River
Completion Date:	02/17/2012	Latitude:	274519.806444
Issue Date:	-	Longitude:	802409.110124
Well Street Address:	-		
Documents:	Map		
Documents URL:	https://permitting.sjrwmd.com/apps/idcplg?IdcService=GET_FILE&coreContentOnly=1&RevisionSelectionMethod=Latest&allowInterrupt=1&dDocName=EREG_5577255		

Map Key	Direction	Distance (mi)	Distance (ft)	Elevation (ft)	DB
25	NW	0.49	2,589.05	0.00	WATER WELLS

Permit:	-	Static Water Lvl Ft:	-
Legacy No:	-	Contractor License:	-
Station ID:	458962	Contractor Name:	-
Compliance No:	1309486	Driller Name:	Scott Stevens
Well Use:	Irrigation - Landscape	County:	Indian River
Type of Work:	-	Location State:	-
Casing Depth:	50	Section:	26
Total Depth:	60	Township:	31S
Diameter:	0	Range:	39E
Completion Date:	12/05/2014	Latitude:	274519.806444
Issue Date:	-	Longitude:	802409.110124
Well Street Address:	9070 Rocky Point Dr Vero Beach FL 32960		
Documents:	Supporting Document		
Documents URL:	https://permitting.sjrwmd.com/apps/idcplg?IdcService=GET_FILE&coreContentOnly=1&RevisionSelectionMethod=Latest&allowInterrupt=1&dDocName=EREG_6342134		

Map Key	Direction	Distance (mi)	Distance (ft)	Elevation (ft)	DB
25	NW	0.49	2,589.05	0.00	WATER WELLS

Permit:	-	Static Water Lvl Ft:	0
Legacy No:	-	Contractor License:	-
Station ID:	223799	Contractor Name:	-
Compliance No:	891695	Driller Name:	Lester Peterson
Well Use:	Domestic	County:	Indian River
Type of Work:	-	Location State:	-
Casing Depth:	210	Section:	26
Total Depth:	455	Township:	31S
Diameter:	2	Range:	39E

Completion Date:	05/08/1992	Latitude:	274519.806444
Issue Date:	-	Longitude:	802409.110124
Well Street Address:	Unknown		
Documents:	Well Completion Report		
Documents URL:	https://permitting.sjrwmd.com/apps/idcplg?IdcService=GET_FILE&coreContentOnly=1&RevisionSelectionMethod=Latest&allowInterrupt=1&Rendition=Web&dDocName=EREG_1597977		

Map Key	Direction	Distance (mi)	Distance (ft)	Elevation (ft)	DB
26	NNE	0.53	2,821.37	10.00	WATER WELLS

Permit:	-	Static Water Lvl Ft:	-
Legacy No:	-	Contractor License:	-
Station ID:	469755	Contractor Name:	-
Compliance No:	1334597	Driller Name:	Tim Bechtold
Well Use:	Irrigation - Landscape	County:	Indian River
Type of Work:	-	Location State:	FL
Casing Depth:	0	Section:	26
Total Depth:	15	Township:	31S
Diameter:	0	Range:	39E
Completion Date:	08/01/2009	Latitude:	-
Issue Date:	-	Longitude:	-
Well Street Address:	9050 A1A; ; FL -		
Documents:	Supporting Document		
Documents URL:	https://permitting.sjrwmd.com/apps/idcplg?IdcService=GET_FILE&coreContentOnly=1&RevisionSelectionMethod=Latest&allowInterrupt=1&dDocName=EREG_6567055		

Map Key	Direction	Distance (mi)	Distance (ft)	Elevation (ft)	DB
27	WNW	0.39	2,080.89	0.36	WATER WELLS

Permit:	-	Static Water Lvl Ft:	-
Legacy No:	-	Contractor License:	-
Station ID:	416313	Contractor Name:	-
Compliance No:	1196012	Driller Name:	NA
Well Use:	Public Water Supply (Community or Non-Community/DEP)	County:	Indian River
Type of Work:	-	Location State:	-
Casing Depth:	470	Section:	26
Total Depth:	480	Township:	31S
Diameter:	0	Range:	39E
Completion Date:	03/07/2008	Latitude:	274505.878584
Issue Date:	-	Longitude:	802422.022712
Well Street Address:	8740 SEACREST DR		
Documents:	Supporting Document		
Documents URL:	https://permitting.sjrwmd.com/apps/idcplg?IdcService=GET_FILE&coreContentOnly=1&RevisionSelectionMethod=Latest&allowInterrupt=1&dDocName=EREG_5610093		

Wells and Additional Sources Detail Report

Map Key	Direction	Distance (mi)	Distance (ft)	Elevation (ft)	DB
28	SSW	0.51	2,687.86	0.33	WATER WELLS

Permit:	-	Static Water Lvl Ft:	1
Legacy No:	-	Contractor License:	-
Station ID:	95829	Contractor Name:	-
Compliance No:	547290	Driller Name:	AL BRUCE?
Well Use:	-	County:	Indian River
Type of Work:	-	Location State:	-
Casing Depth:	0	Section:	26
Total Depth:	640	Township:	31S
Diameter:	0	Range:	39E
Completion Date:	02/28/2001	Latitude:	274425.957716
Issue Date:	-	Longitude:	802404.526928
Well Street Address:	8080 SEACREST DR		
Documents:	Well Completion Report		
Documents URL:	https://permitting.sjrwmd.com/apps/idcplg?IdcService=GET_FILE&coreContentOnly=1&RevisionSelectionMethod=Latest&allowInterrupt=1&Rendition=Web&dDocName=EREG_1475513		

Map Key	Direction	Distance (mi)	Distance (ft)	Elevation (ft)	DB
29	WNW	0.41	2,181.27	0.34	WATER WELLS

Permit:	-	Static Water Lvl Ft:	5
Legacy No:	-	Contractor License:	-
Station ID:	112664	Contractor Name:	-
Compliance No:	770040	Driller Name:	Al Bruce?
Well Use:	Domestic	County:	Indian River
Type of Work:	-	Location State:	-
Casing Depth:	0	Section:	26
Total Depth:	660	Township:	31S
Diameter:	0	Range:	39E
Completion Date:	02/05/2003	Latitude:	274506.9858
Issue Date:	-	Longitude:	802422.521492
Well Street Address:	8756 Seacrest Dr		
Documents:	Well Completion Report		
Documents URL:	https://permitting.sjrwmd.com/apps/idcplg?IdcService=GET_FILE&coreContentOnly=1&RevisionSelectionMethod=Latest&allowInterrupt=1&Rendition=Web&dDocName=EREG_1487640		

Map Key	Direction	Distance (mi)	Distance (ft)	Elevation (ft)	DB
30	WNW	0.41	2,182.70	0.34	WATER WELLS

Permit:	-	Static Water Lvl Ft:	4
Legacy No:	-	Contractor License:	-
Station ID:	112692	Contractor Name:	-

Wells and Additional Sources Detail Report

Compliance No:	770068	Driller Name:	Al Bruce?
Well Use:	Domestic	County:	Indian River
Type of Work:	-	Location State:	-
Casing Depth:	0	Section:	26
Total Depth:	660	Township:	31S
Diameter:	0	Range:	39E
Completion Date:	01/28/2003	Latitude:	274506.880464
Issue Date:	-	Longitude:	802422.624884
Well Street Address:	8760 Seacrest Dr		
Documents:	Well Completion Report		
Documents URL:	https://permitting.sjrwmd.com/apps/idcplg?IdcService=GET_FILE&coreContentOnly=1&RevisionSelectionMethod=Latest&allowInterrupt=1&Rendition=Web&dDocName=EREG_1487644		

Map Key	Direction	Distance (mi)	Distance (ft)	Elevation (ft)	DB
31	SSW	0.54	2,825.96	0.33	WATER WELLS

Permit:	-	Static Water Lvl Ft:	3
Legacy No:	-	Contractor License:	-
Station ID:	112208	Contractor Name:	-
Compliance No:	769497	Driller Name:	Al Bruce?
Well Use:	Domestic	County:	Indian River
Type of Work:	-	Location State:	-
Casing Depth:	0	Section:	26
Total Depth:	600	Township:	31S
Diameter:	0	Range:	39E
Completion Date:	08/30/1999	Latitude:	274424.53316
Issue Date:	-	Longitude:	802403.49092
Well Street Address:	8060 Sea Crest Drive		
Documents:	Well Completion Report		
Documents URL:	https://permitting.sjrwmd.com/apps/idcplg?IdcService=GET_FILE&coreContentOnly=1&RevisionSelectionMethod=Latest&allowInterrupt=1&Rendition=Web&dDocName=EREG_1491026		

Map Key	Direction	Distance (mi)	Distance (ft)	Elevation (ft)	DB
31	SSW	0.54	2,825.96	0.33	WATER WELLS

Permit:	-	Static Water Lvl Ft:	3
Legacy No:	-	Contractor License:	-
Station ID:	179347	Contractor Name:	-
Compliance No:	844507	Driller Name:	Don & Marilyn Lance?
Well Use:	Domestic	County:	Indian River
Type of Work:	-	Location State:	-
Casing Depth:	0	Section:	26
Total Depth:	600	Township:	31S
Diameter:	0	Range:	39E
Completion Date:	08/30/1999	Latitude:	274424.53316

Wells and Additional Sources Detail Report

Issue Date:	-	Longitude:	802403.49092
Well Street Address:	8060 Sea Crest Drive		
Documents:	Well Completion Report		
Documents URL:	https://permitting.sjrwmd.com/apps/idcplg?IdcService=GET_FILE&coreContentOnly=1&RevisionSelectionMethod=Latest&allowInterrupt=1&Rendition=Web&dDocName=EREG_1549624		

Map Key	Direction	Distance (mi)	Distance (ft)	Elevation (ft)	DB
31	SSW	0.54	2,825.96	0.33	WATER WELLS

Permit:	-	Static Water Lvl Ft:	3
Legacy No:	-	Contractor License:	-
Station ID:	223319	Contractor Name:	-
Compliance No:	889473	Driller Name:	Al Bruce?
Well Use:	Domestic	County:	Indian River
Type of Work:	-	Location State:	-
Casing Depth:	0	Section:	26
Total Depth:	600	Township:	31S
Diameter:	0	Range:	39E
Completion Date:	08/30/1999	Latitude:	274424.53316
Issue Date:	-	Longitude:	802403.49092
Well Street Address:	8060 Sea Crest Drive		
Documents:	Well Completion Report		
Documents URL:	https://permitting.sjrwmd.com/apps/idcplg?IdcService=GET_FILE&coreContentOnly=1&RevisionSelectionMethod=Latest&allowInterrupt=1&Rendition=Web&dDocName=EREG_1597479		

Map Key	Direction	Distance (mi)	Distance (ft)	Elevation (ft)	DB
31	SSW	0.54	2,825.96	0.33	WATER WELLS

Permit:	-	Static Water Lvl Ft:	3
Legacy No:	-	Contractor License:	-
Station ID:	112353	Contractor Name:	-
Compliance No:	769697	Driller Name:	Al Bruce
Well Use:	Domestic	County:	Indian River
Type of Work:	-	Location State:	-
Casing Depth:	0	Section:	26
Total Depth:	600	Township:	31S
Diameter:	0	Range:	39E
Completion Date:	08/30/1999	Latitude:	274424.53316
Issue Date:	-	Longitude:	802403.49092
Well Street Address:	8060 Sea Crest Drive		
Documents:	Well Completion Report		
Documents URL:	https://permitting.sjrwmd.com/apps/idcplg?IdcService=GET_FILE&coreContentOnly=1&RevisionSelectionMethod=Latest&allowInterrupt=1&Rendition=Web&dDocName=EREG_1494429		

Map Key	Direction	Distance (mi)	Distance (ft)	Elevation (ft)	DB

Map Key	Direction	Distance (mi)	Distance (ft)	Elevation (ft)	DB
32	N	0.58	3,057.27	6.37	WATER WELLS

Permit:	-	Static Water Lvl Ft:	7
Legacy No:	-	Contractor License:	-
Station ID:	398681	Contractor Name:	-
Compliance No:	1116088	Driller Name:	?
Well Use:	-	County:	Indian River
Type of Work:	-	Location State:	FL
Casing Depth:	0	Section:	26
Total Depth:	18	Township:	31S
Diameter:	2	Range:	39E
Completion Date:	07/16/1987	Latitude:	274527.697968
Issue Date:	-	Longitude:	802349.22574
Well Street Address:	Coralstone No. Aia, Vero Beach, FL		
Documents:	Well Completion Report		
Documents URL:	https://permitting.sjrwmd.com/apps/idcplg?IdcService=GET_FILE&coreContentOnly=1&RevisionSelectionMethod=Latest&allowInterrupt=1&dDocName=EREG_1921284		

Map Key	Direction	Distance (mi)	Distance (ft)	Elevation (ft)	DB
33	SSW	0.56	2,944.81	0.33	WATER WELLS

Permit:	-	Static Water Lvl Ft:	3
Legacy No:	-	Contractor License:	-
Station ID:	112515	Contractor Name:	-
Compliance No:	769860	Driller Name:	Al Bruce?
Well Use:	-	County:	Indian River
Type of Work:	-	Location State:	-
Casing Depth:	0	Section:	26
Total Depth:	600	Township:	31S
Diameter:	0	Range:	39E
Completion Date:	04/15/1997	Latitude:	274423.335296
Issue Date:	-	Longitude:	802402.649132
Well Street Address:	8020 Seacrest Drive		
Documents:	Well Completion Report		
Documents URL:	https://permitting.sjrwmd.com/apps/idcplg?IdcService=GET_FILE&coreContentOnly=1&RevisionSelectionMethod=Latest&allowInterrupt=1&Rendition=Web&dDocName=EREG_1494878		

Map Key	Direction	Distance (mi)	Distance (ft)	Elevation (ft)	DB
33	SSW	0.56	2,944.81	0.33	WATER WELLS

Permit:	-	Static Water Lvl Ft:	3
Legacy No:	-	Contractor License:	-
Station ID:	113059	Contractor Name:	-
Compliance No:	770464	Driller Name:	Brad L Gary?
Well Use:	-	County:	Indian River

Wells and Additional Sources Detail Report

Type of Work:	-	Location State:	-
Casing Depth:	0	Section:	26
Total Depth:	600	Township:	31S
Diameter:	0	Range:	39E
Completion Date:	04/15/1997	Latitude:	274423.335296
Issue Date:	-	Longitude:	802402.649132
Well Street Address:	8020 Seacrest Drive		
Documents:	Well Completion Report		
Documents URL:	https://permitting.sjrwmd.com/apps/idcplg?IdcService=GET_FILE&coreContentOnly=1&RevisionSelectionMethod=Latest&allowInterrupt=1&Rendition=Web&dDocName=EREG_1490736		

Map Key	Direction	Distance (mi)	Distance (ft)	Elevation (ft)	DB
33	SSW	0.56	2,944.81	0.33	WATER WELLS

Permit:	-	Static Water Lvl Ft:	3
Legacy No:	-	Contractor License:	-
Station ID:	112517	Contractor Name:	-
Compliance No:	769862	Driller Name:	Al Bruce?
Well Use:	-	County:	Indian River
Type of Work:	-	Location State:	-
Casing Depth:	0	Section:	26
Total Depth:	600	Township:	31S
Diameter:	0	Range:	39E
Completion Date:	04/15/1997	Latitude:	274423.335296
Issue Date:	-	Longitude:	802402.649132
Well Street Address:	8020 Seacrest Drive		
Documents:	Well Completion Report		
Documents URL:	https://permitting.sjrwmd.com/apps/idcplg?IdcService=GET_FILE&coreContentOnly=1&RevisionSelectionMethod=Latest&allowInterrupt=1&Rendition=Web&dDocName=EREG_1493754		

Map Key	Direction	Distance (mi)	Distance (ft)	Elevation (ft)	DB
34	WNW	0.43	2,274.22	0.12	WATER WELLS

Permit:	-	Static Water Lvl Ft:	21
Legacy No:	-	Contractor License:	-
Station ID:	275586	Contractor Name:	-
Compliance No:	992838	Driller Name:	?
Well Use:	Domestic	County:	Indian River
Type of Work:	-	Location State:	-
Casing Depth:	0	Section:	27
Total Depth:	580	Township:	31S
Diameter:	16	Range:	39E
Completion Date:	07/28/1994	Latitude:	274502.898252
Issue Date:	-	Longitude:	802426.218584
Well Street Address:	2580 Riverview Ct. Lot # 10		

Documents: Well Completion Report
Documents URL: https://permitting.sjrwmd.com/apps/idcplg?IdcService=GET_FILE&coreContentOnly=1&RevisionSelectionMethod=Latest&allowInterrupt=1&Rendition=Web&dDocName=EREG_1798391

Map Key	Direction	Distance (mi)	Distance (ft)	Elevation (ft)	DB
35	WNW	0.45	2,383.58	0.12	WATER WELLS

Permit:	-	Static Water Lvl Ft:	10
Legacy No:	-	Contractor License:	-
Station ID:	398685	Contractor Name:	-
Compliance No:	1116092	Driller Name:	-
Well Use:	-	County:	Indian River
Type of Work:	-	Location State:	-
Casing Depth:	0	Section:	26
Total Depth:	560	Township:	31S
Diameter:	3	Range:	39E
Completion Date:	06/09/1989	Latitude:	274502.930616
Issue Date:	-	Longitude:	802427.513576
Well Street Address:	2600 Riverview Ct Lot 11		
Documents:	Well Completion Report		
Documents URL:	https://permitting.sjrwmd.com/apps/idcplg?IdcService=GET_FILE&coreContentOnly=1&RevisionSelectionMethod=Latest&allowInterrupt=1&dDocName=EREG_1921288		

Map Key	Direction	Distance (mi)	Distance (ft)	Elevation (ft)	DB
36	WNW	0.48	2,527.38	0.33	WATER WELLS

Permit:	-	Static Water Lvl Ft:	3
Legacy No:	-	Contractor License:	-
Station ID:	398694	Contractor Name:	-
Compliance No:	1116101	Driller Name:	-
Well Use:	-	County:	Indian River
Type of Work:	-	Location State:	-
Casing Depth:	0	Section:	26
Total Depth:	560	Township:	31S
Diameter:	3	Range:	39E
Completion Date:	06/06/1989	Latitude:	274509.43812
Issue Date:	-	Longitude:	802425.279668
Well Street Address:	2555 Lagoon Ct Lot 4		
Documents:	Well Completion Report		
Documents URL:	https://permitting.sjrwmd.com/apps/idcplg?IdcService=GET_FILE&coreContentOnly=1&RevisionSelectionMethod=Latest&allowInterrupt=1&dDocName=EREG_1921297		

Map Key	Direction	Distance (mi)	Distance (ft)	Elevation (ft)	DB
37	WNW	0.48	2,537.08	0.33	WATER WELLS

Permit:	-	Static Water Lvl Ft:	-
Legacy No:	-	Contractor License:	-
Station ID:	466925	Contractor Name:	-
Compliance No:	1327406	Driller Name:	-
Well Use:	-	County:	Indian River
Type of Work:	-	Location State:	FL
Casing Depth:	0	Section:	26
Total Depth:	0	Township:	31S
Diameter:	0	Range:	39E
Completion Date:	-	Latitude:	274509.021708
Issue Date:	-	Longitude:	802425.755372
Well Street Address:	2555 Lagoon Ct; Vero Beach; FL -		
Documents:	Supporting Document		
Documents URL:	https://permitting.sjrwmd.com/apps/idcplg?IdcService=GET_FILE&coreContentOnly=1&RevisionSelectionMethod=Latest&allowInterrupt=1&dDocName=EREG_6501895		

Map Key	Direction	Distance (mi)	Distance (ft)	Elevation (ft)	DB
37	WNW	0.48	2,537.08	0.33	WATER WELLS

Permit:	-	Static Water Lvl Ft:	-
Legacy No:	-	Contractor License:	-
Station ID:	466924	Contractor Name:	-
Compliance No:	1327404	Driller Name:	-
Well Use:	Domestic	County:	Indian River
Type of Work:	-	Location State:	FL
Casing Depth:	0	Section:	26
Total Depth:	0	Township:	31S
Diameter:	0	Range:	39E
Completion Date:	-	Latitude:	274509.021708
Issue Date:	-	Longitude:	802425.755372
Well Street Address:	2555 Lagoon Ct; Vero Beach; FL -		
Documents:	Supporting Document		
Documents URL:	https://permitting.sjrwmd.com/apps/idcplg?IdcService=GET_FILE&coreContentOnly=1&RevisionSelectionMethod=Latest&allowInterrupt=1&dDocName=EREG_6501891		

Map Key	Direction	Distance (mi)	Distance (ft)	Elevation (ft)	DB
38	WNW	0.47	2,475.94	0.12	WATER WELLS

Permit:	-	Static Water Lvl Ft:	4
Legacy No:	-	Contractor License:	-
Station ID:	113019	Contractor Name:	-
Compliance No:	770424	Driller Name:	Bradford L Gary?
Well Use:	-	County:	Indian River

Type of Work:	-	Location State:	-
Casing Depth:	0	Section:	26
Total Depth:	580	Township:	31S
Diameter:	0	Range:	39E
Completion Date:	10/30/1997	Latitude:	274502.76876
Issue Date:	-	Longitude:	802428.679112
Well Street Address:	2625 Riverview Ct		
Documents:	Well Completion Report		
Documents URL:	https://permitting.sjrwmd.com/apps/idcplg?IdcService=GET_FILE&coreContentOnly=1&RevisionSelectionMethod=Latest&allowInterrupt=1&Rendition=Web&dDocName=EREG_1489646		

Map Key	Direction	Distance (mi)	Distance (ft)	Elevation (ft)	DB
39	WNW	0.52	2,724.49	0.10	WATER WELLS

Permit:	-	Static Water Lvl Ft:	7
Legacy No:	-	Contractor License:	-
Station ID:	398684	Contractor Name:	-
Compliance No:	1116091	Driller Name:	?
Well Use:	-	County:	Indian River
Type of Work:	-	Location State:	-
Casing Depth:	0	Section:	26
Total Depth:	560	Township:	31S
Diameter:	3	Range:	39E
Completion Date:	07/26/1989	Latitude:	274503.060144
Issue Date:	-	Longitude:	802431.495788
Well Street Address:	2660 Riverview Ct Lot 14 Blk		
Documents:	Well Completion Report		
Documents URL:	https://permitting.sjrwmd.com/apps/idcplg?IdcService=GET_FILE&coreContentOnly=1&RevisionSelectionMethod=Latest&allowInterrupt=1&dDocName=EREG_1921287		

Map Key	Direction	Distance (mi)	Distance (ft)	Elevation (ft)	DB
40	SE	0.62	3,275.94	5.75	WATER WELLS

Permit:	-	Static Water Lvl Ft:	-
Legacy No:	-	Contractor License:	-
Station ID:	466965	Contractor Name:	-
Compliance No:	1327472	Driller Name:	-
Well Use:	Irrigation - Landscape	County:	Indian River
Type of Work:	-	Location State:	F
Casing Depth:	0	Section:	36
Total Depth:	0	Township:	31S
Diameter:	0	Range:	39E
Completion Date:	-	Latitude:	274423.50554
Issue Date:	-	Longitude:	802321.812352
Well Street Address:	360 North Blvd Wave Lane; Vero Beach; FL - 32963		

Documents: Supporting Document
Documents URL: https://permitting.sjrwmd.com/apps/idcplg?IdcService=GET_FILE&coreContentOnly=1&RevisionSelectionMethod=Latest&allowInterrupt=1&dDocName=EREG_6502286

Map Key	Direction	Distance (mi)	Distance (ft)	Elevation (ft)	DB
40	SE	0.62	3,275.94	5.75	WATER WELLS

Permit:	-	Static Water Lvl Ft:	8.4
Legacy No:	-	Contractor License:	-
Station ID:	428934	Contractor Name:	-
Compliance No:	1222910	Driller Name:	Henry McLaughlin
Well Use:	Irrigation - Landscape	County:	Indian River
Type of Work:	-	Location State:	-
Casing Depth:	11	Section:	36
Total Depth:	14	Township:	31S
Diameter:	2	Range:	39E
Completion Date:	01/09/2012	Latitude:	274423.50554
Issue Date:	-	Longitude:	802321.812352
Well Street Address:	8001 North Hwy A1A Vero Beach FL 32962		
Documents:	Supporting Document		
Documents URL:	https://permitting.sjrwmd.com/apps/idcplg?IdcService=GET_FILE&coreContentOnly=1&RevisionSelectionMethod=Latest&allowInterrupt=1&dDocName=EREG_5749584		

Map Key	Direction	Distance (mi)	Distance (ft)	Elevation (ft)	DB
40	SE	0.62	3,275.94	5.75	WATER WELLS

Permit:	-	Static Water Lvl Ft:	72
Legacy No:	-	Contractor License:	-
Station ID:	428931	Contractor Name:	-
Compliance No:	1222906	Driller Name:	Henry McLaughlin
Well Use:	Irrigation - Landscape	County:	Indian River
Type of Work:	-	Location State:	-
Casing Depth:	11	Section:	36
Total Depth:	14	Township:	31S
Diameter:	2	Range:	39E
Completion Date:	11/02/2009	Latitude:	274423.50554
Issue Date:	-	Longitude:	802321.812352
Well Street Address:	104 Island Plantation Terr Vero Beach FL 32968		
Documents:	Supporting Document		
Documents URL:	https://permitting.sjrwmd.com/apps/idcplg?IdcService=GET_FILE&coreContentOnly=1&RevisionSelectionMethod=Latest&allowInterrupt=1&dDocName=EREG_5749577		

Map Key	Direction	Distance (mi)	Distance (ft)	Elevation (ft)	DB
41	WNW	0.58	3,076.70	0.33	WATER WELLS

Permit:	-	Static Water Lvl Ft:	21
Legacy No:	-	Contractor License:	-
Station ID:	398765	Contractor Name:	-
Compliance No:	1116172	Driller Name:	?
Well Use:	-	County:	Indian River
Type of Work:	-	Location State:	-
Casing Depth:	0	Section:	27
Total Depth:	500	Township:	31S
Diameter:	2	Range:	39E
Completion Date:	11/10/1988	Latitude:	274513.452696
Issue Date:	-	Longitude:	802429.520864
Well Street Address:	405 Live Oak Dr		
Documents:	Well Completion Report		
Documents URL:	https://permitting.sjrwmd.com/apps/idcplg?IdcService=GET_FILE&coreContentOnly=1&RevisionSelectionMethod=Latest&allowInterrupt=1&dDocName=EREG_1921367		

Map Key	Direction	Distance (mi)	Distance (ft)	Elevation (ft)	DB
42	SE	0.63	3,308.89	8.22	WATER WELLS

Permit:	-	Static Water Lvl Ft:	0
Legacy No:	-	Contractor License:	-
Station ID:	178065	Contractor Name:	-
Compliance No:	843225	Driller Name:	Jimmie Walker?
Well Use:	-	County:	Indian River
Type of Work:	-	Location State:	-
Casing Depth:	18	Section:	36
Total Depth:	20	Township:	31S
Diameter:	2	Range:	39E
Completion Date:	07/28/1999	Latitude:	274426.623068
Issue Date:	-	Longitude:	802315.558504
Well Street Address:	800 North Aia		
Documents:	Well Completion Report		
Documents URL:	https://permitting.sjrwmd.com/apps/idcplg?IdcService=GET_FILE&coreContentOnly=1&RevisionSelectionMethod=Latest&allowInterrupt=1&Rendition=Web&dDocName=EREG_1552103		

Map Key	Direction	Distance (mi)	Distance (ft)	Elevation (ft)	DB
42	SE	0.63	3,308.89	8.22	WATER WELLS

Permit:	-	Static Water Lvl Ft:	0
Legacy No:	-	Contractor License:	-
Station ID:	95007	Contractor Name:	-
Compliance No:	546468	Driller Name:	BILLY GREEN?
Well Use:	-	County:	Indian River
Type of Work:	-	Location State:	-

Casing Depth:	100	Section:	36
Total Depth:	0	Township:	31S
Diameter:	4	Range:	39E
Completion Date:	03/15/2001	Latitude:	274426.623068
Issue Date:	-	Longitude:	802315.558504
Well Street Address:	CLUB HOUSE WEST		
Documents:	Well Completion Report		
Documents URL:	https://permitting.sjrwmd.com/apps/idcplg?IdcService=GET_FILE&coreContentOnly=1&RevisionSelectionMethod=Latest&allowInterrupt=1&Rendition=Web&dDocName=EREG_1470439		

Map Key	Direction	Distance (mi)	Distance (ft)	Elevation (ft)	DB
42	SE	0.63	3,308.89	8.22	WATER WELLS

Permit:	-	Static Water Lvl Ft:	13
Legacy No:	-	Contractor License:	-
Station ID:	398749	Contractor Name:	-
Compliance No:	1116156	Driller Name:	-
Well Use:	-	County:	Indian River
Type of Work:	-	Location State:	-
Casing Depth:	0	Section:	36
Total Depth:	19	Township:	31S
Diameter:	0	Range:	39E
Completion Date:	11/25/1985	Latitude:	274426.623068
Issue Date:	-	Longitude:	802315.558504
Well Street Address:	-		
Documents:	Well Completion Report		
Documents URL:	https://permitting.sjrwmd.com/apps/idcplg?IdcService=GET_FILE&coreContentOnly=1&RevisionSelectionMethod=Latest&allowInterrupt=1&dDocName=EREG_1921351		

Map Key	Direction	Distance (mi)	Distance (ft)	Elevation (ft)	DB
42	SE	0.63	3,308.89	8.22	WATER WELLS

Permit:	-	Static Water Lvl Ft:	0
Legacy No:	-	Contractor License:	-
Station ID:	178615	Contractor Name:	-
Compliance No:	843775	Driller Name:	Jimmie Wallen?
Well Use:	-	County:	Indian River
Type of Work:	-	Location State:	-
Casing Depth:	0	Section:	36
Total Depth:	21	Township:	31S
Diameter:	0	Range:	39E
Completion Date:	10/15/2000	Latitude:	274426.623068
Issue Date:	-	Longitude:	802315.558504
Well Street Address:	7777 North AIA		
Documents:	Well Completion Report		

Documents URL: https://permitting.sjrwmd.com/apps/idcplg?IdcService=GET_FILE&coreContentOnly=1&RevisionSelectionMethod=Latest&allowInterrupt=1&Rendition=Web&dDocName=EREG_1546283

Map Key	Direction	Distance (mi)	Distance (ft)	Elevation (ft)	DB
42	SE	0.63	3,308.89	8.22	WATER WELLS

Permit:	-	Static Water Lvl Ft:	4
Legacy No:	-	Contractor License:	-
Station ID:	112787	Contractor Name:	-
Compliance No:	770163	Driller Name:	A. J. Schroeder?
Well Use:	-	County:	Indian River
Type of Work:	-	Location State:	-
Casing Depth:	8	Section:	36
Total Depth:	12	Township:	31S
Diameter:	2	Range:	39E
Completion Date:	04/30/2003	Latitude:	274426.623068
Issue Date:	-	Longitude:	802315.558504
Well Street Address:	-		
Documents:	Well Completion Report		
Documents URL:	https://permitting.sjrwmd.com/apps/idcplg?IdcService=GET_FILE&coreContentOnly=1&RevisionSelectionMethod=Latest&allowInterrupt=1&Rendition=Web&dDocName=EREG_1489542		

Map Key	Direction	Distance (mi)	Distance (ft)	Elevation (ft)	DB
42	SE	0.63	3,308.89	8.22	WATER WELLS

Permit:	-	Static Water Lvl Ft:	0
Legacy No:	-	Contractor License:	-
Station ID:	398747	Contractor Name:	-
Compliance No:	1116154	Driller Name:	?
Well Use:	-	County:	Indian River
Type of Work:	-	Location State:	-
Casing Depth:	0	Section:	36
Total Depth:	805	Township:	31S
Diameter:	5	Range:	39E
Completion Date:	04/15/1989	Latitude:	274426.623068
Issue Date:	-	Longitude:	802315.558504
Well Street Address:	89 Grove Yard		
Documents:	Well Completion Report		
Documents URL:	https://permitting.sjrwmd.com/apps/idcplg?IdcService=GET_FILE&coreContentOnly=1&RevisionSelectionMethod=Latest&allowInterrupt=1&dDocName=EREG_1921349		

Map Key	Direction	Distance (mi)	Distance (ft)	Elevation (ft)	DB
42	SE	0.63	3,308.89	8.22	WATER WELLS

Wells and Additional Sources Detail Report

Permit:	-	Static Water Lvl Ft:	0
Legacy No:	-	Contractor License:	-
Station ID:	398748	Contractor Name:	-
Compliance No:	1116155	Driller Name:	?
Well Use:	-	County:	Indian River
Type of Work:	-	Location State:	-
Casing Depth:	0	Section:	36
Total Depth:	700	Township:	31S
Diameter:	5	Range:	39E
Completion Date:	09/05/1989	Latitude:	274426.623068
Issue Date:	-	Longitude:	802315.558504
Well Street Address:	-		
Documents:	Well Completion Report		
Documents URL:	https://permitting.sjrwmd.com/apps/idcplg?IdcService=GET_FILE&coreContentOnly=1&RevisionSelectionMethod=Latest&allowInterrupt=1&dDocName=EREG_1921350		

Map Key	Direction	Distance (mi)	Distance (ft)	Elevation (ft)	DB
42	SE	0.63	3,308.89	8.22	WATER WELLS

Permit:	-	Static Water Lvl Ft:	0
Legacy No:	-	Contractor License:	-
Station ID:	193803	Contractor Name:	-
Compliance No:	859244	Driller Name:	Glenn A. Baumgarner
Well Use:	-	County:	Indian River
Type of Work:	-	Location State:	-
Casing Depth:	14	Section:	36
Total Depth:	21	Township:	31S
Diameter:	1.25	Range:	39E
Completion Date:	03/16/2004	Latitude:	274426.623068
Issue Date:	-	Longitude:	802315.558504
Well Street Address:	2500 Aia Verobch		
Documents:	Well Completion Report		
Documents URL:	https://permitting.sjrwmd.com/apps/idcplg?IdcService=GET_FILE&coreContentOnly=1&RevisionSelectionMethod=Latest&allowInterrupt=1&Rendition=Web&dDocName=EREG_1572172		

Map Key	Direction	Distance (mi)	Distance (ft)	Elevation (ft)	DB
42	SE	0.63	3,308.89	8.22	WATER WELLS

Permit:	-	Static Water Lvl Ft:	13
Legacy No:	-	Contractor License:	-
Station ID:	398750	Contractor Name:	-
Compliance No:	1116157	Driller Name:	-
Well Use:	-	County:	Indian River
Type of Work:	-	Location State:	-
Casing Depth:	0	Section:	36

Total Depth:	19	Township:	31S
Diameter:	0	Range:	39E
Completion Date:	11/25/1985	Latitude:	274426.623068
Issue Date:	-	Longitude:	802315.558504
Well Street Address:	-		
Documents:	Well Completion Report		
Documents URL:	https://permitting.sjrwmd.com/apps/idcplg?IdcService=GET_FILE&coreContentOnly=1&RevisionSelectionMethod=Latest&allowInterrupt=1&dDocName=EREG_1921352		

Map Key	Direction	Distance (mi)	Distance (ft)	Elevation (ft)	DB
42	SE	0.63	3,308.89	8.22	WATER WELLS

Permit:	-	Static Water Lvl Ft:	0
Legacy No:	-	Contractor License:	-
Station ID:	94969	Contractor Name:	-
Compliance No:	546430	Driller Name:	BILLY GREEN?
Well Use:	Other	County:	Indian River
Type of Work:	-	Location State:	-
Casing Depth:	100	Section:	36
Total Depth:	0	Township:	31S
Diameter:	12	Range:	39E
Completion Date:	03/17/2001	Latitude:	274426.623068
Issue Date:	-	Longitude:	802315.558504
Well Street Address:	-		
Documents:	Well Completion Report		
Documents URL:	https://permitting.sjrwmd.com/apps/idcplg?IdcService=GET_FILE&coreContentOnly=1&RevisionSelectionMethod=Latest&allowInterrupt=1&Rendition=Web&dDocName=EREG_1471542		

Map Key	Direction	Distance (mi)	Distance (ft)	Elevation (ft)	DB
42	SE	0.63	3,308.89	8.22	WATER WELLS

Permit:	-	Static Water Lvl Ft:	0
Legacy No:	-	Contractor License:	-
Station ID:	178794	Contractor Name:	-
Compliance No:	843954	Driller Name:	Gary Sherwood?
Well Use:	-	County:	Indian River
Type of Work:	-	Location State:	-
Casing Depth:	0	Section:	36
Total Depth:	19	Township:	31S
Diameter:	0	Range:	39E
Completion Date:	09/13/2000	Latitude:	274426.623068
Issue Date:	-	Longitude:	802315.558504
Well Street Address:	300 N Blue Wave Ln Ocean Road		
Documents:	Well Completion Report		
Documents URL:	https://permitting.sjrwmd.com/apps/idcplg?IdcService=GET_FILE&coreContentOnly=1&RevisionSelectionMethod=Latest&allowInterrupt=1&Renditi		

on=Web&dDocName=EREG_1545231

Map Key	Direction	Distance (mi)	Distance (ft)	Elevation (ft)	DB
42	SE	0.63	3,308.89	8.22	WATER WELLS

Permit:	-	Static Water Lvl Ft:	7
Legacy No:	-	Contractor License:	-
Station ID:	96031	Contractor Name:	-
Compliance No:	547491	Driller Name:	DAVID HOWARD?
Well Use:	-	County:	Indian River
Type of Work:	-	Location State:	-
Casing Depth:	0	Section:	36
Total Depth:	0	Township:	31S
Diameter:	0	Range:	39E
Completion Date:	05/30/2001	Latitude:	274426.623068
Issue Date:	-	Longitude:	802315.558504
Well Street Address:	-		
Documents:	Well Completion Report		
Documents URL:	https://permitting.sjrwmd.com/apps/idcplg?IdcService=GET_FILE&coreContentOnly=1&RevisionSelectionMethod=Latest&allowInterrupt=1&Rendition=Web&dDocName=EREG_1476883		

Map Key	Direction	Distance (mi)	Distance (ft)	Elevation (ft)	DB
43	WNW	0.63	3,317.16	0.33	WATER WELLS

Permit:	-	Static Water Lvl Ft:	-
Legacy No:	-	Contractor License:	-
Station ID:	439332	Contractor Name:	-
Compliance No:	1245407	Driller Name:	Dennis Bourque
Well Use:	-	County:	Indian River
Type of Work:	-	Location State:	-
Casing Depth:	0	Section:	26
Total Depth:	0	Township:	31S
Diameter:	0	Range:	39E
Completion Date:	01/01/2013	Latitude:	274513.531104
Issue Date:	-	Longitude:	802432.8086
Well Street Address:	365 Catheral Oaks Dr		
Documents:	Supporting Document		
Documents URL:	https://permitting.sjrwmd.com/apps/idcplg?IdcService=GET_FILE&coreContentOnly=1&RevisionSelectionMethod=Latest&allowInterrupt=1&dDocName=EREG_5872907		

Map Key	Direction	Distance (mi)	Distance (ft)	Elevation (ft)	DB
43	WNW	0.63	3,317.16	0.33	WATER WELLS

Permit:	-	Static Water Lvl Ft:	-
Legacy No:	-	Contractor License:	-

Wells and Additional Sources Detail Report

Station ID:	439331	Contractor Name:	-
Compliance No:	1245406	Driller Name:	Dennis Bourque
Well Use:	-	County:	Indian River
Type of Work:	-	Location State:	-
Casing Depth:	0	Section:	26
Total Depth:	0	Township:	31S
Diameter:	0	Range:	39E
Completion Date:	01/01/2013	Latitude:	274513.531104
Issue Date:	-	Longitude:	802432.8086
Well Street Address:	365 Catheral Oaks Dr		
Documents:	Supporting Document		
Documents URL:	https://permitting.sjrwmd.com/apps/idcplg?IdcService=GET_FILE&coreContentOnly=1&RevisionSelectionMethod=Latest&allowInterrupt=1&dDocName=EREG_5872902		

Map Key	Direction	Distance (mi)	Distance (ft)	Elevation (ft)	DB
44	NNW	0.75	3,959.29	3.83	WATER WELLS

Permit:	-	Static Water Lvl Ft:	0
Legacy No:	-	Contractor License:	-
Station ID:	223357	Contractor Name:	-
Compliance No:	889513	Driller Name:	Robert Schmidt?
Well Use:	Monitoring	County:	Indian River
Type of Work:	-	Location State:	-
Casing Depth:	0	Section:	26
Total Depth:	0	Township:	31S
Diameter:	0	Range:	39E
Completion Date:	04/09/1999	Latitude:	274534.698384
Issue Date:	-	Longitude:	802408.134308
Well Street Address:	-		
Documents:	Well Completion Report		
Documents URL:	https://permitting.sjrwmd.com/apps/idcplg?IdcService=GET_FILE&coreContentOnly=1&RevisionSelectionMethod=Latest&allowInterrupt=1&Rendition=Web&dDocName=EREG_1596731		

Map Key	Direction	Distance (mi)	Distance (ft)	Elevation (ft)	DB
44	NNW	0.75	3,959.29	3.83	WATER WELLS

Permit:	-	Static Water Lvl Ft:	7
Legacy No:	-	Contractor License:	-
Station ID:	296816	Contractor Name:	-
Compliance No:	1014086	Driller Name:	?
Well Use:	-	County:	Indian River
Type of Work:	-	Location State:	-
Casing Depth:	0	Section:	26
Total Depth:	15	Township:	31S
Diameter:	2	Range:	39E

Completion Date:	01/12/1993	Latitude:	274534.698384
Issue Date:	-	Longitude:	802408.134308
Well Street Address:	-		
Documents:	Well Completion Report		
Documents URL:	https://permitting.sjrwmd.com/apps/idcplg?IdcService=GET_FILE&coreContentOnly=1&RevisionSelectionMethod=Latest&allowInterrupt=1&Rendition=Web&dDocName=EREG_1819563		

Map Key	Direction	Distance (mi)	Distance (ft)	Elevation (ft)	DB
44	NNW	0.75	3,959.29	3.83	WATER WELLS

Permit:	-	Static Water Lvl Ft:	6
Legacy No:	-	Contractor License:	-
Station ID:	296815	Contractor Name:	-
Compliance No:	1014085	Driller Name:	?
Well Use:	-	County:	Indian River
Type of Work:	-	Location State:	-
Casing Depth:	0	Section:	26
Total Depth:	15	Township:	31S
Diameter:	2	Range:	39E
Completion Date:	01/12/1993	Latitude:	274534.698384
Issue Date:	-	Longitude:	802408.134308
Well Street Address:	-		
Documents:	Well Completion Report		
Documents URL:	https://permitting.sjrwmd.com/apps/idcplg?IdcService=GET_FILE&coreContentOnly=1&RevisionSelectionMethod=Latest&allowInterrupt=1&Rendition=Web&dDocName=EREG_1819562		

Map Key	Direction	Distance (mi)	Distance (ft)	Elevation (ft)	DB
44	NNW	0.75	3,959.29	3.83	WATER WELLS

Permit:	-	Static Water Lvl Ft:	0
Legacy No:	-	Contractor License:	-
Station ID:	400752	Contractor Name:	-
Compliance No:	1118159	Driller Name:	-
Well Use:	Monitoring	County:	Indian River
Type of Work:	-	Location State:	-
Casing Depth:	0	Section:	26
Total Depth:	15	Township:	31S
Diameter:	1	Range:	39E
Completion Date:	11/17/2008	Latitude:	274534.698384
Issue Date:	-	Longitude:	802408.134308
Well Street Address:	-		
Documents:	Well Completion Report		
Documents URL:	https://permitting.sjrwmd.com/apps/idcplg?IdcService=GET_FILE&coreContentOnly=1&RevisionSelectionMethod=Latest&allowInterrupt=1&dDocName=EREG_1923305		

Wells and Additional Sources Detail Report

Map Key	Direction	Distance (mi)	Distance (ft)	Elevation (ft)	DB
44	NNW	0.75	3,959.29	3.83	WATER WELLS

Permit:	-	Static Water Lvl Ft:	7
Legacy No:	-	Contractor License:	-
Station ID:	296835	Contractor Name:	-
Compliance No:	1014105	Driller Name:	?
Well Use:	-	County:	Indian River
Type of Work:	-	Location State:	-
Casing Depth:	0	Section:	26
Total Depth:	15	Township:	31S
Diameter:	2	Range:	39E
Completion Date:	01/12/1993	Latitude:	274534.698384
Issue Date:	-	Longitude:	802408.134308
Well Street Address:	-		
Documents:	Well Completion Report		
Documents URL:	https://permitting.sjrwmd.com/apps/idcplg?IdcService=GET_FILE&coreContentOnly=1&RevisionSelectionMethod=Latest&allowInterrupt=1&Rendition=Web&dDocName=EREG_1819582		

Map Key	Direction	Distance (mi)	Distance (ft)	Elevation (ft)	DB
44	NNW	0.75	3,959.29	3.83	WATER WELLS

Permit:	-	Static Water Lvl Ft:	0
Legacy No:	-	Contractor License:	-
Station ID:	201264	Contractor Name:	-
Compliance No:	866770	Driller Name:	Glenn A. Baumgarner?
Well Use:	-	County:	Indian River
Type of Work:	-	Location State:	-
Casing Depth:	13	Section:	26
Total Depth:	21	Township:	31S
Diameter:	1.25	Range:	39E
Completion Date:	04/07/2004	Latitude:	274534.698384
Issue Date:	-	Longitude:	802408.134308
Well Street Address:	2500 Aia, Vero		
Documents:	Well Completion Report		
Documents URL:	https://permitting.sjrwmd.com/apps/idcplg?IdcService=GET_FILE&coreContentOnly=1&RevisionSelectionMethod=Latest&allowInterrupt=1&Rendition=Web&dDocName=EREG_1580774		

Map Key	Direction	Distance (mi)	Distance (ft)	Elevation (ft)	DB
44	NNW	0.75	3,959.29	3.83	WATER WELLS

Permit:	-	Static Water Lvl Ft:	7
Legacy No:	-	Contractor License:	-
Station ID:	296854	Contractor Name:	-

Wells and Additional Sources Detail Report

Compliance No:	1014124	Driller Name:	?
Well Use:	-	County:	Indian River
Type of Work:	-	Location State:	-
Casing Depth:	0	Section:	26
Total Depth:	15	Township:	31S
Diameter:	2	Range:	39E
Completion Date:	01/13/1993	Latitude:	274534.698384
Issue Date:	-	Longitude:	802408.134308
Well Street Address:	-		
Documents:	Well Completion Report		
Documents URL:	https://permitting.sjrwmd.com/apps/idcplg?IdcService=GET_FILE&coreContentOnly=1&RevisionSelectionMethod=Latest&allowInterrupt=1&Rendition=Web&dDocName=EREG_1819601		

Map Key	Direction	Distance (mi)	Distance (ft)	Elevation (ft)	DB
44	NNW	0.75	3,959.29	3.83	WATER WELLS

Permit:	-	Static Water Lvl Ft:	0
Legacy No:	-	Contractor License:	-
Station ID:	268029	Contractor Name:	-
Compliance No:	985268	Driller Name:	Lenny Crocco?
Well Use:	-	County:	Indian River
Type of Work:	-	Location State:	-
Casing Depth:	0	Section:	26
Total Depth:	0	Township:	31S
Diameter:	2	Range:	39E
Completion Date:	06/26/1995	Latitude:	274534.698384
Issue Date:	-	Longitude:	802408.134308
Well Street Address:	State Rd. A1a State Rd. 510		
Documents:	Well Completion Report		
Documents URL:	https://permitting.sjrwmd.com/apps/idcplg?IdcService=GET_FILE&coreContentOnly=1&RevisionSelectionMethod=Latest&allowInterrupt=1&Rendition=Web&dDocName=EREG_1790860		

Map Key	Direction	Distance (mi)	Distance (ft)	Elevation (ft)	DB
44	NNW	0.75	3,959.29	3.83	WATER WELLS

Permit:	-	Static Water Lvl Ft:	0
Legacy No:	-	Contractor License:	-
Station ID:	206638	Contractor Name:	-
Compliance No:	872372	Driller Name:	Kelsey Holton
Well Use:	-	County:	Indian River
Type of Work:	-	Location State:	-
Casing Depth:	75	Section:	26
Total Depth:	90	Township:	31S
Diameter:	2	Range:	39E
Completion Date:	03/04/2005	Latitude:	274534.698384

Issue Date:	-	Longitude:	802408.134308
Well Street Address:	668 Carnival Terr		
Documents:	Well Completion Report		
Documents URL:	https://permitting.sjrwmd.com/apps/idcplg?IdcService=GET_FILE&coreContentOnly=1&RevisionSelectionMethod=Latest&allowInterrupt=1&Rendition=Web&dDocName=EREG_1580575		

Map Key	Direction	Distance (mi)	Distance (ft)	Elevation (ft)	DB
44	NNW	0.75	3,959.29	3.83	WATER WELLS

Permit:	-	Static Water Lvl Ft:	0
Legacy No:	-	Contractor License:	-
Station ID:	400751	Contractor Name:	-
Compliance No:	1118158	Driller Name:	-
Well Use:	Monitoring	County:	Indian River
Type of Work:	-	Location State:	-
Casing Depth:	0	Section:	26
Total Depth:	35	Township:	31S
Diameter:	1	Range:	39E
Completion Date:	11/17/2008	Latitude:	274534.698384
Issue Date:	-	Longitude:	802408.134308
Well Street Address:	-		
Documents:	Well Completion Report		
Documents URL:	https://permitting.sjrwmd.com/apps/idcplg?IdcService=GET_FILE&coreContentOnly=1&RevisionSelectionMethod=Latest&allowInterrupt=1&dDocName=EREG_1923304		

Map Key	Direction	Distance (mi)	Distance (ft)	Elevation (ft)	DB
44	NNW	0.75	3,959.29	3.83	WATER WELLS

Permit:	-	Static Water Lvl Ft:	0
Legacy No:	-	Contractor License:	-
Station ID:	268036	Contractor Name:	-
Compliance No:	985275	Driller Name:	?
Well Use:	-	County:	Indian River
Type of Work:	-	Location State:	-
Casing Depth:	0	Section:	26
Total Depth:	620	Township:	31S
Diameter:	0	Range:	39E
Completion Date:	05/02/1995	Latitude:	274534.698384
Issue Date:	-	Longitude:	802408.134308
Well Street Address:	-		
Documents:	Well Completion Report		
Documents URL:	https://permitting.sjrwmd.com/apps/idcplg?IdcService=GET_FILE&coreContentOnly=1&RevisionSelectionMethod=Latest&allowInterrupt=1&Rendition=Web&dDocName=EREG_1790866		

Map Key	Direction	Distance (mi)	Distance (ft)	Elevation (ft)	DB

44	NNW	0.75	3,959.29	3.83	WATER WELLS

Permit:	-	Static Water Lvl Ft:	0
Legacy No:	-	Contractor License:	-
Station ID:	206491	Contractor Name:	-
Compliance No:	872225	Driller Name:	Walter T Herndon?
Well Use:	-	County:	Indian River
Type of Work:	-	Location State:	-
Casing Depth:	63	Section:	26
Total Depth:	70	Township:	31S
Diameter:	2	Range:	39E
Completion Date:	04/12/2005	Latitude:	274534.698384
Issue Date:	-	Longitude:	802408.134308
Well Street Address:	1673 Lacania St		
Documents:	Well Completion Report		
Documents URL:	https://permitting.sjrwmd.com/apps/idcplg?IdcService=GET_FILE&coreContentOnly=1&RevisionSelectionMethod=Latest&allowInterrupt=1&Rendition=Web&dDocName=EREG_1581930		

Map Key	Direction	Distance (mi)	Distance (ft)	Elevation (ft)	DB
44	NNW	0.75	3,959.29	3.83	WATER WELLS

Permit:	-	Static Water Lvl Ft:	0
Legacy No:	-	Contractor License:	-
Station ID:	137554	Contractor Name:	-
Compliance No:	796599	Driller Name:	Ronie Bailun?
Well Use:	Monitoring	County:	Indian River
Type of Work:	-	Location State:	-
Casing Depth:	140	Section:	26
Total Depth:	490	Township:	31S
Diameter:	16	Range:	39E
Completion Date:	09/19/2006	Latitude:	274534.698384
Issue Date:	-	Longitude:	802408.134308
Well Street Address:	Captain Forsters		
Documents:	Well Completion Report		
Documents URL:	https://permitting.sjrwmd.com/apps/idcplg?IdcService=GET_FILE&coreContentOnly=1&RevisionSelectionMethod=Latest&allowInterrupt=1&Rendition=Web&dDocName=EREG_1515539		

Map Key	Direction	Distance (mi)	Distance (ft)	Elevation (ft)	DB
44	NNW	0.75	3,959.29	3.83	WATER WELLS

Permit:	-	Static Water Lvl Ft:	0
Legacy No:	-	Contractor License:	-
Station ID:	206793	Contractor Name:	-
Compliance No:	872527	Driller Name:	Kelsey Holton?
Well Use:	-	County:	Indian River

Type of Work:	-	Location State:	-
Casing Depth:	84	Section:	26
Total Depth:	130	Township:	31S
Diameter:	2	Range:	39E
Completion Date:	01/03/2005	Latitude:	274534.698384
Issue Date:	-	Longitude:	802408.134308
Well Street Address:	626 Caravan		
Documents:	Well Completion Report		
Documents URL:	https://permitting.sjrwmd.com/apps/idcplg?IdcService=GET_FILE&coreContentOnly=1&RevisionSelectionMethod=Latest&allowInterrupt=1&Rendition=Web&dDocName=EREG_1583206		

Map Key	Direction	Distance (mi)	Distance (ft)	Elevation (ft)	DB
44	NNW	0.75	3,959.29	3.83	WATER WELLS

Permit:	-	Static Water Lvl Ft:	0
Legacy No:	-	Contractor License:	-
Station ID:	268032	Contractor Name:	-
Compliance No:	985271	Driller Name:	Lenny Crocco?
Well Use:	-	County:	Indian River
Type of Work:	-	Location State:	-
Casing Depth:	0	Section:	26
Total Depth:	0	Township:	31S
Diameter:	2	Range:	39E
Completion Date:	06/19/1995	Latitude:	274534.698384
Issue Date:	-	Longitude:	802408.134308
Well Street Address:	State Rd. A1a State Rd. 510		
Documents:	Well Completion Report		
Documents URL:	https://permitting.sjrwmd.com/apps/idcplg?IdcService=GET_FILE&coreContentOnly=1&RevisionSelectionMethod=Latest&allowInterrupt=1&Rendition=Web&dDocName=EREG_1790864		

Map Key	Direction	Distance (mi)	Distance (ft)	Elevation (ft)	DB
44	NNW	0.75	3,959.29	3.83	WATER WELLS

Permit:	-	Static Water Lvl Ft:	0
Legacy No:	-	Contractor License:	-
Station ID:	400747	Contractor Name:	-
Compliance No:	1118154	Driller Name:	-
Well Use:	Other	County:	Indian River
Type of Work:	-	Location State:	-
Casing Depth:	0	Section:	26
Total Depth:	0	Township:	31S
Diameter:	2	Range:	39E
Completion Date:	12/15/2008	Latitude:	274534.698384
Issue Date:	-	Longitude:	802408.134308
Well Street Address:	9300 N A-1-a		

Documents:	Well Completion Report
Documents URL:	https://permitting.sjrwmd.com/apps/idcplg?IdcService=GET_FILE&coreContentOnly=1&RevisionSelectionMethod=Latest&allowInterrupt=1&dDocName=EREG_1923300

Map Key	Direction	Distance (mi)	Distance (ft)	Elevation (ft)	DB
44	NNW	0.75	3,959.29	3.83	WATER WELLS

Permit:	-	Static Water Lvl Ft:	0
Legacy No:	-	Contractor License:	-
Station ID:	193809	Contractor Name:	-
Compliance No:	859250	Driller Name:	Glenn A. Baumgarner?
Well Use:	-	County:	Indian River
Type of Work:	-	Location State:	-
Casing Depth:	14	Section:	26
Total Depth:	21	Township:	31S
Diameter:	1.25	Range:	39E
Completion Date:	03/16/2004	Latitude:	274534.698384
Issue Date:	-	Longitude:	802408.134308
Well Street Address:	2500 Aia Verg Beach		
Documents:	Well Completion Report		
Documents URL:	https://permitting.sjrwmd.com/apps/idcplg?IdcService=GET_FILE&coreContentOnly=1&RevisionSelectionMethod=Latest&allowInterrupt=1&Rendition=Web&dDocName=EREG_1571943		

Map Key	Direction	Distance (mi)	Distance (ft)	Elevation (ft)	DB
44	NNW	0.75	3,959.29	3.83	WATER WELLS

Permit:	-	Static Water Lvl Ft:	0
Legacy No:	-	Contractor License:	-
Station ID:	400746	Contractor Name:	-
Compliance No:	1118153	Driller Name:	-
Well Use:	-	County:	Indian River
Type of Work:	-	Location State:	-
Casing Depth:	0	Section:	26
Total Depth:	18	Township:	31S
Diameter:	2	Range:	39E
Completion Date:	12/15/2008	Latitude:	274534.698384
Issue Date:	-	Longitude:	802408.134308
Well Street Address:	9300-n A-1-a		
Documents:	Well Completion Report		
Documents URL:	https://permitting.sjrwmd.com/apps/idcplg?IdcService=GET_FILE&coreContentOnly=1&RevisionSelectionMethod=Latest&allowInterrupt=1&dDocName=EREG_1923299		

Map Key	Direction	Distance (mi)	Distance (ft)	Elevation (ft)	DB
44	NNW	0.75	3,959.29	3.83	WATER WELLS

Permit:	-	Static Water Lvl Ft:	0
Legacy No:	-	Contractor License:	-
Station ID:	400987	Contractor Name:	-
Compliance No:	1118394	Driller Name:	-
Well Use:	-	County:	Indian River
Type of Work:	-	Location State:	-
Casing Depth:	0	Section:	26
Total Depth:	14	Township:	31S
Diameter:	2	Range:	39E
Completion Date:	05/10/2009	Latitude:	274534.698384
Issue Date:	-	Longitude:	802408.134308
Well Street Address:	9050 N Aia		
Documents:	Well Completion Report		
Documents URL:	https://permitting.sjrwmd.com/apps/idcplg?IdcService=GET_FILE&coreContentOnly=1&RevisionSelectionMethod=Latest&allowInterrupt=1&dDocName=EREG_1923539		

Map Key	Direction	Distance (mi)	Distance (ft)	Elevation (ft)	DB
44	NNW	0.75	3,959.29	3.83	WATER WELLS

Permit:	-	Static Water Lvl Ft:	0
Legacy No:	-	Contractor License:	-
Station ID:	400748	Contractor Name:	-
Compliance No:	1118155	Driller Name:	-
Well Use:	-	County:	Indian River
Type of Work:	-	Location State:	-
Casing Depth:	0	Section:	26
Total Depth:	18	Township:	31S
Diameter:	0	Range:	39E
Completion Date:	07/15/2007	Latitude:	274534.698384
Issue Date:	-	Longitude:	802408.134308
Well Street Address:	9025 N Ala		
Documents:	Well Completion Report		
Documents URL:	https://permitting.sjrwmd.com/apps/idcplg?IdcService=GET_FILE&coreContentOnly=1&RevisionSelectionMethod=Latest&allowInterrupt=1&dDocName=EREG_1923301		

Map Key	Direction	Distance (mi)	Distance (ft)	Elevation (ft)	DB
44	NNW	0.75	3,959.29	3.83	WATER WELLS

Permit:	-	Static Water Lvl Ft:	0
Legacy No:	-	Contractor License:	-
Station ID:	178985	Contractor Name:	-
Compliance No:	844145	Driller Name:	R Marl?
Well Use:	-	County:	Indian River
Type of Work:	-	Location State:	-

Casing Depth:	15	Section:	26
Total Depth:	15	Township:	31S
Diameter:	2	Range:	39E
Completion Date:	08/08/1999	Latitude:	274534.698384
Issue Date:	-	Longitude:	802408.134308
Well Street Address:	815 Levn Oak Dr		
Documents:	Well Completion Report		
Documents URL:	https://permitting.sjrwmd.com/apps/idcplg?IdcService=GET_FILE&coreContentOnly=1&RevisionSelectionMethod=Latest&allowInterrupt=1&Rendition=Web&dDocName=EREG_1544211		

Map Key	Direction	Distance (mi)	Distance (ft)	Elevation (ft)	DB
44	NNW	0.75	3,959.29	3.83	WATER WELLS

Permit:	-	Static Water Lvl Ft:	7
Legacy No:	-	Contractor License:	-
Station ID:	398700	Contractor Name:	-
Compliance No:	1116107	Driller Name:	?
Well Use:	-	County:	Indian River
Type of Work:	-	Location State:	-
Casing Depth:	0	Section:	26
Total Depth:	125	Township:	31S
Diameter:	0	Range:	39E
Completion Date:	12/18/1986	Latitude:	274534.698384
Issue Date:	-	Longitude:	802408.134308
Well Street Address:	Quanry		
Documents:	Well Completion Report		
Documents URL:	https://permitting.sjrwmd.com/apps/idcplg?IdcService=GET_FILE&coreContentOnly=1&RevisionSelectionMethod=Latest&allowInterrupt=1&dDocName=EREG_1921303		

Map Key	Direction	Distance (mi)	Distance (ft)	Elevation (ft)	DB
44	NNW	0.75	3,959.29	3.83	WATER WELLS

Permit:	-	Static Water Lvl Ft:	0
Legacy No:	-	Contractor License:	-
Station ID:	275585	Contractor Name:	-
Compliance No:	992837	Driller Name:	?
Well Use:	Domestic	County:	Indian River
Type of Work:	-	Location State:	-
Casing Depth:	0	Section:	26
Total Depth:	619	Township:	31S
Diameter:	16	Range:	39E
Completion Date:	11/07/1994	Latitude:	274534.698384
Issue Date:	-	Longitude:	802408.134308
Well Street Address:	-		
Documents:	Well Completion Report		

Documents URL: https://permitting.sjrwmd.com/apps/idcplg?IdcService=GET_FILE&coreContentOnly=1&RevisionSelectionMethod=Latest&allowInterrupt=1&Rendition=Web&dDocName=EREG_1798390

Map Key	Direction	Distance (mi)	Distance (ft)	Elevation (ft)	DB
44	NNW	0.75	3,959.29	3.83	WATER WELLS

Permit:	-	Static Water Lvl Ft:	2
Legacy No:	-	Contractor License:	-
Station ID:	112682	Contractor Name:	-
Compliance No:	770058	Driller Name:	Al Bruce?
Well Use:	Domestic	County:	Indian River
Type of Work:	-	Location State:	-
Casing Depth:	0	Section:	26
Total Depth:	600	Township:	31S
Diameter:	0	Range:	39E
Completion Date:	05/01/2002	Latitude:	274534.698384
Issue Date:	-	Longitude:	802408.134308
Well Street Address:	4700 Beacrest Dr		
Documents:	Well Completion Report		
Documents URL:	https://permitting.sjrwmd.com/apps/idcplg?IdcService=GET_FILE&coreContentOnly=1&RevisionSelectionMethod=Latest&allowInterrupt=1&Rendition=Web&dDocName=EREG_1487642		

Map Key	Direction	Distance (mi)	Distance (ft)	Elevation (ft)	DB
44	NNW	0.75	3,959.29	3.83	WATER WELLS

Permit:	-	Static Water Lvl Ft:	18
Legacy No:	-	Contractor License:	-
Station ID:	335882	Contractor Name:	-
Compliance No:	1053259	Driller Name:	?
Well Use:	-	County:	Indian River
Type of Work:	-	Location State:	-
Casing Depth:	0	Section:	26
Total Depth:	1142	Township:	31S
Diameter:	12	Range:	39E
Completion Date:	09/27/1991	Latitude:	274534.698384
Issue Date:	-	Longitude:	802408.134308
Well Street Address:	-		
Documents:	Well Completion Report		
Documents URL:	https://permitting.sjrwmd.com/apps/idcplg?IdcService=GET_FILE&coreContentOnly=1&RevisionSelectionMethod=Latest&allowInterrupt=1&dDocName=EREG_1858939		

Map Key	Direction	Distance (mi)	Distance (ft)	Elevation (ft)	DB
44	NNW	0.75	3,959.29	3.83	WATER WELLS

Wells and Additional Sources Detail Report

Permit:	-	Static Water Lvl Ft:	0
Legacy No:	-	Contractor License:	-
Station ID:	245183	Contractor Name:	-
Compliance No:	962376	Driller Name:	Lenny Crocco?
Well Use:	-	County:	Indian River
Type of Work:	-	Location State:	FL
Casing Depth:	0	Section:	26
Total Depth:	800	Township:	31S
Diameter:	2	Range:	39E
Completion Date:	06/19/1995	Latitude:	274534.698384
Issue Date:	-	Longitude:	802408.134308
Well Street Address:	6649 Westwood Blvd Sulte 300, Orlando, FL 32821		
Documents:	Well Completion Report		
Documents URL:	https://permitting.sjrwmd.com/apps/idcplg?IdcService=GET_FILE&coreContentOnly=1&RevisionSelectionMethod=Latest&allowInterrupt=1&Rendition=Web&dDocName=EREG_1768354		

Map Key	Direction	Distance (mi)	Distance (ft)	Elevation (ft)	DB
44	NNW	0.75	3,959.29	3.83	WATER WELLS

Permit:	-	Static Water Lvl Ft:	0
Legacy No:	-	Contractor License:	-
Station ID:	201254	Contractor Name:	-
Compliance No:	866760	Driller Name:	Glenn A. Baumgarner?
Well Use:	-	County:	Indian River
Type of Work:	-	Location State:	-
Casing Depth:	13	Section:	26
Total Depth:	21	Township:	31S
Diameter:	1.25	Range:	39E
Completion Date:	04/07/2004	Latitude:	274534.698384
Issue Date:	-	Longitude:	802408.134308
Well Street Address:	2500 Aia, Vero		
Documents:	Well Completion Report		
Documents URL:	https://permitting.sjrwmd.com/apps/idcplg?IdcService=GET_FILE&coreContentOnly=1&RevisionSelectionMethod=Latest&allowInterrupt=1&Rendition=Web&dDocName=EREG_1580121		

Map Key	Direction	Distance (mi)	Distance (ft)	Elevation (ft)	DB
44	NNW	0.75	3,959.29	3.83	WATER WELLS

Permit:	-	Static Water Lvl Ft:	0
Legacy No:	-	Contractor License:	-
Station ID:	398697	Contractor Name:	-
Compliance No:	1116104	Driller Name:	?
Well Use:	Monitoring	County:	Indian River
Type of Work:	-	Location State:	-
Casing Depth:	0	Section:	26

Total Depth:	20	Township:	31S
Diameter:	0	Range:	39E
Completion Date:	05/29/1986	Latitude:	274534.698384
Issue Date:	-	Longitude:	802408.134308
Well Street Address:	-		
Documents:	Well Completion Report		
Documents URL:	https://permitting.sjrwmd.com/apps/idcplg?IdcService=GET_FILE&coreContentOnly=1&RevisionSelectionMethod=Latest&allowInterrupt=1&dDocName=EREG_1921300		

Map Key	Direction	Distance (mi)	Distance (ft)	Elevation (ft)	DB
44	NNW	0.75	3,959.29	3.83	WATER WELLS

Permit:	-	Static Water Lvl Ft:	0
Legacy No:	-	Contractor License:	-
Station ID:	223358	Contractor Name:	-
Compliance No:	889514	Driller Name:	Roddy Moon?
Well Use:	Monitoring	County:	Indian River
Type of Work:	-	Location State:	-
Casing Depth:	547	Section:	26
Total Depth:	0	Township:	31S
Diameter:	8	Range:	39E
Completion Date:	04/23/1999	Latitude:	274534.698384
Issue Date:	-	Longitude:	802408.134308
Well Street Address:	-		
Documents:	Well Completion Report		
Documents URL:	https://permitting.sjrwmd.com/apps/idcplg?IdcService=GET_FILE&coreContentOnly=1&RevisionSelectionMethod=Latest&allowInterrupt=1&Rendition=Web&dDocName=EREG_1598779		

Map Key	Direction	Distance (mi)	Distance (ft)	Elevation (ft)	DB
44	NNW	0.75	3,959.29	3.83	WATER WELLS

Permit:	-	Static Water Lvl Ft:	7
Legacy No:	-	Contractor License:	-
Station ID:	398679	Contractor Name:	-
Compliance No:	1116086	Driller Name:	?
Well Use:	-	County:	Indian River
Type of Work:	-	Location State:	-
Casing Depth:	0	Section:	26
Total Depth:	18	Township:	31S
Diameter:	2	Range:	39E
Completion Date:	07/25/1987	Latitude:	274534.698384
Issue Date:	-	Longitude:	802408.134308
Well Street Address:	8400 N, Aia, Vero Beach, FL		
Documents:	Well Completion Report		
Documents URL:	https://permitting.sjrwmd.com/apps/idcplg?IdcService=GET_FILE&coreContentOnly=1&RevisionSelectionMethod=Latest&allowInterrupt=1&dDocN		

ame=EREG_1921282

Map Key	Direction	Distance (mi)	Distance (ft)	Elevation (ft)	DB
44	NNW	0.75	3,959.29	3.83	WATER WELLS

Permit:	-	Static Water Lvl Ft:	0
Legacy No:	-	Contractor License:	-
Station ID:	400988	Contractor Name:	-
Compliance No:	1118395	Driller Name:	-
Well Use:	-	County:	Indian River
Type of Work:	-	Location State:	-
Casing Depth:	0	Section:	26
Total Depth:	14	Township:	31S
Diameter:	2	Range:	39E
Completion Date:	05/10/2009	Latitude:	274534.698384
Issue Date:	-	Longitude:	802408.134308
Well Street Address:	9050 N Aia		
Documents:	Well Completion Report		
Documents URL:	https://permitting.sjrwmd.com/apps/idcplg?IdcService=GET_FILE&coreContentOnly=1&RevisionSelectionMethod=Latest&allowInterrupt=1&dDocName=EREG_1923540		

Map Key	Direction	Distance (mi)	Distance (ft)	Elevation (ft)	DB
44	NNW	0.75	3,959.29	3.83	WATER WELLS

Permit:	-	Static Water Lvl Ft:	0
Legacy No:	-	Contractor License:	-
Station ID:	137714	Contractor Name:	-
Compliance No:	796759	Driller Name:	Ranie Rarber?
Well Use:	Monitoring	County:	Indian River
Type of Work:	-	Location State:	-
Casing Depth:	550	Section:	26
Total Depth:	860	Township:	31S
Diameter:	16	Range:	39E
Completion Date:	08/07/2006	Latitude:	274534.698384
Issue Date:	-	Longitude:	802408.134308
Well Street Address:	Captain Forsters		
Documents:	Well Completion Report		
Documents URL:	https://permitting.sjrwmd.com/apps/idcplg?IdcService=GET_FILE&coreContentOnly=1&RevisionSelectionMethod=Latest&allowInterrupt=1&Rendition=Web&dDocName=EREG_1511734		

Map Key	Direction	Distance (mi)	Distance (ft)	Elevation (ft)	DB
44	NNW	0.75	3,959.29	3.83	WATER WELLS

Permit:	-	Static Water Lvl Ft:	0
Legacy No:	-	Contractor License:	-

Wells and Additional Sources Detail Report

Station ID:	398696	Contractor Name:	-
Compliance No:	1116103	Driller Name:	?
Well Use:	Monitoring	County:	Indian River
Type of Work:	-	Location State:	-
Casing Depth:	0	Section:	26
Total Depth:	20	Township:	31S
Diameter:	0	Range:	39E
Completion Date:	05/28/1986	Latitude:	274534.698384
Issue Date:	-	Longitude:	802408.134308
Well Street Address:	-		
Documents:	Well Completion Report		
Documents URL:	https://permitting.sjrwmd.com/apps/idcplg?IdcService=GET_FILE&coreContentOnly=1&RevisionSelectionMethod=Latest&allowInterrupt=1&dDocName=EREG_1921299		

Map Key	Direction	Distance (mi)	Distance (ft)	Elevation (ft)	DB
44	NNW	0.75	3,959.29	3.83	WATER WELLS

Permit:	-	Static Water Lvl Ft:	7
Legacy No:	-	Contractor License:	-
Station ID:	296836	Contractor Name:	-
Compliance No:	1014106	Driller Name:	?
Well Use:	-	County:	Indian River
Type of Work:	-	Location State:	-
Casing Depth:	0	Section:	26
Total Depth:	15	Township:	31S
Diameter:	2	Range:	39E
Completion Date:	01/12/1993	Latitude:	274534.698384
Issue Date:	-	Longitude:	802408.134308
Well Street Address:	-		
Documents:	Well Completion Report		
Documents URL:	https://permitting.sjrwmd.com/apps/idcplg?IdcService=GET_FILE&coreContentOnly=1&RevisionSelectionMethod=Latest&allowInterrupt=1&Rendition=Web&dDocName=EREG_1819583		

Map Key	Direction	Distance (mi)	Distance (ft)	Elevation (ft)	DB
44	NNW	0.75	3,959.29	3.83	WATER WELLS

Permit:	-	Static Water Lvl Ft:	6
Legacy No:	-	Contractor License:	-
Station ID:	204836	Contractor Name:	-
Compliance No:	870546	Driller Name:	David Searfoss?
Well Use:	Monitoring	County:	Indian River
Type of Work:	-	Location State:	-
Casing Depth:	14	Section:	26
Total Depth:	0	Township:	31S
Diameter:	1	Range:	39E

Wells and Additional Sources Detail Report

Completion Date:	01/26/2007	Latitude:	274534.698384
Issue Date:	-	Longitude:	802408.134308
Well Street Address:	9255 93rd		
Documents:	Well Completion Report		
Documents URL:	https://permitting.sjrwmd.com/apps/idcplg?IdcService=GET_FILE&coreContentOnly=1&RevisionSelectionMethod=Latest&allowInterrupt=1&Rendition=Web&dDocName=EREG_1587271		

Map Key	Direction	Distance (mi)	Distance (ft)	Elevation (ft)	DB
44	NNW	0.75	3,959.29	3.83	WATER WELLS

Permit:	-	Static Water Lvl Ft:	0
Legacy No:	-	Contractor License:	-
Station ID:	112218	Contractor Name:	-
Compliance No:	769507	Driller Name:	Roddy Moon?
Well Use:	Monitoring	County:	Indian River
Type of Work:	-	Location State:	-
Casing Depth:	547	Section:	26
Total Depth:	0	Township:	31S
Diameter:	8	Range:	39E
Completion Date:	04/23/1999	Latitude:	274534.698384
Issue Date:	-	Longitude:	802408.134308
Well Street Address:	-		
Documents:	Well Completion Report		
Documents URL:	https://permitting.sjrwmd.com/apps/idcplg?IdcService=GET_FILE&coreContentOnly=1&RevisionSelectionMethod=Latest&allowInterrupt=1&Rendition=Web&dDocName=EREG_1489289		

Map Key	Direction	Distance (mi)	Distance (ft)	Elevation (ft)	DB
44	NNW	0.75	3,959.29	3.83	WATER WELLS

Permit:	-	Static Water Lvl Ft:	0
Legacy No:	-	Contractor License:	-
Station ID:	398698	Contractor Name:	-
Compliance No:	1116105	Driller Name:	?
Well Use:	Monitoring	County:	Indian River
Type of Work:	-	Location State:	-
Casing Depth:	0	Section:	26
Total Depth:	20	Township:	31S
Diameter:	0	Range:	39E
Completion Date:	06/02/1986	Latitude:	274534.698384
Issue Date:	-	Longitude:	802408.134308
Well Street Address:	-		
Documents:	Well Completion Report		
Documents URL:	https://permitting.sjrwmd.com/apps/idcplg?IdcService=GET_FILE&coreContentOnly=1&RevisionSelectionMethod=Latest&allowInterrupt=1&dDocName=EREG_1921301		

Wells and Additional Sources Detail Report

Map Key	Direction	Distance (mi)	Distance (ft)	Elevation (ft)	DB
44	NNW	0.75	3,959.29	3.83	WATER WELLS

Permit:	-	Static Water Lvl Ft:	0
Legacy No:	-	Contractor License:	-
Station ID:	95814	Contractor Name:	-
Compliance No:	547275	Driller Name:	PETE ERDMANN?
Well Use:	Domestic	County:	Indian River
Type of Work:	-	Location State:	-
Casing Depth:	0	Section:	26
Total Depth:	0	Township:	31S
Diameter:	0	Range:	39E
Completion Date:	04/10/2001	Latitude:	274534.698384
Issue Date:	-	Longitude:	802408.134308
Well Street Address:	-		
Documents:	Well Completion Report		
Documents URL:	https://permitting.sjrwmd.com/apps/idcplg?IdcService=GET_FILE&coreContentOnly=1&RevisionSelectionMethod=Latest&allowInterrupt=1&Rendition=Web&dDocName=EREG_1477984		

Map Key	Direction	Distance (mi)	Distance (ft)	Elevation (ft)	DB
44	NNW	0.75	3,959.29	3.83	WATER WELLS

Permit:	-	Static Water Lvl Ft:	0
Legacy No:	-	Contractor License:	-
Station ID:	236358	Contractor Name:	-
Compliance No:	905033	Driller Name:	Ron Campbell?
Well Use:	-	County:	Indian River
Type of Work:	-	Location State:	-
Casing Depth:	72	Section:	26
Total Depth:	72	Township:	31S
Diameter:	2	Range:	39E
Completion Date:	06/02/2007	Latitude:	274534.698384
Issue Date:	-	Longitude:	802408.134308
Well Street Address:	8600 Blk of U.S. 1		
Documents:	Well Completion Report		
Documents URL:	https://permitting.sjrwmd.com/apps/idcplg?IdcService=GET_FILE&coreContentOnly=1&RevisionSelectionMethod=Latest&allowInterrupt=1&Rendition=Web&dDocName=EREG_1610940		

Map Key	Direction	Distance (mi)	Distance (ft)	Elevation (ft)	DB
44	NNW	0.75	3,959.29	3.83	WATER WELLS

Permit:	-	Static Water Lvl Ft:	7
Legacy No:	-	Contractor License:	-
Station ID:	398701	Contractor Name:	-

Wells and Additional Sources Detail Report

Compliance No:	1116108	Driller Name:	?
Well Use:	-	County:	Indian River
Type of Work:	-	Location State:	-
Casing Depth:	0	Section:	26
Total Depth:	120	Township:	31S
Diameter:	0	Range:	39E
Completion Date:	12/03/1986	Latitude:	274534.698384
Issue Date:	-	Longitude:	802408.134308
Well Street Address:	Caravan, Seb. Highland		
Documents:	Well Completion Report		
Documents URL:	https://permitting.sjrwmd.com/apps/idcplg?IdcService=GET_FILE&coreContentOnly=1&RevisionSelectionMethod=Latest&allowInterrupt=1&dDocName=EREG_1921304		

Map Key	Direction	Distance (mi)	Distance (ft)	Elevation (ft)	DB
44	NNW	0.75	3,959.29	3.83	WATER WELLS

Permit:	-	Static Water Lvl Ft:	7
Legacy No:	-	Contractor License:	-
Station ID:	296817	Contractor Name:	-
Compliance No:	1014087	Driller Name:	?
Well Use:	-	County:	Indian River
Type of Work:	-	Location State:	-
Casing Depth:	0	Section:	26
Total Depth:	15	Township:	31S
Diameter:	2	Range:	39E
Completion Date:	01/12/1993	Latitude:	274534.698384
Issue Date:	-	Longitude:	802408.134308
Well Street Address:	-		
Documents:	Well Completion Report		
Documents URL:	https://permitting.sjrwmd.com/apps/idcplg?IdcService=GET_FILE&coreContentOnly=1&RevisionSelectionMethod=Latest&allowInterrupt=1&Rendition=Web&dDocName=EREG_1819564		

Map Key	Direction	Distance (mi)	Distance (ft)	Elevation (ft)	DB
44	NNW	0.75	3,959.29	3.83	WATER WELLS

Permit:	-	Static Water Lvl Ft:	0
Legacy No:	-	Contractor License:	-
Station ID:	400986	Contractor Name:	-
Compliance No:	1118393	Driller Name:	-
Well Use:	-	County:	Indian River
Type of Work:	-	Location State:	-
Casing Depth:	0	Section:	26
Total Depth:	14	Township:	31S
Diameter:	2	Range:	39E
Completion Date:	12/15/2008	Latitude:	274534.698384

Issue Date:	-	Longitude:	802408.134308
Well Street Address:	9300- N- A- I- A		
Documents:	Well Completion Report		
Documents URL:	https://permitting.sjrwmd.com/apps/idcplg?IdcService=GET_FILE&coreContentOnly=1&RevisionSelectionMethod=Latest&allowInterrupt=1&dDocName=EREG_1923538		

Map Key	Direction	Distance (mi)	Distance (ft)	Elevation (ft)	DB
44	NNW	0.75	3,959.29	3.83	WATER WELLS

Permit:	-	Static Water Lvl Ft:	7
Legacy No:	-	Contractor License:	-
Station ID:	296814	Contractor Name:	-
Compliance No:	1014084	Driller Name:	?
Well Use:	-	County:	Indian River
Type of Work:	-	Location State:	-
Casing Depth:	0	Section:	26
Total Depth:	15	Township:	31S
Diameter:	2	Range:	39E
Completion Date:	01/12/1993	Latitude:	274534.698384
Issue Date:	-	Longitude:	802408.134308
Well Street Address:	-		
Documents:	Well Completion Report		
Documents URL:	https://permitting.sjrwmd.com/apps/idcplg?IdcService=GET_FILE&coreContentOnly=1&RevisionSelectionMethod=Latest&allowInterrupt=1&Rendition=Web&dDocName=EREG_1819561		

Map Key	Direction	Distance (mi)	Distance (ft)	Elevation (ft)	DB
44	NNW	0.75	3,959.29	3.83	WATER WELLS

Permit:	-	Static Water Lvl Ft:	7
Legacy No:	-	Contractor License:	-
Station ID:	296819	Contractor Name:	-
Compliance No:	1014089	Driller Name:	?
Well Use:	-	County:	Indian River
Type of Work:	-	Location State:	-
Casing Depth:	0	Section:	26
Total Depth:	15	Township:	31S
Diameter:	2	Range:	39E
Completion Date:	01/13/1993	Latitude:	274534.698384
Issue Date:	-	Longitude:	802408.134308
Well Street Address:	-		
Documents:	Well Completion Report		
Documents URL:	https://permitting.sjrwmd.com/apps/idcplg?IdcService=GET_FILE&coreContentOnly=1&RevisionSelectionMethod=Latest&allowInterrupt=1&Rendition=Web&dDocName=EREG_1819566		

Map Key	Direction	Distance (mi)	Distance (ft)	Elevation (ft)	DB

44	NNW	0.75	3,959.29	3.83	WATER WELLS

Permit:	-	Static Water Lvl Ft:	0
Legacy No:	-	Contractor License:	-
Station ID:	199120	Contractor Name:	-
Compliance No:	864584	Driller Name:	Walter T. Herndon?
Well Use:	-	County:	Indian River
Type of Work:	-	Location State:	-
Casing Depth:	63	Section:	26
Total Depth:	70	Township:	31S
Diameter:	2	Range:	39E
Completion Date:	04/12/2005	Latitude:	274534.698384
Issue Date:	-	Longitude:	802408.134308
Well Street Address:	1673 Laconia St		
Documents:	Well Completion Report		
Documents URL:	https://permitting.sjrwmd.com/apps/idcplg?IdcService=GET_FILE&coreContentOnly=1&RevisionSelectionMethod=Latest&allowInterrupt=1&Rendition=Web&dDocName=EREG_1574606		

Map Key	Direction	Distance (mi)	Distance (ft)	Elevation (ft)	DB
44	NNW	0.75	3,959.29	3.83	WATER WELLS

Permit:	-	Static Water Lvl Ft:	0
Legacy No:	-	Contractor License:	-
Station ID:	95016	Contractor Name:	-
Compliance No:	546477	Driller Name:	WALTER T. HERNDON
Well Use:	-	County:	Indian River
Type of Work:	-	Location State:	-
Casing Depth:	55	Section:	26
Total Depth:	80	Township:	31S
Diameter:	2	Range:	39E
Completion Date:	03/13/2001	Latitude:	274534.698384
Issue Date:	-	Longitude:	802408.134308
Well Street Address:	1570 BEVAN DR		
Documents:	Well Completion Report		
Documents URL:	https://permitting.sjrwmd.com/apps/idcplg?IdcService=GET_FILE&coreContentOnly=1&RevisionSelectionMethod=Latest&allowInterrupt=1&Rendition=Web&dDocName=EREG_747930		

Map Key	Direction	Distance (mi)	Distance (ft)	Elevation (ft)	DB
44	NNW	0.75	3,959.29	3.83	WATER WELLS

Permit:	-	Static Water Lvl Ft:	0
Legacy No:	-	Contractor License:	-
Station ID:	112221	Contractor Name:	-
Compliance No:	769510	Driller Name:	Robert Schmidt?
Well Use:	Monitoring	County:	Indian River

Type of Work:	-	Location State:	-
Casing Depth:	0	Section:	26
Total Depth:	0	Township:	31S
Diameter:	0	Range:	39E
Completion Date:	04/09/1999	Latitude:	274534.698384
Issue Date:	-	Longitude:	802408.134308
Well Street Address:	-		
Documents:	Well Completion Report		
Documents URL:	https://permitting.sjrwmd.com/apps/idcplg?IdcService=GET_FILE&coreContentOnly=1&RevisionSelectionMethod=Latest&allowInterrupt=1&Rendition=Web&dDocName=EREG_1492843		

Map Key	Direction	Distance (mi)	Distance (ft)	Elevation (ft)	DB
44	NNW	0.75	3,959.29	3.83	WATER WELLS

Permit:	-	Static Water Lvl Ft:	0
Legacy No:	-	Contractor License:	-
Station ID:	198139	Contractor Name:	-
Compliance No:	863602	Driller Name:	Kelsey Holton
Well Use:	-	County:	Indian River
Type of Work:	-	Location State:	-
Casing Depth:	84	Section:	26
Total Depth:	130	Township:	31S
Diameter:	2	Range:	39E
Completion Date:	01/03/2005	Latitude:	274534.698384
Issue Date:	-	Longitude:	802408.134308
Well Street Address:	626 Caravan		
Documents:	Well Completion Report		
Documents URL:	https://permitting.sjrwmd.com/apps/idcplg?IdcService=GET_FILE&coreContentOnly=1&RevisionSelectionMethod=Latest&allowInterrupt=1&Rendition=Web&dDocName=EREG_1577908		

Map Key	Direction	Distance (mi)	Distance (ft)	Elevation (ft)	DB
44	NNW	0.75	3,959.29	3.83	WATER WELLS

Permit:	-	Static Water Lvl Ft:	6
Legacy No:	-	Contractor License:	-
Station ID:	398683	Contractor Name:	-
Compliance No:	1116090	Driller Name:	-
Well Use:	-	County:	Indian River
Type of Work:	-	Location State:	-
Casing Depth:	0	Section:	26
Total Depth:	66	Township:	31S
Diameter:	2	Range:	39E
Completion Date:	02/09/1987	Latitude:	274534.698384
Issue Date:	-	Longitude:	802408.134308
Well Street Address:	Larchmont Lane		

Documents: Well Completion Report
Documents URL: https://permitting.sjrwmd.com/apps/idcplg?IdcService=GET_FILE&coreContentOnly=1&RevisionSelectionMethod=Latest&allowInterrupt=1&dDocName=EREG_1921286

Map Key	Direction	Distance (mi)	Distance (ft)	Elevation (ft)	DB
44	NNW	0.75	3,959.29	3.83	WATER WELLS

Permit:	-	Static Water Lvl Ft:	0
Legacy No:	-	Contractor License:	-
Station ID:	322914	Contractor Name:	-
Compliance No:	1040218	Driller Name:	?
Well Use:	Domestic	County:	Indian River
Type of Work:	-	Location State:	-
Casing Depth:	0	Section:	26
Total Depth:	480	Township:	31S
Diameter:	0	Range:	39E
Completion Date:	03/07/2008	Latitude:	274534.698384
Issue Date:	-	Longitude:	802408.134308
Well Street Address:	-		
Documents:	Well Completion Report		
Documents URL:	https://permitting.sjrwmd.com/apps/idcplg?IdcService=GET_FILE&coreContentOnly=1&RevisionSelectionMethod=Latest&allowInterrupt=1&dDocName=EREG_1845954		

Map Key	Direction	Distance (mi)	Distance (ft)	Elevation (ft)	DB
44	NNW	0.75	3,959.29	3.83	WATER WELLS

Permit:	-	Static Water Lvl Ft:	0
Legacy No:	-	Contractor License:	-
Station ID:	268024	Contractor Name:	-
Compliance No:	985263	Driller Name:	?
Well Use:	-	County:	Indian River
Type of Work:	-	Location State:	-
Casing Depth:	0	Section:	26
Total Depth:	229	Township:	31S
Diameter:	2	Range:	39E
Completion Date:	02/21/1995	Latitude:	274534.698384
Issue Date:	-	Longitude:	802408.134308
Well Street Address:	Little Ordid Island Estes Lot #53		
Documents:	Well Completion Report		
Documents URL:	https://permitting.sjrwmd.com/apps/idcplg?IdcService=GET_FILE&coreContentOnly=1&RevisionSelectionMethod=Latest&allowInterrupt=1&Rendition=Web&dDocName=EREG_1790857		

Map Key	Direction	Distance (mi)	Distance (ft)	Elevation (ft)	DB
44	NNW	0.75	3,959.29	3.83	WATER WELLS

Permit:	-	Static Water Lvl Ft:	7
Legacy No:	-	Contractor License:	-
Station ID:	296813	Contractor Name:	-
Compliance No:	1014083	Driller Name:	?
Well Use:	-	County:	Indian River
Type of Work:	-	Location State:	-
Casing Depth:	0	Section:	26
Total Depth:	15	Township:	31S
Diameter:	2	Range:	39E
Completion Date:	01/12/1993	Latitude:	274534.698384
Issue Date:	-	Longitude:	802408.134308
Well Street Address:	-		
Documents:	Well Completion Report		
Documents URL:	https://permitting.sjrwmd.com/apps/idcplg?IdcService=GET_FILE&coreContentOnly=1&RevisionSelectionMethod=Latest&allowInterrupt=1&Rendition=Web&dDocName=EREG_1819560		

Map Key	Direction	Distance (mi)	Distance (ft)	Elevation (ft)	DB
44	NNW	0.75	3,959.29	3.83	WATER WELLS

Permit:	-	Static Water Lvl Ft:	6
Legacy No:	-	Contractor License:	-
Station ID:	137697	Contractor Name:	-
Compliance No:	796742	Driller Name:	T Parish
Well Use:	Domestic	County:	Indian River
Type of Work:	-	Location State:	-
Casing Depth:	16	Section:	26
Total Depth:	16	Township:	31S
Diameter:	2	Range:	39E
Completion Date:	11/20/2005	Latitude:	274534.698384
Issue Date:	-	Longitude:	802408.134308
Well Street Address:	8585 Seachest		
Documents:	Well Completion Report		
Documents URL:	https://permitting.sjrwmd.com/apps/idcplg?IdcService=GET_FILE&coreContentOnly=1&RevisionSelectionMethod=Latest&allowInterrupt=1&Rendition=Web&dDocName=EREG_1514446		

Map Key	Direction	Distance (mi)	Distance (ft)	Elevation (ft)	DB
44	NNW	0.75	3,959.29	3.83	WATER WELLS

Permit:	-	Static Water Lvl Ft:	0
Legacy No:	-	Contractor License:	-
Station ID:	400750	Contractor Name:	-
Compliance No:	1118157	Driller Name:	-
Well Use:	Monitoring	County:	Indian River
Type of Work:	-	Location State:	-

Casing Depth:	0	Section:	26
Total Depth:	10	Township:	31S
Diameter:	1	Range:	39E
Completion Date:	11/17/2008	Latitude:	274534.698384
Issue Date:	-	Longitude:	802408.134308
Well Street Address:	-		
Documents:	Well Completion Report		
Documents URL:	https://permitting.sjrwmd.com/apps/idcplg?IdcService=GET_FILE&coreContentOnly=1&RevisionSelectionMethod=Latest&allowInterrupt=1&dDocName=EREG_1923303		

Map Key	Direction	Distance (mi)	Distance (ft)	Elevation (ft)	DB
44	NNW	0.75	3,959.29	3.83	WATER WELLS

Permit:	-	Static Water Lvl Ft:	0
Legacy No:	-	Contractor License:	-
Station ID:	198149	Contractor Name:	-
Compliance No:	863612	Driller Name:	Kelsey Holton?
Well Use:	-	County:	Indian River
Type of Work:	-	Location State:	-
Casing Depth:	75	Section:	26
Total Depth:	90	Township:	31S
Diameter:	2	Range:	39E
Completion Date:	03/04/2005	Latitude:	274534.698384
Issue Date:	-	Longitude:	802408.134308
Well Street Address:	668 Carnival Terr Lot 31 Blk 353 Unit 11		
Documents:	Well Completion Report		
Documents URL:	https://permitting.sjrwmd.com/apps/idcplg?IdcService=GET_FILE&coreContentOnly=1&RevisionSelectionMethod=Latest&allowInterrupt=1&Rendition=Web&dDocName=EREG_1575863		

Map Key	Direction	Distance (mi)	Distance (ft)	Elevation (ft)	DB
44	NNW	0.75	3,959.29	3.83	WATER WELLS

Permit:	-	Static Water Lvl Ft:	0
Legacy No:	-	Contractor License:	-
Station ID:	95181	Contractor Name:	-
Compliance No:	546642	Driller Name:	DAVE POTTINGER
Well Use:	Domestic	County:	Indian River
Type of Work:	-	Location State:	-
Casing Depth:	294	Section:	26
Total Depth:	520	Township:	31S
Diameter:	2	Range:	39E
Completion Date:	01/31/2001	Latitude:	274534.698384
Issue Date:	-	Longitude:	802408.134308
Well Street Address:	8120 S. SEMCREST DRIVE		
Documents:	Well Completion Report		

Documents URL: https://permitting.sjrwmd.com/apps/idcplg?IdcService=GET_FILE&coreContentOnly=1&RevisionSelectionMethod=Latest&allowInterrupt=1&Rendition=Web&dDocName=EREG_1469429

Map Key	Direction	Distance (mi)	Distance (ft)	Elevation (ft)	DB
44	NNW	0.75	3,959.29	3.83	WATER WELLS

Permit:	-	Static Water Lvl Ft:	2
Legacy No:	-	Contractor License:	-
Station ID:	268022	Contractor Name:	-
Compliance No:	985261	Driller Name:	Al Bruce
Well Use:	-	County:	Indian River
Type of Work:	-	Location State:	FL
Casing Depth:	0	Section:	26
Total Depth:	620	Township:	31S
Diameter:	0	Range:	39E
Completion Date:	06/19/1995	Latitude:	274534.698384
Issue Date:	-	Longitude:	802408.134308
Well Street Address:	Po Box 731017, Sebastian, FL 32978		
Documents:	Well Completion Report		
Documents URL:	https://permitting.sjrwmd.com/apps/idcplg?IdcService=GET_FILE&coreContentOnly=1&RevisionSelectionMethod=Latest&allowInterrupt=1&Rendition=Web&dDocName=EREG_1790852		

Map Key	Direction	Distance (mi)	Distance (ft)	Elevation (ft)	DB
44	NNW	0.75	3,959.29	3.83	WATER WELLS

Permit:	-	Static Water Lvl Ft:	5.9
Legacy No:	-	Contractor License:	-
Station ID:	178649	Contractor Name:	-
Compliance No:	843809	Driller Name:	B J Mccullers?
Well Use:	Other	County:	Indian River
Type of Work:	-	Location State:	-
Casing Depth:	12	Section:	26
Total Depth:	15	Township:	31S
Diameter:	2	Range:	39E
Completion Date:	05/01/2000	Latitude:	274534.698384
Issue Date:	-	Longitude:	802408.134308
Well Street Address:	-		
Documents:	Well Completion Report		
Documents URL:	https://permitting.sjrwmd.com/apps/idcplg?IdcService=GET_FILE&coreContentOnly=1&RevisionSelectionMethod=Latest&allowInterrupt=1&Rendition=Web&dDocName=EREG_1549219		

Map Key	Direction	Distance (mi)	Distance (ft)	Elevation (ft)	DB
44	NNW	0.75	3,959.29	3.83	WATER WELLS

Permit:	-	Static Water Lvl Ft:	7
Legacy No:	-	Contractor License:	-
Station ID:	296818	Contractor Name:	-
Compliance No:	1014088	Driller Name:	?
Well Use:	-	County:	Indian River
Type of Work:	-	Location State:	-
Casing Depth:	0	Section:	26
Total Depth:	15	Township:	31S
Diameter:	2	Range:	39E
Completion Date:	01/13/1993	Latitude:	274534.698384
Issue Date:	-	Longitude:	802408.134308
Well Street Address:	-		
Documents:	Well Completion Report		
Documents URL:	https://permitting.sjrwmd.com/apps/idcplg?IdcService=GET_FILE&coreContentOnly=1&RevisionSelectionMethod=Latest&allowInterrupt=1&Rendition=Web&dDocName=EREG_1819565		

Map Key	Direction	Distance (mi)	Distance (ft)	Elevation (ft)	DB
44	NNW	0.75	3,959.29	3.83	WATER WELLS

Permit:	-	Static Water Lvl Ft:	0
Legacy No:	-	Contractor License:	-
Station ID:	398699	Contractor Name:	-
Compliance No:	1116106	Driller Name:	?
Well Use:	Monitoring	County:	Indian River
Type of Work:	-	Location State:	-
Casing Depth:	0	Section:	26
Total Depth:	20	Township:	31S
Diameter:	0	Range:	39E
Completion Date:	06/03/1986	Latitude:	274534.698384
Issue Date:	-	Longitude:	802408.134308
Well Street Address:	-		
Documents:	Well Completion Report		
Documents URL:	https://permitting.sjrwmd.com/apps/idcplg?IdcService=GET_FILE&coreContentOnly=1&RevisionSelectionMethod=Latest&allowInterrupt=1&dDocName=EREG_1921302		

Map Key	Direction	Distance (mi)	Distance (ft)	Elevation (ft)	DB
44	NNW	0.75	3,959.29	3.83	WATER WELLS

Permit:	-	Static Water Lvl Ft:	5
Legacy No:	-	Contractor License:	-
Station ID:	398695	Contractor Name:	-
Compliance No:	1116102	Driller Name:	?
Well Use:	-	County:	Indian River
Type of Work:	-	Location State:	-
Casing Depth:	0	Section:	26

Total Depth:	615	Township:	31S
Diameter:	0	Range:	39E
Completion Date:	06/06/1985	Latitude:	274534.698384
Issue Date:	-	Longitude:	802408.134308
Well Street Address:	-		
Documents:	Well Completion Report		
Documents URL:	https://permitting.sjrwmd.com/apps/idcplg?IdcService=GET_FILE&coreContentOnly=1&RevisionSelectionMethod=Latest&allowInterrupt=1&dDocName=EREG_1921298		

Map Key	Direction	Distance (mi)	Distance (ft)	Elevation (ft)	DB
44	NNW	0.75	3,959.29	3.83	WATER WELLS

Permit:	-	Static Water Lvl Ft:	0
Legacy No:	-	Contractor License:	-
Station ID:	398680	Contractor Name:	-
Compliance No:	1116087	Driller Name:	?
Well Use:	-	County:	Indian River
Type of Work:	-	Location State:	-
Casing Depth:	0	Section:	26
Total Depth:	18	Township:	31S
Diameter:	2	Range:	39E
Completion Date:	07/25/1987	Latitude:	274534.698384
Issue Date:	-	Longitude:	802408.134308
Well Street Address:	8400 N, Aia, Vero Beach, FL		
Documents:	Well Completion Report		
Documents URL:	https://permitting.sjrwmd.com/apps/idcplg?IdcService=GET_FILE&coreContentOnly=1&RevisionSelectionMethod=Latest&allowInterrupt=1&dDocName=EREG_1921283		

Map Key	Direction	Distance (mi)	Distance (ft)	Elevation (ft)	DB
44	NNW	0.75	3,959.29	3.83	WATER WELLS

Permit:	-	Static Water Lvl Ft:	8
Legacy No:	-	Contractor License:	-
Station ID:	112632	Contractor Name:	-
Compliance No:	770008	Driller Name:	Al Bruce?
Well Use:	Domestic	County:	Indian River
Type of Work:	-	Location State:	-
Casing Depth:	0	Section:	26
Total Depth:	620	Township:	31S
Diameter:	0	Range:	39E
Completion Date:	05/13/2002	Latitude:	274534.698384
Issue Date:	-	Longitude:	802408.134308
Well Street Address:	2505		
Documents:	Well Completion Report		
Documents URL:	https://permitting.sjrwmd.com/apps/idcplg?IdcService=GET_FILE&coreContentOnly=1&RevisionSelectionMethod=Latest&allowInterrupt=1&Renditi		

on=Web&dDocName=EREG_1489955

Map Key	Direction	Distance (mi)	Distance (ft)	Elevation (ft)	DB
44	NNW	0.75	3,959.29	3.83	WATER WELLS

Permit:	-	Static Water Lvl Ft:	0
Legacy No:	-	Contractor License:	-
Station ID:	95056	Contractor Name:	-
Compliance No:	546517	Driller Name:	RUBEN KOCH?
Well Use:	-	County:	Indian River
Type of Work:	-	Location State:	-
Casing Depth:	18	Section:	26
Total Depth:	18	Township:	31S
Diameter:	2	Range:	39E
Completion Date:	03/07/2001	Latitude:	274534.698384
Issue Date:	-	Longitude:	802408.134308
Well Street Address:	9025 N AIA RD		
Documents:	Well Completion Report		
Documents URL:	https://permitting.sjrwmd.com/apps/idcplg?IdcService=GET_FILE&coreContentOnly=1&RevisionSelectionMethod=Latest&allowInterrupt=1&Rendition=Web&dDocName=EREG_1475122		

Map Key	Direction	Distance (mi)	Distance (ft)	Elevation (ft)	DB
45	NNW	0.75	3,984.48	3.90	WATER WELLS

Permit:	-	Static Water Lvl Ft:	0
Legacy No:	-	Contractor License:	-
Station ID:	323002	Contractor Name:	-
Compliance No:	1040306	Driller Name:	?
Well Use:	Monitoring	County:	Indian River
Type of Work:	-	Location State:	-
Casing Depth:	0	Section:	26
Total Depth:	0	Township:	31S
Diameter:	6	Range:	39E
Completion Date:	12/14/2005	Latitude:	274535
Issue Date:	-	Longitude:	802408
Well Street Address:	-		
Documents:	Well Completion Report		
Documents URL:	https://permitting.sjrwmd.com/apps/idcplg?IdcService=GET_FILE&coreContentOnly=1&RevisionSelectionMethod=Latest&allowInterrupt=1&dDocName=EREG_1846040		

Map Key	Direction	Distance (mi)	Distance (ft)	Elevation (ft)	DB
46	WNW	0.65	3,458.18	0.33	WATER WELLS

Permit:	-	Static Water Lvl Ft:	10
Legacy No:	-	Contractor License:	-

Wells and Additional Sources Detail Report

Station ID:	258365	Contractor Name:	-
Compliance No:	975558	Driller Name:	Al Bruce
Well Use:	-	County:	Indian River
Type of Work:	-	Location State:	-
Casing Depth:	0	Section:	26
Total Depth:	500	Township:	31S
Diameter:	5	Range:	39E
Completion Date:	06/05/1996	Latitude:	274514.423976
Issue Date:	-	Longitude:	802434.02108
Well Street Address:	345 Cathedral Oak Drive Lot # 207		
Documents:	Well Completion Report		
Documents URL:	https://permitting.sjrwmd.com/apps/idcplg?IdcService=GET_FILE&coreContentOnly=1&RevisionSelectionMethod=Latest&allowInterrupt=1&Rendition=Web&dDocName=EREG_1781279		

Map Key	Direction	Distance (mi)	Distance (ft)	Elevation (ft)	DB
46	WNW	0.65	3,458.18	0.33	WATER WELLS

Permit:	-	Static Water Lvl Ft:	10
Legacy No:	-	Contractor License:	-
Station ID:	258363	Contractor Name:	-
Compliance No:	975556	Driller Name:	Al Bruce
Well Use:	-	County:	Indian River
Type of Work:	-	Location State:	-
Casing Depth:	0	Section:	26
Total Depth:	500	Township:	31S
Diameter:	0	Range:	39E
Completion Date:	06/05/1996	Latitude:	274514.423976
Issue Date:	-	Longitude:	802434.02108
Well Street Address:	345 Cathedral Oak Drive Lot # 207		
Documents:	Well Completion Report		
Documents URL:	https://permitting.sjrwmd.com/apps/idcplg?IdcService=GET_FILE&coreContentOnly=1&RevisionSelectionMethod=Latest&allowInterrupt=1&Rendition=Web&dDocName=EREG_1781277		

Map Key	Direction	Distance (mi)	Distance (ft)	Elevation (ft)	DB
46	WNW	0.65	3,458.18	0.33	WATER WELLS

Permit:	-	Static Water Lvl Ft:	10
Legacy No:	-	Contractor License:	-
Station ID:	258367	Contractor Name:	-
Compliance No:	975560	Driller Name:	Al Bruce
Well Use:	-	County:	Indian River
Type of Work:	-	Location State:	-
Casing Depth:	0	Section:	26
Total Depth:	500	Township:	31S
Diameter:	0	Range:	39E

Completion Date:	06/05/1996	Latitude:	274514.423976
Issue Date:	-	Longitude:	802434.02108
Well Street Address:	345 Cathedral Oak Drive Lot # 207		
Documents:	Well Completion Report		
Documents URL:	https://permitting.sjrwmd.com/apps/idcplg?IdcService=GET_FILE&coreContentOnly=1&RevisionSelectionMethod=Latest&allowInterrupt=1&Rendition=Web&dDocName=EREG_1781281		

Map Key	Direction	Distance (mi)	Distance (ft)	Elevation (ft)	DB
46	WNW	0.65	3,458.18	0.33	WATER WELLS

Permit:	-	Static Water Lvl Ft:	10
Legacy No:	-	Contractor License:	-
Station ID:	258361	Contractor Name:	-
Compliance No:	975554	Driller Name:	Al Bruce
Well Use:	-	County:	Indian River
Type of Work:	-	Location State:	-
Casing Depth:	0	Section:	26
Total Depth:	500	Township:	31S
Diameter:	2	Range:	39E
Completion Date:	06/05/1996	Latitude:	274514.423976
Issue Date:	-	Longitude:	802434.02108
Well Street Address:	345 Cathedral Oak Drive Lot # 207		
Documents:	Well Completion Report		
Documents URL:	https://permitting.sjrwmd.com/apps/idcplg?IdcService=GET_FILE&coreContentOnly=1&RevisionSelectionMethod=Latest&allowInterrupt=1&Rendition=Web&dDocName=EREG_1781275		

Map Key	Direction	Distance (mi)	Distance (ft)	Elevation (ft)	DB
46	WNW	0.65	3,458.18	0.33	WATER WELLS

Permit:	-	Static Water Lvl Ft:	10
Legacy No:	-	Contractor License:	-
Station ID:	258369	Contractor Name:	-
Compliance No:	975562	Driller Name:	Al Bruce
Well Use:	-	County:	Indian River
Type of Work:	-	Location State:	-
Casing Depth:	0	Section:	26
Total Depth:	500	Township:	31S
Diameter:	0	Range:	39E
Completion Date:	06/05/1996	Latitude:	274514.423976
Issue Date:	-	Longitude:	802434.02108
Well Street Address:	345 Cathedral Oak Drive Lot # 207		
Documents:	Well Completion Report		
Documents URL:	https://permitting.sjrwmd.com/apps/idcplg?IdcService=GET_FILE&coreContentOnly=1&RevisionSelectionMethod=Latest&allowInterrupt=1&Rendition=Web&dDocName=EREG_1781283		

Wells and Additional Sources Detail Report

Map Key	Direction	Distance (mi)	Distance (ft)	Elevation (ft)	DB
47	SE	0.70	3,706.05	9.67	WATER WELLS

Permit:	-	Static Water Lvl Ft:	4
Legacy No:	-	Contractor License:	-
Station ID:	323054	Contractor Name:	-
Compliance No:	1040358	Driller Name:	-
Well Use:	-	County:	Indian River
Type of Work:	-	Location State:	-
Casing Depth:	0	Section:	36
Total Depth:	25	Township:	31S
Diameter:	2	Range:	39E
Completion Date:	08/30/2007	Latitude:	274424.759816
Issue Date:	-	Longitude:	802311.139576
Well Street Address:	151 N. White Jewel Ct		
Documents:	Well Completion Report		
Documents URL:	https://permitting.sjrwmd.com/apps/idcplg?IdcService=GET_FILE&coreContentOnly=1&RevisionSelectionMethod=Latest&allowInterrupt=1&dDocName=EREG_1846092		

Map Key	Direction	Distance (mi)	Distance (ft)	Elevation (ft)	DB
48	WNW	0.67	3,545.26	0.33	WATER WELLS

Permit:	-	Static Water Lvl Ft:	9
Legacy No:	-	Contractor License:	-
Station ID:	178438	Contractor Name:	-
Compliance No:	843598	Driller Name:	Al Bruce?
Well Use:	-	County:	Indian River
Type of Work:	-	Location State:	-
Casing Depth:	0	Section:	27
Total Depth:	520	Township:	31S
Diameter:	0	Range:	39E
Completion Date:	03/08/1999	Latitude:	274516.560756
Issue Date:	-	Longitude:	802433.405948
Well Street Address:	356 Live Oak Drive		
Documents:	Well Completion Report		
Documents URL:	https://permitting.sjrwmd.com/apps/idcplg?IdcService=GET_FILE&coreContentOnly=1&RevisionSelectionMethod=Latest&allowInterrupt=1&Rendition=Web&dDocName=EREG_1549112		

Map Key	Direction	Distance (mi)	Distance (ft)	Elevation (ft)	DB
49	SSE	0.79	4,177.90	0.74	WATER WELLS

Permit:	-	Static Water Lvl Ft:	0
Legacy No:	-	Contractor License:	-
Station ID:	140475	Contractor Name:	-

Wells and Additional Sources Detail Report

Compliance No:	801653	Driller Name:	Willy Griffa?
Well Use:	-	County:	Indian River
Type of Work:	-	Location State:	-
Casing Depth:	0	Section:	36
Total Depth:	560	Township:	31S
Diameter:	0	Range:	39E
Completion Date:	07/26/2006	Latitude:	274411.485824
Issue Date:	-	Longitude:	802332.151336
Well Street Address:	526 Feather Palm Dr		
Documents:	Well Completion Report		
Documents URL:	https://permitting.sjrwmd.com/apps/idcplg?IdcService=GET_FILE&coreContentOnly=1&RevisionSelectionMethod=Latest&allowInterrupt=1&Rendition=Web&dDocName=EREG_1523353		

Map Key	Direction	Distance (mi)	Distance (ft)	Elevation (ft)	DB
51	NNW	0.79	4,192.93	3.23	WATER WELLS

Permit:	-	Static Water Lvl Ft:	0
Legacy No:	-	Contractor License:	-
Station ID:	140591	Contractor Name:	-
Compliance No:	801769	Driller Name:	Ruben Koch
Well Use:	-	County:	Indian River
Type of Work:	-	Location State:	-
Casing Depth:	21	Section:	36
Total Depth:	21	Township:	31S
Diameter:	2	Range:	39E
Completion Date:	05/21/2006	Latitude:	274536.167616
Issue Date:	-	Longitude:	802411.22948
Well Street Address:	2027 Indian		
Documents:	Well Completion Report		
Documents URL:	https://permitting.sjrwmd.com/apps/idcplg?IdcService=GET_FILE&coreContentOnly=1&RevisionSelectionMethod=Latest&allowInterrupt=1&Rendition=Web&dDocName=EREG_1522661		

Map Key	Direction	Distance (mi)	Distance (ft)	Elevation (ft)	DB
52	SE	0.75	3,939.77	8.75	WATER WELLS

Permit:	-	Static Water Lvl Ft:	-
Legacy No:	-	Contractor License:	-
Station ID:	450309	Contractor Name:	-
Compliance No:	1271988	Driller Name:	Walter Herndon
Well Use:	Irrigation - Landscape	County:	Indian River
Type of Work:	-	Location State:	-
Casing Depth:	10	Section:	36
Total Depth:	15	Township:	31S
Diameter:	2	Range:	Indian River
Completion Date:	08/29/2014	Latitude:	274421.9372

Issue Date:	-	Longitude:	802310.8924
Well Street Address:	111 N White Jewel Ct Indian River Shores FL 32963		
Documents:	Map		
Documents URL:	https://permitting.sjrwmd.com/apps/idcplg?IdcService=GET_FILE&coreContentOnly=1&RevisionSelectionMethod=Latest&allowInterrupt=1&dDocName=EREG_6116078		

Map Key	Direction	Distance (mi)	Distance (ft)	Elevation (ft)	DB
52	SE	0.75	3,939.77	8.75	WATER WELLS

Permit:	-	Static Water Lvl Ft:	-
Legacy No:	-	Contractor License:	-
Station ID:	450309	Contractor Name:	-
Compliance No:	1271988	Driller Name:	Walter Herndon
Well Use:	Irrigation - Landscape	County:	Indian River
Type of Work:	-	Location State:	-
Casing Depth:	10	Section:	36
Total Depth:	15	Township:	31S
Diameter:	2	Range:	39E
Completion Date:	08/29/2014	Latitude:	274421.9372
Issue Date:	-	Longitude:	802310.8924
Well Street Address:	111 N White Jewel Ct Indian River Shores FL 32963		
Documents:	Supporting Document		
Documents URL:	https://permitting.sjrwmd.com/apps/idcplg?IdcService=GET_FILE&coreContentOnly=1&RevisionSelectionMethod=Latest&allowInterrupt=1&dDocName=EREG_6066636		

Map Key	Direction	Distance (mi)	Distance (ft)	Elevation (ft)	DB
53	SE	0.76	3,991.07	9.01	WATER WELLS

Permit:	-	Static Water Lvl Ft:	-
Legacy No:	-	Contractor License:	-
Station ID:	450310	Contractor Name:	-
Compliance No:	1271989	Driller Name:	Walter Herndon
Well Use:	-	County:	Indian River
Type of Work:	-	Location State:	-
Casing Depth:	0	Section:	36
Total Depth:	0	Township:	31S
Diameter:	0	Range:	39E
Completion Date:	08/29/2014	Latitude:	274421.661332
Issue Date:	-	Longitude:	802310.364964
Well Street Address:	111 N White Jewel Ct		
Documents:	Supporting Document		
Documents URL:	https://permitting.sjrwmd.com/apps/idcplg?IdcService=GET_FILE&coreContentOnly=1&RevisionSelectionMethod=Latest&allowInterrupt=1&dDocName=EREG_6066637		

Map Key	Direction	Distance (mi)	Distance (ft)	Elevation (ft)	DB

Map Key	Direction	Distance (mi)	Distance (ft)	Elevation (ft)	DB
54	SSE	0.81	4,290.77	3.92	WATER WELLS

Permit:	-	Static Water Lvl Ft:	-
Legacy No:	-	Contractor License:	-
Station ID:	466928	Contractor Name:	-
Compliance No:	1327410	Driller Name:	-
Well Use:	Irrigation - Landscape	County:	Indian River
Type of Work:	-	Location State:	FL
Casing Depth:	0	Section:	36
Total Depth:	0	Township:	31S
Diameter:	0	Range:	39E
Completion Date:	-	Latitude:	274412.139764
Issue Date:	-	Longitude:	802323.2476
Well Street Address:	420 Palm Island Ln; Indian River Shores; FL - 32963		
Documents:	Supporting Document		
Documents URL:	https://permitting.sjrwmd.com/apps/idcplg?IdcService=GET_FILE&coreContentOnly=1&RevisionSelectionMethod=Latest&allowInterrupt=1&dDocName=EREG_6501940		

Map Key	Direction	Distance (mi)	Distance (ft)	Elevation (ft)	DB
55	SE	0.80	4,206.33	8.38	WATER WELLS

Permit:	-	Static Water Lvl Ft:	-
Legacy No:	-	Contractor License:	-
Station ID:	416079	Contractor Name:	-
Compliance No:	1195589	Driller Name:	RUBEN KOCH
Well Use:	Irrigation - Landscape	County:	Indian River
Type of Work:	-	Location State:	-
Casing Depth:	12	Section:	36
Total Depth:	16	Township:	31S
Diameter:	0.004	Range:	39E
Completion Date:	07/14/2011	Latitude:	274419.173768
Issue Date:	-	Longitude:	802310.062132
Well Street Address:	41 S. WHITE JEWEL CT		
Documents:	Supporting Document		
Documents URL:	https://permitting.sjrwmd.com/apps/idcplg?IdcService=GET_FILE&coreContentOnly=1&RevisionSelectionMethod=Latest&allowInterrupt=1&dDocName=EREG_5607801		

Map Key	Direction	Distance (mi)	Distance (ft)	Elevation (ft)	DB
55	SE	0.80	4,206.33	8.38	WATER WELLS

Permit:	-	Static Water Lvl Ft:	-
Legacy No:	-	Contractor License:	-
Station ID:	416154	Contractor Name:	-
Compliance No:	1195699	Driller Name:	RUBEN KOCH

Wells and Additional Sources Detail Report

Well Use:	Irrigation - Landscape	County:	Indian River
Type of Work:	-	Location State:	-
Casing Depth:	0	Section:	36
Total Depth:	18	Township:	31S
Diameter:	0	Range:	39E
Completion Date:	07/14/2011	Latitude:	274419.173768
Issue Date:	-	Longitude:	802310.062132
Well Street Address:	41 S. WHITE JEWEL CT		
Documents:	Supporting Document		
Documents URL:	https://permitting.sjrwmd.com/apps/idcplg?IdcService=GET_FILE&coreContentOnly=1&RevisionSelectionMethod=Latest&allowInterrupt=1&dDocName=EREG_5608222		

Map Key	Direction	Distance (mi)	Distance (ft)	Elevation (ft)	DB
56	SE	0.80	4,227.61	12.35	WATER WELLS

Permit:	-	Static Water Lvl Ft:	5
Legacy No:	-	Contractor License:	-
Station ID:	322970	Contractor Name:	-
Compliance No:	1040274	Driller Name:	-
Well Use:	-	County:	Indian River
Type of Work:	-	Location State:	-
Casing Depth:	0	Section:	36
Total Depth:	23	Township:	31S
Diameter:	2	Range:	39E
Completion Date:	03/05/2008	Latitude:	274422.21134
Issue Date:	-	Longitude:	802305.6589
Well Street Address:	300n.blue Wave Ln		
Documents:	Well Completion Report		
Documents URL:	https://permitting.sjrwmd.com/apps/idcplg?IdcService=GET_FILE&coreContentOnly=1&RevisionSelectionMethod=Latest&allowInterrupt=1&dDocName=EREG_1846010		

Map Key	Direction	Distance (mi)	Distance (ft)	Elevation (ft)	DB
57	WNW	0.78	4,105.60	0.33	WATER WELLS

Permit:	-	Static Water Lvl Ft:	7
Legacy No:	-	Contractor License:	-
Station ID:	112520	Contractor Name:	-
Compliance No:	769866	Driller Name:	Al Bruce?
Well Use:	-	County:	Indian River
Type of Work:	-	Location State:	-
Casing Depth:	0	Section:	26
Total Depth:	400	Township:	31S
Diameter:	0	Range:	39E
Completion Date:	-	Latitude:	274520.18682
Issue Date:	-	Longitude:	802438.132784

Wells and Additional Sources Detail Report

Well Street Address:	295 Live Oak Drive
Documents:	Well Completion Report
Documents URL:	https://permitting.sjrwmd.com/apps/idcplg?IdcService=GET_FILE&coreContentOnly=1&RevisionSelectionMethod=Latest&allowInterrupt=1&Rendition=Web&dDocName=EREG_1491633

Map Key	Direction	Distance (mi)	Distance (ft)	Elevation (ft)	DB
57	WNW	0.78	4,105.60	0.33	WATER WELLS

Permit:	-	Static Water Lvl Ft:	7
Legacy No:	-	Contractor License:	-
Station ID:	112511	Contractor Name:	-
Compliance No:	769856	Driller Name:	Al Bruce?
Well Use:	-	County:	Indian River
Type of Work:	-	Location State:	-
Casing Depth:	0	Section:	26
Total Depth:	400	Township:	31S
Diameter:	0	Range:	39E
Completion Date:	06/18/1997	Latitude:	274520.18682
Issue Date:	-	Longitude:	802438.132784
Well Street Address:	295 Live Oak Drive		
Documents:	Well Completion Report		
Documents URL:	https://permitting.sjrwmd.com/apps/idcplg?IdcService=GET_FILE&coreContentOnly=1&RevisionSelectionMethod=Latest&allowInterrupt=1&Rendition=Web&dDocName=EREG_1492545		

Map Key	Direction	Distance (mi)	Distance (ft)	Elevation (ft)	DB
57	WNW	0.78	4,105.60	0.33	WATER WELLS

Permit:	-	Static Water Lvl Ft:	7
Legacy No:	-	Contractor License:	-
Station ID:	112514	Contractor Name:	-
Compliance No:	769859	Driller Name:	Al Bruce?
Well Use:	-	County:	Indian River
Type of Work:	-	Location State:	-
Casing Depth:	0	Section:	26
Total Depth:	400	Township:	31S
Diameter:	0	Range:	39E
Completion Date:	06/18/1997	Latitude:	274520.18682
Issue Date:	-	Longitude:	802438.132784
Well Street Address:	295 Live Oak Drive		
Documents:	Well Completion Report		
Documents URL:	https://permitting.sjrwmd.com/apps/idcplg?IdcService=GET_FILE&coreContentOnly=1&RevisionSelectionMethod=Latest&allowInterrupt=1&Rendition=Web&dDocName=EREG_1494877		

Map Key	Direction	Distance (mi)	Distance (ft)	Elevation (ft)	DB
58	WNW	0.79	4,149.23	0.33	WATER WELLS

Permit:	-	Static Water Lvl Ft:	0
Legacy No:	-	Contractor License:	-
Station ID:	259058	Contractor Name:	-
Compliance No:	976251	Driller Name:	Jimmie Walker
Well Use:	-	County:	Indian River
Type of Work:	-	Location State:	-
Casing Depth:	0	Section:	30
Total Depth:	15	Township:	33S
Diameter:	2	Range:	40E
Completion Date:	01/07/1996	Latitude:	274520.438424
Issue Date:	-	Longitude:	802438.529108
Well Street Address:	261 Live Oak		
Documents:	Well Completion Report		
Documents URL:	https://permitting.sjrwmd.com/apps/idcplg?IdcService=GET_FILE&coreContentOnly=1&RevisionSelectionMethod=Latest&allowInterrupt=1&Rendition=Web&dDocName=EREG_1781963		

Map Key	Direction	Distance (mi)	Distance (ft)	Elevation (ft)	DB
59	SSE	0.88	4,623.17	4.39	WATER WELLS

Permit:	-	Static Water Lvl Ft:	-
Legacy No:	-	Contractor License:	-
Station ID:	415827	Contractor Name:	-
Compliance No:	1195112	Driller Name:	Henry McLaughlin
Well Use:	Irrigation - Landscape	County:	Indian River
Type of Work:	-	Location State:	-
Casing Depth:	0	Section:	25
Total Depth:	14	Township:	31S
Diameter:	2	Range:	39E
Completion Date:	02/14/2011	Latitude:	274409.239712
Issue Date:	-	Longitude:	802321.330924
Well Street Address:	415 S Palm Island		
Documents:	Supporting Document		
Documents URL:	https://permitting.sjrwmd.com/apps/idcplg?IdcService=GET_FILE&coreContentOnly=1&RevisionSelectionMethod=Latest&allowInterrupt=1&dDocName=EREG_5604324		

Map Key	Direction	Distance (mi)	Distance (ft)	Elevation (ft)	DB
60	WNW	0.82	4,304.15	0.33	WATER WELLS

Permit:	-	Static Water Lvl Ft:	8
Legacy No:	-	Contractor License:	-
Station ID:	323035	Contractor Name:	-
Compliance No:	1040339	Driller Name:	-
Well Use:	Domestic	County:	Indian River
Type of Work:	-	Location State:	-

Casing Depth:	0	Section:	27
Total Depth:	500	Township:	31S
Diameter:	0	Range:	39E
Completion Date:	05/07/2008	Latitude:	274521.740832
Issue Date:	-	Longitude:	802439.557304
Well Street Address:	276 Live Oak Dr Lot 1		
Documents:	Well Completion Report		
Documents URL:	https://permitting.sjrwmd.com/apps/idcplg?IdcService=GET_FILE&coreContentOnly=1&RevisionSelectionMethod=Latest&allowInterrupt=1&dDocName=EREG_1846073		

Map Key	Direction	Distance (mi)	Distance (ft)	Elevation (ft)	DB
61	NNW	0.93	4,891.29	3.30	WATER WELLS

Permit:	-	Static Water Lvl Ft:	-
Legacy No:	-	Contractor License:	-
Station ID:	454282	Contractor Name:	-
Compliance No:	1286412	Driller Name:	Henry & Tyler McLaughlin
Well Use:	Irrigation - Landscape	County:	Indian River
Type of Work:	-	Location State:	-
Casing Depth:	336	Section:	26
Total Depth:	736	Township:	31S
Diameter:	4	Range:	39E
Completion Date:	03/27/2015	Latitude:	274542.164064
Issue Date:	-	Longitude:	802415.304536
Well Street Address:	9215 Seasons Terr Vero Beach FL 32963		
Documents:	Supporting Document		
Documents URL:	https://permitting.sjrwmd.com/apps/idcplg?IdcService=GET_FILE&coreContentOnly=1&RevisionSelectionMethod=Latest&allowInterrupt=1&dDocName=EREG_6188067		

Map Key	Direction	Distance (mi)	Distance (ft)	Elevation (ft)	DB
62	SSE	0.97	5,114.53	0.82	WATER WELLS

Permit:	-	Static Water Lvl Ft:	-
Legacy No:	-	Contractor License:	-
Station ID:	450307	Contractor Name:	-
Compliance No:	1271986	Driller Name:	Walter Herndon
Well Use:	Irrigation - Landscape	County:	Indian River
Type of Work:	-	Location State:	-
Casing Depth:	2	Section:	36
Total Depth:	13	Township:	31S
Diameter:	2	Range:	39E
Completion Date:	08/26/2014	Latitude:	274402.22198
Issue Date:	-	Longitude:	802331.381512
Well Street Address:	1045 Morningside Dr Vero Beach		

Documents:	Supporting Document
Documents URL:	https://permitting.sjrwmd.com/apps/idcplg?IdcService=GET_FILE&coreContentOnly=1&RevisionSelectionMethod=Latest&allowInterrupt=1&dDocName=EREG_6066633

Map Key	Direction	Distance (mi)	Distance (ft)	Elevation (ft)	DB
63	WNW	0.85	4,508.71	0.33	WATER WELLS

Permit:	-	Static Water Lvl Ft:	0
Legacy No:	-	Contractor License:	-
Station ID:	398674	Contractor Name:	-
Compliance No:	1116081	Driller Name:	-
Well Use:	-	County:	Indian River
Type of Work:	-	Location State:	-
Casing Depth:	0	Section:	26
Total Depth:	500	Township:	31S
Diameter:	0	Range:	39E
Completion Date:	11/11/1990	Latitude:	274521.692268
Issue Date:	-	Longitude:	802442.519672
Well Street Address:	Live Oak Dr Block 0000 Lot 0106 Unit 0002		
Documents:	Well Completion Report		
Documents URL:	https://permitting.sjrwmd.com/apps/idcplg?IdcService=GET_FILE&coreContentOnly=1&RevisionSelectionMethod=Latest&allowInterrupt=1&dDocName=EREG_1921277		

Map Key	Direction	Distance (mi)	Distance (ft)	Elevation (ft)	DB
63	WNW	0.85	4,508.71	0.33	WATER WELLS

Permit:	-	Static Water Lvl Ft:	161
Legacy No:	-	Contractor License:	-
Station ID:	398675	Contractor Name:	-
Compliance No:	1116082	Driller Name:	-
Well Use:	-	County:	Indian River
Type of Work:	-	Location State:	-
Casing Depth:	0	Section:	26
Total Depth:	500	Township:	31S
Diameter:	0	Range:	39E
Completion Date:	03/05/1990	Latitude:	274521.692268
Issue Date:	-	Longitude:	802442.519672
Well Street Address:	Live Oak Dr Block 0000 Lot 0107 Unit 0002		
Documents:	Well Completion Report		
Documents URL:	https://permitting.sjrwmd.com/apps/idcplg?IdcService=GET_FILE&coreContentOnly=1&RevisionSelectionMethod=Latest&allowInterrupt=1&dDocName=EREG_1921278		

Map Key	Direction	Distance (mi)	Distance (ft)	Elevation (ft)	DB
64	SE	0.90	4,738.36	10.83	WATER WELLS

Wells and Additional Sources Detail Report

Permit:	-	Static Water Lvl Ft:	0
Legacy No:	-	Contractor License:	-
Station ID:	323066	Contractor Name:	-
Compliance No:	1040370	Driller Name:	-
Well Use:	-	County:	Indian River
Type of Work:	-	Location State:	FL
Casing Depth:	0	Section:	36
Total Depth:	22	Township:	31S
Diameter:	2	Range:	39E
Completion Date:	10/09/2007	Latitude:	274416.176264
Issue Date:	-	Longitude:	802304.757568
Well Street Address:	8100 A1a,, Vero Beach		
Documents:	Well Completion Report		
Documents URL:	https://permitting.sjrwmd.com/apps/idcplg?IdcService=GET_FILE&coreContentOnly=1&RevisionSelectionMethod=Latest&allowInterrupt=1&dDocName=EREG_1846104		

Water Well Construction Permits

Map Key	Direction	Distance (mi)	Distance (ft)	Elevation (ft)	DB
1	SW	0.12	656.70	0.33	WELL CONST PERM

Permit No:	69974-1	County Name:	Indian River
Permit Type:	Water Well Construction	Parcel ID:	NULL
Permit Status:	Active	Section ID:	35
Cur Permit Iss Dt:	3/5/2001	Township ID:	31S
Latitude:	274446	Range ID:	39E
Longitude:	802359		
Project Description:	NULL		

Map Key	Direction	Distance (mi)	Distance (ft)	Elevation (ft)	DB
6	NNW	0.37	1,965.96	1.29	WELL CONST PERM

Permit No:	71170-1	County Name:	Indian River
Permit Type:	Water Well Construction	Parcel ID:	NULL
Permit Status:	Active	Section ID:	26
Cur Permit Iss Dt:	5/16/2001	Township ID:	31S
Latitude:	274516	Range ID:	39E
Longitude:	802401		
Project Description:	NULL		

Map Key	Direction	Distance (mi)	Distance (ft)	Elevation (ft)	DB
50	NNW	0.78	4,115.78	1.60	WELL CONST PERM

Wells and Additional Sources Detail Report

Permit No:	101156-1	County Name:	Indian River
Permit Type:	Water Well Construction	Parcel ID:	NULL
Permit Status:	Active	Section ID:	26
Cur Permit Iss Dt:	9/19/2005	Township ID:	31S
Latitude:	274534	Range ID:	39E
Longitude:	802415		
Project Description:	Norman R Moon, Jr.		

Radon Information

This section lists any relevant radon information found for the target property.

Federal EPA Radon Zone for *INDIAN RIVER* County: **3**

Zone 1: Counties with predicted average indoor radon screening levels greater than 4 pCi/L
Zone 2: Counties with predicted average indoor radon screening levels from 2 to 4 pCi/L
Zone 3: Counties with predicted average indoor radon screening levels less than 2 pCi/L

Federal Area Radon Information for *INDIAN RIVER* County

No Measures/Homes:	46
Arithmetic Mean:	0.3
Standard Deviation:	0.2
Maximum:	1.1
% >4 pCi/L:	-
% >8 pCi/L:	-
% >12 pCi/L:	-
Notes on Data Table:	TABLE 2. Indoor radon results from the Florida population-based radon survey, by county.

Appendix

Federal Sources

FEMA National Flood Hazard Layer — **FEMA FLOOD**

The National Flood Hazard Layer (NFHL) data incorporates Flood Insurance Rate Map (FIRM) databases published by the Federal Emergency Management Agency (FEMA), and any Letters Of Map Revision (LOMRs) that have been issued against those databases since their publication date. The FIRM Database is the digital, geospatial version of the flood hazard information shown on the published paper FIRMs. The FIRM Database depicts flood risk information and supporting data used to develop the risk data. The FIRM Database is derived from Flood Insurance Studies (FISs), previously published FIRMs, flood hazard analyses performed in support of the FISs and FIRMs, and new mapping data, where available.

Indoor Radon Data — **INDOOR RADON**

Indoor radon measurements tracked by the Environmental Protection Agency(EPA) and the State Residential Radon Survey.

Public Water Systems Violations and Enforcement Data — **PWSV**

This list of drinking water violations and enforcement actions is sourced from the U.S Environmental Protection Agency's (EPA) Enforcement and Compliance History Online (ECHO) system that incorporates Public Water Systems data from EPA's Safe Drinking Water Information System (SDWIS) database, as part of the national download of Safe Drinking Water Act (SDWA) data. SDWIS contains information on public water systems from the Public Water System Supervision (PWSS) Program, including monitoring, enforcement, and violation data related to requirements established by the SWDA. Address information provided in SWDIS may correspond either with the physical location of the water system, or with a contact address.

Radon Zone Level — **RADON ZONE**

Areas showing the level of Radon Zones (level 1, 2 or 3) by county. This data is maintained by the Environmental Protection Agency (EPA).

Safe Drinking Water Information System (SDWIS) — **SDWIS**

This national download of Safe Drinking Water Act (SDWA) data is sourced from the U.S Environmental Protection Agency's (EPA) Enforcement and Compliance History Online (ECHO) system that incorporates Public Water Systems data from EPA's Safe Drinking Water Information System (SDWIS) database. SDWIS contains information on public water systems from the Public Water System Supervision (PWSS) Program related to requirements established by the Safe Drinking Water Act (SDWA). Address information provided in SWDIS may correspond either with the physical location of the water system, or with a contact address.

Soil Survey Geographic database — **SSURGO**

The Soil Survey Geographic database (SSURGO) contains information about soil as collected by the National Cooperative Soil Survey at the Natural Resources Conservation Service (NRCS). Soil maps outline areas called map units. The map units are linked to soil properties in a database. Each map unit may contain one to three major components and some minor components.

U.S. Fish & Wildlife Service Wetland Data — **US WETLAND**

The U.S. Fish & Wildlife Service Wetland layer represents the approximate location and type of wetlands and deepwater habitats in the United States.

USGS Current Topo — **US TOPO**

US Topo topographic maps are produced by the National Geospatial Program of the U.S. Geological Survey (USGS). The project was launched in late 2009, and the term "US Topo" refers specifically to quadrangle topographic maps published in 2009 and later.

USGS Geology — **US GEOLOGY**

Seamless maps depicting geological information provided by the United States Geological Survey (USGS).

USGS National Water Information System — **FED USGS**

The U.S. Geological Survey's (USGS) National Water Information System (NWIS) is the nation's principal repository of water resources data. The data includes comprehensive information of well-construction details, time-series data for gage height, streamflow, groundwater level, and precipitation and water use data. This NWIS database information is obtained through the Water Quality Data Portal (WQP). The WQP

is a cooperative service sponsored by the USGS, the Environmental Protection Agency (EPA), and the National Water Quality Monitoring Council (NWQMC).

State Sources

Florida Subsidence Incident Reports — **SINKHOLES**

A list of Florida Subsidence Incidents made available by the Florida Department of Environmental Protection (DEP) and maintained by the Florida Geological Survey. Sinkholes are closed depressions in areas underlain by soluble rock such as limestone, dolostone, and in some states gypsum and salt. Other subterranean events can cause holes, depressions, or subsidence of the land surface that may mimic sinkhole activity. Commonly, a reported depression is not verified by a licensed professional geologist to be a true sinkhole, and the cause of subsidence is not known. Such an event is called a subsidence incident.

Oil and Gas Wells — **OGW**

The Oil and Gas Program is the permitting authority within the Florida Department of Environmental Protection's Mining and Minerals Regulation Program. Companies interested in exploration or production of hydrocarbons in Florida are regulated by the Oil and Gas Program. This data is made available by Florida Department of Environmental Protection's Oil and Gas program.

Public Water Supply Wells — **PWSW**

The Public Water Supply Wells (PWSW) data consist of public water supply facilities and their wells in Florida, excluding Federally owned facilities. This data is made available by Florida Department of Environmental Protection, Water Compliance Assurance Program.

Underground Injection Control Wells — **UIC**

Class I Underground Injection Control (UIC) wells that are currently or were previously active, as well as proposed sites, regulated by the Florida Department of Environmental Protection (FDEP). Class I UIC wells are used to inject nonhazardous waste, hazardous waste (new hazardous waste wells were banned in 1983), or municipal waste below the lowermost underground source of drinking water.

Water Use Permits Sites - South Florida Water Management District — **WELLS**

List of Water Use Permitting Facilities consisting of wells, pumps and culverts, made available by the South Florida Water Management District. The facilities represent a subset of all wells, pumps and culverts associated with Water Use Permits. A Water Use Permit is required for all water uses except single family and duplex use and fire fighting.

Water Well Completions - Northwest Florida Water Management District — **WATER WELLS**

A list of existing well permits provided by the Northwest Florida Water Management District, representing records for wells permitted for construction/repair/abandonment beginning in the year 1976; does not typically contain data on wells constructed prior to 1976. The data provided may therefore only represent a fraction of existing wells. The data are provided by water well contractors on completion reports and, in most cases, has not been verified by District staff.

Water Well Completions - St. Johns River Water Management District — **WATER WELLS**

A list of wells in the Water Well Completion Report database made available by the St. Johns River Water Management District (SJRWMD). The SJRWMD advises that data reported in the Water Well Completion Report are obtained from multiple sources, including SJRWMD, delegated counties, and other regulatory agencies; that they cannot assure that contributors have used consistent measurement techniques or adhered to approved quality control standards; and that, although the SJRWMD has made reasonable attempts to assure the quality of the data contained herein, in most cases, the information is reported as received.

Water Well Completions - Suwanee River Water Management District — **WELLS**

A list of wells in the Water Well Completion Report database made available by the Suwanee River Water Management District department (SRWMD). The SRWMD advises that data reported in the Water Well Completion Report are obtained from multiple sources, including SRWMD, delegated counties, and other regulatory agencies; that they cannot assure that contributors have used consistent measurement techniques or adhered to approved quality control standards; and that, although the SRWMD has made reasonable attempts to assure the quality of the data contained herein, in most cases, the information is reported as received.

Water Well Construction Permits — **WELL CONST PERM**

Appendix

A list of water well construction permits issued by the St. Johns River Water Management District (SJRWMD).

Water Well Construction Permits - Southwest Florida Water Management District **WATER WELLS**

A list of permitted well construction sites within the Southwest Florida Water District (SWFWD) maintained by the Southwest Florida Water Management District (SWFWMD). A Well Construction Permit (WCP) is required prior to installation of a water well within the SWFWD. The WCP ensures that wells are constructed by qualified contractors and meet rigid safety and durability standards. This list includes historical well construction sites that may not have a recorded latitude and longitude for their location. Instead, address matching, quarter STR centroids, STR centroids, or county centroids, were used as the location. WCPs for wells under 4" were strictly enforced after 1990, meaning many domestic wells built before may be excluded from this dataset.

Water Wells - Suwanee River Water Management District **WATER WELLS**

A list of water wells made available by the Suwanee River Water Management District department (SRWMD). The SRWMD advises that data are obtained from multiple sources including SRWMD, delegated counties, and other regulatory agencies; that they cannot assure that contributors have used consistent measurement techniques or adhered to approved quality control standards; and that, although the SRWMD has made reasonable attempts to assure the quality of the data contained herein, in most cases, the information is reported as received.

Well Surveillance Program Water Wells **WATER WELLS**

A list of privately and publicly owned potable wells from the Florida Department of Health's (DOH) Well Surveillance Program.

Liability Notice

Reliance on information in Report: The Physical Setting Report (PSR) DOES NOT replace a full Phase I Environmental Site Assessment but is solely intended to be used as a review of environmental databases and physical characteristics for the site or adjacent properties.

License for use of information in Report: No page of this report can be used without this cover page, this notice and the project property identifier. The information in Report(s) may not be modified or re-sold.

Your Liability for misuse: Using this Service and/or its reports in a manner contrary to this Notice or your agreement will be in breach of copyright and contract and ERIS may obtain damages for such mis-use, including damages caused to third parties, and gives ERIS the right to terminate your account, rescind your license to any previous reports and to bar you from future use of the Service.

No warranty of Accuracy or Liability for ERIS: The information contained in this report has been produced by ERIS Information Inc. ("ERIS") using various sources of information, including information provided by Federal and State government departments. The report applies only to the address and up to the date specified on the cover of this report, and any alterations or deviation from this description will require a new report. This report and the data contained herein does not purport to be and does not constitute a guarantee of the accuracy of the information contained herein and does not constitute a legal opinion nor medical advice. Although ERIS has endeavored to present you with information that is accurate, ERIS Information Inc. disclaims, any and all liability for any errors, omissions, or inaccuracies in such information and data, whether attributable to inadvertence, negligence or otherwise, and for any consequences arising therefrom. Liability on the part of ERIS is limited to the monetary value paid for this report.

Trademark and Copyright: You may not use the ERIS trademarks or attribute any work to ERIS other than as outlined above. This Service and Report(s) are protected by copyright owned by ERIS Information Inc. Copyright in data used in the Service or Report(s) (the "Data") is owned by ERIS or its licensors. The Service, Report(s) and Data may not be copied or reproduced in whole or in any substantial part without prior written consent of ERIS.

APPENDIX C

ENVIRONMENTAL DATABASE SEARCH REPORT

DATABASE REPORT

Project Property:	*Jungle Trail Property* *1350 Island Club Manor* *Vero Beach FL 32963*
Project No:	*Jungle Trail*
Report Type:	*Database Report*
Order No:	*25120300654*
Requested by:	*Aspen Environmental, LLC*
Date Completed:	*December 4, 2025*

Environmental Risk Information Services
A division of Glacier Media Inc.
1.866.517.5204 | info@erisinfo.com | erisinfo.com

Table of Contents

Table of Contents.....2
Executive Summary.....3
Executive Summary: Report Summary.....4
Executive Summary: Site Report Summary - Project Property.....9
Executive Summary: Site Report Summary - Surrounding Properties.....10
Executive Summary: Summary by Data Source.....11
Map.....13
Aerial.....16
Topographic Map.....17
Detail Report.....18
Unplottable Summary.....23
Unplottable Report.....24
Appendix: Database Descriptions.....25
Definitions.....42

Notice: IMPORTANT LIMITATIONS and YOUR LIABILITY

Reliance on information in Report: This report DOES NOT replace a full Phase I Environmental Site Assessment but is solely intended to be used as database review of environmental records.

License for use of information in Report: No page of this report can be used without this cover page, this notice and the project property identifier. The information in Report(s) may not be modified or re-sold.

Your Liability for misuse: Using this Service and/or its reports in a manner contrary to this Notice or your agreement will be in breach of copyright and contract and ERIS may obtain damages for such mis-use, including damages caused to third parties, and gives ERIS the right to terminate your account, rescind your license to any previous reports and to bar you from future use of the Service.

No warranty of Accuracy or Liability for ERIS: The information contained in this report has been produced by ERIS Information Inc. ("ERIS") using various sources of information, including information provided by Federal and State government departments. The report applies only to the address and up to the date specified on the cover of this report, and any alterations or deviation from this description will require a new report. This report and the data contained herein does not purport to be and does not constitute a guarantee of the accuracy of the information contained herein and does not constitute a legal opinion nor medical advice. Although ERIS has endeavored to present you with information that is accurate, ERIS disclaims, any and all liability for any errors, omissions, or inaccuracies in such information and data, whether attributable to inadvertence, negligence or otherwise, and for any consequences arising therefrom. Liability on the part of ERIS is limited to the monetary value paid for this report.

Trademark and Copyright: You may not use the ERIS trademarks or attribute any work to ERIS other than as outlined above. This Service and Report (s) are protected by copyright owned by ERIS Information Inc. Copyright in data used in the Service or Report(s) (the "Data") is owned by ERIS or its licensors. The Service, Report(s) and Data may not be copied or reproduced in whole or in any substantial part without prior written consent of ERIS.

Executive Summary

Property Information:

Project Property:		*Jungle Trail Property* *1350 Island Club Manor Vero Beach FL 32963*
Project No:		*Jungle Trail*
Coordinates:		
	Latitude:	*27.74849276*
	Longitude:	*-80.39697432*
	UTM Northing:	*3,069,487.75*
	UTM Easting:	*559,428.72*
	UTM Zone:	*17R*
Elevation:		*3 FT*

Order Information:

Order No:	*25120300654*
Date Requested:	*December 3, 2025*
Requested by:	*Aspen Environmental, LLC*
Report Type:	*Database Report*

Historicals/Products:

Aerial Photographs	*Historical Aerials (with Project Boundaries)*
City Directory Search	*CD - 2 Street Search*
ERIS Xplorer	*ERIS Xplorer*
Excel Add-On	*Excel Add-On*
Fire Insurance Maps	*US Fire Insurance Maps*
Physical Setting Report (PSR)	*Physical Setting Report (PSR)*
Topographic Map	*Topographic Maps*

Executive Summary: Report Summary

Database	Searched	Search Radius	Project Property	Within 0.12mi	0.125mi to 0.25mi	0.25mi to 0.50mi	0.50mi to 1.00mi	Total
Standard Environmental Records								
Federal								
NPL	Y	1	0	0	0	0	0	0
PROPOSED NPL	Y	1	0	0	0	0	0	0
DELETED NPL	Y	0.5	0	0	0	0	-	0
SEMS	Y	0.5	0	0	0	0	-	0
SEMS ARCHIVE	Y	0.5	0	0	0	0	-	0
ODI	Y	0.5	0	0	0	0	-	0
CERCLIS	Y	0.5	0	0	0	0	-	0
IODI	Y	0.5	0	0	0	0	-	0
CERCLIS NFRAP	Y	0.5	0	0	0	0	-	0
CERCLIS LIENS	Y	PO	0	-	-	-	-	0
RCRA CORRACTS	Y	1	0	0	0	0	0	0
RCRA TSD	Y	0.5	0	0	0	0	-	0
RCRA LQG	Y	0.25	0	0	0	-	-	0
RCRA SQG	Y	0.25	0	0	0	-	-	0
RCRA VSQG	Y	0.25	0	0	0	-	-	0
RCRA NON GEN	Y	0.25	0	0	0	-	-	0
RCRA CONTROLS	Y	0.5	0	0	0	0	-	0
FED ENG	Y	0.5	0	0	0	0	-	0
FED INST	Y	0.5	0	0	0	0	-	0
LUCIS	Y	0.5	0	0	0	0	-	0
NPL IC	Y	0.5	0	0	0	0	-	0
ERNS 1982 TO 1986	Y	PO	0	-	-	-	-	0
ERNS 1987 TO 1989	Y	PO	0	-	-	-	-	0
ERNS	Y	PO	0	-	-	-	-	0
FED BROWNFIELDS	Y	0.5	0	0	0	0	-	0
FEMA UST	Y	0.25	0	0	0	-	-	0
FRP	Y	0.25	0	0	0	-	-	0

Database	Searched	Search Radius	Project Property	Within 0.12mi	0.125mi to 0.25mi	0.25mi to 0.50mi	0.50mi to 1.00mi	Total
DELISTED FRP	Y	0.25	0	0	0	-	-	0
HIST GAS STATIONS	Y	0.25	0	0	0	-	-	0
REFN	Y	0.25	0	0	0	-	-	0
BULK TERMINAL	Y	0.25	0	0	0	-	-	0
SEMS LIEN	Y	PO	0	-	-	-	-	0
SUPERFUND ROD	Y	1	0	0	0	0	0	0
State								
SHWS	Y	1	0	0	0	0	0	0
DELISTED SHWS	Y	1	0	0	0	0	0	0
ERIC	Y	1	0	0	0	0	**1**	**1**
CLEANUP DEP	Y	1	0	0	0	0	0	0
WCRPS	Y	1	0	0	0	0	**1**	**1**
DELISTED WCP	Y	1	0	0	0	0	0	0
SWF/LF	Y	0.5	0	0	0	0	-	0
LST	Y	0.5	0	0	0	0	-	0
DELISTED LST	Y	0.5	0	0	0	0	-	0
UST	Y	0.25	0	0	0	-	-	0
AST	Y	0.25	0	0	0	-	-	0
TANK	Y	0.25	0	0	0	-	-	0
DEL UST AST TANK	Y	0.25	0	0	0	-	-	0
DEL STORAGE TANK	Y	0.25	0	0	0	-	-	0
FF TANKS	Y	0.25	0	0	0	-	-	0
STCS	Y	0.5	0	0	0	**1**	-	**1**
INST	Y	0.5	0	0	0	0	-	0
ENG	Y	0.5	0	0	0	0	-	0
VCP	Y	0.5	0	0	0	0	-	0
BROWNFIELDS	Y	0.5	0	0	0	0	-	0
BROWNFIELD AREA	Y	0.5	0	0	0	0	-	0
HAZ WASTE FAC	Y	0.5	0	0	0	0	-	0
SQG	Y	0.5	0	0	0	0	-	0
Tribal								
INDIAN LUST	Y	0.5	0	0	0	0	-	0
INDIAN UST	Y	0.25	0	0	0	-	-	0
DELISTED INDIAN LST	Y	0.5	0	0	0	0	-	0

Database	Searched	Search Radius	Project Property	Within 0.12mi	0.125mi to 0.25mi	0.25mi to 0.50mi	0.50mi to 1.00mi	Total
DELISTED INDIAN UST	Y	0.25	0	0	0	-	-	0
County	***No County databases were selected to be included in the search.***							
Additional Environmental Records								
Federal								
PFAS GHG	Y	0.5	0	0	0	0	-	0
OSC RESPONSE	Y	0.125	0	0	-	-	-	0
FINDS/FRS	Y	PO	0	**2**	-	-	-	**2**
TRIS	Y	PO	0	-	-	-	-	0
PFAS NPL	Y	0.5	0	0	0	0	-	0
PFAS FED SITES	Y	0.5	0	0	0	0	-	0
PFAS SSEHRI	Y	0.5	0	0	0	0	-	0
PFAS ERNS	Y	0.5	0	0	0	0	-	0
PFAS NPDES	Y	0.5	0	0	0	0	-	0
PFAS TRI	Y	0.5	0	0	0	0	-	0
PFAS WATER	Y	0.5	0	0	0	0	-	0
PFAS TSCA	Y	0.5	0	0	0	0	-	0
PFAS E-MANIFEST	Y	0.5	0	0	0	0	-	0
PFAS IND	Y	0.5	0	0	0	0	-	0
HMIRS	Y	0.125	0	0	-	-	-	0
NCDL	Y	0.125	0	0	-	-	-	0
TSCA	Y	0.125	0	0	-	-	-	0
HIST TSCA	Y	0.125	0	0	-	-	-	0
FTTS ADMIN	Y	PO	0	-	-	-	-	0
FTTS INSP	Y	PO	0	-	-	-	-	0
PRP	Y	PO	0	-	-	-	-	0
SCRD DRYCLEANER	Y	0.5	0	0	0	0	-	0
ICIS	Y	PO	0	-	-	-	-	0
FED DRYCLEANERS	Y	0.25	0	0	0	-	-	0
DELISTED FED DRY	Y	0.25	0	0	0	-	-	0
FUDS	Y	1	0	0	0	0	0	0
FUDS MRS	Y	1	0	0	0	0	0	0
FORMER NIKE	Y	1	0	0	0	0	0	0
PIPELINE INCIDENT	Y	PO	0	-	-	-	-	0
MLTS	Y	PO	0	-	-	-	-	0
HIST MLTS	Y	PO	0	-	-	-	-	0

Database	Searched	Search Radius	Project Property	Within 0.12mi	0.125mi to 0.25mi	0.25mi to 0.50mi	0.50mi to 1.00mi	Total
MINES	Y	0.25	0	0	0	-	-	0
SMCRA	Y	1	0	0	0	0	0	0
MRDS	Y	1	0	0	0	0	0	0
LM SITES	Y	1	0	0	0	0	0	0
ALT FUELS	Y	0.25	0	0	0	-	-	0
CONSENT DECREES	Y	0.25	0	0	0	-	-	0
AFS	Y	PO	0	-	-	-	-	0
SSTS	Y	0.25	0	0	0	-	-	0
PCBT	Y	0.5	0	0	0	0	-	0
PCB	Y	0.5	0	0	0	0	-	0
POWER PLANTS	Y	0.125	0	0	-	-	-	0
HIST RISK	Y	0.125	0	0	-	-	-	0
State								
PRIORITYCLEAN	Y	0.5	0	0	0	0	-	0
DRYCLEANERS	Y	0.25	0	0	0	-	-	0
DELISTED DRYCLEANERS	Y	0.25	0	0	0	-	-	0
HISTORICAL DRYC	Y	0.25	0	0	0	-	-	0
SPILLS	Y	0.125	0	0	-	-	-	0
DWM CONTAM	Y	0.5	0	0	0	0	-	0
DEL CONTAM SITE	Y	0.5	0	0	0	0	-	0
PFAS AFFF	Y	0.5	0	0	0	0	-	0
PFAS	Y	0.5	0	0	0	0	-	0
GW CONTAM	Y	0.125	0	0	-	-	-	0
UIC	Y	PO	0	-	-	-	-	0
WELL SURVEILLANCE	Y	0.25	0	0	0	-	-	0
CDV SOUTHEAST	Y	0.5	0	0	0	0	-	0
TIER 2	Y	0.125	0	0	-	-	-	0
DELISTED COUNTY	Y	0.25	0	0	0	-	-	0
Tribal	***No Tribal additional environmental record sources available for this State.***							
County	***No County additional environmental databases were selected to be included in the search.***							
	Total:		0	**2**	0	**1**	**2**	**5**

**** PO – Property Only***

**** 'Property and adjoining properties' database search radii are set at 0.25 miles.***

Executive Summary: Site Report Summary - Project Property

Map Key	DB	Company/Site Name	Address	Direction	Distance (mi/ft)	Elev Diff (ft)	Page Number

No records found in the selected databases for the project property.

Executive Summary: Site Report Summary - Surrounding Properties

Map Key	DB	Company/Site Name	Address	Direction	Distance (mi/ft)	Elev Diff (ft)	Page Number
1	FINDS/FRS	FISCHER RESIDENCE	8550 JUNGLE TRL VERO BEACH FL 32963 ***Registry ID:*** 110071541310	W	0.01 / 53.03	-2	18
2	FINDS/FRS	THE ISLAND CLUB OF VERO BEACH	1239 W ISLAND CLUB SQ VERO BEACH FL 32963 ***Registry ID:*** 110037469851	ESE	0.02 / 84.70	2	18
3	STCS	INDIAN RIVER CNTY-SEA OAKS WWTF	8765 N A1A VERO BEACH FL 32963 ***Facility ID | Fac Stat (OD):*** 9801843 | CLOSED	NE	0.28 / 1,475.85	6	19
4	ERIC	JONES PIER VERO BEACH	7770 JUNGLE TRAIL VERO BEACH FL 32963	SSE	0.91 / 4,790.84	-2	21
4	WCRPS	JONES PIER VERO BEACH	7770 JUNGLE TRAIL VERO BEACH FL	SSE	0.91 / 4,790.84	-2	21

Executive Summary: Summary by Data Source

Standard

State

ERIC - ERIC Waste Cleanup

A search of the ERIC database, dated Oct 16, 2025 has found that there are 1 ERIC site(s) within approximately 1.00miles of the project property.

Lower Elevation	Address	Direction	Distance (mi/ft)	Map Key
JONES PIER VERO BEACH	7770 JUNGLE TRAIL VERO BEACH FL 32963	SSE	0.91 / 4,790.84	4

WCRPS - Waste Cleanup Responsible Party Sites

A search of the WCRPS database, dated Apr 11, 2021 has found that there are 1 WCRPS site(s) within approximately 1.00miles of the project property.

Lower Elevation	Address	Direction	Distance (mi/ft)	Map Key
JONES PIER VERO BEACH	7770 JUNGLE TRAIL VERO BEACH FL	SSE	0.91 / 4,790.84	4

STCS - Storage Tank/Contaminated Facility Search

A search of the STCS database, dated Aug 1, 2025 has found that there are 1 STCS site(s) within approximately 0.50miles of the project property.

Equal/Higher Elevation	Address	Direction	Distance (mi/ft)	Map Key
INDIAN RIVER CNTY-SEA OAKS WWTF	8765 N A1A VERO BEACH FL 32963	NE	0.28 / 1,475.85	3
	Facility ID* | *Fac Stat (OD): *9801843* | *CLOSED*			

Non Standard

Federal

FINDS/FRS - Facility Registry Service/Facility Index

A search of the FINDS/FRS database, dated Oct 10, 2025 has found that there are 2 FINDS/FRS site(s) within approximately 0.02miles of the project property.

Equal/Higher Elevation	Address	Direction	Distance (mi/ft)	Map Key
THE ISLAND CLUB OF VERO BEACH	1239 W ISLAND CLUB SQ VERO BEACH FL 32963	ESE	0.02 / 84.70	2
	Registry ID: *110037469851*			

Lower Elevation	Address	Direction	Distance (mi/ft)	Map Key
FISCHER RESIDENCE	8550 JUNGLE TRL VERO BEACH FL 32963 ***Registry ID**: 110071541310*	W	0.01 / 53.03	1

Map: 1.0 Mile Radius

Order Number: 25120300654

Address: 1350 Island Club Manor, Vero Beach, FL

- Project Property
- Buffer Outline
- Sites with Higher Elevation
- Sites with Same Elevation
- Sites with Lower Elevation
- Sites with Unknown Elevation
- Areas with Higher Elevation
- Areas with Same Elevation
- Areas with Lower Elevation
- Areas with Unknown Elevation
- Freeways; Highways
- Traffic Circle; Ramp
- Major & Minor Arterial
- Traffic Circle; Ramp
- Local Road
- Rail
- State
- Country
- National Wetland
- Indian Reserve Land
- 100 Year Flood Zone
- 500 Year Flood Zone
- FWS Special Designation Areas
- National Priorities List (Active, Delisted, Proposed, Institutional Control)

Source: © 2021 ESRI StreetMap Premium

© ERIS Information Inc.

Map: 0.5 Mile Radius

Order Number: 25120300654

Address: 1350 Island Club Manor, Vero Beach, FL

- Project Property
- Buffer Outline
- Sites with Higher Elevation
- Sites with Same Elevation
- Sites with Lower Elevation
- Sites with Unknown Elevation
- Areas with Higher Elevation
- Areas with Same Elevation
- Areas with Lower Elevation
- Areas with Unknown Elevation
- Freeways; Highways
- Traffic Circle; Ramp
- Major & Minor Arterial
- Traffic Circle; Ramp
- Local Road
- Rail
- State
- Country
- National Wetland
- Indian Reserve Land
- 100 Year Flood Zone
- 500 Year Flood Zone
- FWS Special Designation Areas
- National Priorities List (Active, Delisted, Proposed, Institutional Control)

Source: © 2021 ESRI StreetMap Premium

© ERIS Information Inc.

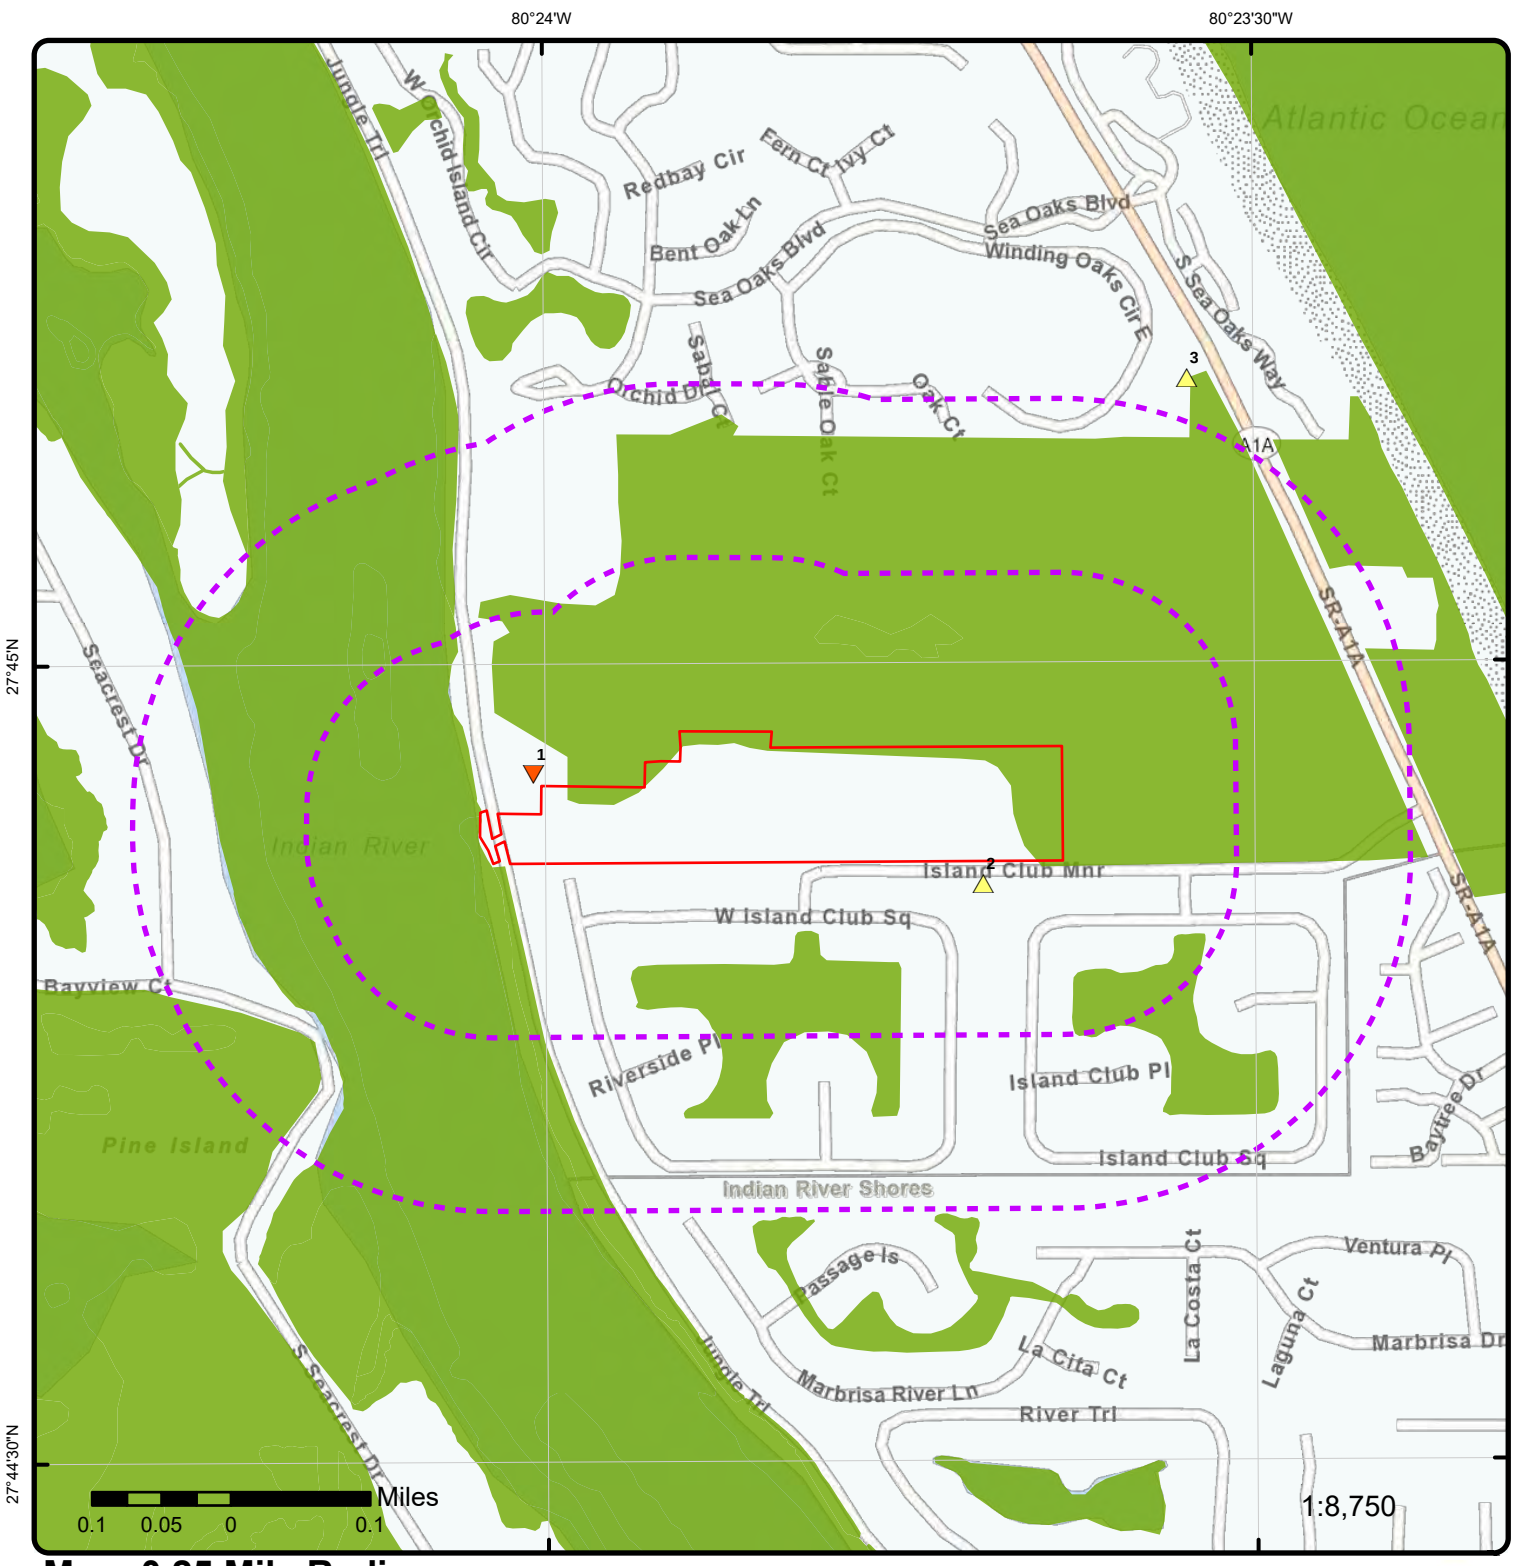

Map: 0.25 Mile Radius

Order Number: 25120300654

Address: 1350 Island Club Manor, Vero Beach, FL

- Project Property
- Buffer Outline
- Sites with Higher Elevation
- Sites with Same Elevation
- Sites with Lower Elevation
- Sites with Unknown Elevation
- Areas with Higher Elevation
- Areas with Same Elevation
- Areas with Lower Elevation
- Areas with Unknown Elevation
- Freeways; Highways
- Traffic Circle; Ramp
- Major & Minor Arterial
- Traffic Circle; Ramp
- Local Road
- Rail
- State
- Country
- National Wetland
- Indian Reserve Land
- 100 Year Flood Zone
- 500 Year Flood Zone
- FWS Special Designation Areas
- National Priorities List (Active, Delisted, Proposed, Institutional Control)

Source: © 2021 ESRI StreetMap Premium

© ERIS Information Inc.

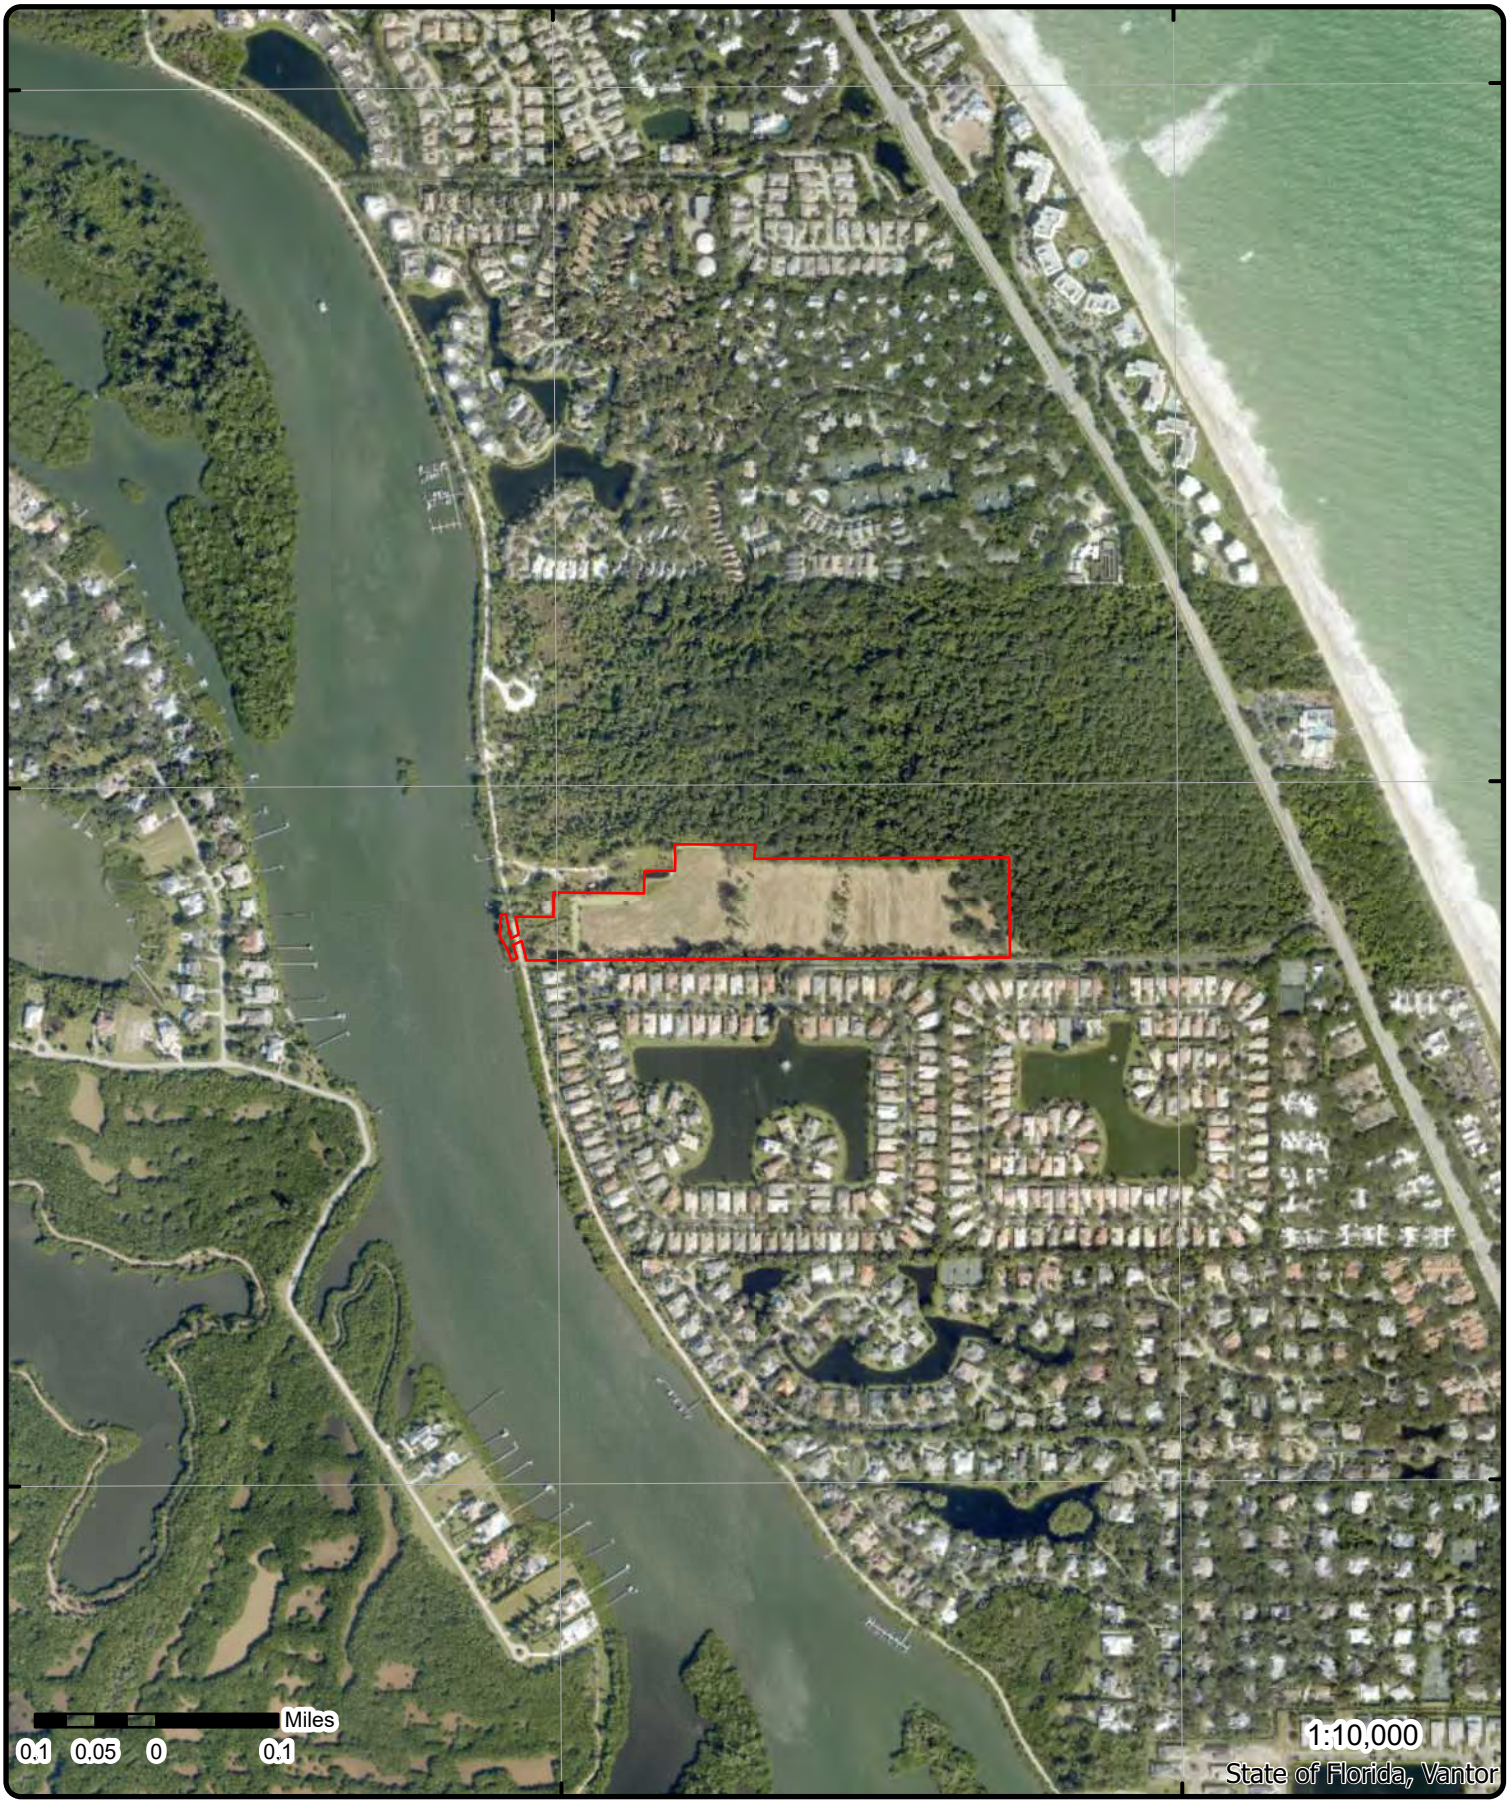

Aerial

Year: 2023

Address: 1350 Island Club Manor, Vero Beach, FL

Source: ESRI World Imagery

Order Number: 25120300654

© ERIS Information Limited Partnership

Topographic Map

Year: 2024

Order Number: 25120300654

Address: 1350 Island Club Manor, FL

Quadrangle(s): Vero Beach FL, Riomar FL, Sebastian FL

Source: USGS Topographic Map

© ERIS Information Inc.

Detail Report

Map Key	Number of Records	Direction	Distance (mi/ft)	Elev/Diff (ft)	Site	DB
1	1 of1	W	0.01 / 53.03	0.33 / -2	FISCHER RESIDENCE 8550 JUNGLE TRL VERO BEACH FL 32963	FINDS/FRS

Registry ID: 110071541310
FIPS Code: FL061
HUC Code: 03080203
Site Type Name: STATIONARY
Location Description:
Supplemental Location:
Create Date: 13-DEC-23
Update Date:
Interest Types: ICIS-NPDES NON-MAJOR, STORM WATER CONSTRUCTION
SIC Codes:
SIC Code Descriptions:
NAICS Codes:
NAICS Code Descriptions:
Conveyor: ICIS
Federal Facility Code:
Federal Agency Name:
Tribal Land Code:
Tribal Land Name:
Congressional Dist No:
Census Block Code: 120610505014022
EPA Region Code: 04
County Name: INDIAN RIVER
US/Mexico Border Ind:
Latitude: 27.74902
Longitude: -80.399802
Reference Point:
Coord Collection Method:
Accuracy Value:
Datum: NAD83
Source:
Facility Detail Rprt URL: https://ofmpub.epa.gov/frs_public2/fii_query_detail.disp_program_facility?p_registry_id=110071541310
Program Acronyms:

NPDES:FLR10WK15, NPDES:FLR10XA94

Map Key	Number of Records	Direction	Distance (mi/ft)	Elev/Diff (ft)	Site	DB
2	1 of1	ESE	0.02 / 84.70	4.41 / 2	THE ISLAND CLUB OF VERO BEACH 1239 W ISLAND CLUB SQ VERO BEACH FL 32963	FINDS/FRS

Registry ID: 110037469851
FIPS Code: FL061
HUC Code: 03080203
Site Type Name: STATIONARY
Location Description:
Supplemental Location:
Create Date: 18-DEC-08
Update Date: 05-MAR-13
Interest Types: ICIS-NPDES NON-MAJOR, STORM WATER CONSTRUCTION
SIC Codes:
SIC Code Descriptions:
NAICS Codes:
NAICS Code Descriptions:

Map Key	Number of Records	Direction	Distance (mi/ft)	Elev/Diff (ft)	Site	DB

Conveyor:	FRS-GEOCODE
Federal Facility Code:	
Federal Agency Name:	
Tribal Land Code:	
Tribal Land Name:	
Congressional Dist No:	
Census Block Code:	120610505014029
EPA Region Code:	04
County Name:	INDIAN RIVER
US/Mexico Border Ind:	
Latitude:	27.74729
Longitude:	-80.39962
Reference Point:	CENTER OF A FACILITY OR STATION
Coord Collection Method:	ADDRESS MATCHING-HOUSE NUMBER
Accuracy Value:	30
Datum:	NAD83
Source:	
Facility Detail Rprt URL:	https://ofmpub.epa.gov/frs_public2/fii_query_detail.disp_program_facility?p_registry_id=110037469851
Program Acronyms:	

NPDES:FLR10HN89

Map Key	Number of Records	Direction	Distance (mi/ft)	Elev/Diff (ft)	Site	DB
3	1 of1	NE	0.28 / 1,475.85	8.67 / 6	INDIAN RIVER CNTY-SEA OAKS WWTF 8765 N A1A VERO BEACH FL 32963	STCS

Facility ID:	9801843	**Clnup Cd (OD):**	
Type:	I - County Government	**Fac Clnup Stat (OD):**	
Status:	Closed	**Clnup Dt (OD):**	
Status (OD):	REVIEWED	**Status (Map):**	REVIEWED
Fac Stat (OD):	CLOSED	**Contam (Map):**	
Fac Code (OD):	I	**Fac Type (Map):**	County Government
Fac Type (OD):	County Government	**Fac Stat (Map):**	CLOSED
Fac Name (OD):	INDIAN RIVER CNTY-SEA OAKS WWTF		
Address (OD):	8765 N A1A		
City (OD):	VERO BEACH		
County (OD):	INDIAN RIVER		
Zip5 (OD):	32963		
Name (Map):	INDIAN RIVER CNTY-SEA OAKS WWTF		
Address (Map):	8765 N A1A		
City (Map):	VERO BEACH		
County (Map):	31		
Zip4 (Map):			
Zip5 (Map):	32963		
Address Line 1:	8765 N A1a		
Address Line 2:			
City:	Vero Beach		
County:	INDIAN RIVER		
State:	FL		
Zip:	32963		
Report Source:	FDEP Geospatial Open Data - Registered Tanks from Storage Tank Contamination Monitoring (STCM) (OD) (as of 1 Aug 2025); FDEP Geospatial Open Data - Storage Tank Contamination Monitoring (STCM) (Map) (as of 1 Aug 2025); Storage Tank Contaminated Facility Name and Address Search (as of 11 Jul 2025)		

FDEP Storage Tank Monitoring Open Data Details

Object ID:	39377	**Map Src:**	imagerywithroads
X:	-80.39257131	**Map Scale:**	282
Y:	27.75290822	**Elevation:**	
Regulated:	NO	**El Datum:**	
Col Meth:	DPHO	**El Resolut:**	
Col Name:	ULRICH_CA_1	**El Units:**	
Col Date:	17-Aug-2018	**ALB East:**	754831.64
Col Prog:	TANKS-PETROLEUM CONTAMINATION	**ALB North:**	421545.65

Ver Meth:	DPHO	**Loc ID:**	55053
Ver Name:	ULRICH_CA_1	**Lat DD:**	27
Ver Prog:	TANKS-PETROLEUM CONTAMINATION	**Lat MM:**	45
Ver Date:	17-Aug-2018	**Lat SS:**	
OOIC:	FACILITY	**Long DD:**	80
Rel Feat:	EXACT	**Long MM:**	23
Datum:	NAD83	**Long SS:**	
Coord Acc:	4		

Col Aff: FLORIDA DEPARTMENT OF ENVIRONMENTAL PROTECTION
Ver Aff: FLORIDA DEPARTMENT OF ENVIRONMENTAL PROTECTION
Direct:
Documents: https://prodenv.dep.state.fl.us/DepNexus/public/electronic-documents/9801843/gis-facility!search

FDEP Open Data - Storage Tank Contamination Monitoring (STCM)

Loc ID:	55053	**Rel Feat:**	EXACT
Site Type:	County Government	**El Datum:**	
Contam Ind:		**El Resolut:**	
Phone:	5612344219	**El Units:**	
Operator:	LIONEL	**Map Src:**	imagerywithroads
Next action:		**Map Scale:**	282
Fin Respon:		**Coord Acc:**	4
Office:	SED	**Alb East:**	754831.64
OOIC:	FACILITY	**Alb North:**	421545.65
Col Meth:	DPHO	**Datum:**	NAD83
Col Name:	ULRICH_CA_1	**Elevation:**	
Col Date:	8/17/2018	**Lat DD:**	27
Col Prog:	TANKS-PETROLEUM CONTAMINATION	**Lat MM:**	45
Ver Meth:	DPHO	**Lat SS:**	10.4696
Ver Name:	ULRICH_CA_1	**Long DD:**	80
Ver Prog:	TANKS-PETROLEUM CONTAMINATION	**Long MM:**	23
Ver Date:	8/17/2018	**Long SS:**	33.2567
Object ID:	55053		

Col Aff: FLORIDA DEPARTMENT OF ENVIRONMENTAL PROTECTION
Ver Aff: FLORIDA DEPARTMENT OF ENVIRONMENTAL PROTECTION
Documents: https://prodenv.dep.state.fl.us/DepNexus/public/electronic-documents/9801843/gis-facility!search

Storage Tank Contaminated Facility Name & Address Search Details

Name: Indian River Cnty-Sea Oaks Wwtf
8765 N A1a
Vero Beach, FL 32963
LL Method: DPHO - Autonomous GPS
Account Owner: Indian River Cnty Utilities
Contact: Lionel
Phone: 561-234-4219
District: SED
County 1: 31 - Indian River
Latitude: 27:45:10.4696
Longitude: 80:23:33.2567

FDEP - Registered Tanks from Storage Tank Contamination Monitoring (STCM) Details

Tank No: 1
Size: 1000
Content: Emerg Generator Diesel
Installed:
Placement: UNDER
Status: Removed from Site
Construction:
Piping:
Monitoring:

FDEP - Registered Tanks from Storage Tank Contamination Monitoring (STCM) Details

Map Key	Number of Records	Direction	Distance (mi/ft)	Elev/Diff (ft)	Site	DB

Tank No: 2
Size: 1000
Content: Emerg Generator Diesel
Installed: 04/01/1999
Placement: ABOVE
Status: Removed from Site
Construction:
Piping:
Monitoring:

---

4 | **1 of2** | **SSE** | **0.91 / 4,790.84** | **0.33 / -2** | **JONES PIER VERO BEACH**
7770 JUNGLE TRAIL
VERO BEACH FL 32963 | **ERIC**

Eric ID: ERIC_11027
Site Status: CLOSED
Source Facility ID: 137224
District: CD
WMD: SJRWMD
ICR Indicator: NO
Discharge Dt:
Method ID: DPHO
Object of Interest: CAP_R
Proximity to Object: APPRX
Collector Username: KATZ_MF
Collect Dt:
Map Source: IMAGERY_05_09
Map Source Scale: 5260
Interpolation Scale: 5260
Coord Accuracy ID: 3
Site Phase Dsc: Phase 5 - Cleanup Complete
Site Name: JONES PIER VERO BEACH
Documents: https://prodenv.dep.state.fl.us/DepNexus/public/electronic-documents/ERIC_11027/gis-facility!search

Offsite Contamin Key: NOCONTAM
Se Anno Cad Data:
State: FL
County Name: Indian River
County ID: 31
Datum ID: WGS84
Geometry:
Point X: -80.39137022121082
Point Y: 27.73491385075471
Lat DD: 27
Lat MM: 44
Lat SS: 5.6899
Long DD: 80
Long MM: 23
Long SS: 28.9328
Gis Albx: 755008.22
Gis Alby: 419551.66

Program Details

Program: Responsible Party Cleanup
Program Type: RESPONSPARTY
Program Status: COMPLETEWITHCOND
Site Manager: Mf Katz

---

4 | **2 of2** | **SSE** | **0.91 / 4,790.84** | **0.33 / -2** | **JONES PIER VERO BEACH**
7770 JUNGLE TRAIL
VERO BEACH FL | **WCRPS**

Site ID: 298865
Datum ID: WGS84
Method ID: DPHO
Feature: FORMER GROVE/NURSERY
Object of Interest: CAP_RAP SITE
Proximity to Object: APPRX
Interpolation Scale: 5260
Map Source: IMAGERY_05_09
Map Source Scale: 5260
Collect Program ID: CR
Collect Username: KATZ_MF
Collect Affiliation: Florida Department of Environmental Protection
Verifying Program ID: CR
Verify Method ID: DPHO
Verifier Username: KATZ_MF
Verifier Affiliation: Florida Department of Environmental Protection
Project Name: JONES PIER VERO BEACH
Documents: https://prodenv.dep.state.fl.us/DepNexus/public/electronic-documents/COM_298865/gis-facility!search

Coord Accuracy ID: 3
Zip5: 32963
Zip4: 3916
County ID: 31
County: INDIAN RIVER
Lat DD: 27
Lat MM: 44
Long DD: 80
Long MM: 23

Project Details

Project ID:	320832	***District:***	CD
OGC No:	NO	***GIS ALBX:***	755008.22
Status:	CLOSED	***GIS ALBY:***	419551.66
Priority Score:		***Source:***	Closed Responsible Party Sites
Offsite COC:	N		
Contaminants:			

Unplottable Summary

Total: 0 Unplottable sites

DB	Company Name/Site Name	Address	City	Zip	ERIS ID

No unplottable records were found that may be relevant for the search criteria.

Unplottable Report

No unplottable records were found that may be relevant for the search criteria.

Appendix: Database Descriptions

Environmental Risk Information Services (ERIS) can search the following databases. The extent of historical information varies with each database and current information is determined by what is publicly available to ERIS at the time of update. ERIS updates databases as set out in ASTM Standard E1527-13 and E1527-21, Section 8.1.8 Sources of Standard Source Information:

"Government information from nongovernmental sources may be considered current if the source updates the information at least every 90 days, or, for information that is updated less frequently than quarterly by the government agency, within 90 days of the date the government agency makes the information available to the public."

Standard Environmental Record Sources

Federal

National Priority List: NPL

The U.S. Environmental Protection Agency (EPA)'s National Priorities List (NPL) includes the most serious uncontrolled or abandoned hazardous waste sites identified for possible long-term remedial action under the Superfund program, based primarily on the score a site receives from EPA's Hazard Ranking System. A site must be on the NPL to receive money from the Superfund Trust Fund for remedial action. This data includes NPL sites represented as polygons, where available, that can be sourced from the EPA NPL Superfund Site Boundaries dataset, refreshed by the Shared Enterprise Geodata and Services (SEGS), and is limited to those sites where the NPL Status reflects the site is 'Currently on the Final NPL (F)' and/or the 'Site is Part of NPL Site (A)'. These site boundaries represent the footprint of a whole site, the sum of all the Operable Units (OUs) and the current understanding of the full extent of contamination; for Federal Facility sites, the total site polygon may be the Facility boundary. As site investigation and remediation progress, OUs may be added, modified or refined. Data provided by external parties is not independently verified by EPA. This boundary data is made available to the public strictly for informational purposes. Where there is no polygon boundary data available for a given site, the site is represented as a point.

Government Publication Date: Sep 6, 2025

National Priority List - Proposed: PROPOSED NPL

Sites proposed by the U.S. Environmental Protection Agency (EPA), the state agency, or concerned citizens for addition to the National Priorities List (NPL) due to contamination by hazardous waste and identified by the EPA as a candidate for cleanup because it poses a risk to human health and/or the environment. Sites represented as polygons, where available, can be sourced from the EPA NPL Superfund Site Boundaries dataset, refreshed by the Shared Enterprise Geodata and Services (SEGS). These site boundaries represent the footprint of a whole site, the sum of all the Operable Units (OUs) and the current understanding of the full extent of contamination; for Federal Facility sites, the total site polygon may be the Facility boundary. Data provided by external parties is not independently verified by EPA. This boundary data is made available to the public strictly for informational purposes. Where there is no polygon boundary data available for a given site, the site is represented as a point.

Government Publication Date: Sep 6, 2025

Deleted NPL: DELETED NPL

Sites deleted from the U.S. Environmental Protection Agency (EPA)'s National Priorities List (NPL). The National Oil and Hazardous Substances Pollution Contingency Plan (NCP) establishes the criteria that the EPA uses to delete sites from the NPL. In accordance with 40 CFR 300.425.(e), sites may be deleted from the NPL where no further response is appropriate. Sites represented as polygons, where available, can be sourced from the EPA NPL Superfund Site Boundaries dataset, refreshed by the Shared Enterprise Geodata and Services (SEGS). These site boundaries represent the footprint of a whole site, the sum of all the Operable Units (OUs) and the current understanding of the full extent of contamination; for Federal Facility sites, the total site polygon may be the Facility boundary. Data provided by external parties is not independently verified by EPA. This boundary data is made available to the public strictly for informational purposes. Where there is no polygon boundary data available for a given site, the site is represented as a point.

Government Publication Date: Sep 6, 2025

SEMS List 8R Active Site Inventory: SEMS

The U.S. Environmental Protection Agency's (EPA) Superfund Program has deployed the Superfund Enterprise Management System (SEMS), which integrates multiple legacy systems into a comprehensive tracking and reporting tool. This inventory contains active sites evaluated by the Superfund program that are either proposed to be or are on the National Priorities List (NPL) as well as sites that are in the screening and assessment phase for possible inclusion on the NPL. The Active Site Inventory Report displays site and location information at active SEMS sites. An active site is one at which site assessment, removal, remedial, enforcement, cost recovery, or oversight activities are being planned or conducted. This data includes SEMS sites from the List 8R Active file as well as applicable sites from the EPA's Facility Registry Service map tool. This data may also include applicable sites represented as polygons sourced from the EPA NPL Superfund Site Boundaries dataset, refreshed by the Shared Enterprise Geodata and Services (SEGS), and is limited to those sites where the NPL Status reflects the site is 'Not on the NPL (N)' , 'Removed from Proposed (R)', and/or 'Pre-Proposal Site (S)'. Data provided by external parties is not independently verified by EPA. This boundary data is made available to the public strictly for informational purposes. Where there is no polygon boundary data available for a given site, the site is represented as a point.

Government Publication Date: Aug 27, 2025

SEMS List 8R Archive Sites: SEMS ARCHIVE

The U.S. Environmental Protection Agency's (EPA) Superfund Enterprise Management System (SEMS) Archived Site Inventory displays site and location information at sites archived from SEMS. An archived site is one at which EPA has determined that assessment has been completed and no further remedial action is planned under the Superfund program at this time. This data includes sites from the List 8R Archived site file. This data may also include applicable sites represented as polygons sourced from the EPA NPL Superfund Site Boundaries dataset, refreshed by the Shared Enterprise Geodata and Services (SEGS), and is limited to those sites where the NPL Status reflects the site is 'Not on the NPL (N)' , 'Removed from Proposed (R)', and/or 'Pre-Proposal Site (S)'. Data provided by external parties is not independently verified by EPA. This boundary data is made available to the public strictly for informational purposes. Where there is no polygon boundary data available for a given site, the site is represented as a point.

Government Publication Date: Aug 27, 2025

Inventory of Open Dumps, June 1985: ODI

The Resource Conservation and Recovery Act (RCRA) provides for publication of an inventory of open dumps. The Act defines "open dumps" as facilities which do not comply with EPA's "Criteria for Classification of Solid Waste Disposal Facilities and Practices" (40 CFR 257).

Government Publication Date: Jun 1985

Comprehensive Environmental Response, Compensation and Liability Information System - CERCLIS: CERCLIS

Superfund is a program administered by the United States Environmental Protection Agency (EPA) to locate, investigate, and clean up the worst hazardous waste sites throughout the United States. CERCLIS is a database of potential and confirmed hazardous waste sites at which the EPA Superfund program has some involvement. It contains sites that are either proposed to be or are on the National Priorities List (NPL) as well as sites that are in the screening and assessment phase for possible inclusion on the NPL. The EPA administers the Superfund program in cooperation with individual states and tribal governments; this database is made available by the EPA.

Government Publication Date: Oct 25, 2013

EPA Report on the Status of Open Dumps on Indian Lands: IODI

Public Law 103-399, The Indian Lands Open Dump Cleanup Act of 1994, enacted October 22, 1994, identified congressional concerns that solid waste open dump sites located on American Indian or Alaska Native (AI/AN) lands threaten the health and safety of residents of those lands and contiguous areas. The purpose of the Act is to identify the location of open dumps on Indian lands, assess the relative health and environment hazards posed by those sites, and provide financial and technical assistance to Indian tribal governments to close such dumps in compliance with Federal standards and regulations or standards promulgated by Indian Tribal governments or Alaska Native entities.

Government Publication Date: Dec 31, 1998

CERCLIS - No Further Remedial Action Planned: CERCLIS NFRAP

An archived site is one at which EPA has determined that assessment has been completed and no further remedial action is planned under the Superfund program at this time. The Archive designation means that, to the best of EPA's knowledge, assessment at a site has been completed and that EPA has determined no further steps will be taken to list this site on the National Priorities List (NPL). This decision does not necessarily mean that there is no hazard associated with a given site; it only means that, based upon available information, the location is not judged to be a potential NPL site.

Government Publication Date: Oct 25, 2013

CERCLIS Liens: CERCLIS LIENS

A Federal Superfund lien exists at any property where EPA has incurred Superfund costs to address contamination ("Superfund site") and has provided notice of liability to the property owner. A Federal CERCLA ("Superfund") lien can exist by operation of law at any site or property at which EPA has spent Superfund monies. This database is made available by the United States Environmental Protection Agency (EPA). This database was provided by the United States Environmental Protection Agency (EPA). Refer to SEMS LIEN as the current data source for Superfund Liens.

Government Publication Date: Jan 30, 2014

RCRA CORRACTS-Corrective Action: RCRA CORRACTS

RCRA Info is the U.S. Environmental Protection Agency's (EPA) comprehensive information system, providing access to data supporting the Resource Conservation and Recovery Act (RCRA) of 1976 and the Hazardous and Solid Waste Amendments (HSWA) of 1984. At these sites, the Corrective Action Program ensures that cleanups occur. EPA and state regulators work with facilities and communities to design remedies based on the contamination, geology, and anticipated use unique to each site.

Government Publication Date: Sep 1, 2025

RCRA non-CORRACTS TSD Facilities: RCRA TSD

RCRA Info is the U.S. Environmental Protection Agency's (EPA) comprehensive information system, providing access to data supporting the Resource Conservation and Recovery Act (RCRA) of 1976 and the Hazardous and Solid Waste Amendments (HSWA) of 1984. This database includes Non-Corrective Action sites that have indicated engagement in the treatment, storage, or disposal of hazardous waste which requires a RCRA hazardous waste permit.

Government Publication Date: Sep 1, 2025

RCRA Generator List: RCRA LQG

RCRA Info is the U.S. Environmental Protection Agency's (EPA) comprehensive information system, providing access to data supporting the Resource Conservation and Recovery Act (RCRA) of 1976 and the Hazardous and Solid Waste Amendments (HSWA) of 1984. RCRA Info replaces the data recording and reporting abilities of the Resource Conservation and Recovery Information System (RCRIS) and the Biennial Reporting System (BRS). A hazardous waste generator is any person or site whose processes and actions create hazardous waste (see 40 CFR 260.10). Large Quantity Generators (LQGs) generate 1,000 kilograms per month or more of hazardous waste or more than one kilogram per month of acutely hazardous waste. This list also includes RCRAInfo sites that have notified as LQGs that do not have a registered Site Manager or Certifier in RCRAInfo.

Government Publication Date: Sep 1, 2025

RCRA Small Quantity Generators List: RCRA SQG

RCRA Info is the U.S. Environmental Protection Agency's (EPA) comprehensive information system, providing access to data supporting the Resource Conservation and Recovery Act (RCRA) of 1976 and the Hazardous and Solid Waste Amendments (HSWA) of 1984. RCRA Info replaces the data recording and reporting abilities of the Resource Conservation and Recovery Information System (RCRIS) and the Biennial Reporting System (BRS). A hazardous waste generator is any person or site whose processes and actions create hazardous waste (see 40 CFR 260.10). Small Quantity Generators (SQGs) generate more than 100 kilograms, but less than 1,000 kilograms, of hazardous waste per month. This list also includes RCRAInfo sites that have notified as SQGs that do not have a registered Site Manager or Certifier in RCRAInfo.

Government Publication Date: Sep 1, 2025

RCRA Very Small Quantity Generators List: RCRA VSQG

RCRA Info is the U.S. Environmental Protection Agency's (EPA) comprehensive information system, providing access to data supporting the Resource Conservation and Recovery Act (RCRA) of 1976 and the Hazardous and Solid Waste Amendments (HSWA) of 1984. A hazardous waste generator is any person or site whose processes and actions create hazardous waste (see 40 CFR 260.10). Very Small Quantity Generators (VSQG) generate 100 kilograms or less per month of hazardous waste, or one kilogram or less per month of acutely hazardous waste. Additionally, VSQG may not accumulate more than 1,000 kilograms of hazardous waste at any time.

Government Publication Date: Sep 1, 2025

RCRA Non-Generators: RCRA NON GEN

RCRA Info is the U.S. Environmental Protection Agency's (EPA) comprehensive information system, providing access to data supporting the Resource Conservation and Recovery Act (RCRA) of 1976 and the Hazardous and Solid Waste Amendments (HSWA) of 1984. RCRA Info replaces the data recording and reporting abilities of the Resource Conservation and Recovery Information System (RCRIS) and the Biennial Reporting System (BRS). A hazardous waste generator is any person or site whose processes and actions create hazardous waste (see 40 CFR 260.10). Non-Generators do not presently generate hazardous waste.

Government Publication Date: Sep 1, 2025

RCRA Sites with Controls: RCRA CONTROLS

List of Resource Conservation and Recovery Act (RCRA) facilities with institutional controls in place. RCRA gives the U.S. Environmental Protection Agency (EPA) the authority to control hazardous waste from the "cradle-to-grave." This includes the generation, transportation, treatment, storage, and disposal of hazardous waste. RCRA also set forth a framework for the management of non-hazardous solid wastes. The 1986 amendments to RCRA enabled EPA to address environmental problems that could result from underground tanks storing petroleum and other hazardous substances.

Government Publication Date: Sep 1, 2025

Federal Engineering Controls-ECs: FED ENG

List of Engineering controls (ECs) made availabe by the United States Environmental Protection Agency (EPA). ECs encompass a variety of engineered and constructed physical barriers (e.g., soil capping, sub-surface venting systems, mitigation barriers, fences) to contain and/or prevent exposure to contamination on a property. The EC listing includes remedy component data from Superfund decision documents for applicable sites on the final or deleted on the National Priorities List (NPL); and sites with a Superfund Alternative Approach (SAA) Agreement in place. The only sites included that are not on the NPL; proposed for NPL; or removed from proposed NPL, are those with an SAA Agreement in place.

Government Publication Date: Sep 29, 2025

Federal Institutional Controls- ICs: FED INST

List of Institutional controls (ICs) made available by the United States Environmental Protection Agency (EPA). ICs are non-engineered instruments, such as administrative and legal controls, that help minimize the potential for human exposure to contamination and/or protect the integrity of the remedy. Although it is EPA's expectation that treatment or engineering controls will be used to address principal threat wastes and that groundwater will be returned to its beneficial use whenever practicable, ICs play an important role in site remedies because they reduce exposure to contamination by limiting land or resource use and guide human behavior at a site. The IC listing includes remedy component data from Superfund decision documents for applicable sites on the final or deleted on the National Priorities List (NPL); and sites with a Superfund Alternative Approach (SAA) Agreement in place. The only sites included that are not on the NPL; proposed for NPL; or removed from proposed NPL, are those with an SAA Agreement in place.

Government Publication Date: Sep 29, 2025

Land Use Controls Information System: LUCIS

The Land Use Controls Information System (LUCIS) database is sourced from the U.S. Department of the Navy (DON). This data contains information for former Base Realignment and Closure (BRAC) properties across the United States. DON's BRAC office was tasked with tracking certain base closures while requiring the prevention of risks to human health and the environment of those properties with LUCs in place. Regarding currently available LUC Sites data, the sites listing is limited to centroid point locations for the overall installation property boundaries. Formerly obtained LUC Sites data may reflect site details that applied previously for a BRAC property.

Government Publication Date: Jun 13, 2024

Institutional Control Boundaries at NPL sites: NPL IC

These boundaries of Institutional Control areas at sites on the U.S. Environmental Protection Agency's (EPA) National Priorities List (NPL), or as Proposed or Deleted, are sourced from the EPA NPL Superfund Site Boundaries dataset, refreshed by the Shared Enterprise Geodata and Services (SEGS). The EPA's NPL includes the most serious uncontrolled or abandoned hazardous waste sites identified for possible long-term remedial action under the Superfund program. Institutional controls are non-engineered instruments such as administrative and legal controls that help minimize the potential for human exposure to contamination and/or protect the integrity of the remedy. Data provided by external parties is not independently verified by EPA. This boundary data is made available to the public strictly for informational purposes.

Government Publication Date: Sep 6, 2025

Emergency Response Notification System: ERNS 1982 TO 1986

Database of oil and hazardous substances spill reports controlled by the National Response Center. The primary function of the National Response Center is to serve as the sole national point of contact for reporting oil, chemical, radiological, biological, and etiological discharges into the environment anywhere in the United States and its territories.

Government Publication Date: 1982-1986

Emergency Response Notification System: ERNS 1987 TO 1989

Database of oil and hazardous substances spill reports controlled by the National Response Center. The primary function of the National Response Center is to serve as the sole national point of contact for reporting oil, chemical, radiological, biological, and etiological discharges into the environment anywhere in the United States and its territories.

Government Publication Date: 1987-1989

Emergency Response Notification System: ERNS

Database of oil and hazardous substances spill reports made available by the United States Coast Guard National Response Center (NRC). The NRC fields initial reports for pollution and railroad incidents and forwards that information to appropriate federal/state agencies for response. These data contain initial incident data that has not been validated or investigated by a federal/state response agency.

Government Publication Date: Sep 7, 2025

The Assessment, Cleanup and Redevelopment Exchange System (ACRES) Brownfield Database: FED BROWNFIELDS

Brownfields are real property, the expansion, redevelopment, or reuse of which may be complicated by the presence or potential presence of a hazardous substance, pollutant, or contaminant. Cleaning up and reinvesting in these properties protects the environment, reduces blight, and takes development pressures off greenspaces and working lands. This data is provided by the United States Environmental Protection Agency (EPA) and includes Brownfield sites from the Cleanups in My Community (CIMC) web application.

Government Publication Date: Sep 8, 2025

FEMA Underground Storage Tank Listing: FEMA UST

The Federal Emergency Management Agency (FEMA) of the Department of Homeland Security maintains a list of FEMA owned underground storage tanks.

Government Publication Date: Dec 31, 2017

Facility Response Plan: FRP

This listing contains facilities that have submitted Facility Response Plans (FRPs) to the U.S. Environmental Protection Agency (EPA). Facilities that could reasonably be expected to cause "substantial harm" to the environment by discharging oil into or on navigable waters are required to prepare and submit FRPs. Harm is determined based on total oil storage capacity, secondary containment and age of tanks, oil transfer activities, history of discharges, proximity to a public drinking water intake or sensitive environments. This listing includes FRP facilities from an applicable EPA FOIA file and Homeland Infrastructure Foundation-Level Data (HIFLD) data file.

Government Publication Date: Jan 9, 2024

Delisted Facility Response Plans: DELISTED FRP

Facilities that once appeared in - and have since been removed from - the list of facilities that have submitted Facility Response Plans (FRP) to EPA. Facilities that could reasonably be expected to cause "substantial harm" to the environment by discharging oil into or on navigable waters are required to prepare and submit Facility Response Plans (FRPs). Harm is determined based on total oil storage capacity, secondary containment and age of tanks, oil transfer activities, history of discharges, proximity to a public drinking water intake or sensitive environments.

Government Publication Date: Jan 9, 2024

Historical Gas Stations: HIST GAS STATIONS

This historic directory of service stations is provided by the Cities Service Company. The directory includes Cities Service filling stations that were located throughout the United States in 1930.

Government Publication Date: Jul 1, 1930

Petroleum Refineries: REFN

This list of petroleum refineries is sourced from the U.S. Energy Information Administration (EIA), Refinery Capacity Report. The listing includes operating and idle petroleum refineries (including new refineries under construction) and refineries shut down during the previous year. The geographic area the report covers is the 50 States, the District of Columbia, Puerto Rico, the U.S. Virgin Islands, Guam, and other U.S. possessions. Per the EIA, the facility location data represents the approximate location based on research of publicly available information from sources such as Federal agencies, company websites, and satellite images on public websites.

Government Publication Date: Oct 31, 2024

Petroleum Product and Crude Oil Rail Terminals: BULK TERMINAL

A list of petroleum product and crude oil rail terminals from the U.S. Energy Information Administration (EIA), as well as petroleum terminals sourced from Oak Ridge National Laboratory hosted by the Homeland Infrastructure Foundation-Level Database. Data includes operable bulk petroleum product terminals with a total bulk shell storage capacity of 50,000 barrels or more, and/or the ability to receive volumes from tanker, barge, or pipeline; also rail terminals handling the loading and unloading of crude oil with activity between 2017 and 2018. EIA petroleum product terminal data comes from the EIA-815 Bulk Terminal and Blender Report, which includes working, shell in operation, and shell idle for several major product groupings.

Government Publication Date: Jun 5, 2025

LIEN on Property: SEMS LIEN

The U.S. Environmental Protection Agency's (EPA) Superfund Enterprise Management System (SEMS) provides Lien details on applicable properties, such as the Superfund lien on property activity, the lien property information, and the parties associated with the lien.

Government Publication Date: Aug 27, 2025

Superfund Decision Documents: SUPERFUND ROD

This database contains a list of decision documents for Superfund sites. Decision documents serve to provide the reasoning for the choice of (or) changes to a Superfund Site cleanup plan. The decision documents include completed Records of Decision (ROD), ROD Amendments, Explanations of Significant Differences (ESD) for active and archived sites stored in the Superfund Enterprise Management System (SEMS), along with other associated memos and files. This information is maintained and made available by the U.S. Environmental Protection Agency.

Government Publication Date: Oct 30, 2025

State

Superfund Waste Cleanup & State-Funded Action Sites: SHWS

List of hazardous waste cleanup sites participating in various federal and state funded cleanup programs. Florida's State-Funded Action Sites and Superfund Waste Cleanup Sites lists are maintained and made available by the Florida Department of Environmental Protection (FDEP). This database serves a purpose similar to that of the federal Superfund Enterprise Management System (SEMS), functioning as a state-level counterpart for tracking potential hazardous substance release sites.

Government Publication Date: Oct 19, 2025

Delisted State-Funded Action Sites: DELISTED SHWS

This database contains a list of closed hazardous waste sites of various federal and state funded cleanup programs that were removed from the Florida Department of Environmental Protection (FDEP).

Government Publication Date: Oct 19, 2025

ERIC Waste Cleanup: ERIC

Environmental Restoration Integrated Cleanup (ERIC) is a single database for tracking contaminated site cleanup activities in the Florida Department of Environmental Protection (DEP)'s Division of Waste Management (DWM). Includes records from 11 different DEP data systems, allowing tracking of a contaminated site throughout the course of cleanup regardless of which program area took the lead.

Government Publication Date: Oct 16, 2025

Florida Department of Environmental Protection Cleanup Sites: CLEANUP DEP

This Cleanup Sites dataset is provided by the Florida Department of Environmental Protection (FDEP), and the layer is included on the FDEP's Contamination Locator Map (CLM) tool. The data provides locations and document links for sites currently in the cleanup process and sites awaiting cleanup funding. Cleanup programs include Brownfields, Petroleum, EPA Superfund (CERCLA), Drycleaning, Responsible Party Cleanup, State Funded Cleanup, State Owned Lands Cleanup and Hazardous Waste Cleanup.

Government Publication Date: Oct 26, 2025

Waste Cleanup Responsible Party Sites: WCRPS

List of Open, Closed, and Inactive Waste Cleanup Responsible Party sites made available by the Florida Department of Environmental Protection.

Government Publication Date: Apr 11, 2021

Delisted Waste Cleanup Sites: DELISTED WCP

List of sites which once appeared on - and have since been removed from - the list of Waste Cleanup Sites made available by the Florida Department of Environmental Protection.

Government Publication Date: Oct 26, 2025

Solid Waste Facilities and Landfills: SWF/LF

The Solid Waste Facility Inventory Report made available by the Florida Department of Environmental Protection (FDEP) includes all types of authorized and unauthorized facilities: municipal solid waste, landfills, dumps, construction and demolition disposal, recycling facilities, and more.

Government Publication Date: Jun 20, 2025

Leaking Tanks: LST

This list of leaking storage tanks is sourced from the Florida Department of Environmental Protection (FDEP). The Storage Tank and Petroleum Contamination/Cleanup Monitoring (STCM) section is part of the Petroleum Restoration Program (PRP) in the FDEP's Division of Waste Management. The PRP encompasses the technical oversight, management, and administrative activities necessary to prioritize, assess and clean-up sites contaminated by discharges of petroleum and petroleum products from stationary petroleum storage systems. Over 28,000 facilities have reported discharges of petroleum products from storage tank systems. STCM database reports do not include discharges that are not required for Rule 62-780 as well as discharges that have already been cleaned up. Rule 62-780 applies to site rehabilitation conducted at sites contaminated with pollutants, hazardous substances, drycleaning solvents, petroleum and petroleum products. Florida relies on groundwater for about 92 percent of its drinking water needs and has some of the most stringent rules in the country.

Government Publication Date: Oct 23, 2025

Delisted Leaking Tanks: DELISTED LST

Whereas Leaking Tanks (LST) includes only facilities which currently have contamination as recorded by the Florida Department of Environmental Protection, this list contains facilities which were once included in LST data but no longer appear on the list made available by FDEP. Facilities may be removed from the current LST list because the discharge has been cleaned up, or the discharge is not required for 62-770.

Government Publication Date: Oct 23, 2025

Underground Storage Tanks: UST

List of Underground Storage Tank facilities made available by the Florida Department of Environmental Protection (FL DEP). Includes facilities tracked for active storage tanks, storage tank history, or petroleum cleanup activity. In an effort to minimize the occurrence and environmental risks of releases and discharges, FDEP administers standards pertaining to the construction, installation, operation, maintenance, repair, closure, and disposal of underground storage tank systems that store regulated substances.
Government Publication Date: Oct 28, 2025

Aboveground Storage Tanks: AST

List of Aboveground Storage Tank facilities made available by the Florida Department of Environmental Protection (FL DEP). Includes facilities tracked for active storage tanks, storage tank history, or petroleum cleanup activity.The Florida Department of Environmental Protection (FDEP) provides standards for aboveground storage tanks (ASTs) that have individual storage tank capacities greater than 550 gallons. The state also regulates the registration, construction, installation, operation, maintenance, repair, closure, and disposal of storage tank systems that store regulated substances.
Government Publication Date: Oct 28, 2025

Storage Tank Facilities: TANK

List of storage tank facilities made available by the Florida Department of Environmental Protection (FL DEP) for which tank information is not available. In the case of closed facilities - where all tanks have been removed or closed, and there is also no petroleum discharge or on-going cleanup activity - the owner data may not be current, but rather would represent the most recent information made available to FL DEP.
Government Publication Date: Oct 28, 2025

Delisted AST UST Storage Tanks: DEL UST AST TANK

This database contains a list of closed UST and AST storage tank sites that were removed from the Florida Department of Environmental Protection (FDEP) storage tank database.
Government Publication Date: Jul 2, 2015

Delisted Storage Tanks: DEL STORAGE TANK

List of sites that once appeared on - and have since been removed from - the list of UST and AST storage tank facilities made available by the Florida Department of Environmental Protection.
Government Publication Date: Oct 28, 2025

Federal Facilities Listing: FF TANKS

The Florida Department of Environmental Protection (FDEP) Storage Tank Program registers facilities and storage tanks where aboveground or underground storage tanks store pollutants, hazardous substances, and/or mineral acid substances regulated by Chapter 62-761, Florida Administrative Code, or when aboveground storage tanks or compression vessels store a hazardous substance which requires registration according to Chapter 376, Florida Statutes.
Government Publication Date: Oct 19, 2025

Storage Tank/Contaminated Facility Search: STCS

List of facilities and tanks in the Florida Department of Environmental Protection (FDEP) Bureau of Petroleum Storage Systems Storage Tank/Contaminated Facility Search. Note that tank details do not appear for facilities for which all tanks have been removed.
Government Publication Date: Aug 1, 2025

Institutional Controls Registry: INST

The Institutional Controls registry is maintained by the Florida Department of Environmental Protection (FDEP). The registry aims to help preserve adequate protection of contaminated soil regions and help to minimize any chances of exposure.
Government Publication Date: Oct 19, 2025

Engineering Controls: ENG

A listing of all engineering controls that are in place to eliminate or reduce the potential for contaminant migration and exposure to contaminants. These controls may include caps, barriers, guards or fences. The list is maintained by the Florida Department of Environmental Protection (FDEP).
Government Publication Date: Oct 19, 2025

Voluntary Cleanup Sites: VCP

A listing of active and closed voluntary cleanup sites registered by the Florida Department of Environmental Protection (FDEP).
Government Publication Date: Sep 8, 2025

Brownfield Sites: BROWNFIELDS

Brownfields are defined by the Florida Department of Environmental Protection (FDEP) as abandoned, idled, or underused industrial and commercial facilities where expansion or redevelopment is complicated by real or perceived environmental contamination. This is a list of sites within designated Brownfield Areas within Florida where Brownfield Site Rehabilitation Agreement (BSRA)s have been executed between FDEP and a responsible party.
Government Publication Date: Oct 8, 2025

Brownfield Areas: BROWNFIELD AREA

Brownfields are defined by the Florida Department of Environmental Protection (FDEP) as abandoned, idled, or underused industrial and commercial facilities where expansion or redevelopment is complicated by real or perceived environmental contamination. This is a list of Brownfield Areas, defined by the FDEP as contiguous areas of one or more brownfield sites, some of which may not be contaminated, that have been designated as such by a local government resolution. Such areas may include all or portions of community redevelopment areas, enterprise zones, empowerment zones, other such designated economically deprived communities and areas, and Environmental Protection Agency (EPA) designated brownfield pilot projects. Because a variety of sources and methods were used to derive information for this data, locations are approximate.
Government Publication Date: Oct 8, 2025

Hazardous Waste Facility List: HAZ WASTE FAC

List of Hazardous Waste Financial Assurance Facilities made available by the Division of Waste Management of the Florida Department of Environmental Protection (FDEP). The FDEP's Hazardous waste financial responsibility requirements exist to ensure that certain hazardous waste facilities and transporters have the financial resources available to provide for closure, postclosure and corrective action requirements and/or pay for bodily injury or property damage that might result from accidents, spills or other unexpected events, known as liabilities. These closure, postclosure, corrective action and liability requirements are called financial assurance.
Government Publication Date: Jul 3, 2025

County Small Quantity Generators (SQG): SQG

This data is made available by the Small Quantity Generator Assessment, Notification and Verification (SQG ANV) Program, established under Sections 403.7225 and 403.7234, Florida Statutes. The program focuses on facilities classified as Small Quantity Generators (SQGs), defined in federal regulations as those that produce less than 2,200 pounds of hazardous waste in any calendar month. The SQG ANV Program requires local governments to identify and assess SQGs, notify them of their legal responsibilities for proper hazardous waste management, and conduct site visits to verify the types and amounts of hazardous waste generated and the waste management practices used.
Government Publication Date: Nov 20, 2025

Tribal

Leaking Underground Storage Tanks on Tribal/Indian Lands: INDIAN LUST

This list of leaking underground storage tanks (LUSTs) on Tribal/Indian Lands in Region 4, which includes Florida, is made available by the United States Environmental Protection Agency (EPA).
Government Publication Date: Apr 21, 2025

Underground Storage Tanks on Tribal/Indian Lands: INDIAN UST

This list of underground storage tanks (USTs) on Tribal/Indian Lands in Region 4, which includes Florida, is made available by the United States Environmental Protection Agency (EPA).
Government Publication Date: Apr 21, 2025

Delisted Tribal Leaking Storage Tanks: DELISTED INDIAN LST

Leaking Underground Storage Tank (LUST) facilities which once appeared on - and have since been removed from - the Regional Tribal/Indian LUST lists made available by the United States Environmental Protection Agency (EPA).
Government Publication Date: May 22, 2025

Delisted Tribal Underground Storage Tanks: DELISTED INDIAN UST

Underground Storage Tank (UST) facilities which once appeared on - and have since been removed from - the Regional Tribal/Indian UST lists made available by the United States Environmental Protection Agency (EPA).
Government Publication Date: May 22, 2025

County

No County databases were selected to be included in the search.

Additional Environmental Record Sources

Federal

PFAS Greenhouse Gas Emissions Data: PFAS GHG

The U.S. Environmental Protection Agency's (EPA) Greenhouse Gas Reporting Program (GHGRP) collects Greenhouse Gas (GHG) data from large emitting facilities (25,000 metric tons of carbon dioxide equivalent (CO2e) per year), and suppliers of fossil fuels and industrial gases that results in GHG emissions when used. This dataset is sourced from the EPA's PFAS Analytic Tools, and it includes GHG emissions data for facilities that emit or have emitted since 2010 chemicals identified as PFAS based on EPA's CompTox Chemicals Dashboard lists of PFAS with defined and undefined structures. PFAS emissions data has been identified for facilities engaged in the following industrial processes: Aluminum Production (GHGRP Subpart F), HCFC-22 Production and HFC-23 Destruction (Subpart O), Electronics Manufacturing (Subpart I), Fluorinated Gas Production (Subpart L), Magnesium Production (Subpart T), Electrical Transmission and Distribution Equipment Use (Subpart DD), and Manufacture of Electric Transmission and Distribution Equipment (Subpart SS). Over time, other industrial processes with required GHGRP reporting may include PFAS emissions data and the list of reportable gases may change over time. Note that some regulatory programs have specified chemical structure requirements that define PFAS differently than the lists in EPA's CompTox Chemicals Dashboard.

Government Publication Date: Oct 7, 2025

On-Scene Coordinator Response Sites: OSC RESPONSE

This list of On-Scene Coordinator (OSC) Response Sites is provided by the U.S. Environmental Protection Agency (EPA). OSCs are the federal officials responsible for monitoring or directing responses to all oil spills and hazardous substance releases reported to the federal government. OSCs coordinate all federal efforts with, and provide support and information to local, state, and regional response communities. An OSC is an agent of either EPA or the U.S. Coast Guard (USCG), depending on where the incident occurs. EPA's OSCs have primary responsibility for spills and releases to inland areas and waters. USCG OSCs have responsibility for coastal waters and the Great Lakes. In general, an OSC has the following key responsibilities during and after a response: Assessment, Monitoring, Response Assistance, and Evaluation.

Government Publication Date: Oct 8, 2025

Facility Registry Service/Facility Index: FINDS/FRS

The Facility Registry Service (FRS) is a centrally managed database that identifies facilities, sites, or places subject to environmental regulations or of environmental interest. FRS creates high-quality, accurate, and authoritative facility identification records through rigorous verification and management procedures that incorporate information from program national systems, state master facility records, and data collected from EPA's Central Data Exchange registrations and data management personnel. This list is made available by the U.S. Environmental Protection Agency (EPA).

Government Publication Date: Oct 10, 2025

Toxics Release Inventory (TRI) Program: TRIS

The U.S. Environmental Protection Agency's Toxics Release Inventory (TRI) is a database containing data on disposal or other releases of toxic chemicals from U.S. facilities and information about how facilities manage those chemicals through recycling, energy recovery, and treatment. There are currently 770 individually listed chemicals and 33 chemical categories covered by the TRI Program. Facilities that manufacture, process or otherwise use these chemicals in amounts above established levels must submit annual reporting forms for each chemical. Note that the TRI chemical list does not include all toxic chemicals used in the U.S. One of TRI's primary purposes is to inform communities about toxic chemical releases to the environment. This database includes TRI Reporting Data for calendar years 1987 through 2021 and Preliminary Data for 2022.

Government Publication Date: Sep 20, 2023

PFOA/PFOS Contaminated Sites: PFAS NPL

This list of Superfund Sites with Per- and Polyfluoroalkyl Substances (PFAS) detections is made available by the U.S. Environmental Protection Agency (EPA) in their PFAS Analytic Tools data, previously the list was obtained by EPA FOIA requests. EPA's Office of Land and Emergency Management and EPA Regional Offices maintain what is known about site investigations, contamination, and remedial actions under the Comprehensive Environmental Response, Compensation, and Liability Act (CERCLA) where PFAS is present in the environment. Limitations: Detections of PFAS at National Priorities List (NPL) sites do not mean that people are at risk from PFAS, are exposed to PFAS, or that the site is the source of the PFAS. The information in the Superfund NPL and Superfund Alternative Agreement (SAA) PFAS detection site list is years old and may not be accurate today. Site information such as site name, site ID, and location has been confirmed for accuracy; however, PFAS-related information such as media sampled, drinking water being above the health advisory, or mitigation efforts has not been verified. For Federal Facilities data, the other Federal agencies (OFA) are the lead agency for their data and provided them to EPA.

Government Publication Date: Sep 26, 2025

Federal Agency Locations with Known or Suspected PFAS Detections: PFAS FED SITES

This list of federal agency locations with known or suspected detections of Per- and Polyfluoroalkyl Substances (PFAS) is made available by the U.S. Environmental Protection Agency's (EPA) PFAS Analytic Tools data. The EPA outlines that these data are gathered from several federal entities, such as the federal Superfund program, Department of Defense (DOD), National Aeronautics and Space Administration (NASA), Department of Transportation (DOT), and Department of Energy (DOE). The dates this data was extracted for the PFAS Analytic Tools range from 2022 to 2025 per agency entity dataset. Sites on this list do not necessarily reflect the source/s of PFAS contamination and detections do not indicate level of risk or human exposure at the site. Agricultural notifications in this data are limited to DOD sites only. At this time, the EPA is aware that this list is not comprehensive of all Federal agencies.

Government Publication Date: May 30, 2025

SSEHRI PFAS Contamination Sites: PFAS SSEHRI

This PFAS Contamination Site Tracker database is compiled by the PFAS Project Lab, part of the Social Science Environmental Health Research Institute (SSEHRI) at Northeastern University. According to the SSEHRI, the database records qualitative and quantitative data from each known site of PFAS contamination, including timeline of discovery, sources, levels, health impacts, community response, and government response. The goal of this database is to compile information and support public understanding of the rapidly unfolding issue of PFAS contamination. All data presented was extracted from government websites, news articles, or publicly available documents. Locations for the Known PFAS Contamination Sites are sourced from the PFAS Sites and Community Resources Map by the PFAS-REACH team, credited to PFAS Project Lab, Silent Spring Institute, and PFAS Exchange. Disclaimer: The source conveys the data undergoes regular updates as new information becomes available, some sites may be missing and/or contain information that is incorrect or outdated, as well as their information represents all contamination sites SSEHRI is aware of, not all possible contamination sites. This data is not intended to be used for legal purposes. Access the following source link for the most current information: https://pfasproject.com/pfas-sites-and-community-resources/

Government Publication Date: Aug 1, 2025

National Response Center PFAS Spills: PFAS ERNS

This Per- and Poly-Fluoroalkyl Substances (PFAS) Spills dataset is made available via the U.S. Environmental Protection Agency's (EPA) PFAS Analytic Tools. The National Response Center (NRC), operated by the U.S. Coast Guard, is the designated federal point of contact for reporting all oil, chemical, and other discharges into the environment, for the United States and its territories. This dataset contains NRC spill information from 1990 to the present that is restricted to records associated with PFAS and PFAS-containing materials. Incidents are filtered to include only records with a "Material Involved" or "Incident Description" related to Aqueous Film Forming Foam (AFFF). The keywords used to filter the data included "AFFF," "Fire Fighting Foam," "Aqueous Film Forming Foam," "Fire Suppressant Foam, "PFAS," "PERFL," "PFOA," "PFOS," and "Genx." Limitations: The data from the NRC website contains initial incident data that has not been validated or investigated by a federal/state response agency. Keyword searches may misidentify some incident reports that do not contain PFAS. This dataset should also not be considered to be exhaustive of all PFAS spills/release incidents.

Government Publication Date: Sep 1, 2025

PFAS NPDES Discharge Monitoring: PFAS NPDES

This list of National Pollutant Discharge Elimination System (NPDES) permitted facilities with required monitoring for Per- and Polyfluoroalkyl (PFAS) Substances is made available via the U.S. Environmental Protection Agency (EPA)'s PFAS Analytic Tools. Any point-source wastewater discharger to waters of the United States must have a NPDES permit, which defines a set of parameters for pollutants and monitoring to ensure that the discharge does not degrade water quality or impair human health. This list includes NPDES permitted facilities associated with permits that monitor for Per- and Polyfluoroalkyl Substances (PFAS), limited to the years 2007 - present. EPA further advises the following regarding these data: currently, fewer than half of states have required PFAS monitoring for at least one of their permittees, and fewer states have established PFAS effluent limits for permittees. For states that may have required monitoring, some reporting and data transfer issues may exist on a state-by-state basis.

Government Publication Date: Dec 16, 2024

Perfluorinated Alkyl Substances (PFAS) from Toxic Release Inventory: PFAS TRI

List of Toxics Release Inventory (TRI) facilities at which the reported chemical is a per- or polyfluoroalkyl (PFAS) substance included in the U.S. Environmental Protection Agency's (EPA) consolidated PFAS Master List of PFAS Substances. Encompasses Toxics Release Inventory records included in the EPA PFAS Analytic Tools. The EPA's TRI database currently tracks information on disposal or releases of 770 individually listed toxic chemicals and 33 chemical categories from thousands of U.S. facilities and details about how facilities manage those chemicals through recycling, energy recovery, and treatment. This listing includes TRI Reporting Data for calendar years 1987 through 2021 and Preliminary Data for 2022.

Government Publication Date: Sep 20, 2023

PFAS Water Quality Portal Sampling Data: PFAS WATER

This Per- and Poly-Fluoroalkyl Substances (PFAS) Environmental Media Sampling Data is made available via the U.S. Environmental Protection Agency's (EPA) PFAS Analytic Tools. The Water Quality Portal (WQP), as a cooperative service sponsored by the United States Geological Survey, the EPA, and the National Water Quality Monitoring Council, is part of a modernized repository storing ambient sampling data for all environmental media and tissue samples. A wide range of federal, state, tribal and local governments, academic and non-governmental organizations, and individuals submit project details and sampling results to this public repository. Limitations: EPA did not carry out the sampling or testing of a majority of the data in the WQP PFAS dataset. EPA can only speak to the accuracy and completeness of the data from projects like the National Aquatic Resource Surveys for which EPA is the data owner/organization. Data may exist within the file on Quality Assurance Project Plans (QAPPs) and the approving agency of the QAPP, if a QAPP is entered.

Government Publication Date: Jul 21, 2025

PFAS TSCA Manufacture and Import Facilities: PFAS TSCA

The U.S. Environmental Protection Agency (EPA) issued the Chemical Data Reporting (CDR) Rule under the Toxic Substances Control Act (TSCA) and requires chemical manufacturers and facilities that manufacture or import chemical substances to report data to EPA. This list is specific only to TSCA Manufacture and Import Facilities with reported per- and poly-fluoroalkyl (PFAS) substances. Data file is sourced from EPA's PFAS Analytic Tools TSCA dataset which includes CDR/Inventory Update Reporting data from 1998 up to 2020. Disclaimer: This data file includes production and importation data for chemicals identified in EPA's CompTox Chemicals Dashboard list of PFAS without explicit structures and list of PFAS structures in DSSTox. Note that some regulations have specific chemical structure requirements that define PFAS differently than the lists in EPA's CompTox Chemicals Dashboard. Reporting information on manufactured or imported chemical substance amounts should not be compared between facilities, as some companies claim Chemical Data Reporting Rule data fields for PFAS information as Confidential Business Information.

Government Publication Date: Jan 5, 2023

PFAS Waste Transfers from RCRA e-Manifest: PFAS E-MANIFEST

This Per- and Poly-Fluoroalkyl Substances (PFAS) Waste Transfers dataset is made available via the U.S. Environmental Protection Agency's (EPA) PFAS Analytic Tools. Every shipment of hazardous waste in the U.S. must be accompanied by a shipment manifest, which is a critical component of the cradle-to-grave tracking of wastes mandated by the Resource Conservation and Recovery Act (RCRA). According to the EPA, currently no Federal Waste Code exists for any PFAS compounds. To work around the lack of PFAS waste codes in the RCRA database, EPA developed the PFAS Transfers dataset by mining e-Manifest records containing at least one of these common PFAS keywords: • PFAS • PFOA • PFOS • PERFL • AFFF • GENX • GEN-X (plus the Vermont state-specific waste codes). Limitations: Amount or concentration of PFAS being transferred cannot be determined from the manifest information. Keyword searches may misidentify some manifest records that do not contain PFAS. This dataset should also not be considered to be exhaustive of all PFAS waste transfers.

Government Publication Date: Oct 4, 2025

PFAS Industry Sectors: PFAS IND

This Per- and Poly-Fluoroalkyl Substances (PFAS) Industry Sectors dataset is made available via the U.S. Environmental Protection Agency's (EPA) PFAS Analytic Tools. The EPA developed the dataset from various sources that show which industries may be handling PFAS including: EPA's Enforcement and Compliance History Online (ECHO) records restricted to potential PFAS-handling industry sectors; ECHO records for Fire Training Sites identified where fire-fighting foam may have been used in training exercises; and 14 CFR Part 139 Airports compiled from historic and current records from the FAA Airport Data and Information Portal. Since July 2006, all certificated Part 139 Airports are required to have fire-fighting foam onsite that meet certain military specifications, which to date have been fluorinated (Aqueous Film Forming Foam). Limitations: Inclusion in this dataset does not indicate that PFAS are being manufactured, processed, used, or released by the facility. Listed facilities potentially handle PFAS based on their industrial profile, but are unconfirmed by the EPA. Keyword searches in ECHO for Fire Training sites may misidentify some facilities and should not be considered to be an exhaustive list of fire training facilities in the U.S.

Government Publication Date: Sep 1, 2025

Hazardous Materials Information Reporting System: HMIRS

The Hazardous Materials Incident Reporting System (HMIRS) database contains unintentional hazardous materials release information reported to the U.S. Department of Transportation, Pipeline and Hazardous Materials Safety Administration.

Government Publication Date: May 28, 2025

National Clandestine Drug Labs: NCDL

The U.S. Department of Justice ("the Department"), Drug Enforcement Administration (DEA), provides this data as a public service. It contains addresses of some locations where law enforcement agencies reported they found chemicals or other items that indicated the presence of either clandestine drug laboratories or dumpsites. In most cases, the source of the entries is not the Department, and the Department has not verified the entry and does not guarantee its accuracy.

Government Publication Date: Nov 30, 2023

Toxic Substances Control Act: TSCA

The U.S. Environmental Protection Agency (EPA) is amending the Toxic Substances Control Act (TSCA) section 8(a) Inventory Update Reporting (IUR) rule and changing its name to the Chemical Data Reporting (CDR) rule. The CDR enables EPA to collect and publish information on the manufacturing, processing, and use of commercial chemical substances and mixtures (referred to hereafter as chemical substances) on the TSCA Chemical Substance Inventory (TSCA Inventory). This includes current information on chemical substance production volumes, manufacturing sites, and how the chemical substances are used. This information helps the Agency determine whether people or the environment are potentially exposed to reported chemical substances. EPA publishes submitted CDR data that is not Confidential Business Information (CBI). EPA CDR collections occur approximately every four years and reporting requirements change per collection.

Government Publication Date: May 12, 2022

Hist TSCA: HIST TSCA

The Environmental Protection Agency (EPA) is amending the Toxic Substances Control Act (TSCA) section 8(a) Inventory Update Reporting (IUR) rule and changing its name to the Chemical Data Reporting (CDR) rule.
The 2006 IUR data summary report includes information about chemicals manufactured or imported in quantities of 25,000 pounds or more at a single site during calendar year 2005. In addition to the basic manufacturing information collected in previous reporting cycles, the 2006 cycle is the first time EPA collected information to characterize exposure during manufacturing, processing and use of organic chemicals. The 2006 cycle also is the first time manufacturers of inorganic chemicals were required to report basic manufacturing information.

Government Publication Date: Dec 31, 2006

FTTS Administrative Case Listing: FTTS ADMIN

An administrative case listing from the Federal Insecticide, Fungicide, & Rodenticide Act (FIFRA) and Toxic Substances Control Act (TSCA), together known as FTTS. This database was obtained from the Environmental Protection Agency's (EPA) National Compliance Database (NCDB). The FTTS and NCDB was shut down in 2006.

Government Publication Date: Jan 19, 2007

FTTS Inspection Case Listing: FTTS INSP

An inspection case listing from the Federal Insecticide, Fungicide, & Rodenticide Act (FIFRA) and Toxic Substances Control Act (TSCA), together known as FTTS. This database was obtained from the Environmental Protection Agency's (EPA) National Compliance Database (NCDB). The FTTS and NCDB was shut down in 2006.

Government Publication Date: Jan 19, 2007

Potentially Responsible Parties List: PRP

Early in the site cleanup process, the U.S. Environmental Protection Agency (EPA) conducts a search to find the Potentially Responsible Parties (PRPs). The EPA looks for evidence to determine liability by matching wastes found at the site with parties that may have contributed wastes to the site. This listing contains PRPs, Noticed Parties, at sites in the EPA's Superfund Enterprise Management System (SEMS).

Government Publication Date: Sep 29, 2025

State Coalition for Remediation of Drycleaners Listing: SCRD DRYCLEANER

The State Coalition for Remediation of Drycleaners (SCRD) was established in 1998, with support from the U.S. Environmental Protection Agency (EPA) Office of Superfund Remediation and Technology Innovation. Coalition members are states with mandated programs and funding for drycleaner site remediation. Current members are Alabama, Connecticut, Florida, Illinois, Kansas, Minnesota, Missouri, North Carolina, Oregon, South Carolina, Tennessee, Texas, and Wisconsin. Since 2017, the SCRD no longer maintains this data, refer to applicable state source data where available.

Government Publication Date: Nov 08, 2017

Integrated Compliance Information System (ICIS): ICIS

The Integrated Compliance Information System (ICIS) database contains integrated enforcement and compliance information across most of U.S. Environmental Protection Agency's (EPA) programs. The vision for ICIS is to replace EPA's independent databases that contain enforcement data with a single repository for that information. Currently, ICIS contains all Federal Administrative and Judicial enforcement actions and a subset of the Permit Compliance System (PCS), which supports the National Pollutant Discharge Elimination System (NPDES). This information is maintained by the EPA Headquarters and at the Regional offices. A future release of ICIS will completely replace PCS and will integrate that information with Federal actions already in the system. ICIS also has the capability to track other activities that support compliance and enforcement programs, including incident tracking, compliance assistance, and compliance monitoring.

Government Publication Date: May 3, 2025

Drycleaner Facilities: FED DRYCLEANERS

A list of drycleaner facilities from Enforcement and Compliance History Online (ECHO) data as made available by the U.S. Environmental Protection Agency (EPA), sourced from the ECHO Exporter file. This EPA source file tracks facilities that possess NAICS and SIC codes that classify businesses as drycleaner establishments.

Government Publication Date: Jul 19, 2025

Delisted Drycleaner Facilities: DELISTED FED DRY

List of sites which once appeared on - and have since been removed from - the list of drycleaner facilities included in Enforcement and Compliance History Online (ECHO) data as made available by the U.S. Environmental Protection Agency (EPA), sourced from the ECHO Exporter file. This EPA source file tracks facilities that possess NAICS and SIC codes that classify businesses as drycleaner establishments.

Government Publication Date: Jul 19, 2025

Formerly Used Defense Sites: FUDS

Formerly Used Defense Sites (FUDS) are properties that were formerly owned by, leased to, or otherwise possessed by and under the jurisdiction of the Secretary of Defense prior to October 1986, where the Department of Defense (DOD) is responsible for an environmental restoration. The FUDS Annual Report to Congress (ARC) is published by the U.S. Army Corps of Engineers (USACE). This data is compiled from the USACE's Geospatial FUDS data layers and Homeland Infrastructure Foundation-Level Data (HIFLD) FUDS dataset which applies to the Fiscal Year 2021 FUDS Inventory.

Government Publication Date: May 15, 2023

FUDS Munitions Response Sites: FUDS MRS

Boundaries of Munitions Response Sites (MRS), published with the Formerly Used Defense Sites (FUDS) Annual Report to Congress (ARC) by the U.S. Army Corps of Engineers (USACE). An MRS is a discrete location within a Munitions response area (MRA) that is known to require a munitions response. An MRA means any area on a defense site that is known or suspected to contain unexploded ordnance (UXO), discarded military munitions (DMM), or munitions constituents (MC). This data is compiled from the USACE's Geospatial MRS data layers and Homeland Infrastructure Foundation-Level Data (HIFLD) MRS dataset.

Government Publication Date: May 15, 2023

Former Military Nike Missile Sites: FORMER NIKE

This information was taken from report DRXTH-AS-IA-83A016 (Historical Overview of the Nike Missile System, 12/1984) which was performed by Environmental Science and Engineering, Inc. for the U.S. Army Toxic and Hazardous Materials Agency Assessment Division. The Nike system was deployed between 1954 and the mid-1970's. Among the substances used or stored on Nike sites were liquid missile fuel (JP-4); starter fluids (UDKH, aniline, and furfuryl alcohol); oxidizer (IRFNA); hydrocarbons (motor oil, hydraulic fluid, diesel fuel, gasoline, heating oil); solvents (carbon tetrachloride, trichloroethylene, trichloroethane, stoddard solvent); and battery electrolyte. The quantities of material a disposed of and procedures for disposal are not documented in published reports. Virtually all information concerning the potential for contamination at Nike sites is confined to personnel who were assigned to Nike sites. During deactivation most hardware was shipped to depot-level supply points. There were reportedly instances where excess materials were disposed of on or near the site itself at closure. There was reportedly no routine site decontamination.

Government Publication Date: Dec 2, 1984

PHMSA Pipeline Safety Flagged Incidents: PIPELINE INCIDENT

This list of flagged pipeline incidents is made available by the U.S. Department of Transportation (US DOT) Pipeline and Hazardous Materials Safety Administration (PHMSA). PHMSA regulations require incident and accident reports for five different pipeline system types. Accidents reported on hazardous liquid gravity lines (§195.13) and reporting-regulated-only hazardous liquid gathering lines (§195.15) and incidents reported on Type R gas gathering (§192.8(c)) are not included in the flagged incident file data.

Government Publication Date: Jul 10, 2025

Material Licensing Tracking System (MLTS): MLTS

A list of sites that store radioactive material subject to the Nuclear Regulatory Commission (NRC) licensing requirements. This list is maintained by the NRC. As of September 2016, the NRC no longer releases location information for sites. Site locations were last received in July 2016.

Government Publication Date: May 11, 2021

Historic Material Licensing Tracking System (MLTS) sites: HIST MLTS

A historic list of sites that have inactive licenses and/or removed from the Material Licensing Tracking System (MLTS). In some cases, a site is removed from the MLTS when the state becomes an "Agreement State". An Agreement State is a State that has signed an agreement with the Nuclear Regulatory Commission (NRC) authorizing the State to regulate certain uses of radioactive materials within the State.

Government Publication Date: Jan 31, 2010

Mines Master Index File: MINES

The Master Index File (MIF) is provided by the United States Department of Labor, Mine Safety and Health Administration (MSHA). This file, which was originally created in the 1970's, contained many Mine-IDs that were invalid. MSHA removes invalid IDs from the MIF upon discovery. MSHA applicable data includes the following: all Coal and Metal/Non-Metal mines under MSHA's jurisdiction since 1/1/1970; mine addresses for all mines in the database except for Abandoned mines prior to 1998 from MSHA's legacy system (addresses may or may not correspond with the physical location of the mine itself); violations that have been assessed penalties as a result of MSHA inspections beginning on 1/1/2000; and violations issued as a result of MSHA inspections conducted beginning on 1/1/2000.

Government Publication Date: Aug 8, 2025

Surface Mining Control and Reclamation Act Sites: SMCRA

This inventory of land and water impacted by past mining (primarily legacy coal mining operations) is maintained by the U.S. Department of the Interior's Office of Surface Mining Reclamation and Enforcement (OSMRE), as it provides information needed to implement the Surface Mining Control and Reclamation Act of 1977 (SMCRA). This inventory contains information on the type and extent of Abandoned Mine Land (AML) Problems, as well as information on the cost associated with the reclamation of those problems. The data is based upon field surveys by State, Tribal, and OSMRE program officials. It is dynamic to the extent that it is modified as new problems are identified and existing problems are reclaimed. Disclaimer: Per the OSMRE, States and tribes who enter their data into e-AMLIS (AML Inventory System) may truncate their latitude and longitude so the precise location of usually dangerous AMLs is not revealed in an effort to protect the public from searching for these AMLs, most of which are on private property. If more precise location information is needed, please contact the applicable state/tribe of interest.

Government Publication Date: Oct 30, 2025

Mineral Resource Data System: MRDS

The Mineral Resource Data System (MRDS) is a collection of reports describing metallic and nonmetallic mineral resources throughout the world. Included are deposit name, location, commodity, deposit description, geologic characteristics, production, reserves, resources, and references. This database contains the records previously provided in the Mineral Resource Data System (MRDS) of USGS and the Mineral Availability System/Mineral Industry Locator System (MAS/MILS) originated in the U.S. Bureau of Mines, which is now part of USGS. The USGS has ceased systematic updates of the MRDS database with their focus more recently on deposits of critical minerals while providing a well-documented baseline of historical mine locations from USGS topographic maps.

Government Publication Date: Mar 15, 2016

DOE Legacy Management Sites: LM SITES

The U.S. Department of Energy (DOE) Office of Legacy Management (LM) currently manages radioactive and chemical waste, environmental contamination, and hazardous material at over 100 sites across the U.S. The LM manages sites with diverse regulatory drivers (statutes or programs that direct cleanup and management requirements at DOE sites) or as part of internal DOE or congressionally-recognized programs, such as but not limited to: Formerly Utilized Sites Remedial Action Program (FUSRAP), Uranium Mill Tailings Radiation Control Act (UMTRCA Title I, Tile II), Comprehensive Environmental Response, Compensation, and Liability Act (CERCLA), Resource Conservation and Recovery Act (RCRA), Decontamination and Decommissioning (D&D), Nuclear Waste Policy Act (NWPA). The intent of the site location is to provide a general reference point to the site on a national scale. The coordinates of each site point can be the location of a site monument, the centroid of the site boundary, or a general location of the site. This site listing includes data exported from the DOE Office of LM's Geospatial Environmental Mapping System (GEMS). GEMS Data disclaimer: The DOE Office of LM makes no representation or warranty, expressed or implied, regarding the use, accuracy, availability, or completeness of the data presented herein.

Government Publication Date: Nov 6, 2025

Alternative Fueling Stations: ALT FUELS

This list of alternative fueling stations is sourced from the Alternative Fuels Data Center (AFDC). The U.S. Department of Energy's Office of Energy Efficiency & Renewable Energy launched the AFDC in 1991 as a repository for alternative fuel vehicle performance data, which provides a wealth of information and data on alternative and renewable fuels, advanced vehicles, fuel-saving strategies, and emerging transportation technologies. The data includes Biodiesel (B20 and above), Compressed Natural Gas (CNG), Electric, Ethanol (E85), Hydrogen, Liquefied Natural Gas (LNG), Propane (LPG), and Renewable Diesel (R20 and above) fuel type locations.

Government Publication Date: Aug 1, 2025

Superfunds Consent Decrees: CONSENT DECREES

This list of Superfund consent decrees is provided by the Department of Justice, Environment & Natural Resources Division (ENRD) through a Freedom of Information Act (FOIA) applicable file. This listing includes Cases filed since 2010 limited to the following: Consent Decrees for CERCLA or Superfund Sites filed and/or as proposed within the ENRD's Case Management System (CMS); and applicable ENRD's Environmental Defense Section (EDS) CERCLA Cases with "Consent" in History Note. CMS may not reflect the latest developments in a case, nor can the agency guarantee the accuracy of the data. ENRD Disclaimer: Congress excluded three discrete categories of law enforcement and national security records from the requirements of the FOIA; response is limited to those records that are subject to the requirements of the FOIA; however, this should not be taken as an indication that excluded records do, or do not, exist.

Government Publication Date: Jun 26, 2024

Air Facility System: AFS

This EPA retired Air Facility System (AFS) dataset contains emissions, compliance, and enforcement data on stationary sources of air pollution. Regulated sources cover a wide spectrum; from large industrial facilities to relatively small operations such as dry cleaners. AFS does not contain data on facilities that are solely asbestos demolition and/or renovation contractors, or landfills. ECHO Clean Air Act data from AFS are frozen and reflect data as of October 17, 2014; the EPA retired this system for Clean Air Act stationary sources and transitioned to ICIS-Air.

Government Publication Date: Oct 17, 2014

Registered Pesticide Establishments: SSTS

This national list of active EPA-registered foreign and domestic pesticide and/or device-producing establishments is based on data from the Section Seven Tracking System (SSTS). The Federal Insecticide, Fungicide, and Rodenticide Act (FIFRA) Section 7 requires that each producing establishment must place its EPA establishment number on the label or immediate container of each pesticide, active ingredient or device produced. An EPA establishment number on a pesticide product label identifies the EPA registered location where the product was produced. The list of establishments is made available by the U.S. Environmental Protection Agency (EPA).

Government Publication Date: Sep 26, 2025

Polychlorinated Biphenyl (PCB) Transformers: PCBT

Locations of Transformers Containing Polychlorinated Biphenyls (PCBs) registered with the United States Environmental Protection Agency. PCB transformer owners must register their transformer(s) with EPA. Although not required, PCB transformer owners who have removed and properly disposed of a registered PCB transformer may notify EPA to have their PCB transformer de-registered. Data made available by EPA.

Government Publication Date: Oct 15, 2019

Polychlorinated Biphenyl (PCB) Notifiers: PCB

Facilities included in the national list of facilities that have notified the United States Environmental Protection Agency (EPA) of Polychlorinated Biphenyl (PCB) activities. Any company or person storing, transporting or disposing of PCBs or conducting PCB research and development must notify the EPA and receive an identification number.

Government Publication Date: May 23, 2024

Power Plants: POWER PLANTS

This list of power plants is provided by the U.S. Energy Information Administration (EIA). The listing includes operable electric generating plants in the United States by energy source, originating from the EIA-860, Annual Electric Generator Report; EIA-860M, Monthly Update to the Annual Electric Generator Report; and EIA-923, Power Plant Operations Report. It includes all operable plants by energy source with a combined nameplate capacity of 1 megawatt or more that are operating, are on standby, or out of service for short- or long-term.

Government Publication Date: Jun 5, 2025

Historical Business Activity Risk: HIST RISK

Proprietary list of sites identified as potentially having engaged in business activity that poses a higher-than-normal risk of contamination. Records originate from historical city directories, and are included in this list based on broad business categories Potentially Hazardous Chemical Users and Fuel and Automotive, including but not limited to Dry Cleaners and Fuel Stations, Garages, etc. Inclusion in this listing does not indicate that there is or ever has been contamination; rather, sites are included in this list due to their potential for having engaged in a business activity presenting an elevated risk of contamination. The list was compiled from various city directories including Polks, Millers, Mullin Kille, Interstate Directory, and State Directory Co; spanning roughly 1920s through 1960 depending on information available by city.

Government Publication Date: Jan 1, 1960

State

Priority Ranking List: PRIORITYCLEAN

The Florida Legislature has established a state-funded program to cleanup properties that are contaminated as a result of the operations of a drycleaning facility or wholesale supply facility (Chapter 376, Florida Statutes). The program is administered by the Florida Department of Environmental Protection (FDEP). The statute was sponsored by the drycleaning industry to address environmental, economic, and liability issues resulting from drycleaning solvent contamination. The program provides limited liability protection to the owner, operator and real property owner of drycleaning or wholesale supply facilities for cleanup of drycleaning solvent contamination if the parties meet the eligibility conditions stated in the law.

Government Publication Date: Oct 26, 2025

Dry Cleaning Facilities: DRYCLEANERS

A listing of dry cleaning facilities registered with the Florida Department of Environmental Protection (FDEP). The information contains facility identification number, site location information, related party (owner) information, and facility type and status. Data is taken from the Storage Tank & Contamination Monitoring database, the registration repository of dry cleaner facility data.

Government Publication Date: Jun 13, 2025

Delisted Dry Cleaning Facilities: DELISTED DRYCLEANERS

List of sites removed from the drycleaners database made available by the Florida Department of Environmental Conservation (DEC).

Government Publication Date: Jun 13, 2025

Historical Dry Cleaners: HISTORICAL DRYC

The Florida Department of Environmental Protection (FDEP) provided this historical database of regulated and non-regulated dry cleaning facilities. These facilities were at one time tracked and registered by the FDEP OCULUS Electronic Document Management System as "drums" in the underground storage tank database.
Government Publication Date: Aug 2, 2013

Oil and Hazardous Materials Incidents: SPILLS
Statewide listing of oil and hazardous materials spills and incidents recorded by the Florida Department of Environmental Protection (FDEP).
Government Publication Date: Oct 1, 2025

Contaminated Sites: DWM CONTAM
Florida Department of Environmental Protection (FDEP) Division of Waste Management (DWM) listing of active or known sites that include sites requiring cleanup but are not actively being worked on due to the agency's lack of funding (primarily petroleum and drycleaning).
Government Publication Date: Mar 3, 2025

Delisted Contaminated Sites: DEL CONTAM SITE
List of sites which were once included on the Florida Department of Environmental Protection (FDEP) Division of Waste Management (DWM)'s Contaminated Sites list. As sites on the Contaminated Sites (CS) list are cleaned up or closed under risk based corrective action, they are removed from the CS list.
Government Publication Date: Sep 30, 2015

Aqueous Film Forming Foam (AFFF): PFAS AFFF
A list of fire fighter training facilities that use or possibly used Aqueous Film Forming Foam (AFFF). This list is made available by the Florida Department of Environmental Protection (DEP).
Government Publication Date: Aug 29, 2024

PFAS Investigation at Federal Facilities: PFAS
List of sites - including Federal Facilities - in Florida at which either a) there has been confirmed or suspected usage of Aqueous Film Forming Foam (AFFF), or b) the Division of Waste Management has identified as a potential source or environmental impact related to per- and polyfluoroalkyl substances (PFAS). The Florida Department of Environmental Protection (DEP) is committed to the protection of the groundwater resources of the state and the public health and safety of residents. The DEP will continue its efforts to investigate and understand PFAS in the environment and the ecological and human health risks associated with PFAS contamination. Listings made available by the Florida Department of Environmental Protection (DEP).
Government Publication Date: Nov 30, 2025

Ground Water Contamination Areas: GW CONTAM
List of areas of known groundwater contamination made available by the Florida Department of Environmental Protection (DEP). 38 counties have been delineated primarily for the agricultural pesticide ethylene dibromide (EDB), and to a much lesser extent, volatile organic and petroleum contaminants. Permitted water wells in these areas must meet specific well construction criteria and water testing prior to well use. This dataset only indicates the presence or absence of specific groundwater contaminants and does not represent all known sources of groundwater contamination in the state of Florida.
Government Publication Date: Jul 12, 2023

Underground Injection Control Wells: UIC
Class I Underground Injection Control (UIC) wells that are currently or were previously active, as well as proposed sites, regulated by the Florida Department of Environmental Protection (FDEP). Class I UIC wells are used to inject nonhazardous waste, hazardous waste (new hazardous waste wells were banned in 1983), or municipal waste below the lowermost underground source of drinking water.
Government Publication Date: Sep 20, 2025

Well Surveillance Program Facilities: WELL SURVEILLANCE
List of facilities made available by the Florida Health Well Surveillance group. The Well Surveillance group manages several programs to identify and monitor areas in Florida where contaminated drinking water is suspected and may pose a threat to public health. The section coordinates with the County Health Departments (CHDs) to locate potable wells and conduct water sampling for contaminants of concern. The Well Surveillance Section is composed of the State Underground Petroleum Environmental Response Act (SUPER Act), Drinking Water Toxics Program (Toxics), Drycleaner Solvent Cleanup Program (DSCP). Includes locations of known cattle dipping vats.
Government Publication Date: Nov 17, 2025

Cattle Dip Vats: CDV SOUTHEAST
A list of Cattle Dip Vats in Southeast Florida made available by the Florida Department of Environmental Protection.
Government Publication Date: Jan 19, 2017

Tier 2 Report: TIER 2

A list of Tier 2 facilities in the state of Florida. The list tracks the inventory of chemicals within a particular facility. This list is provided by the Florida Division of Emergency Management.

Government Publication Date: Apr 2, 2024

Delisted County Records: DELISTED COUNTY

Records removed from county databases. Records may be removed from the county lists made available by the respective county departments because they are inactive, or because they have been deemed to be below reportable thresholds.

Government Publication Date: Nov 9, 2025

Tribal

No Tribal additional environmental record sources available for this State.

County

No County additional environmental databases were selected to be included in the search.

Definitions

Database Descriptions: This section provides a detailed explanation for each database including: source, information available, time coverage, and acronyms used. They are listed in alphabetic order.

Detail Report: This is the section of the report which provides the most detail for each individual record. Records are summarized by location, starting with the project property followed by records in closest proximity.

Distance: The distance value is the distance between plotted points, not necessarily the distance between the sites' boundaries. All values are an approximation.

Direction: The direction value is the compass direction of the site in respect to the project property and/or center point of the report.

Elevation: The elevation value is taken from the location at which the records for the site address have been plotted. All values are an approximation. Source: Google Elevation API.

Executive Summary: This portion of the report is divided into 3 sections:

'Report Summary'- Displays a chart indicating how many records fall on the project property and, within the report search radii.

'Site Report Summary'-Project Property'- This section lists all the records which fall on the project property. For more details, see the 'Detail Report' section.

'Site Report Summary-Surrounding Properties'- This section summarizes all records on adjacent properties, listing them in order of proximity from the project property. For more details, see the 'Detail Report' section.

Map Key: The map key number is assigned according to closest proximity from the project property. Map Key numbers always start at #1. The project property will always have a map key of '1' if records are available. If there is a number in brackets beside the main number, this will indicate the number of records on that specific property. If there is no number in brackets, there is only one record for that property.

The symbol and colour used indicates 'elevation': the red inverted triangle will dictate 'ERIS Sites with Lower Elevation', the yellow triangle will dictate 'ERIS Sites with Higher Elevation' and the orange square will dictate 'ERIS Sites with Same Elevation.'

Unplottables: These are records that could not be mapped due to various reasons, including limited geographic information. These records may or may not be in your study area, and are included as reference.

APPENDIX D

HISTORIC AERIAL PHOTOGRAPHS

HISTORICAL AERIALS

Project Property: Jungle Trail Property
1350 Island Club Manor
Vero Beach FL 32963

Project No: Jungle Trail

Requested By: Aspen Environmental, LLC

Order No: 25120300654

Date Completed: December 05,2025

Aerial Maps included in this report are produced by the sources listed above and are to be used for research purposes including a phase I report. Maps are not to be resold as commercial property. ERIS provides no warranty of accuracy or liability. The information contained in this report has been produced using aerial photos listed in above sources by ERIS Information Inc. (in the US) and ERIS Information Limited Partnership (in Canada), both doing business as 'ERIS'. The maps contained in this report do not purport to be and do not constitute a guarantee of the accuracy of the information contained herein. Although ERIS has endeavored to present information that is accurate, ERIS disclaims, any and all liability for any errors, omissions, or inaccuracies in such information and data, whether attributable to inadvertence, negligence or otherwise, and for any consequences arising therefrom. Liability on the part of ERIS is limited to the monetary value paid for this report.

Environmental Risk Information Services
A division of Glacier Media Inc.
1.866.517.5204 | info@erisinfo.com | erisinfo.com

Date	Source	Scale	Comments
1943	Agricultural Stabilization & Conserv. Service	1" = 500'	
1951	Agricultural Stabilization & Conserv. Service	1" = 500'	
1957	Agricultural Stabilization & Conserv. Service	1" = 500'	
1968	Florida Department of Transportation	1" = 500'	Adjacent Frame Unavailable
1970	Agricultural Stabilization & Conserv. Service	1" = 500'	
1974	Florida Department of Transportation	1" = 500'	
1984	Florida Department of Transportation	1" = 500'	
1994	United States Geological Survey	1" = 500'	
1999	United States Geological Survey	1" = 500'	
2005	United States Department of Agriculture	1" = 500'	
2006	United States Department of Agriculture	1" = 500'	
2007	United States Department of Agriculture	1" = 500'	
2010	United States Department of Agriculture	1" = 500'	
2013	United States Department of Agriculture	1" = 500'	
2015	United States Department of Agriculture	1" = 500'	
2017	United States Department of Agriculture	1" = 500'	
2019	United States Department of Agriculture	1" = 500'	
2021	United States Department of Agriculture	1" = 500'	
2023	United States Department of Agriculture	1" = 500'	

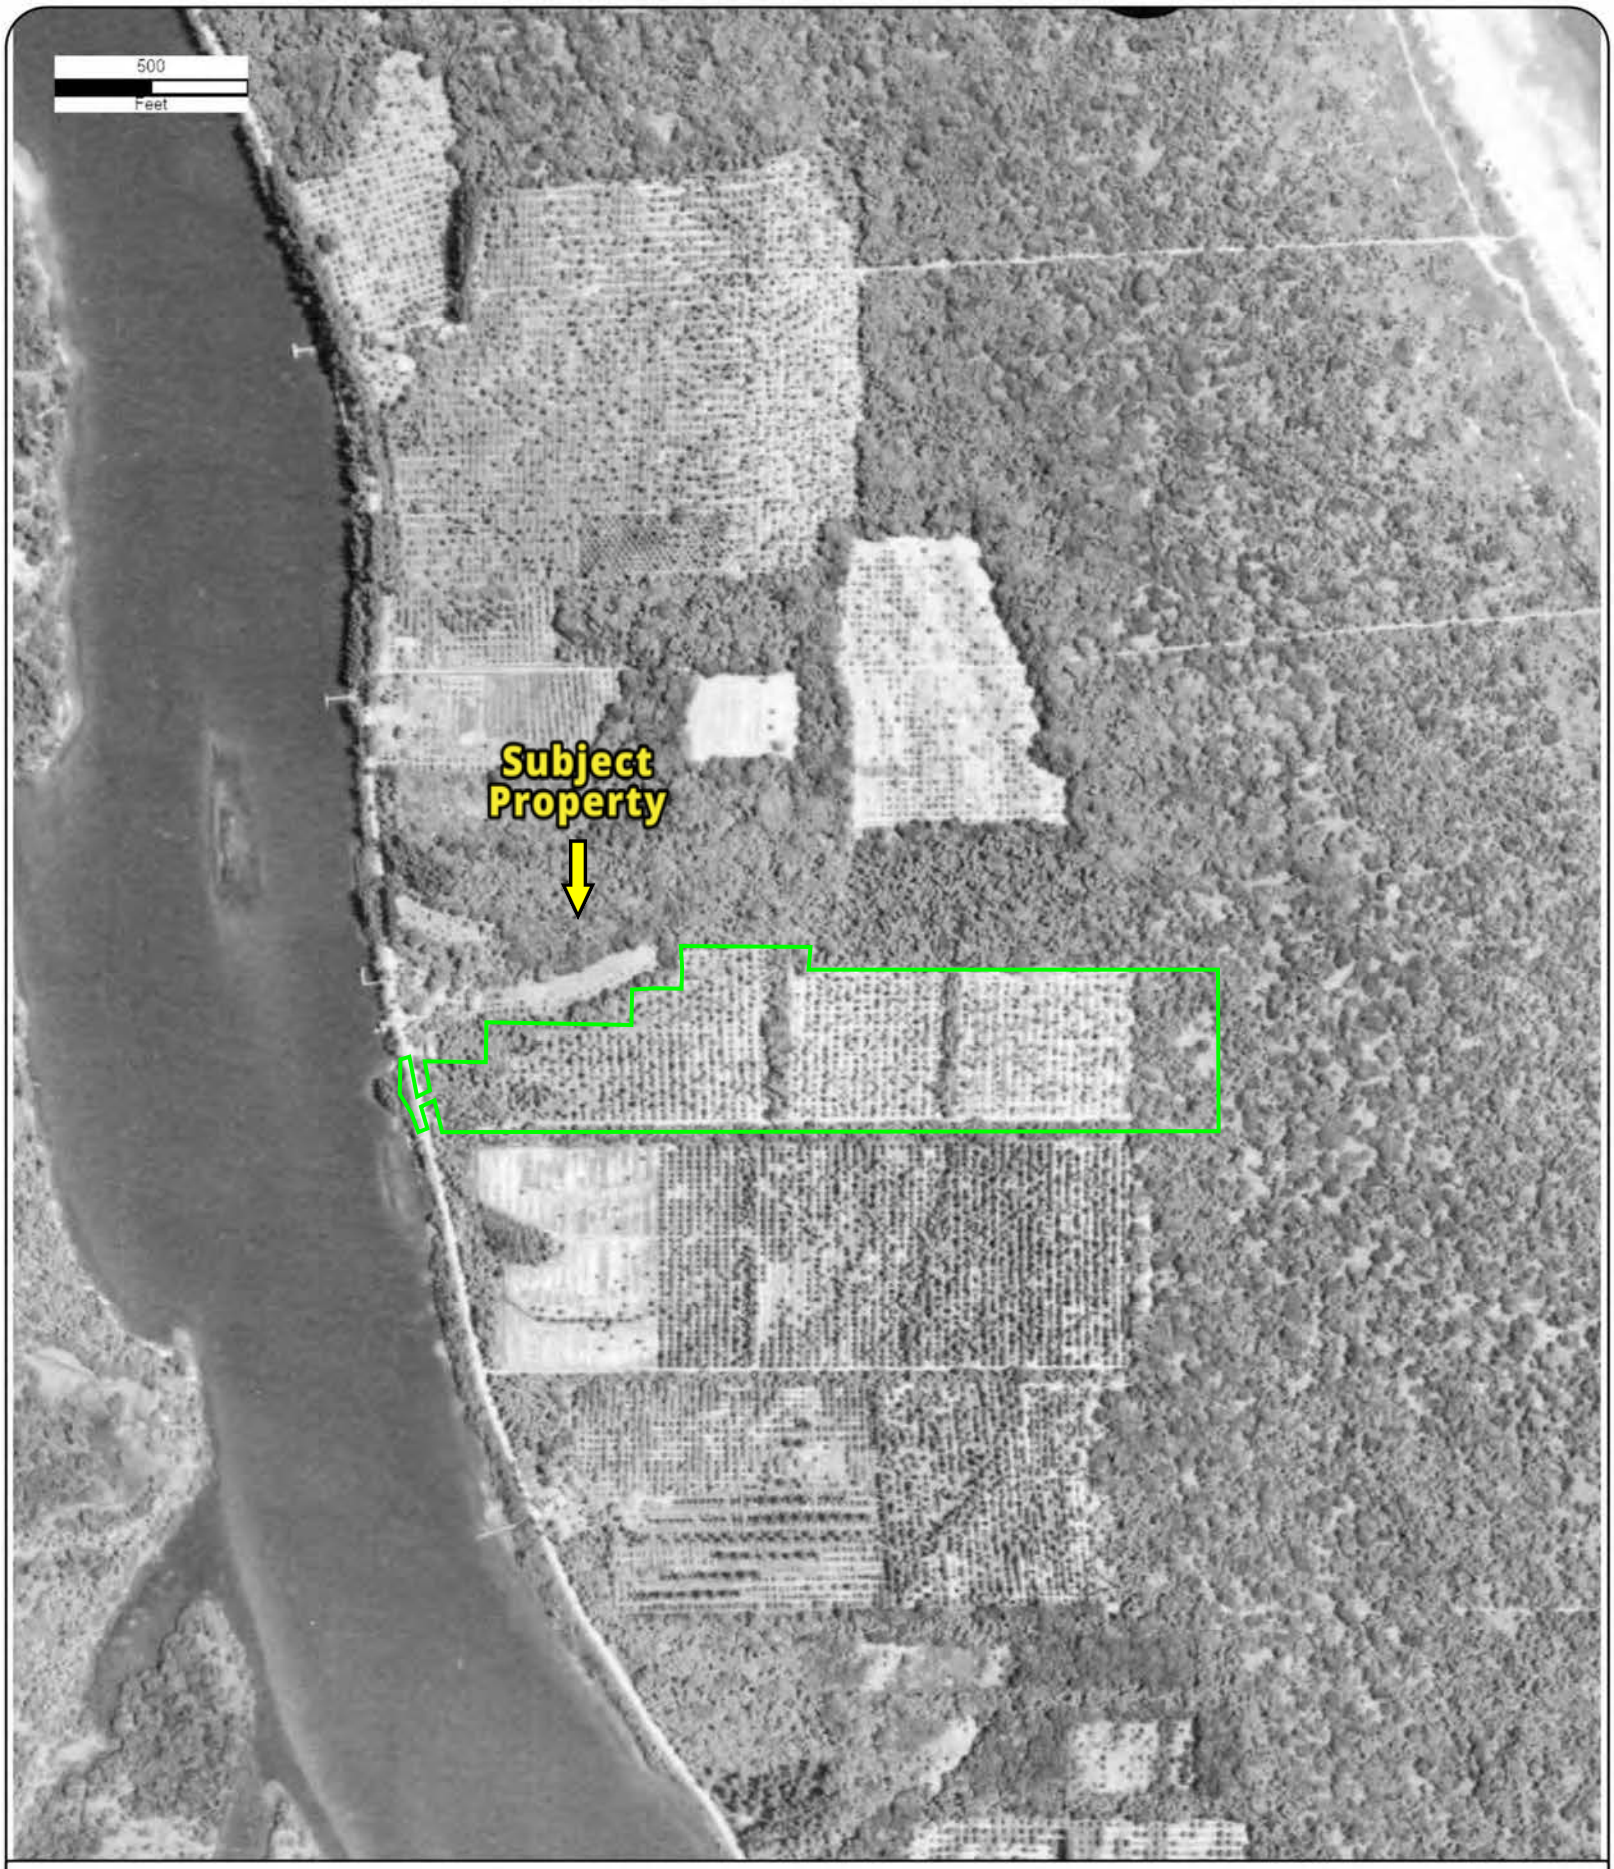

Year: 1943
Source: ASCS
Scale: 1" = 500'
Comment:

Address: 1350 Island Club Manor, Vero Beach, FL
Approx Center: -80.39697432,27.74849276

Order No: 25120300654

ERIS

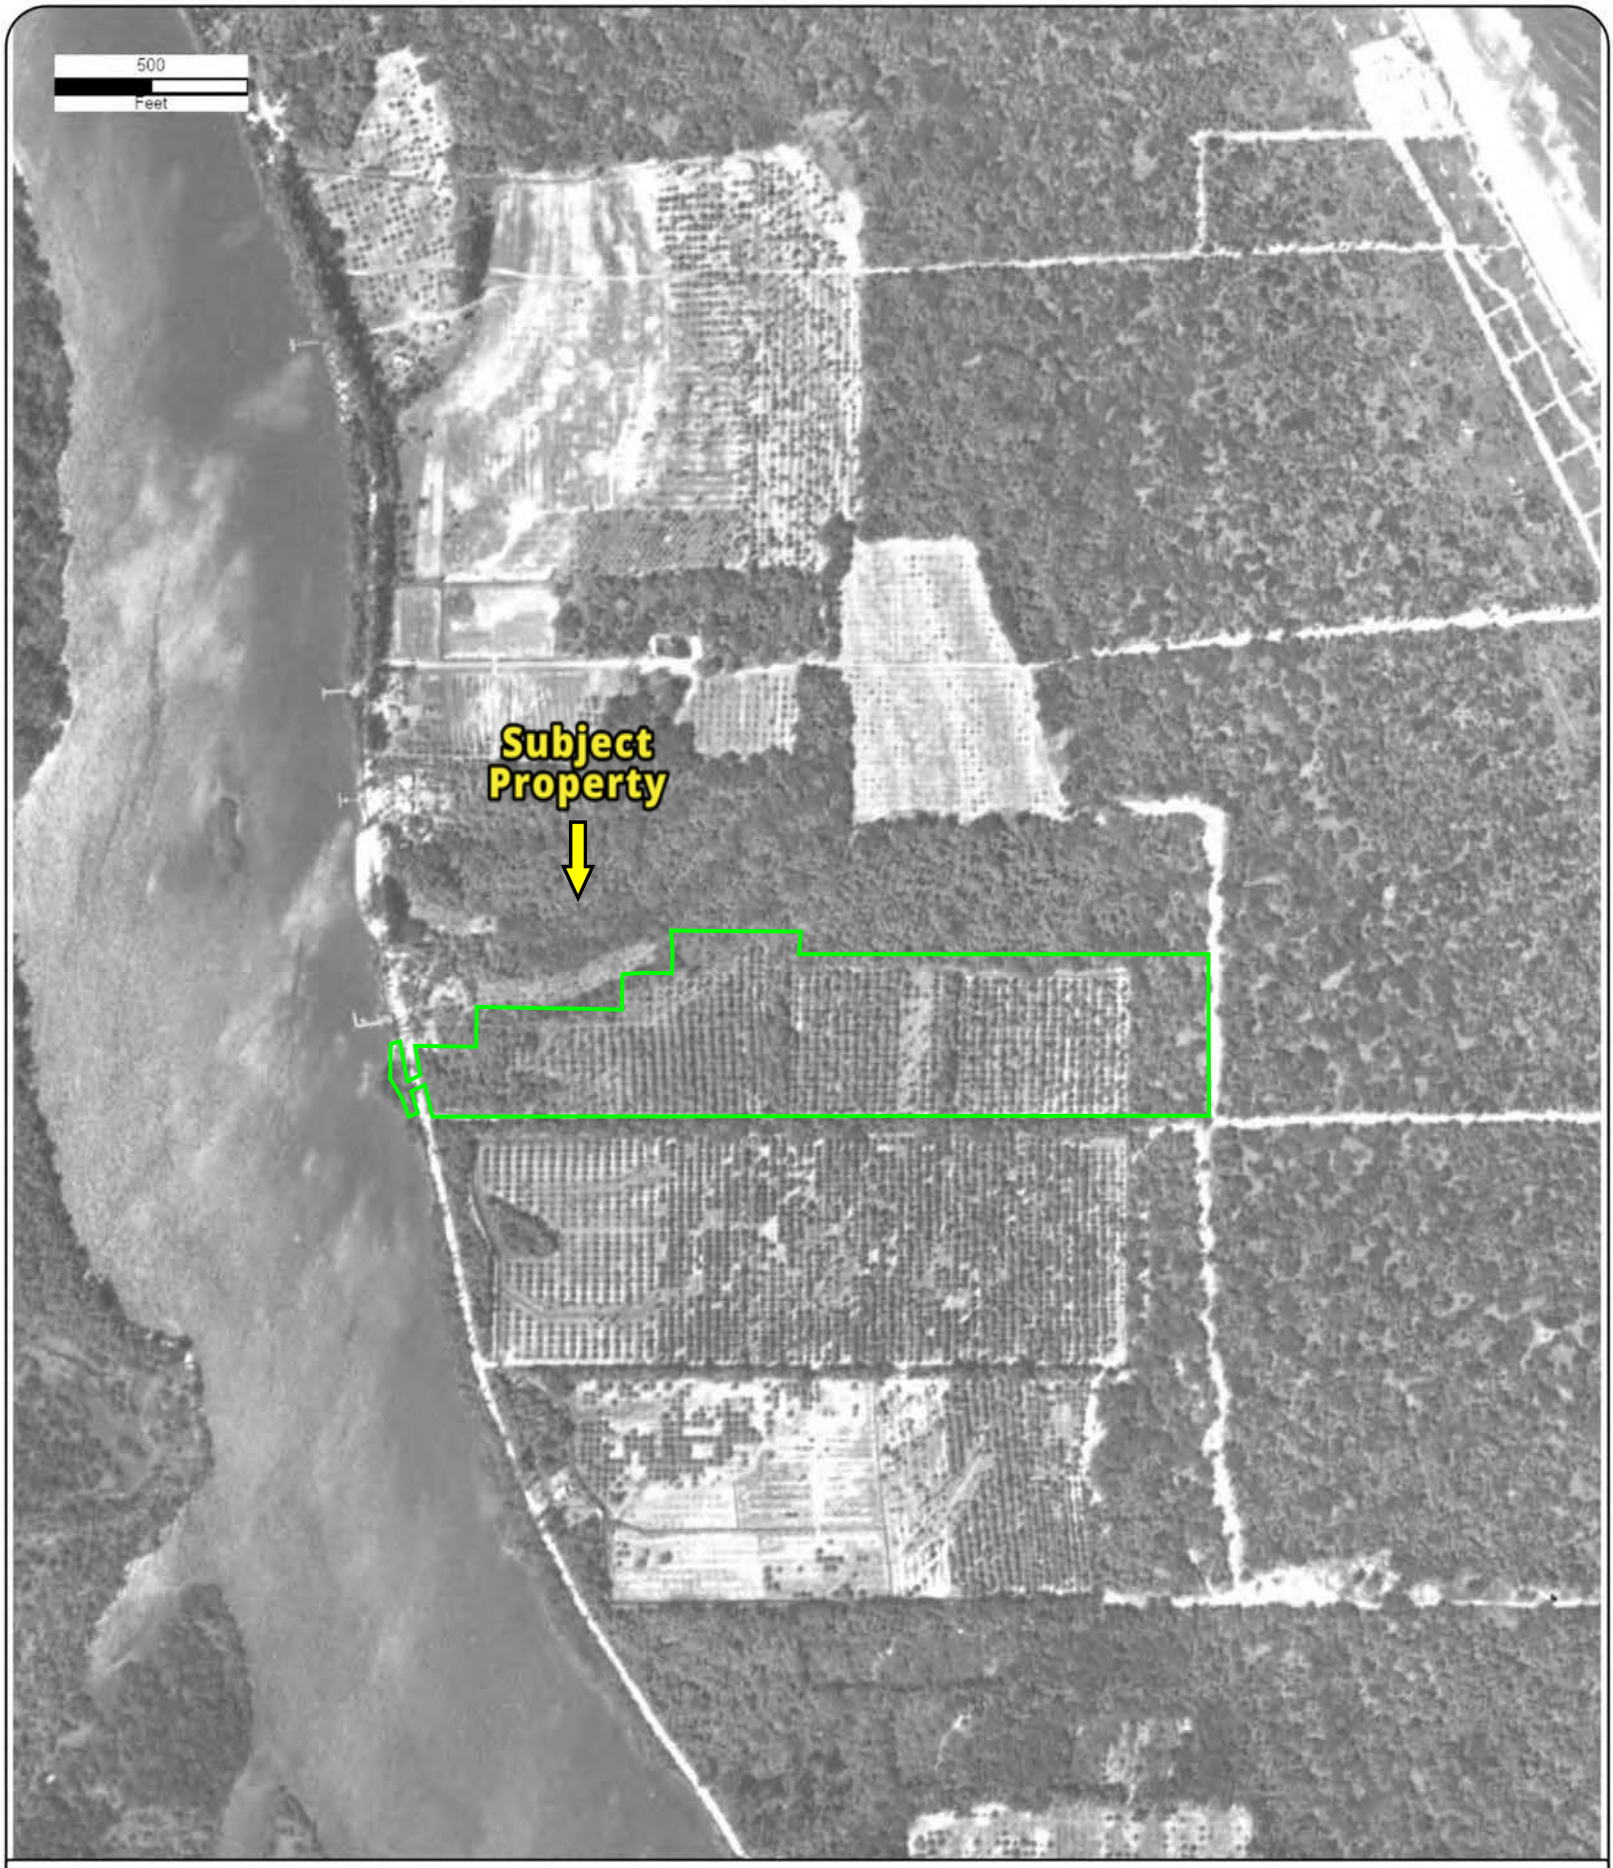

Year: 1951
Source: ASCS
Scale: 1" = 500'
Comment:

Address: 1350 Island Club Manor, Vero Beach, FL
Approx Center: -80.39697432,27.74849276

Order No: 25120300654

ERIS

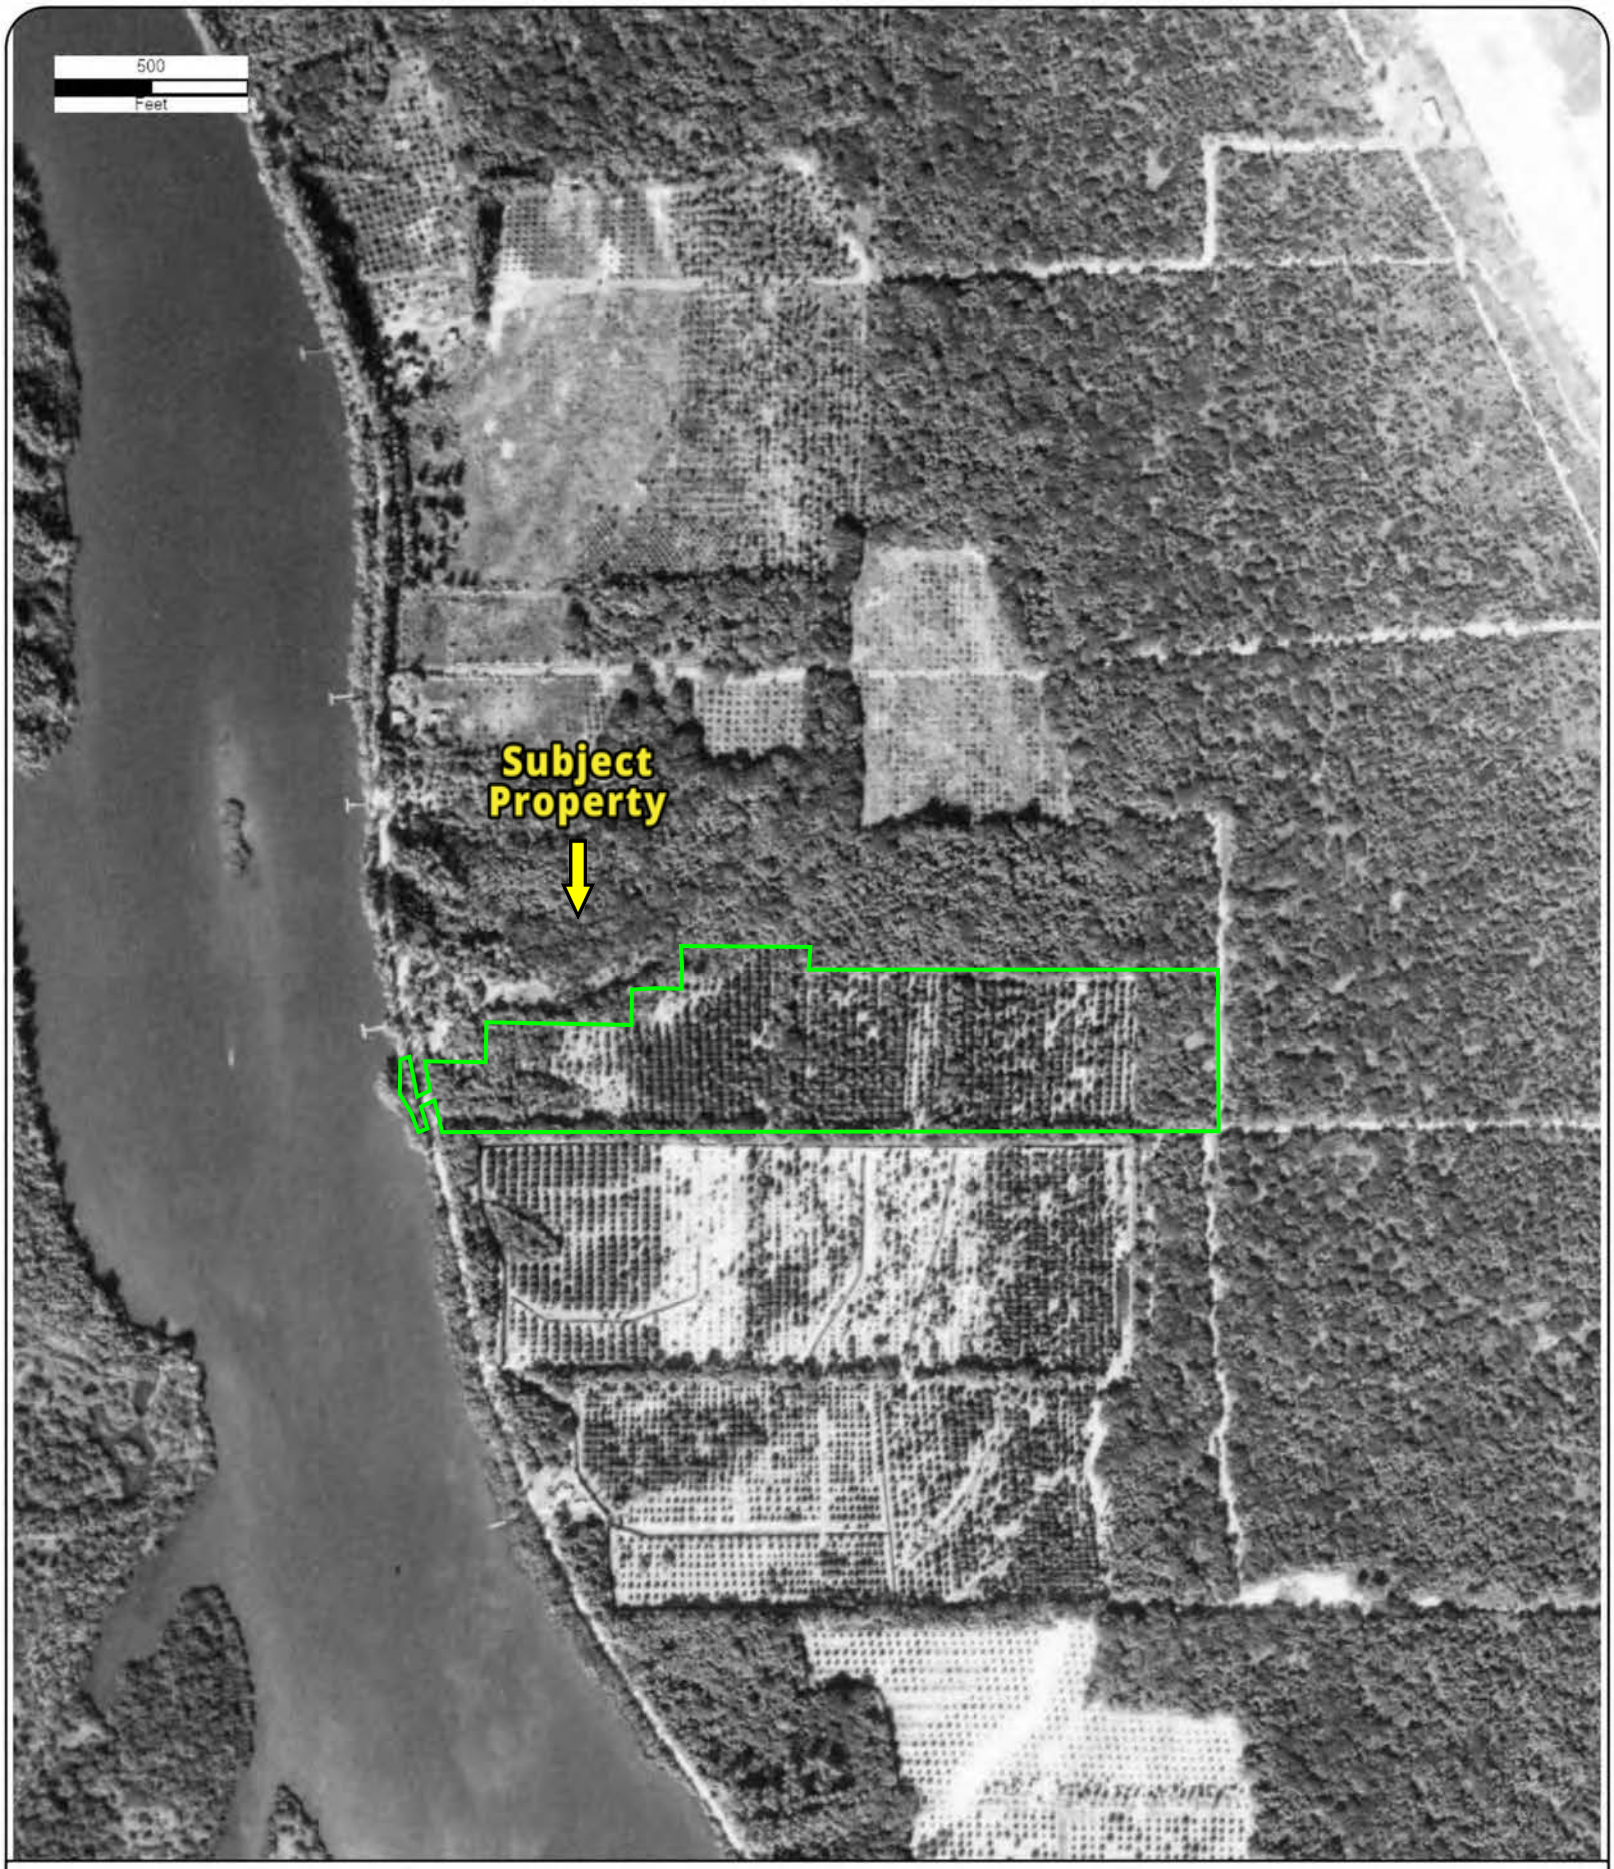

Year: 1957
Source: ASCS
Scale: 1" = 500'
Comment:

Address: 1350 Island Club Manor, Vero Beach, FL
Approx Center: -80.39697432,27.74849276

Order No: 25120300654

ERIS

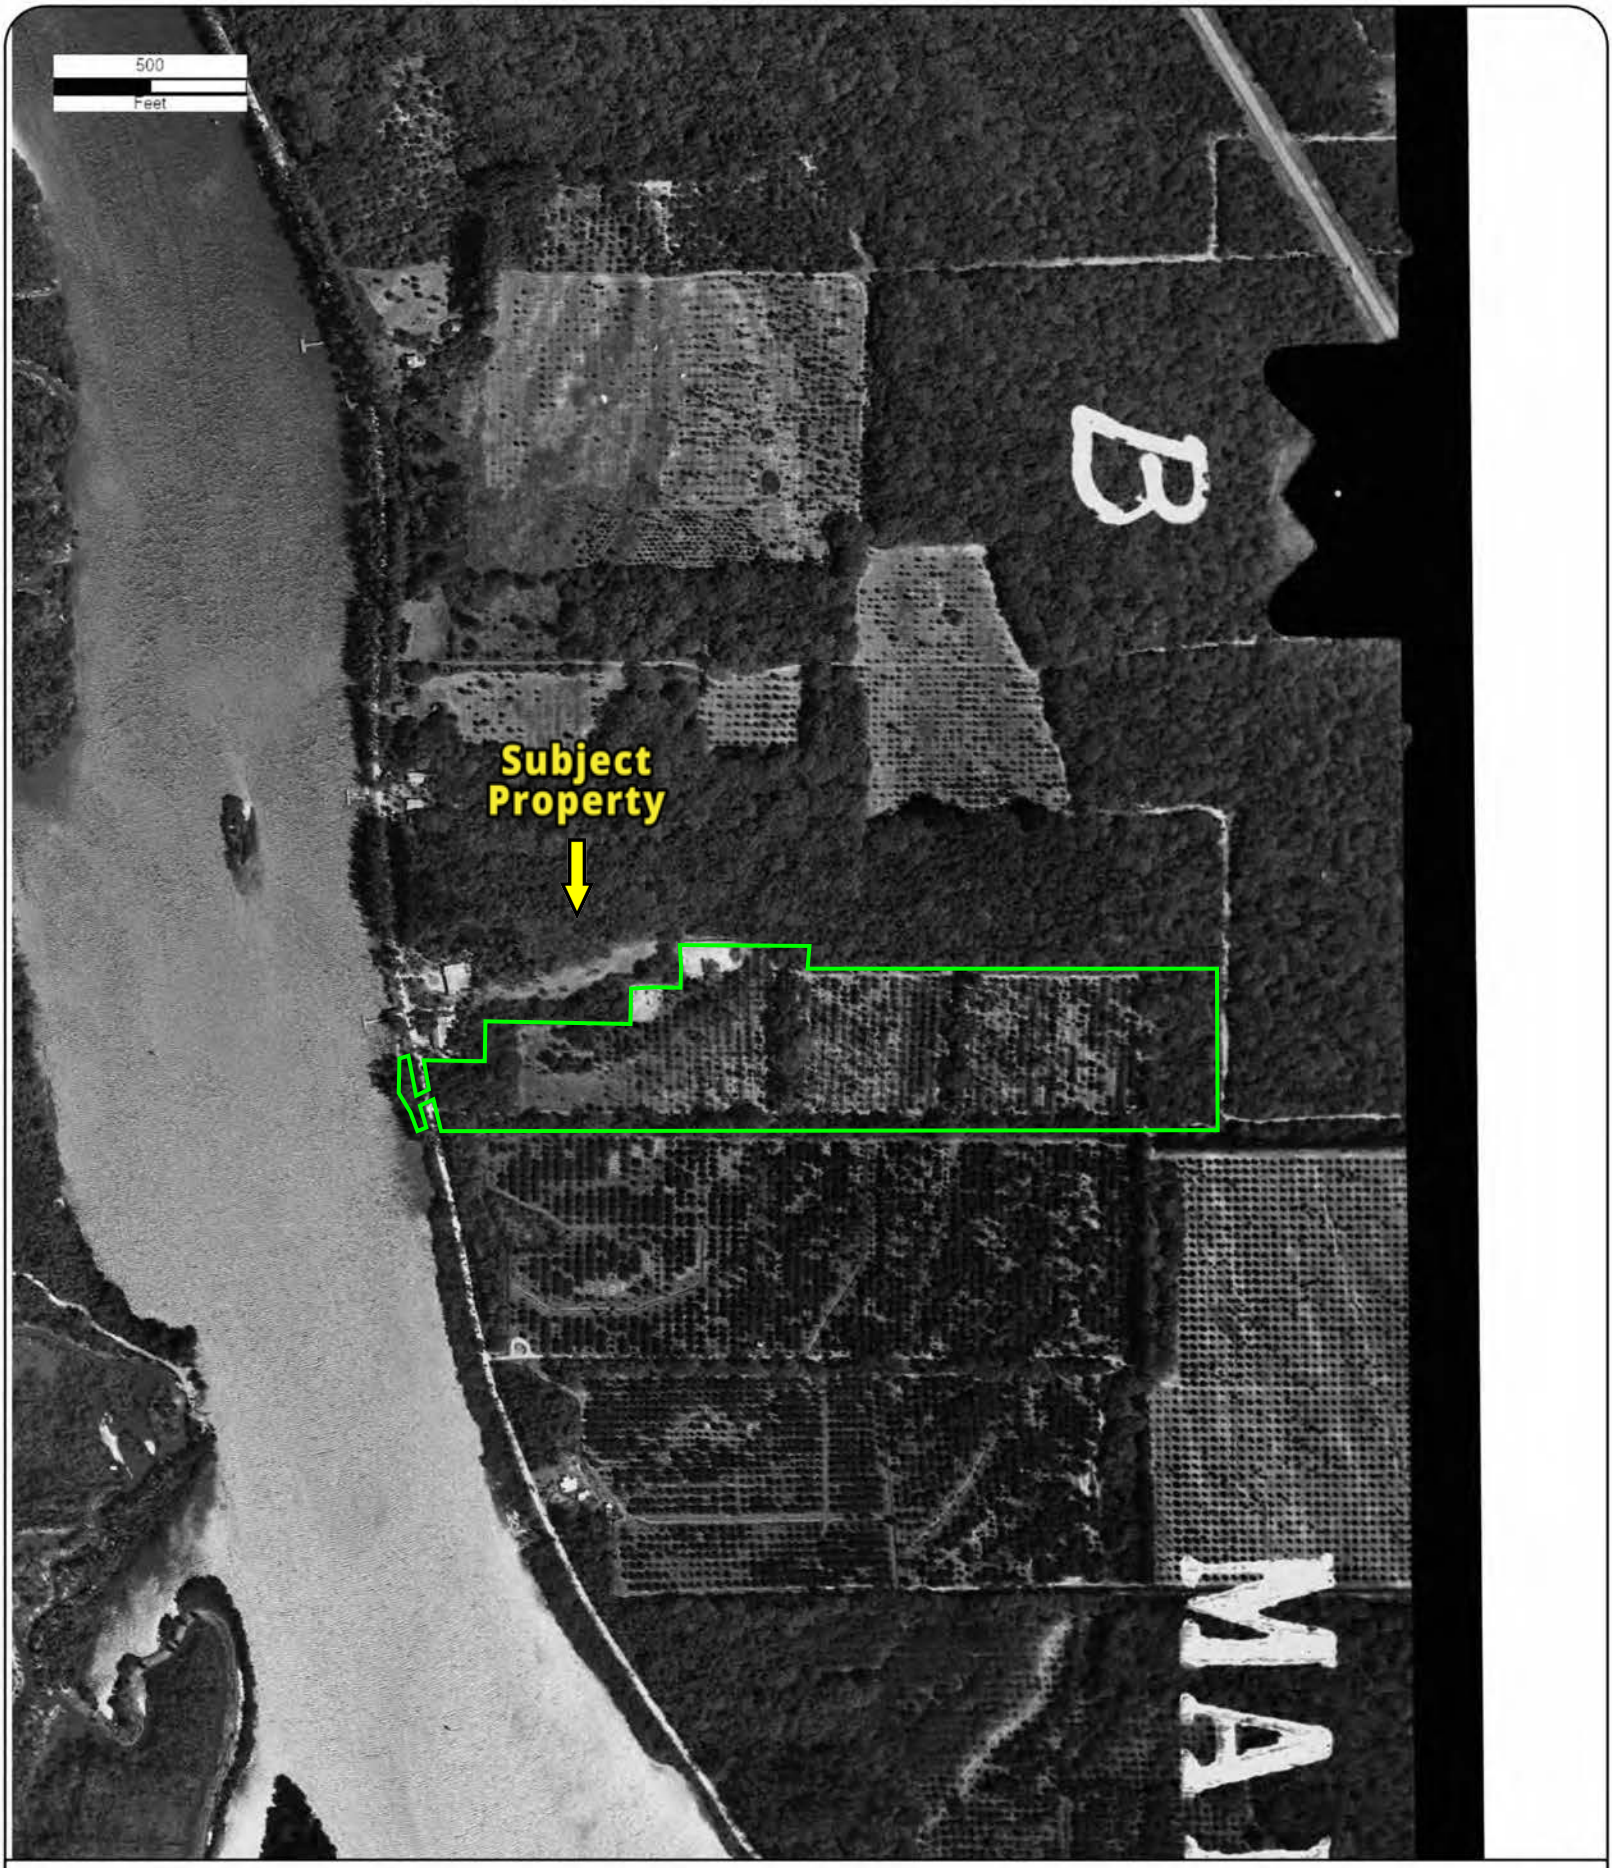

Year: 1968
Source: FDOT
Scale: 1" = 500'
Comment: Adjacent Frame Unavailable

Address: 1350 Island Club Manor, Vero Beach, FL
Approx Center: -80.39697432,27.74849276

Order No: 25120300654

ERIS

Year: 1970
Source: ASCS
Scale: 1" = 500'
Comment:

Address: 1350 Island Club Manor, Vero Beach, FL
Approx Center: -80.39697432,27.74849276

Order No: 25120300654

ERIS

Year: 1974
Source: FDOT
Scale: 1" = 500'
Comment:

Address: 1350 Island Club Manor, Vero Beach, FL
Approx Center: -80.39697432,27.74849276

Order No: 25120300654

ERIS

Year: 1984
Source: FDOT
Scale: 1" = 500'
Comment:

Address: 1350 Island Club Manor, Vero Beach, FL
Approx Center: -80.39697432,27.74849276

Order No: 25120300654

ERIS

Year: 1994
Source: USGS
Scale: 1" = 500'
Comment:

Address: 1350 Island Club Manor, Vero Beach, FL
Approx Center: -80.39697432,27.74849276

Order No: 25120300654

ERIS

Year: 1999
Source: USGS
Scale: 1" = 500'
Comment:

Address: 1350 Island Club Manor, Vero Beach, FL
Approx Center: -80.39697432,27.74849276

Order No: 25120300654

ERIS

Year: 2005
Source: USDA
Scale: 1" = 500'
Comment:

Address: 1350 Island Club Manor, Vero Beach, FL
Approx Center: -80.39697432,27.74849276

Order No: 25120300654

ERIS

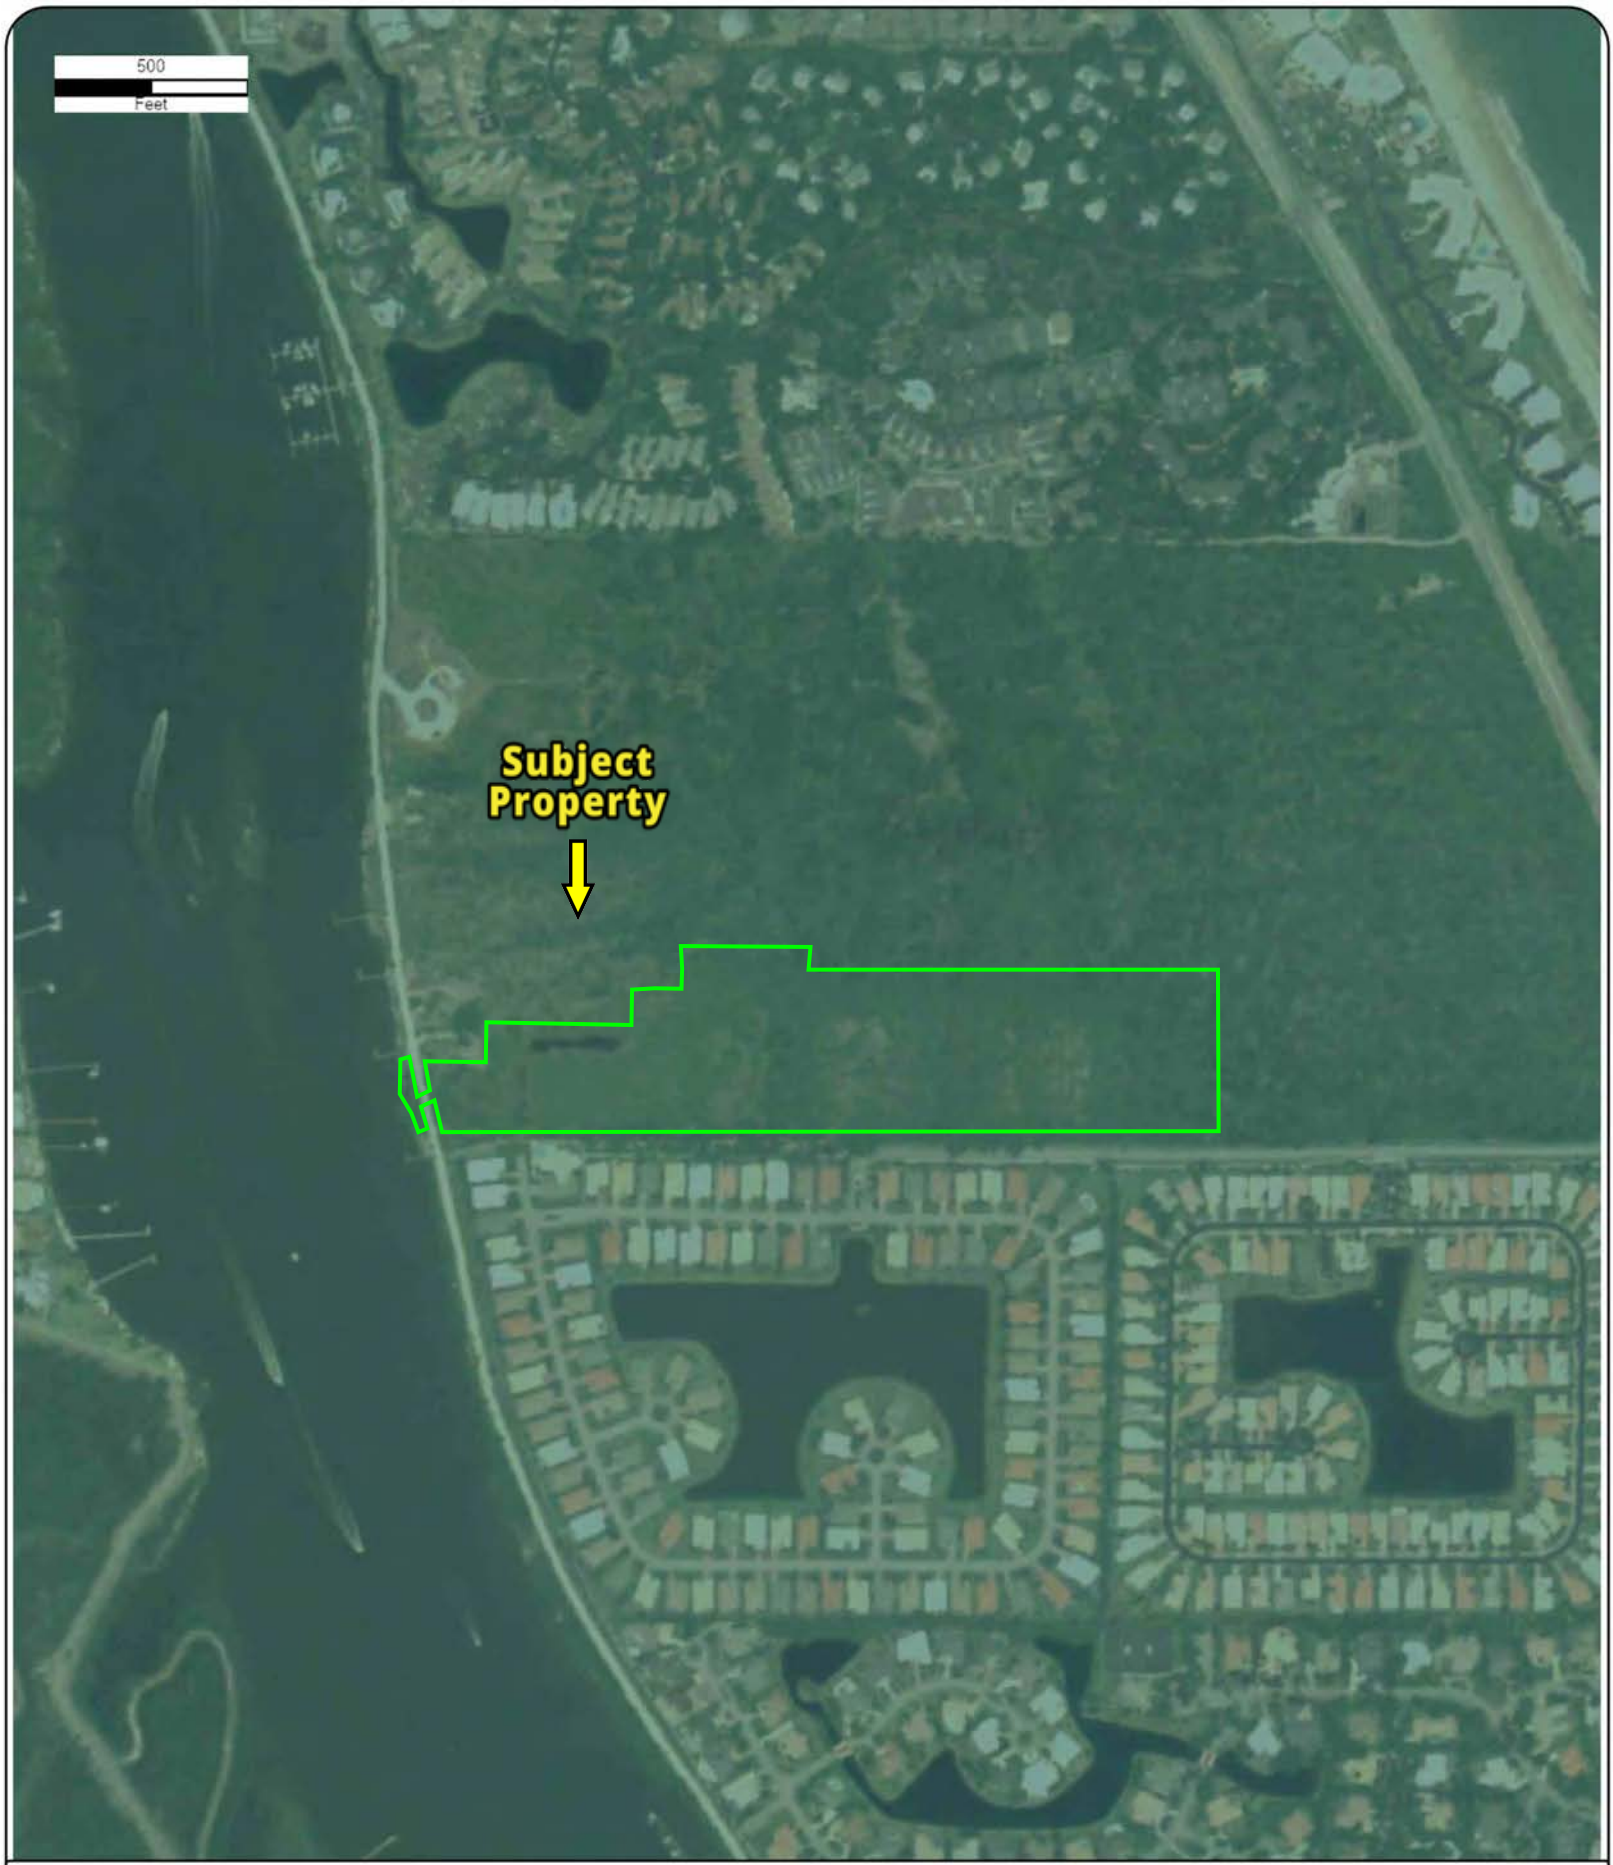

Year: 2006
Source: USDA
Scale: 1" = 500'
Comment:

Address: 1350 Island Club Manor, Vero Beach, FL
Approx Center: -80.39697432,27.74849276

Order No: 25120300654

ERIS

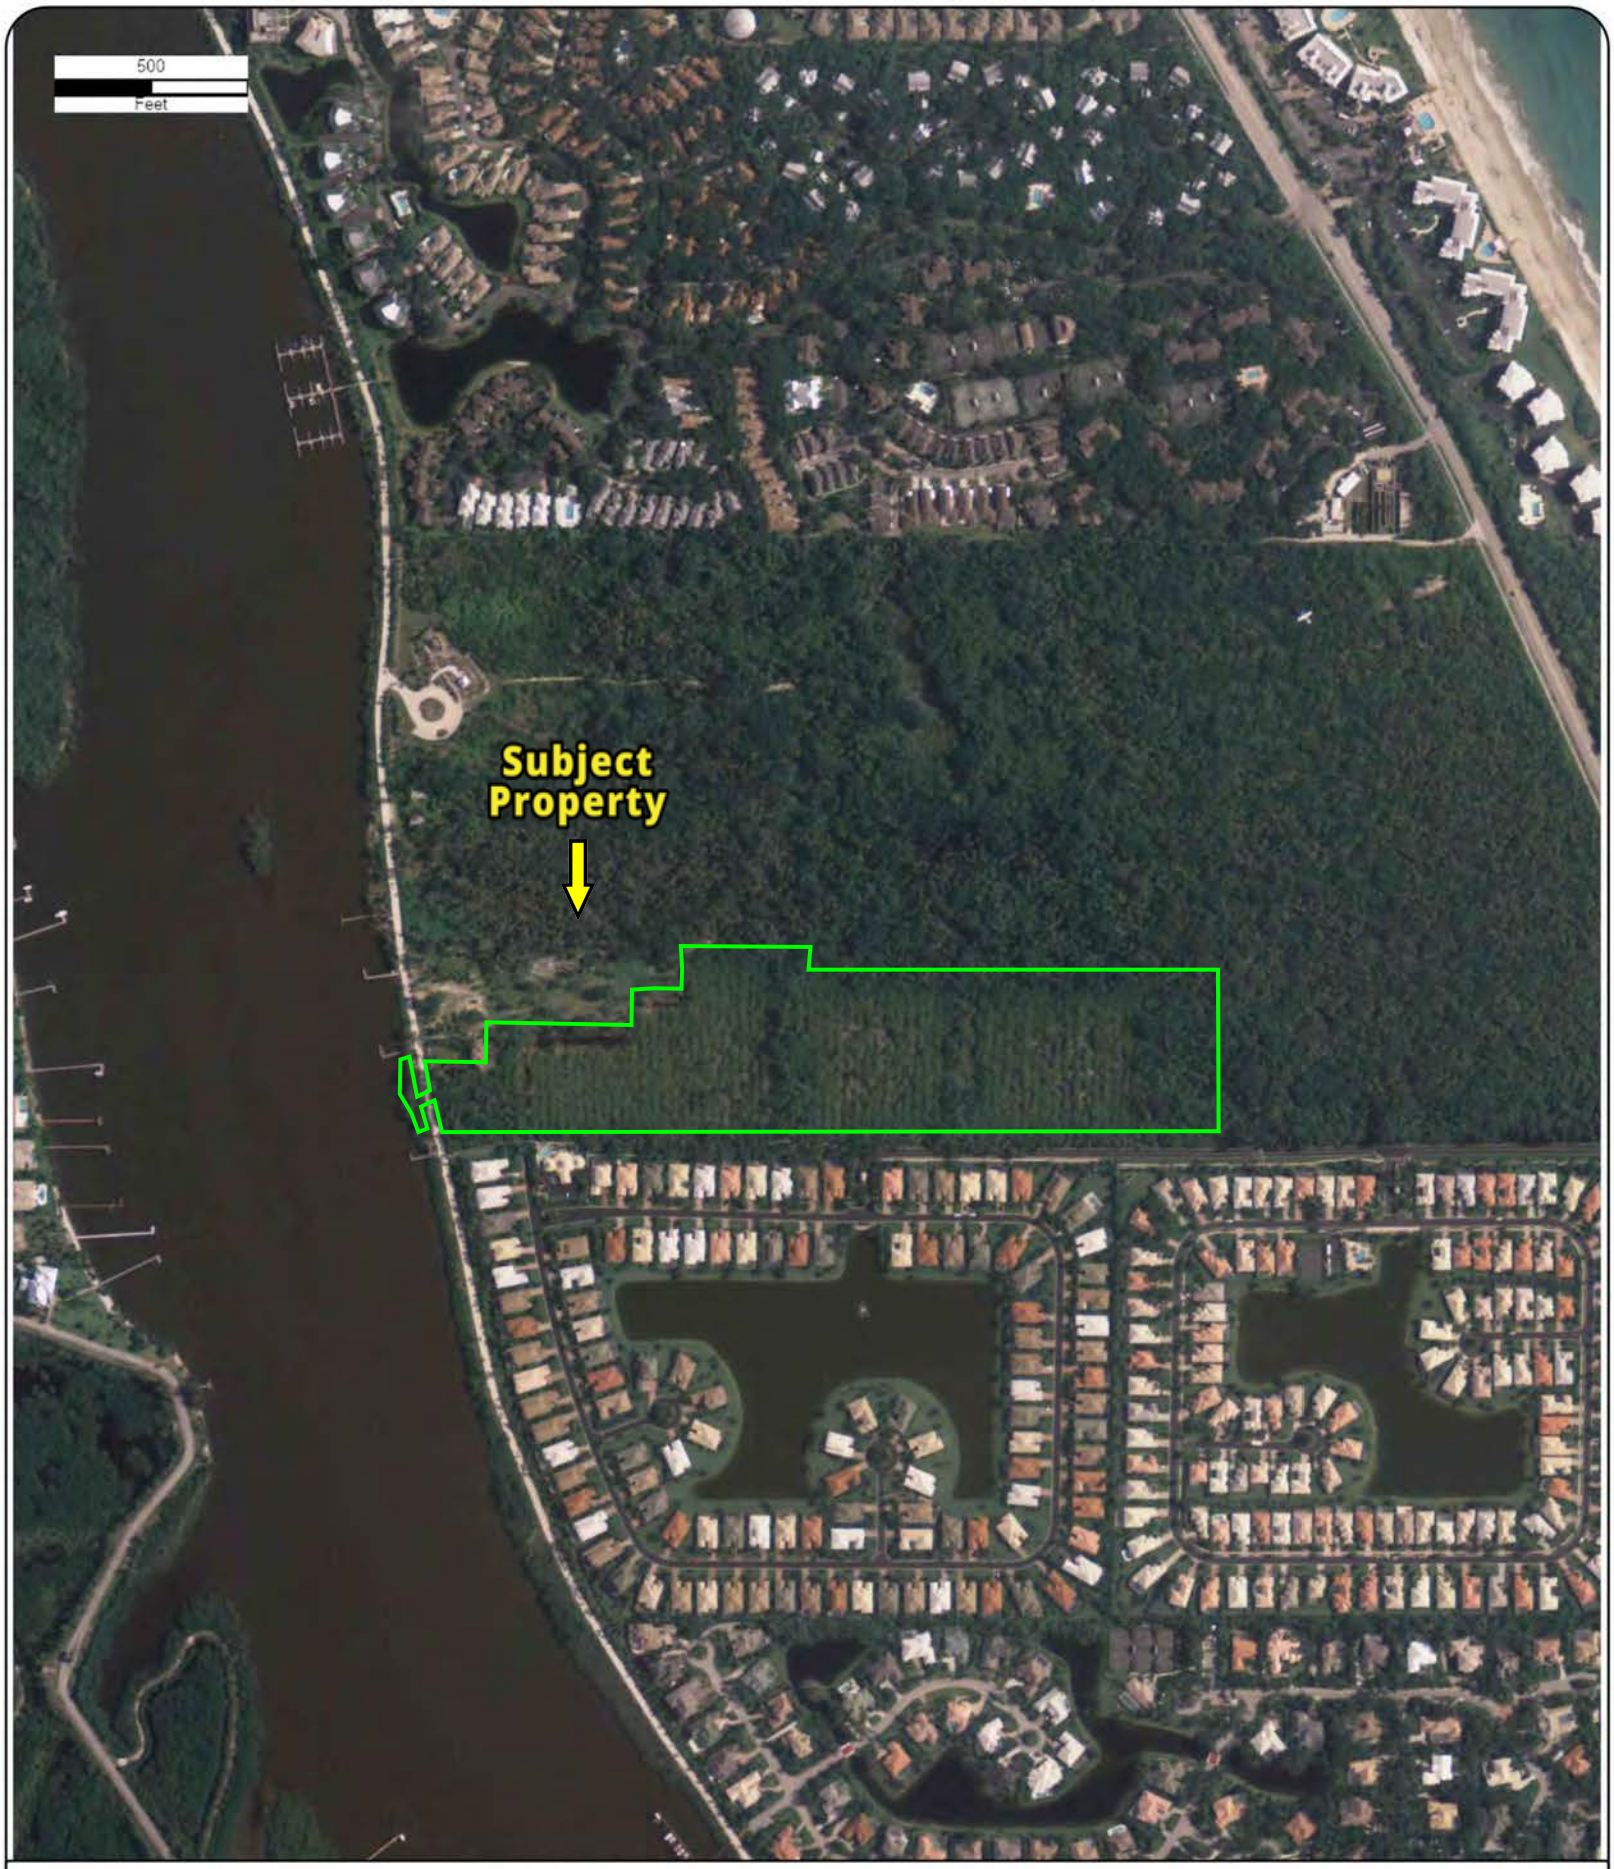

Year: 2007
Source: USDA
Scale: 1" = 500'
Comment:

Address: 1350 Island Club Manor, Vero Beach, FL
Approx Center: -80.39697432,27.74849276

Order No: 25120300654

ERIS

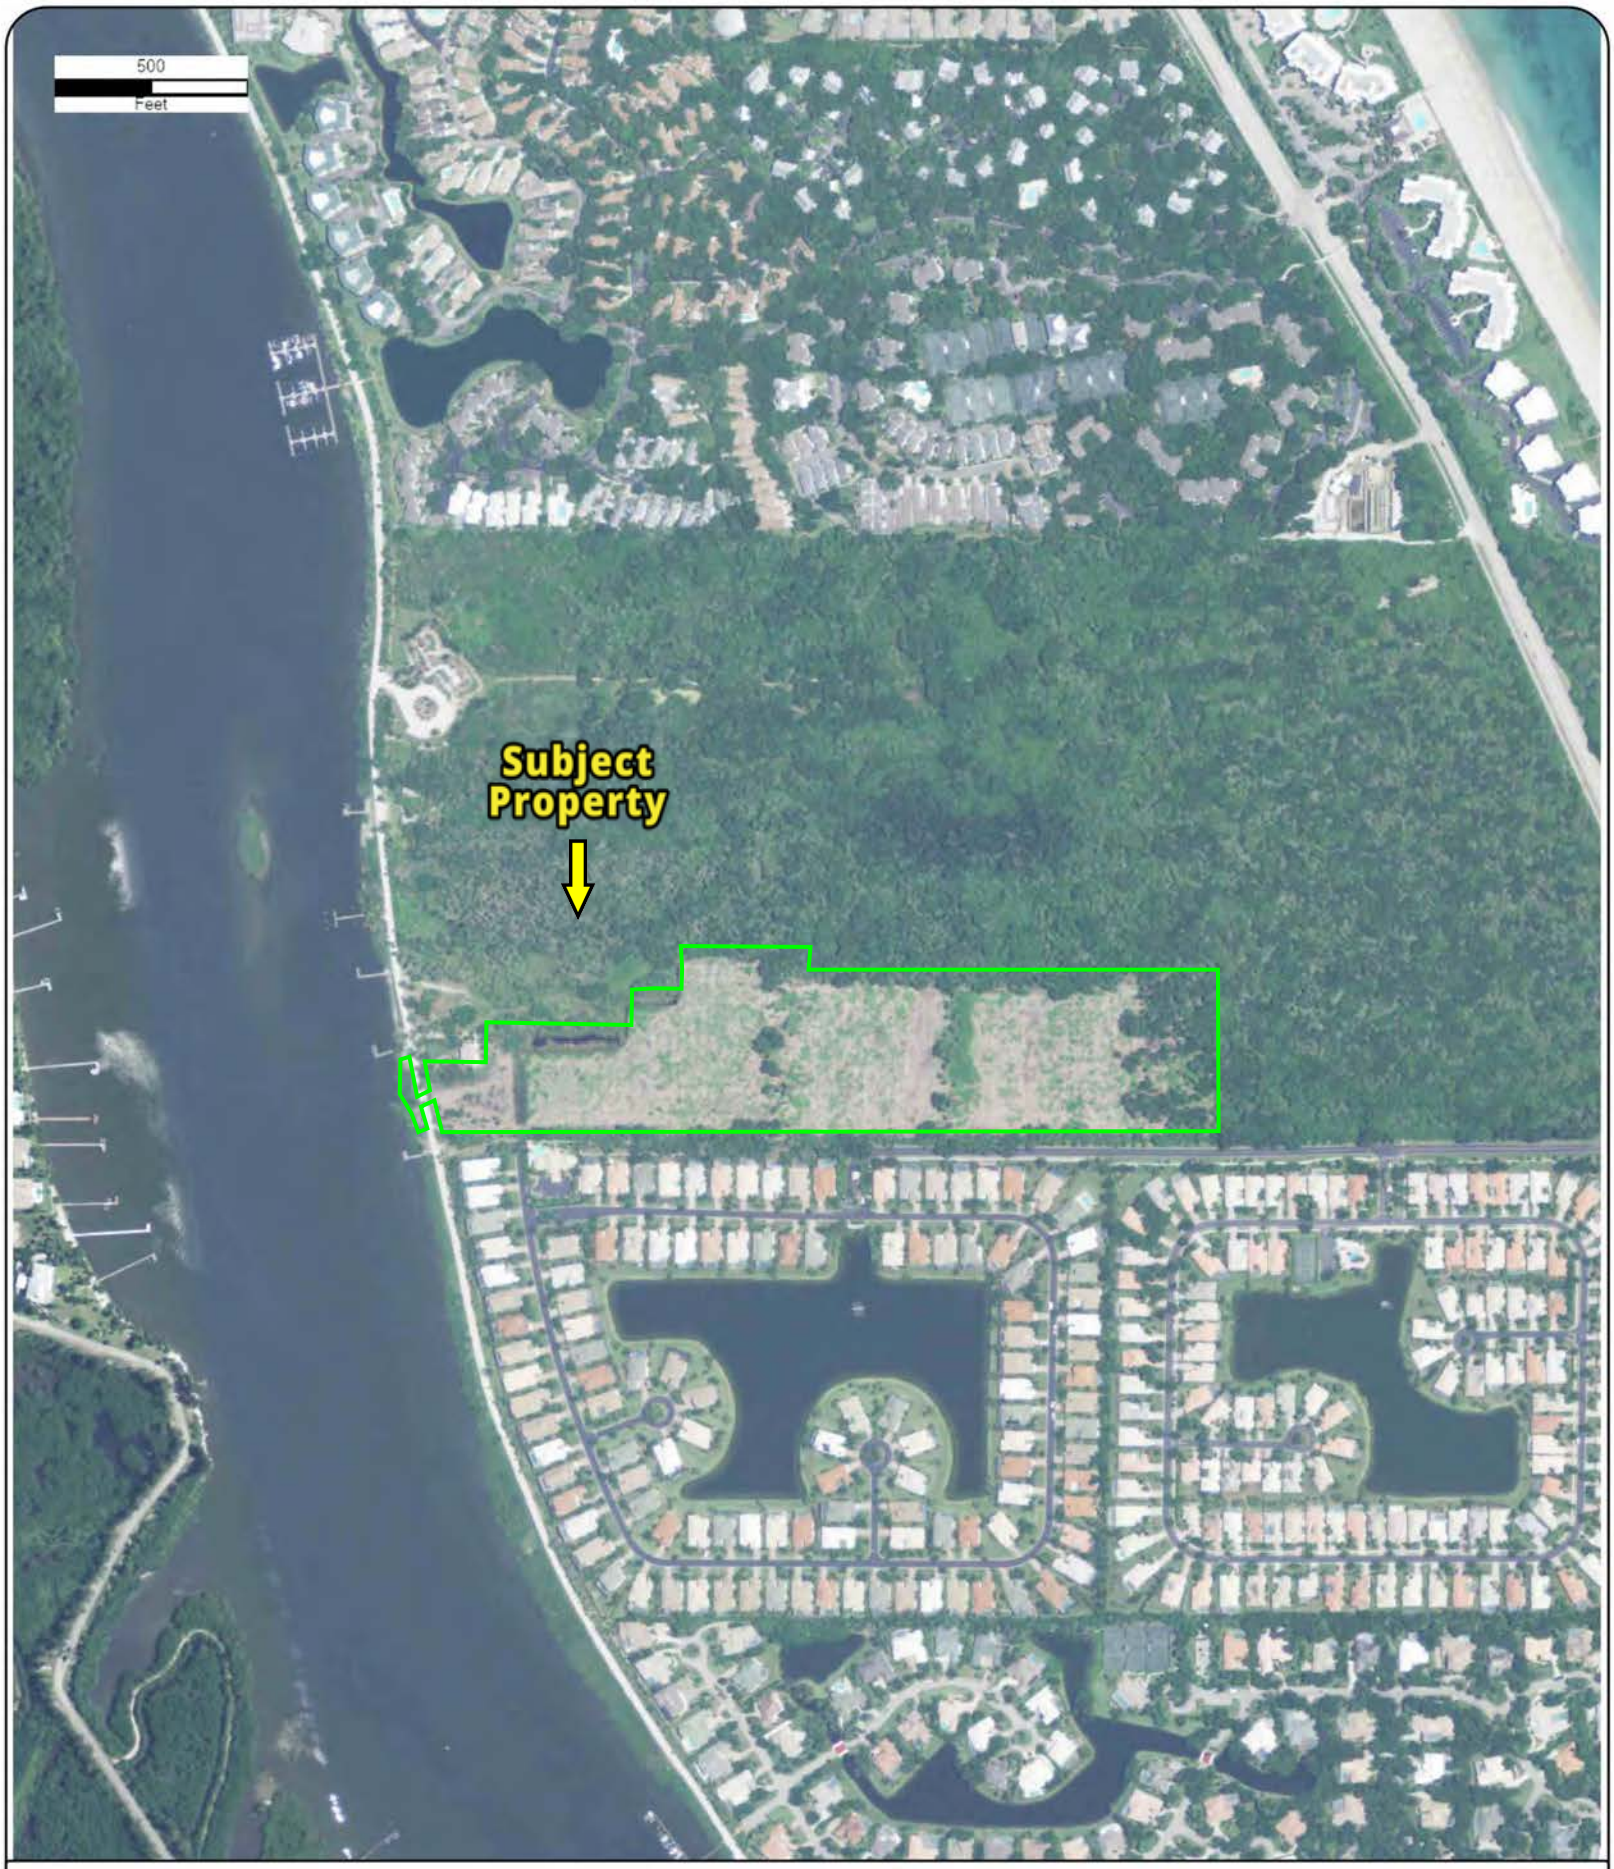

Year: 2010
Source: USDA
Scale: 1" = 500'
Comment:

Address: 1350 Island Club Manor, Vero Beach, FL
Approx Center: -80.39697432,27.74849276

Order No: 25120300654

ERIS

Year: 2013
Source: USDA
Scale: 1" = 500'
Comment:

Address: 1350 Island Club Manor, Vero Beach, FL
Approx Center: -80.39697432,27.74849276

Order No: 25120300654

ERIS

Year: 2015
Source: USDA
Scale: 1" = 500'
Comment:

Address: 1350 Island Club Manor, Vero Beach, FL
Approx Center: -80.39697432,27.74849276

Order No: 25120300654

ERIS

Year: 2017
Source: USDA
Scale: 1" = 500'
Comment:

Address: 1350 Island Club Manor, Vero Beach, FL
Approx Center: -80.39697432,27.74849276

Order No: 25120300654

ERIS

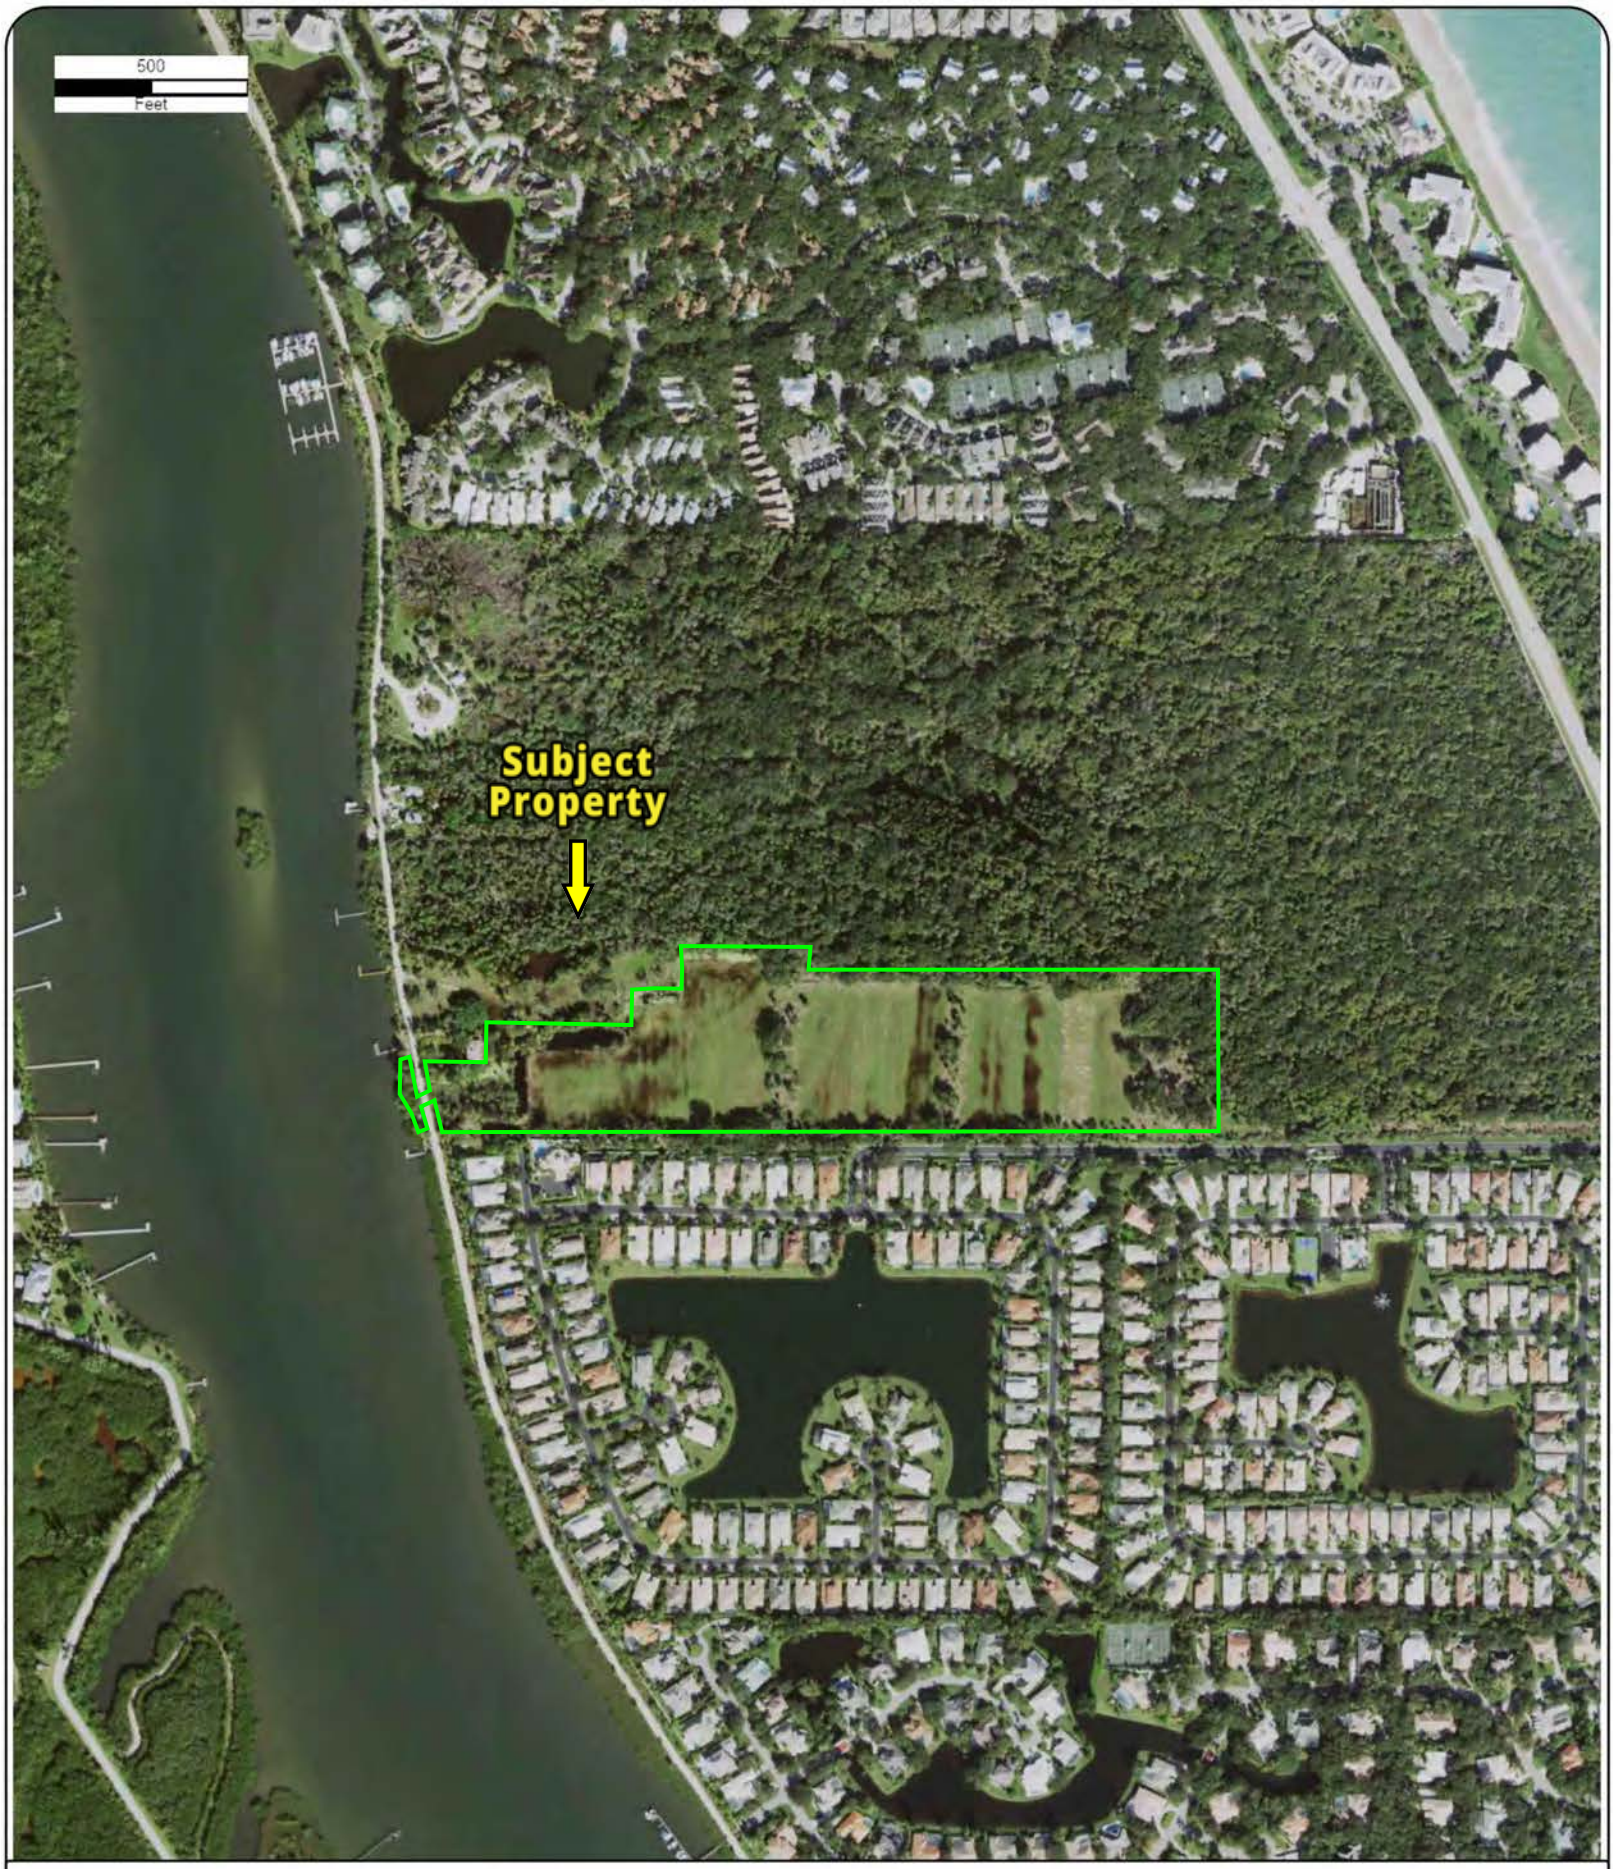

Year: 2019
Source: USDA
Scale: 1" = 500'
Comment:

Address: 1350 Island Club Manor, Vero Beach, FL
Approx Center: -80.39697432,27.74849276

Order No: 25120300654

ERIS

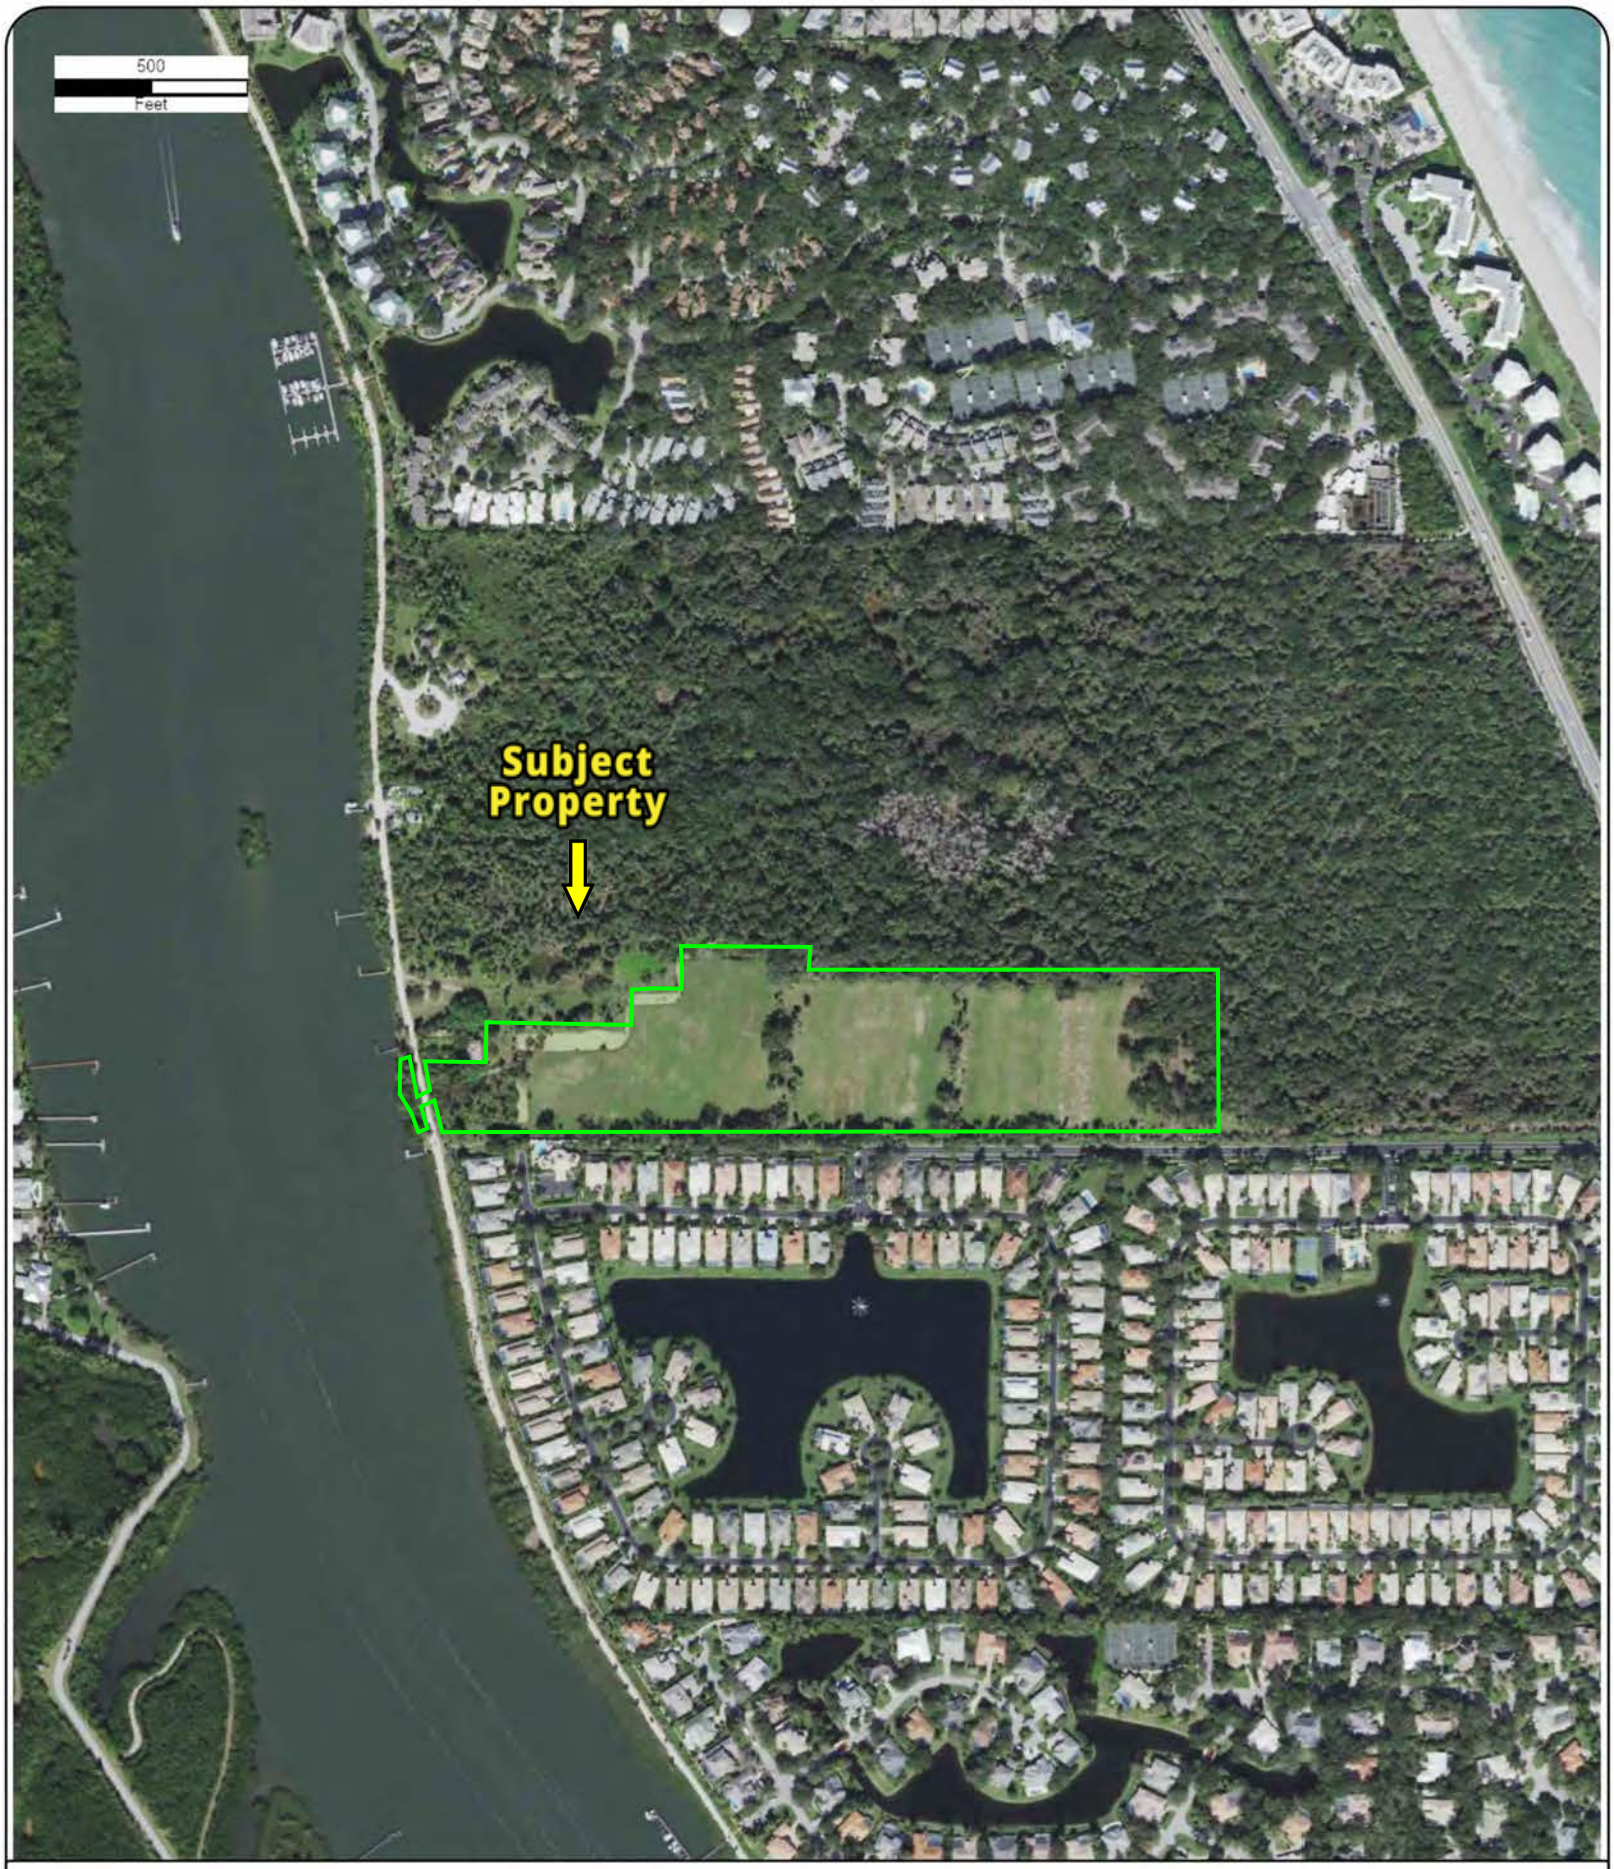

Year: 2021
Source: USDA
Scale: 1" = 500'
Comment:

Address: 1350 Island Club Manor, Vero Beach, FL
Approx Center: -80.39697432,27.74849276

Order No: 25120300654

ERIS

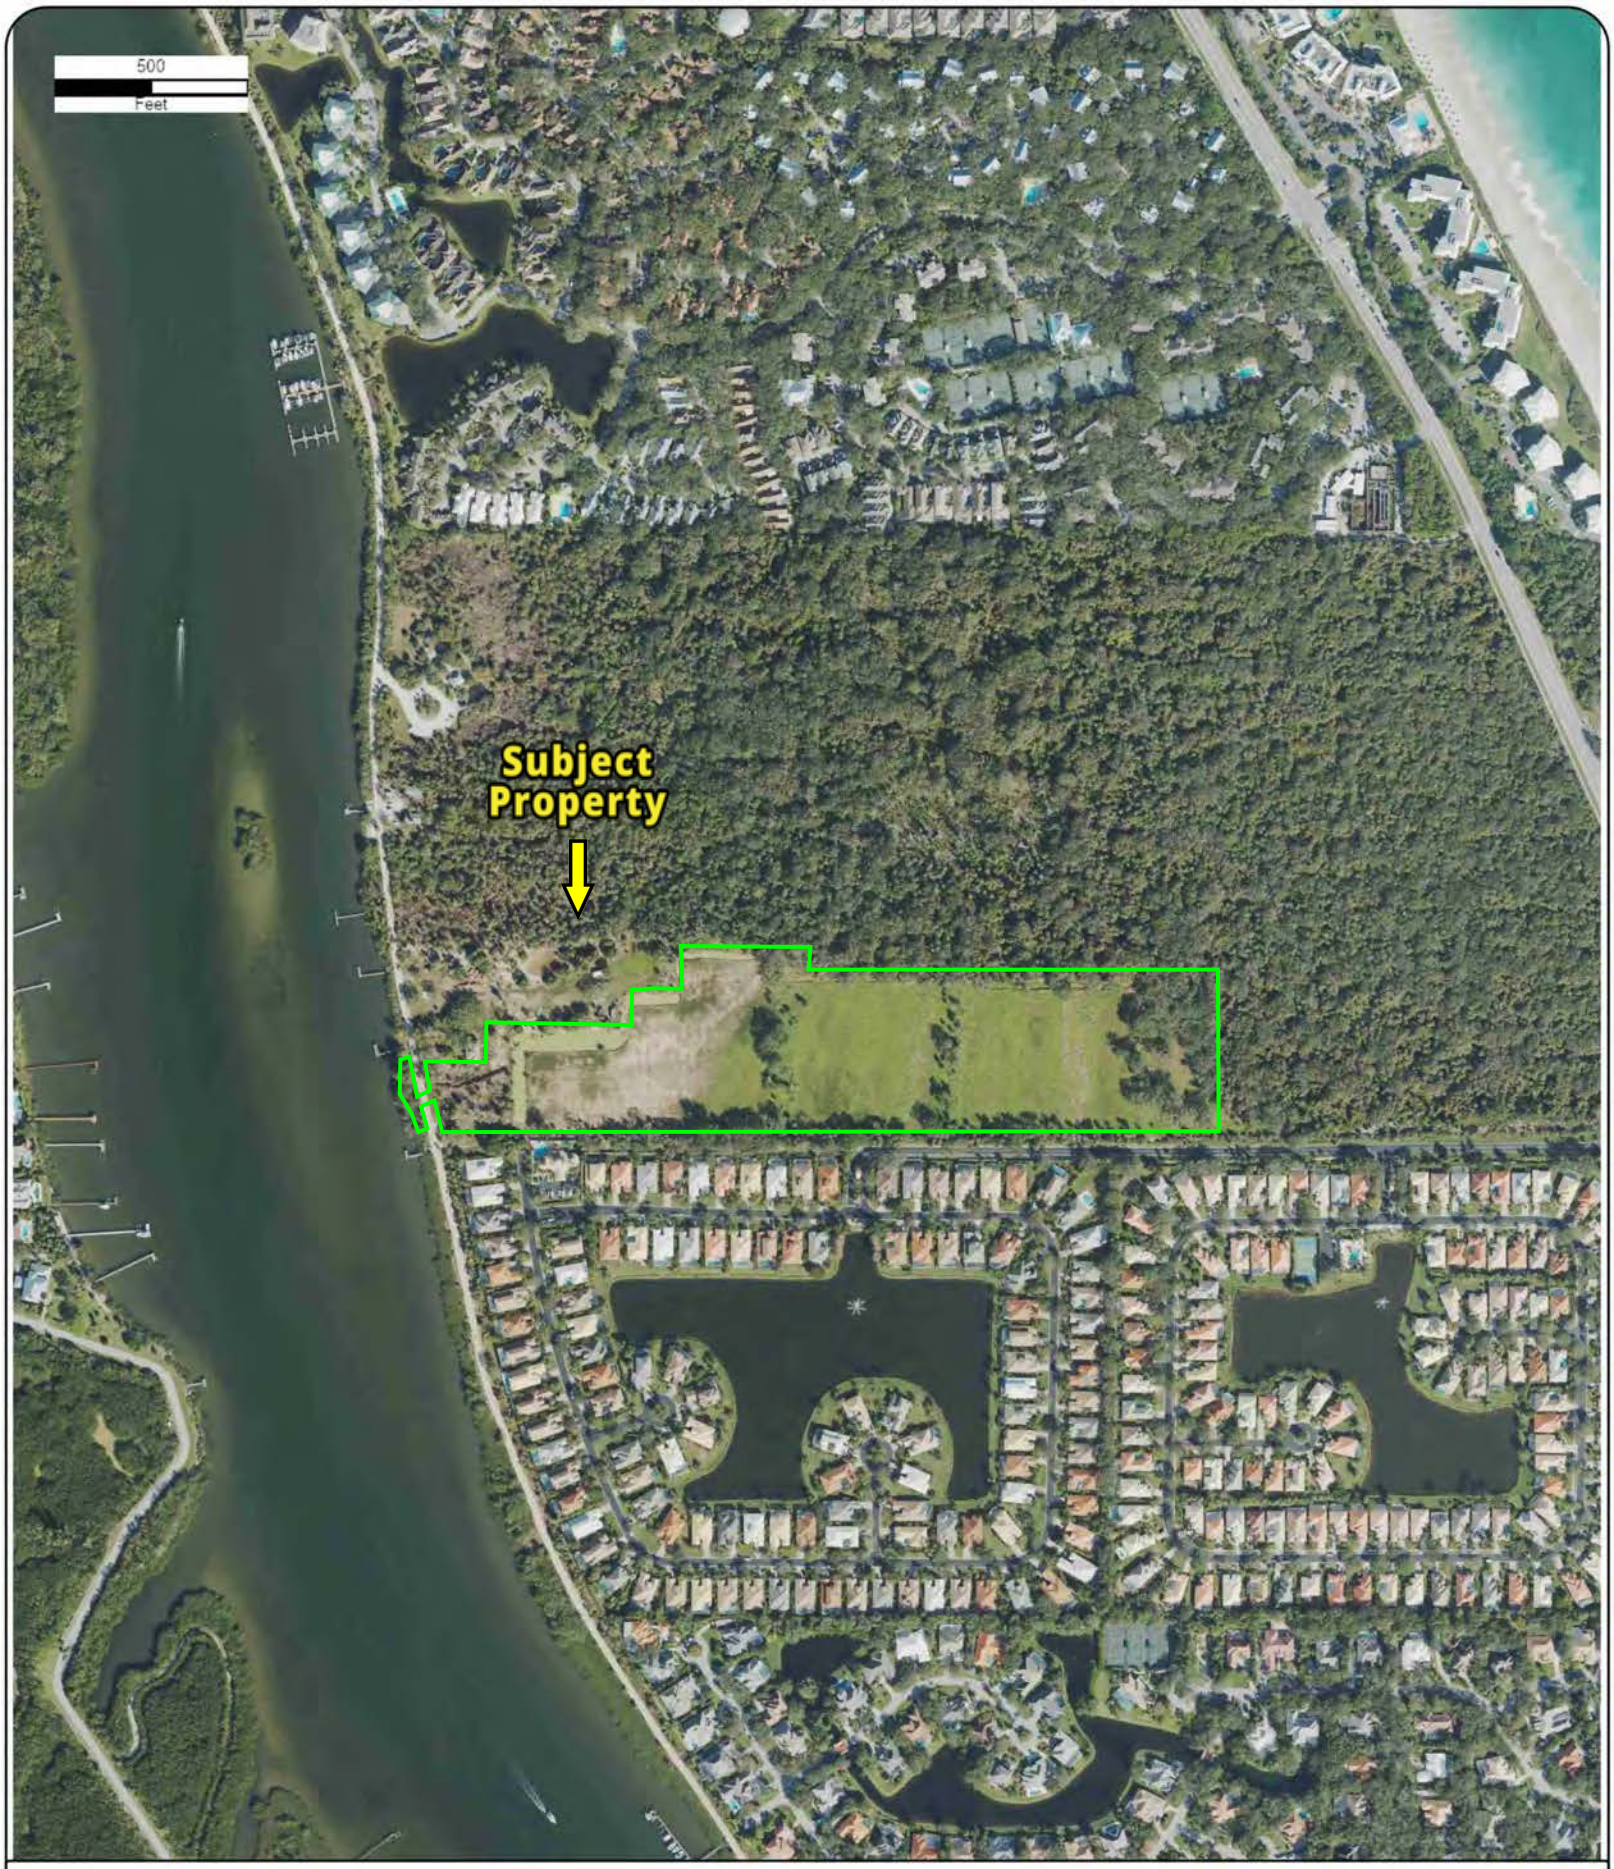

Year: 2023
Source: USDA
Scale: 1" = 500'
Comment:

Address: 1350 Island Club Manor, Vero Beach, FL
Approx Center: -80.39697432,27.74849276

Order No: 25120300654

ERIS

APPENDIX E

HISTORICAL TOPOGRAPHIC MAPS

TOPOGRAPHIC MAPS

Project Property:	Jungle Trail Property
	1350 Island Club Manor
	Vero Beach FL 32963
Project No:	Jungle Trail
Requested By:	Aspen Environmental, LLC
Order No:	25120300654
Date Completed:	December 04, 2025

Environmental Risk Information Services
A division of Glacier Media Inc.
1.866.517.5204 | info@erisinfo.com | erisinfo.com

We have searched USGS collections of current topographic maps and historical topographic maps for the project property. Below is a list of maps found for the project property and adjacent area. Maps are from 7.5 and 15 minute topographic map series, if available.

Year	Map Series
1949	7.5
1950	7.5
1970	7.5
1983	7.5
2015	7.5
2021	7.5
2024	7.5

Topographic Map Symbology for the maps may be available in the following documents:

Pre-1947

Page 223 of 1918 Topographic Instructions

Page 130 of 1928 Topographic Instructions

1947-2009

Topographic Map Symbols

2009-present

US Topo Map Symbols

Topographic Maps included in this report are produced by the USGS and are to be used for research purposes including a phase I report. Maps are not to be resold as commercial property.
No warranty of Accuracy or Liability for ERIS: The information contained in this report has been produced by ERIS Information Inc.(in the US) and ERIS Information Limited Partnership (in Canada), both doing business as 'ERIS', using Topographic Maps produced by the USGS. This maps contained herein does not purport to be and does not constitute a guarantee of the accuracy of the information contained herein. Although ERIS has endeavored to present you with information that is accurate, ERIS disclaims, any and all liability for any errors, omissions, or inaccuracies in such information and data, whether attributable to inadvertence, negligence or otherwise, and for any consequences arising therefrom. Liability on the part of ERIS is limited to the monetary value paid for this report.

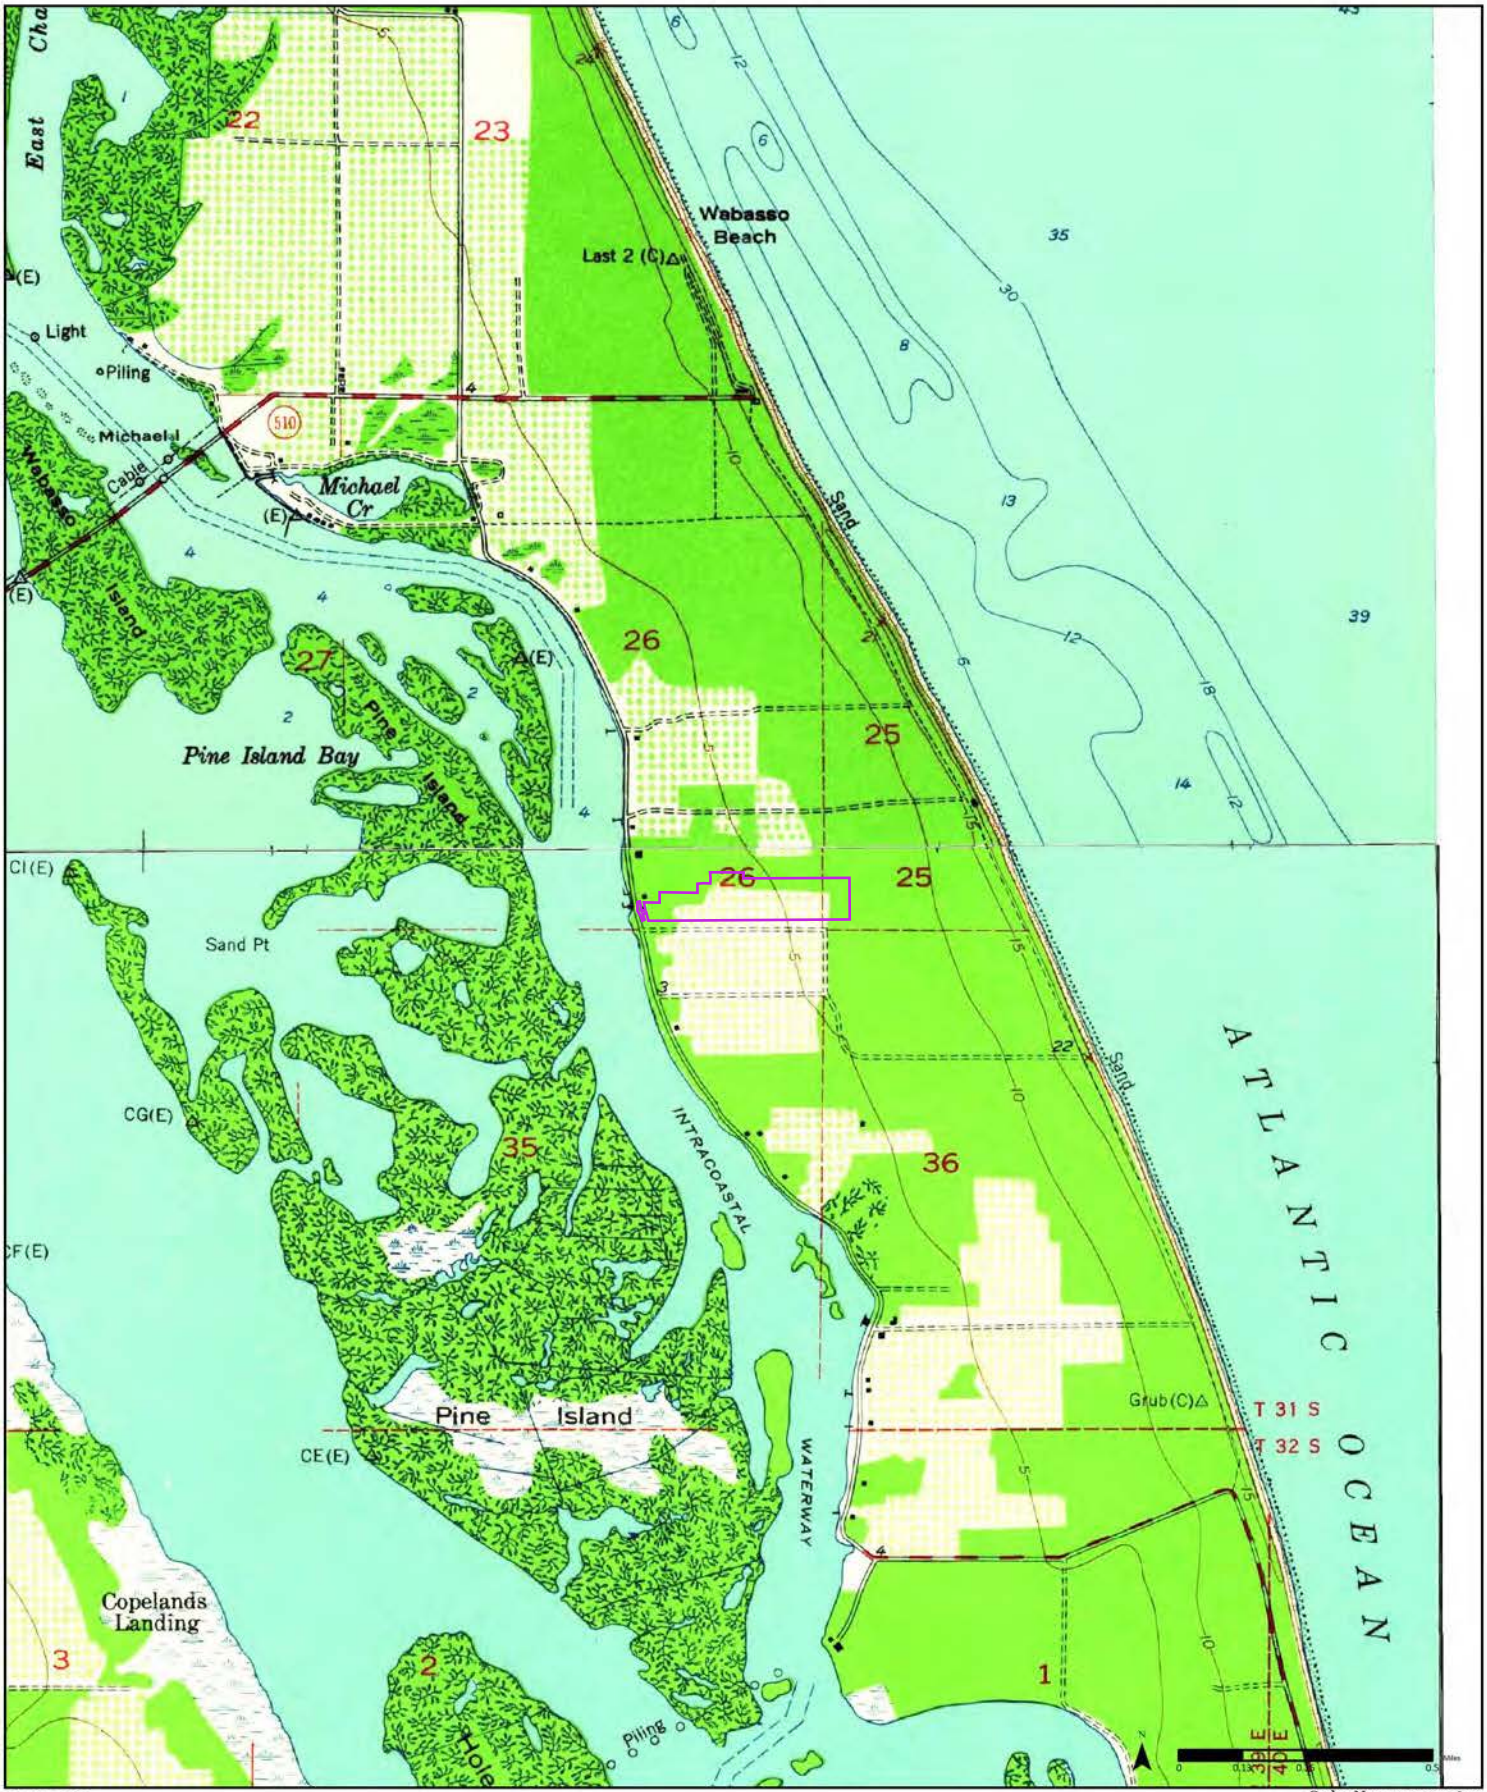

1949 (1-1949) Aerial Photo Year: 1946 (2-1949) Aerial Photo Year: 1948

Order No. 25120300654

Available Quadrangle(s): Vero Beach, FL(1-1949)
Sebastian, FL(2-1949)

Source: USGS 7.5 Minute Topographic Map

ERIS

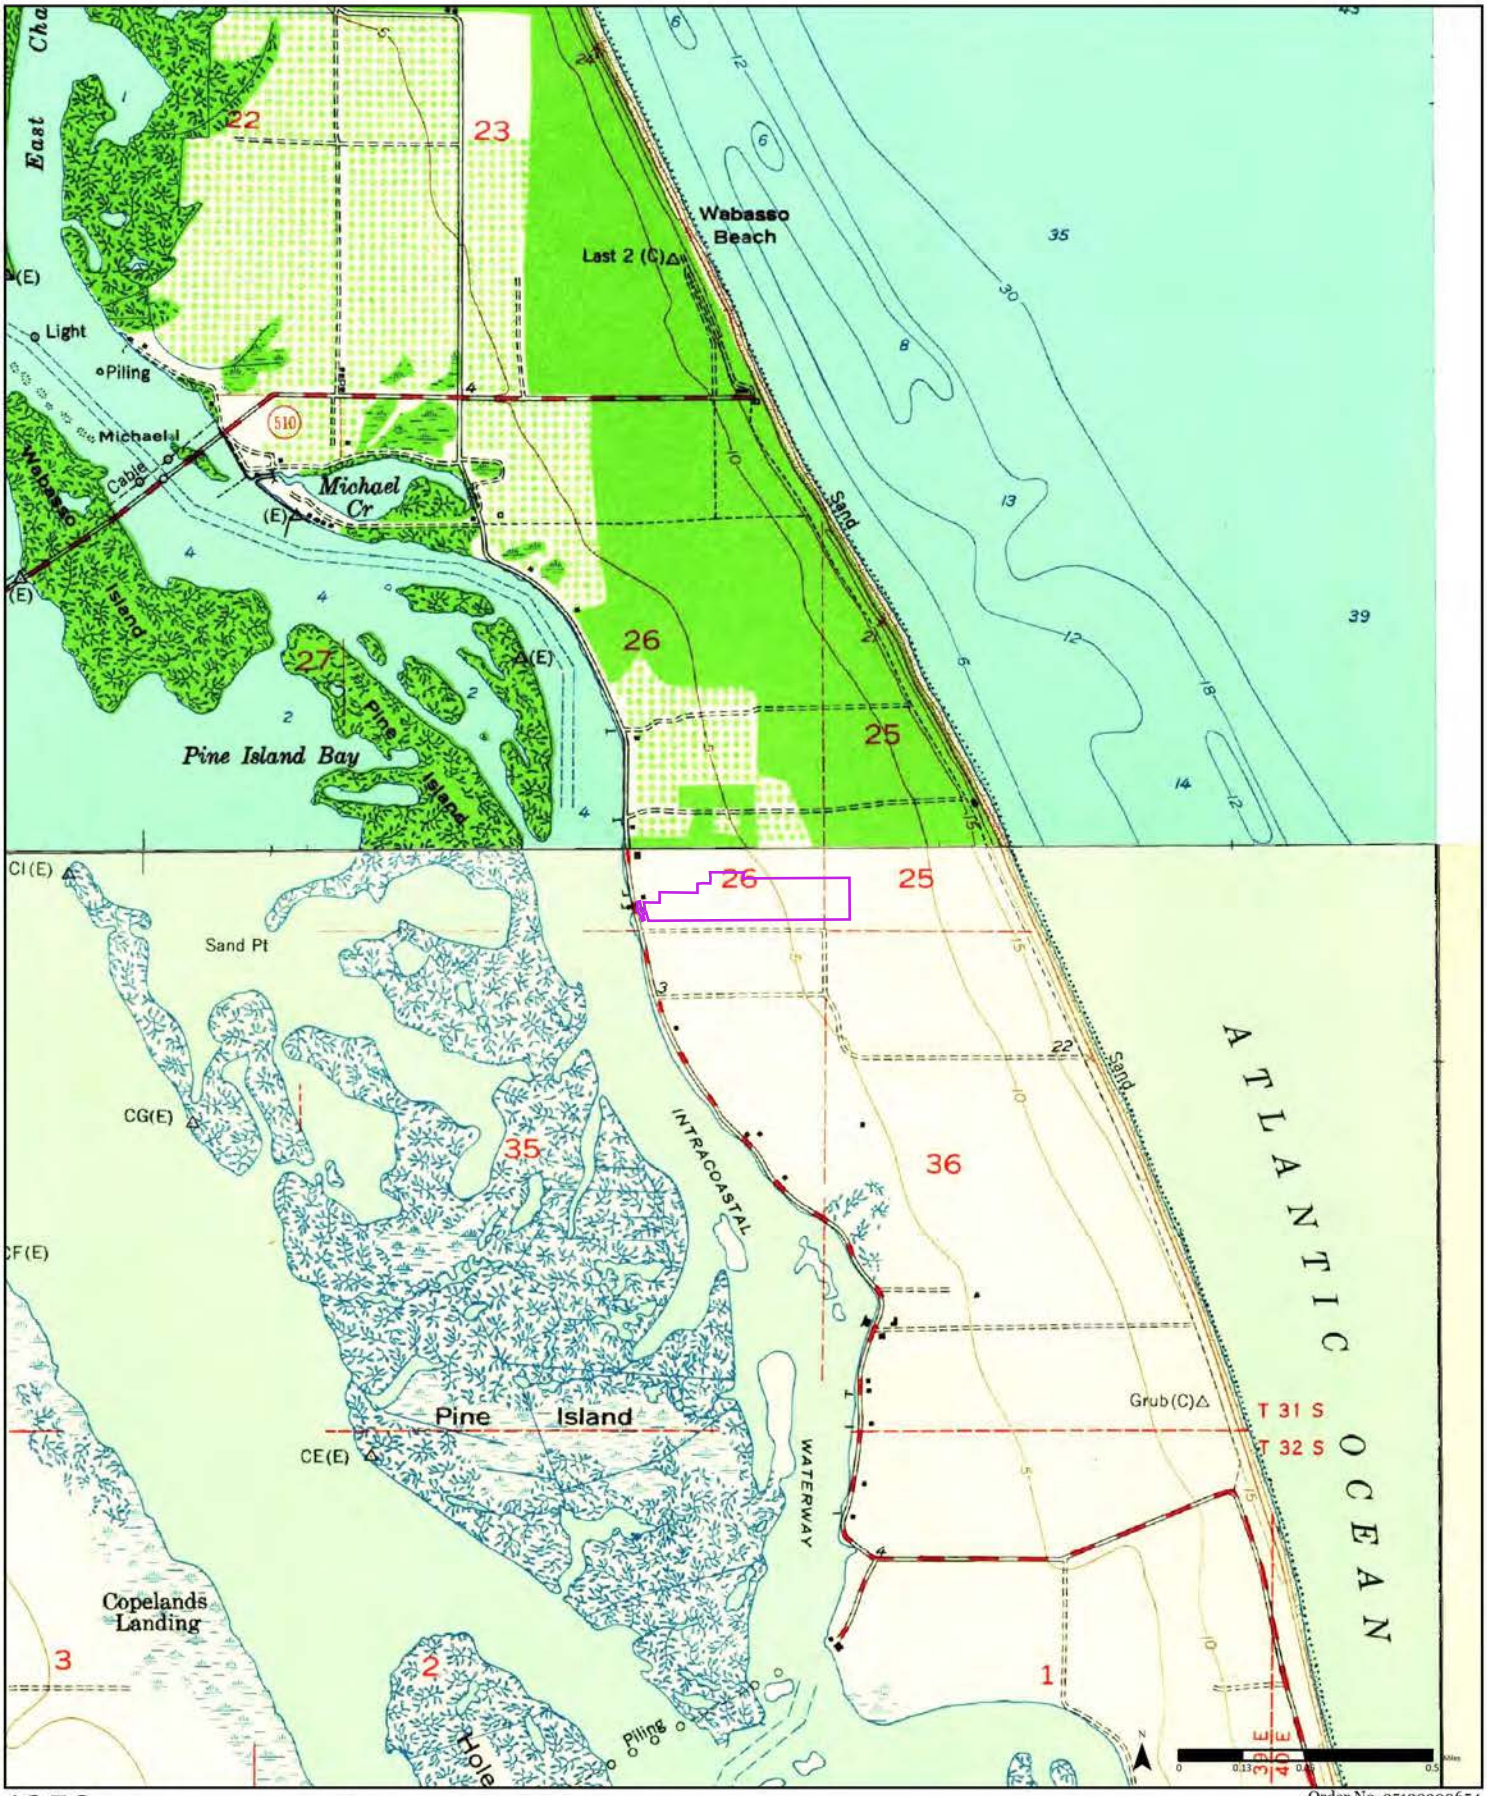

1950

(1-1949) Aerial Photo Year: 1948

(2-1950) Aerial Photo Year: 1946

(3-1950) Aerial Photo Year: 1946

Order No. 25120300654

Available Quadrangle(s): Vero Beach, FL(2-1950)
Sebastian, FL(1-1949)
Riomar, FL(3-1950)

Source: USGS 7.5 Minute Topographic Map

ERIS

1970

(1-1970) Aerial Photo Year: 1970 Photo Revision Year: 1970

(2-1970) Aerial Photo Year: 1970 Photo Revision Year: 1970

(3-1970) Aerial Photo Year: 1970 Photo Revision Year: 1970

Order No. 25120300654

Available Quadrangle(s): Vero Beach, FL(1-1970)
Sebastian, FL(2-1970)
Riomar, FL(3-1970)

Source: USGS 7.5 Minute Topographic Map

ERIS

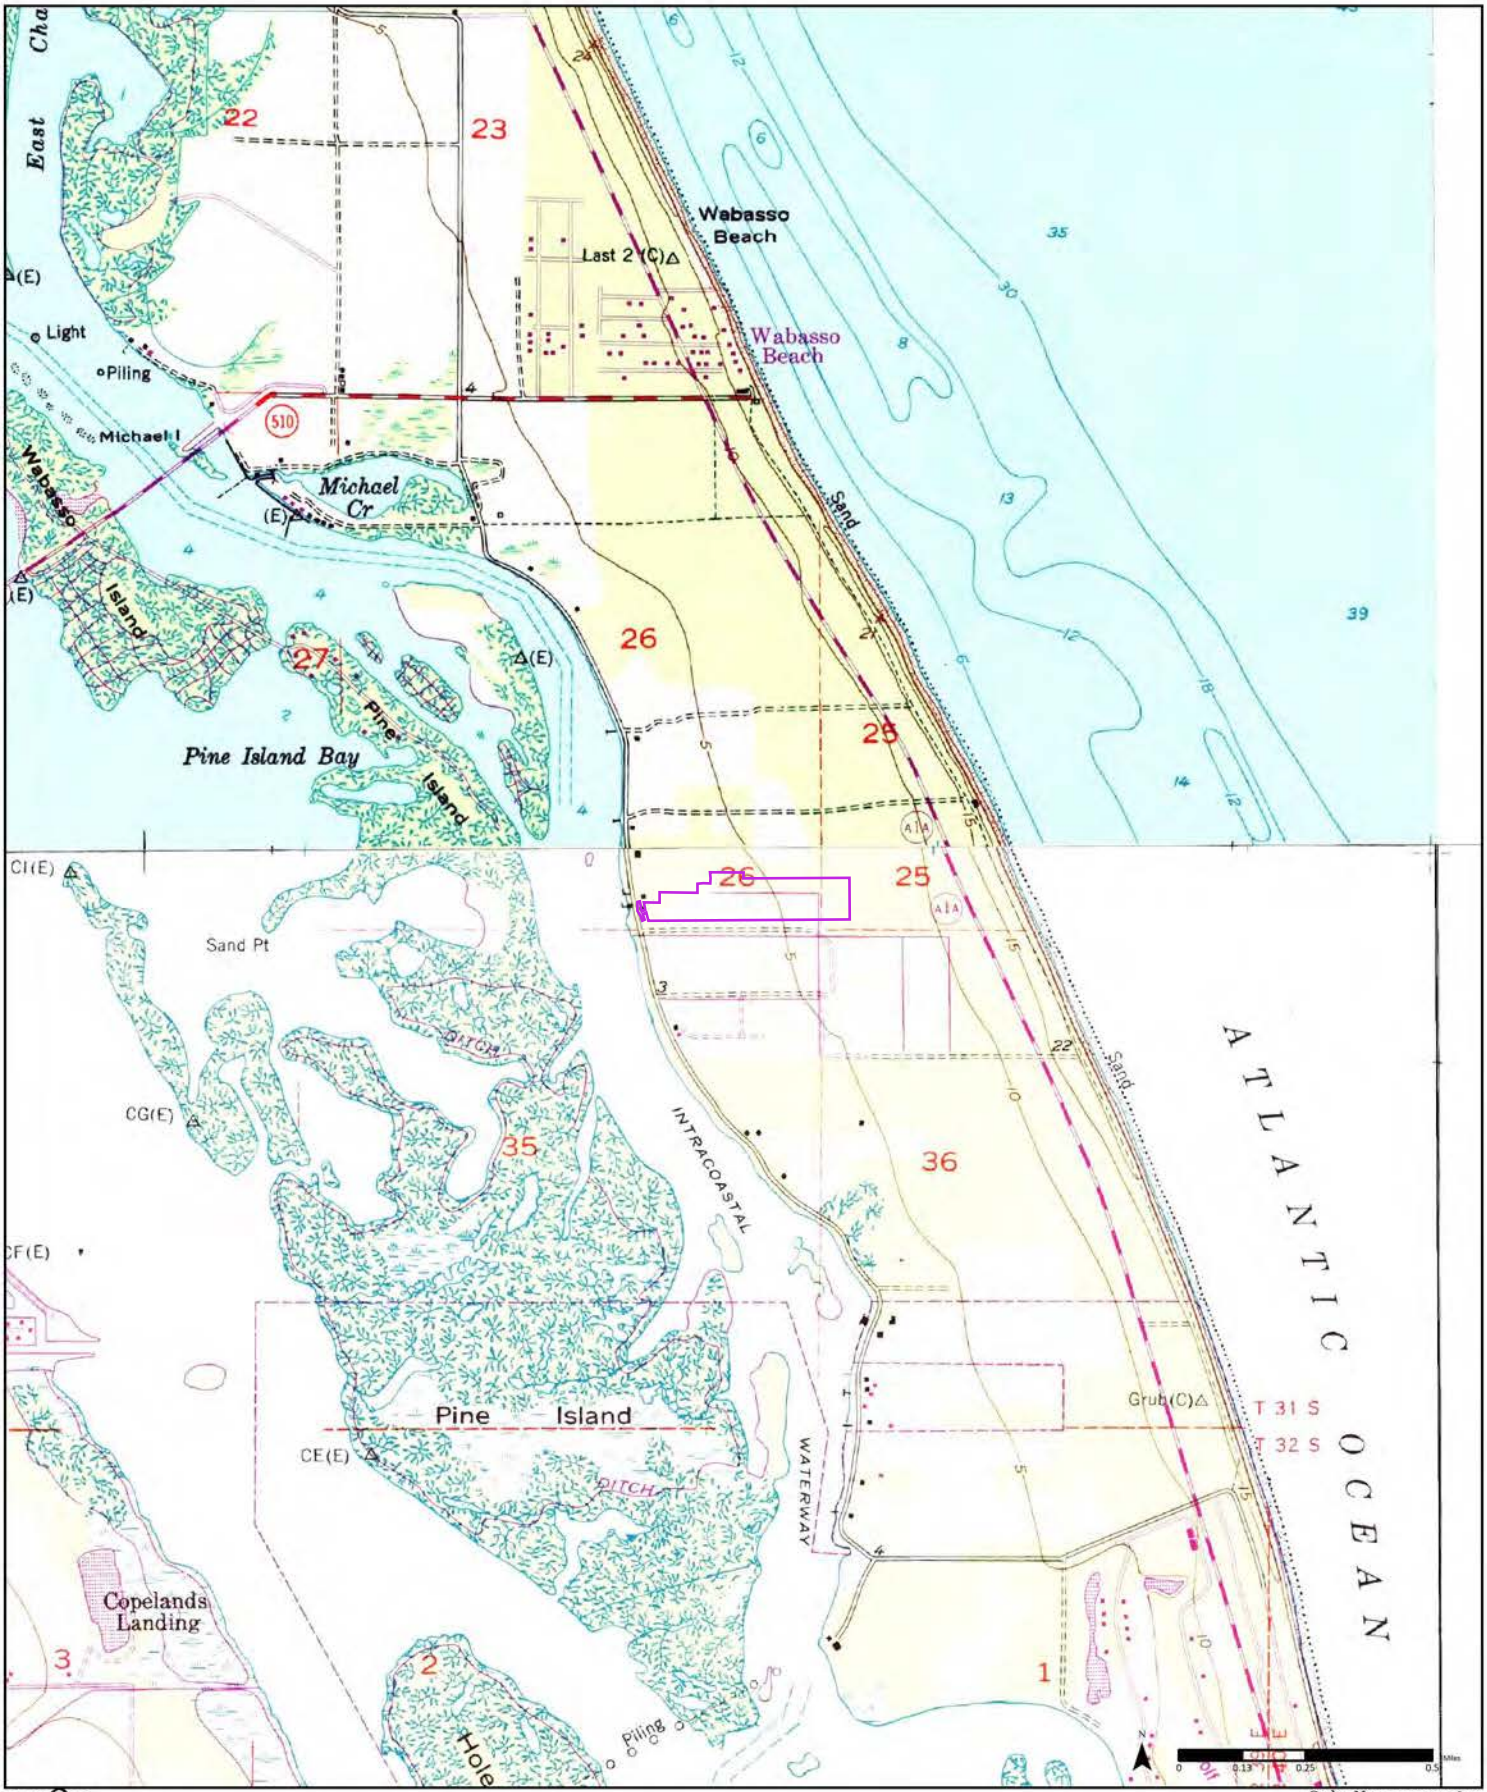

1983

(1-1970) Aerial Photo Year: 1970 Photo Revision Year: 1970

(2-1983) Aerial Photo Year: 1980 Photo Revision Year: 1983

(3-1983) Aerial Photo Year: 1980 Photo Revision Year: 1983

Order No. 25120300654

Available Quadrangle(s): Vero Beach, FL(2-1983)
Sebastian, FL(1-1970)
Riomar, FL(3-1983)

Source: USGS 7.5 Minute Topographic Map

ERIS

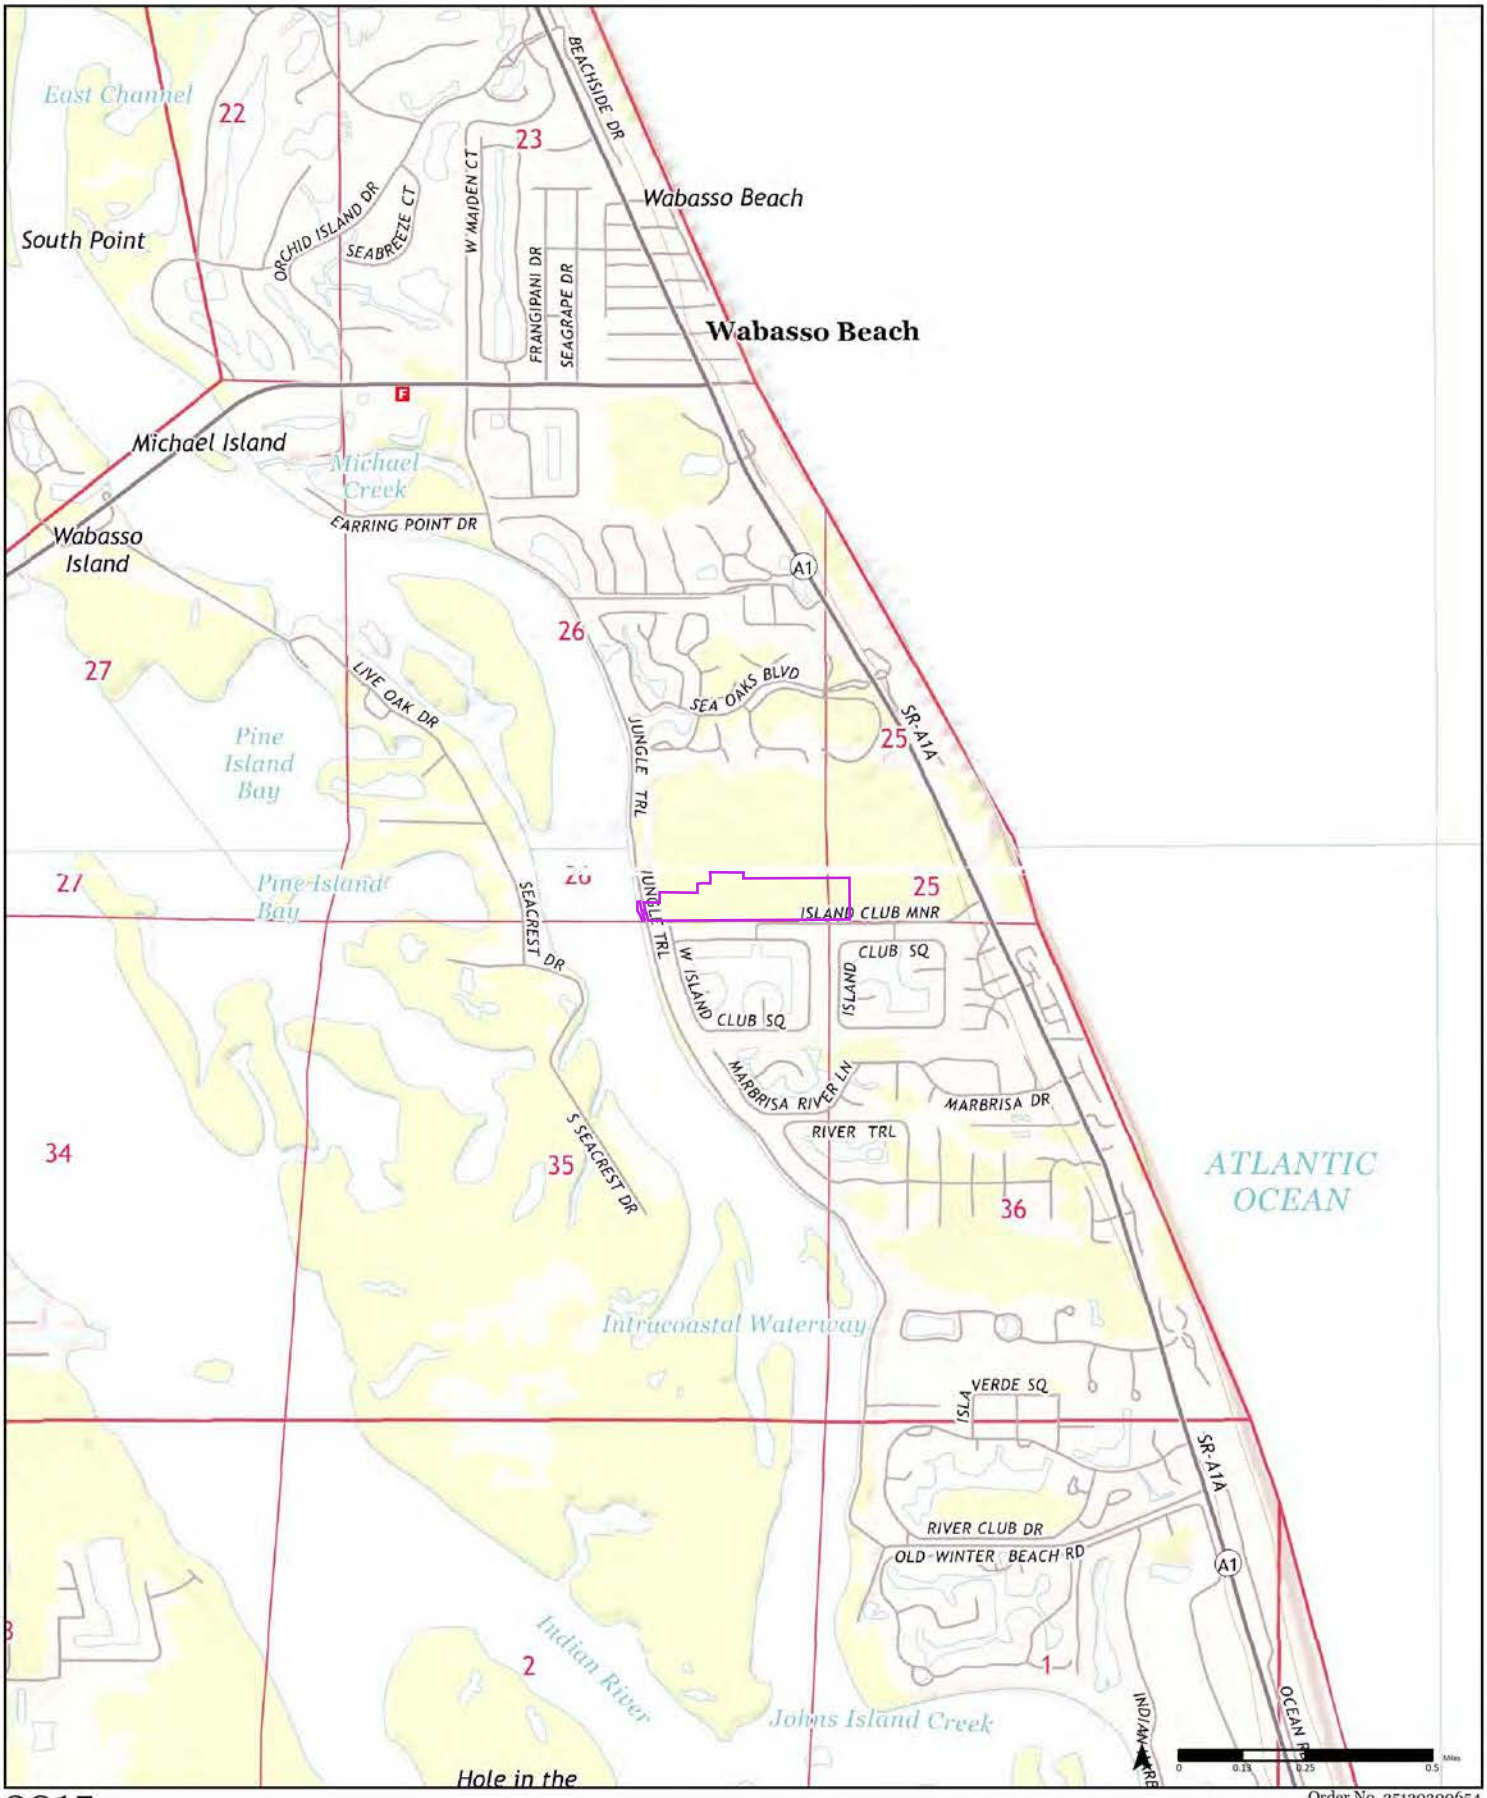

2015

Order No. 25120300654

Available Quadrangle(s): Vero Beach, FL
Sebastian, FL
Riomar, FL

Source: USGS 7.5 Minute Topographic Map

ERIS

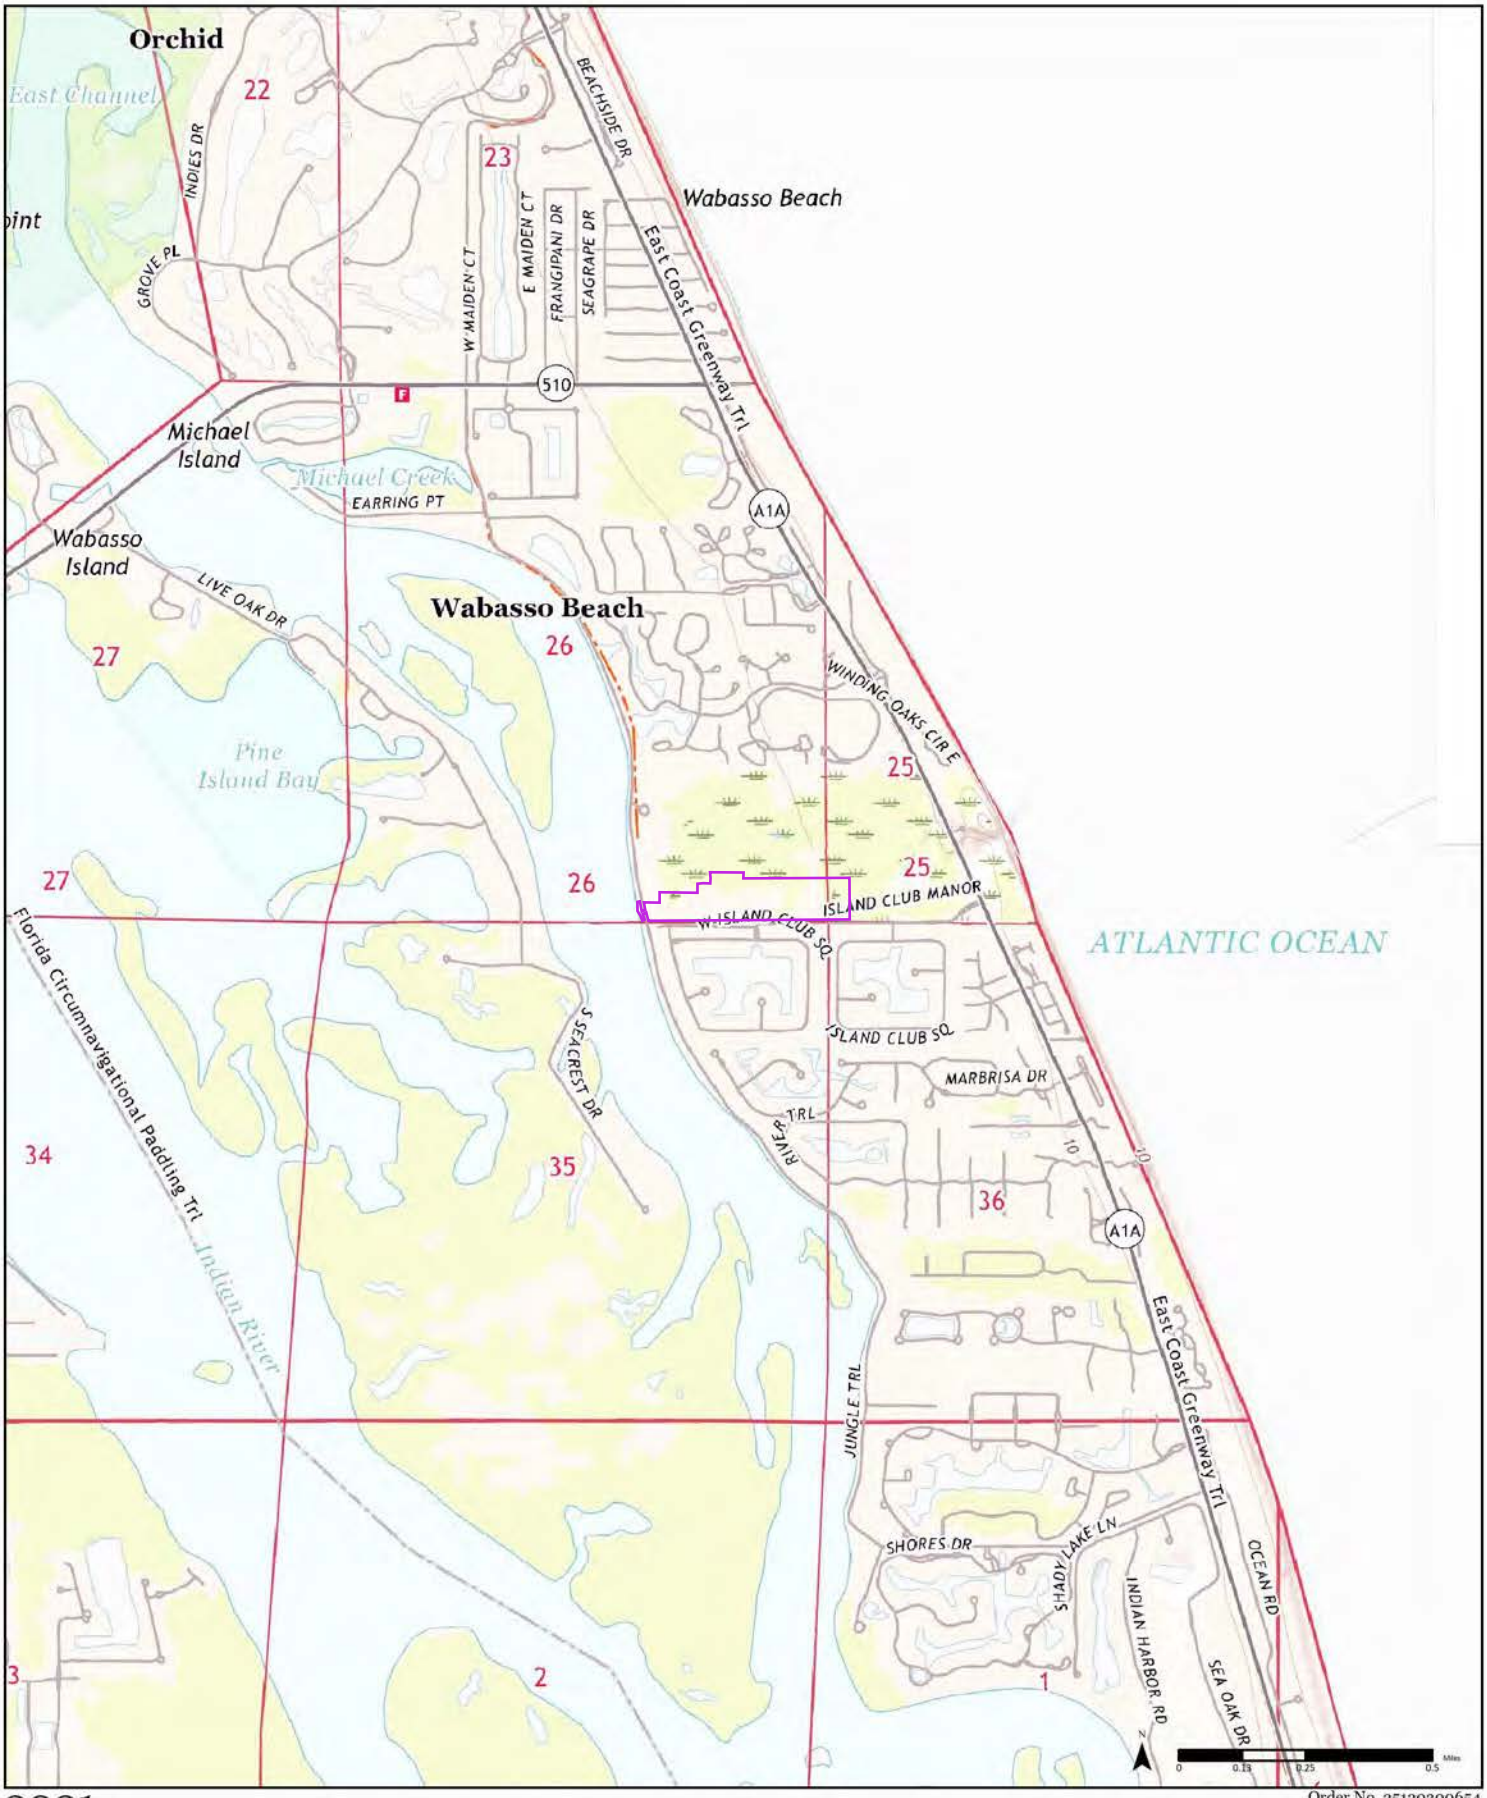

2021

Order No. 25120300654

Available Quadrangle(s): Vero Beach, FL
Sebastian, FL
Riomar, FL

Source: USGS 7.5 Minute Topographic Map

ERIS

2024

Order No. 25120300654

Available Quadrangle(s): Vero Beach, FL
Sebastian, FL
Riomar, FL

Source: USGS 7.5 Minute Topographic Map

APPENDIX F

FIRE INSURANCE MAP REPORT

FIRE INSURANCE MAPS

Project Property: Jungle Trail Property
1350 Island Club Manor Vero Beach FL 32963
Project No: Jungle Trail
Requested By: Aspen Environmental, LLC
Order No: 25120300654
Date Completed: December 04, 2025

Please note that no information was found for your site or adjacent properties.

Environmental Risk Information Services
A division of Glacier Media Inc.
1.866.517.5204 | info@erisinfo.com | erisinfo.com

APPENDIX G

CITY DIRECTORIES REPORT

CITY DIRECTORY

Project Property:	*Jungle Trail Property* *1350 Island Club Manor* *Vero Beach,FL 32963*
Project No:	*Jungle Trail*
Requested By:	*Aspen Environmental, LLC*
Order No:	*25120300654*
Date Completed:	*December 08, 2025*

Environmental Risk Information Services
A division of Glacier Media Inc.
1.866.517.5204 | info@erisinfo.com | erisinfo.com

December 08, 2025
RE: CITY DIRECTORY RESEARCH
1350 Island Club Manor
Vero Beach,FL 32963

Thank you for contacting ERIS for an City Directory Search for the site described above. Our staff has conducted a reverse listing City Directory search to determine prior occupants of the subject site and adjacent properties. We have provided the nearest addresses(s) when adjacent addresses are not listed. If we have searched a range of addresses, all addresses in that range found in the Directory are included.

Note: Reverse Listing Directories generally are focused on more highly developed areas. Newly developed areas may be covered in the more recent years, but the older directories will tend to cover only the "central" parts of the city. To complete the search, we have either utilized the ACPL, Library of Congress, State Archives, and/or a regional library or history center as well as multiple digitized directories. These do not claim to be a complete collection of all reverse listing city directories produced.

ERIS has made every effort to provide accurate and complete information but shall not be held liable for missing, incomplete or inaccurate information. To complete this search we used the general range(s) below to search for relevant findings. If you believe there are additional addresses or streets that require searching please contact us at 866-517-5204.

Search Criteria:
8300-8850 of Hwy A1A
ALL of Island Club Manor
ALL of Island Club Sq
8500-8650 of Jungle Trl
8450-8700 of Seacrest Dr
ALL of W Island Club Sq
Search Notes:
Highway A1A is also known as 8650 Jimmy Buffett Mem Hwy in Vero Beach.

Search Results Summary

Date	Source	Comment
2024	DIGITAL BUSINESS DIRECTORY	
2023	DIGITAL BUSINESS DIRECTORY	
2020	DIGITAL BUSINESS DIRECTORY	
2016	DIGITAL BUSINESS DIRECTORY	
2012	DIGITAL BUSINESS DIRECTORY	
2008	DIGITAL BUSINESS DIRECTORY	
2003	DIGITAL BUSINESS DIRECTORY	
2000	DIGITAL BUSINESS DIRECTORY	
1997	POLKS	
1993	POLKS	
1988	POLKS	
1983	POLKS	
1978	POLKS	
1973	POLKS	
1968	POLKS	
1964	POLKS	
1960	POLKS	
1956	POLKS	
1953	POLKS	
1927-28	MILLERS	

2024 HWY A1A

SOURCE: DIGITAL BUSINESS DIRECTORY

NO LISTING FOUND

2024 ISLAND CLUB MANOR

SOURCE: DIGITAL BUSINESS DIRECTORY

NO LISTING FOUND

204 total records. Part 1 of 3

801 **NALINI SINGH**...*RESIDENTIAL*
805 **A BRADLEY**...*RESIDENTIAL*
805 **ARDEN BRADLEY**...*RESIDENTIAL*
809 **FRANK ROMANO**...*RESIDENTIAL*
814 **TERRENCE MATCHETT**...*RESIDENTIAL*
815 **ROBERT SCHMIDT**...*RESIDENTIAL*
818 **DOREEN CHRISTOPHER**...*RESIDENTIAL*
819 **CHRISTOPHER HOULE**...*RESIDENTIAL*
819 **NATURAL GAS APPLIANCE CO INC**...*APPLIANCES-HOUSEHOLD-MAJOR-DEALERS*
821 **VINCENT LANG**...*RESIDENTIAL*
824 **ELEANOR EDDY**...*RESIDENTIAL*
829 **SUZANNE MONNES**...*RESIDENTIAL*
831 **PASQUALINO DIMPERIO**...*RESIDENTIAL*
835 **JOSEPH MARINO**...*RESIDENTIAL*
835 **KIMBERLY SNOVER**...*RESIDENTIAL*
840 **STEPHEN MANTHORNE**...*RESIDENTIAL*
841 **DOROTHEA HERTZ**...*RESIDENTIAL*
844 **DONNA GEERDES**...*RESIDENTIAL*
845 **PAMELA BRANDES**...*RESIDENTIAL*
848 **ALLAN STANBURY**...*RESIDENTIAL*
848 **BARBARA STANBURY**...*RESIDENTIAL*
849 **JAMES VENUTO**...*RESIDENTIAL*
849 **MARY ANNE VENUTO**...*RESIDENTIAL*
850 **MARY DEPUE**...*RESIDENTIAL*
859 **RICHARD MARTIN**...*RESIDENTIAL*
860 **TANYA LEVEAU**...*RESIDENTIAL*
869 **MICHAEL JOSLIN**...*RESIDENTIAL*
871 **CHRISTOPHER HARTWIG**...*RESIDENTIAL*
874 **SAL VASTO**...*RESIDENTIAL*
875 **JOYCE LEE**...*RESIDENTIAL*
879 **KEITH THOMPSON**...*RESIDENTIAL*
881 **DOROTHY BLOCK**...*RESIDENTIAL*
885 **ELIZABETH FISH**...*RESIDENTIAL*
888 **THOMAS MURPHY**...*RESIDENTIAL*
889 **ELIZABETH SIDNEY**...*RESIDENTIAL*
890 **SCOTT EVANS**...*RESIDENTIAL*
898 **REGINA ROTH**...*RESIDENTIAL*
899 **CHRISTOPHER LYNCH**...*RESIDENTIAL*
899 **LINCOLN STAFFORD**...*RESIDENTIAL*
900 **JOHN PUTINSKI**...*RESIDENTIAL*
904 **AMY GRABELSKY**...*RESIDENTIAL*
905 **ALICE PRICE**...*RESIDENTIAL*
909 **BRENDA BATTY**...*RESIDENTIAL*
909 **GIGI GIBBONS**...*RESIDENTIAL*
910 **CHARLES LOCKWOOD**...*RESIDENTIAL*
911 **FRANCIS GAVIN**...*RESIDENTIAL*
912 **ANNE DOVE**...*RESIDENTIAL*
914 **WILLIAM CHOATE**...*RESIDENTIAL*
919 **DAVID DALZELL**...*RESIDENTIAL*
920 **KRISTEN MURPHY**...*RESIDENTIAL*
920 **MICHAEL OLICHNEY**...*RESIDENTIAL*
921 **ISABEL MCGUINNIS**...*RESIDENTIAL*
928 **CHRISTOPHER DOUGLASS**...*RESIDENTIAL*
929 **T MICHAELSON**...*RESIDENTIAL*
938 **HEATHER SEMON**...*RESIDENTIAL*
939 **DEXTER EATON**...*RESIDENTIAL*
939 **HAIFA TYLER**...*RESIDENTIAL*
939 **RON ARCHER**...*RESIDENTIAL*
944 **ARLENE WALLACE**...*RESIDENTIAL*
945 **MILDRED CIEZADLO**...*RESIDENTIAL*
949 **RICHARD CAMPBELL**...*RESIDENTIAL*
949 **ROBERT HARDY**...*RESIDENTIAL*
950 **ALLEN KEEL**...*RESIDENTIAL*
950 **R CORTESE**...*RESIDENTIAL*
951 **JEFFREY DEVLIN**...*RESIDENTIAL*
951 **LESLIE DEVLIN**...*RESIDENTIAL*
955 **ERNEST PICHON**...*RESIDENTIAL*
958 **EDWIN OMARA**...*RESIDENTIAL*

2024 ISLAND CLUB SQ
SOURCE: DIGITAL BUSINESS DIRECTORY

Part 2 of 3

959 **MARGARET ROOKER**...*RESIDENTIAL*
961 **JOHN MCALEER**...*RESIDENTIAL*
969 **COLLIN GRIMM**...*RESIDENTIAL*
971 **ELIZABETH SORENSEN**...*RESIDENTIAL*
975 **CORINNE CANNATA**...*RESIDENTIAL*
975 **PAUL SARSFIELD**...*RESIDENTIAL*
978 **DAPHNE HARBESON**...*RESIDENTIAL*
979 **ROBERT CRIMMINS**...*RESIDENTIAL*
981 **LYNDA HAGAN**...*RESIDENTIAL*
985 **JACOB OLANDER**...*RESIDENTIAL*
991 **TERENCE RYAN**...*RESIDENTIAL*
994 **BEN LIMBEEK**...*RESIDENTIAL*
995 **FRANK DISESA**...*RESIDENTIAL*
995 **JULIE WRIGHT**...*RESIDENTIAL*
995 **MICHAEL WRIGHT**...*RESIDENTIAL*
1000 **LILLIAN MOLETI**...*RESIDENTIAL*
1001 **MILDRED LACANFORA**...*RESIDENTIAL*
1004 **ANN AUSTIN**...*RESIDENTIAL*
1008 **NANCY REIS**...*RESIDENTIAL*
1008 **TRACIE CASTANON**...*RESIDENTIAL*
1009 **LUCILLE PEW**...*RESIDENTIAL*
1200 **CHARLES PANARELLA**...*RESIDENTIAL*
1200 **PAMELA PANARELLA**...*RESIDENTIAL*
1201 **MACKIE DUCH**...*RESIDENTIAL*
1204 **LORA BREMER**...*RESIDENTIAL*
1205 **DALE CONTENT**...*RESIDENTIAL*
1208 **JAY FAYERWEATHER**...*RESIDENTIAL*
1213 **BARBARA SULCER**...*RESIDENTIAL*
1213 **FIRST CHOICE MARKETING**...*MARKETING CONSULTANTS*
1213 **FIRST CHOICE MARKETING LLC**...*MARKETING PROGRAMS & SERVICES*
1213 **FIRST CHOISE MARKETING**...*MARKETING CONSULTANTS*
1213 **GORDON SULCER**...*RESIDENTIAL*
1214 **ARITA DAZA**...*RESIDENTIAL*
1214 **MAURICE BAKER**...*RESIDENTIAL*
1217 **KATHRYN ULLIAN**...*RESIDENTIAL*
1218 **MATTHEW REISER**...*RESIDENTIAL*
1221 **ALICE FERGUSON**...*RESIDENTIAL*
1225 **JAMES STEWART**...*RESIDENTIAL*
1226 **DESMOND BARRY**...*RESIDENTIAL*
1226 **LAURA GLISKER**...*RESIDENTIAL*
1226 **PATRICIA GLISKER**...*RESIDENTIAL*
1230 **DANIEL CAMPANARO**...*RESIDENTIAL*
1230 **DENNIS MC CARTY**...*RESIDENTIAL*
1233 **JAMES SARASEK**...*RESIDENTIAL*
1233 **MEGAN SARASEK**...*RESIDENTIAL*
1234 **EARL WEISMAN**...*RESIDENTIAL*
1237 **JUSTINE BONA**...*RESIDENTIAL*
1239 **ISLAND CLUB RIVERSIDE CLBHS**...*CLUBS*
1241 **GERALD BROGDON**...*RESIDENTIAL*
1245 **HELEN RUFFO**...*RESIDENTIAL*
1249 **ANN RICCIARDI**...*RESIDENTIAL*
1253 **MARY ANN GREENE**...*RESIDENTIAL*
1256 **PATRICIA HUGHES**...*RESIDENTIAL*
1257 **BRADLEY LORIMIER**...*RESIDENTIAL*
1260 **GRAYDON SEITZ**...*RESIDENTIAL*
1260 **MICHAEL KAMEN**...*RESIDENTIAL*
1264 **TERRENCE WALSH**...*RESIDENTIAL*
1268 **MARYELLEN TOLAN**...*RESIDENTIAL*
1268 **MATTHEW TOLAN**...*RESIDENTIAL*
1269 **RICHARD MULLENS**...*RESIDENTIAL*
1272 **JAMIE HUMPHREYS**...*RESIDENTIAL*
1272 **KENNETH WATSON**...*RESIDENTIAL*
1272 **MARGARET WATSON**...*RESIDENTIAL*
1273 **ANITA RUNIK**...*RESIDENTIAL*
1276 **BRIAN STAGG**...*RESIDENTIAL*
1276 **HORACE STAGG**...*RESIDENTIAL*
1277 **LINDA BLOCK**...*RESIDENTIAL*
1280 **KATHRYN CLARK**...*RESIDENTIAL*
1289 **EDWARD DRESWICK**...*RESIDENTIAL*

Part 3 of 3

1293 **MEGAN JOHNSON**...*RESIDENTIAL*
1296 **KATHRYN BOARDMAN**...*RESIDENTIAL*
1301 **ISABEL MCGUINNIS**...*RESIDENTIAL*
1301 **LINDA BROPHY**...*RESIDENTIAL*
1304 **CATHERINE DUCKETT**...*RESIDENTIAL*
1304 **DENNIS DUCKETT**...*RESIDENTIAL*
1305 **GERALDINE SMITH**...*RESIDENTIAL*
1309 **THOMAS LEGORE**...*RESIDENTIAL*
1311 **BARBARA GRIMALDI**...*RESIDENTIAL*
1311 **RICHARD GRIMALDI**...*RESIDENTIAL*
1316 **ANN SMITH**...*RESIDENTIAL*
1316 **THOMAS O CONNOR**...*RESIDENTIAL*
1325 **DRU ENSSLEN**...*RESIDENTIAL*
1325 **SALLY KRATZ**...*RESIDENTIAL*
1332 **DOLORES DEVELIS**...*RESIDENTIAL*
1333 **MARILYN PALMER**...*RESIDENTIAL*
1337 **PATRICIA LAHTI**...*RESIDENTIAL*
1341 **GERTRUDE SCHLIEPER**...*RESIDENTIAL*
1341 **ROBERT SCHLIEPER**...*RESIDENTIAL*
1345 **GEORGENA BLAIR**...*RESIDENTIAL*
1349 **HARRY WEART**...*RESIDENTIAL*
1353 **JOHN STEBBINS**...*RESIDENTIAL*
1361 **KRYN BOSLAND**...*RESIDENTIAL*
1361 **MARILYN BOSLAND**...*RESIDENTIAL*
1362 **ROBERT GREEN**...*RESIDENTIAL*
1365 **KELLY NORTON**...*RESIDENTIAL*
1369 **GEORGE PETER**...*RESIDENTIAL*
1369 **JUDITH PETER**...*RESIDENTIAL*
1372 **RICHARD SAVAGE**...*RESIDENTIAL*
1373 **CHRISTINE BURGER**...*RESIDENTIAL*
1377 **DANIEL LISS**...*RESIDENTIAL*
1377 **DTL MANAGEMENT INC**...*REAL ESTATE MANAGEMENT*
1381 **JUDITH YESAYIAN**...*RESIDENTIAL*
1384 **JAMES RUDDER**...*RESIDENTIAL*
1385 **GEORGE PUSSER**...*RESIDENTIAL*
1388 **AMANDA MCCARTY**...*RESIDENTIAL*
1400 **TERRANCE TOTH**...*RESIDENTIAL*
1401 **JON PRAGER**...*RESIDENTIAL*
1404 **ALISON ASSELSTINE**...*RESIDENTIAL*
1404 **INNOVATION CONSULTING PARTNERS**...*BUSINESS MANAGEMENT CONSULTANTS*
1405 **JAMES DAVENPORT**...*RESIDENTIAL*
1408 **GILBERT PEIRCE**...*RESIDENTIAL*
1412 **R DREXEL**...*RESIDENTIAL*
1412 **RITA LEHRFELD**...*RESIDENTIAL*
1413 **DEBRA VAUGHN**...*RESIDENTIAL*
1420 **JUDITH MOZEIKA**...*RESIDENTIAL*
1421 **CONSTANCE MILLER**...*RESIDENTIAL*
1425 **THOMAS BAUDO**...*RESIDENTIAL*
1429 **CARMEN CAMP**...*RESIDENTIAL*
1429 **THOMAS LEWIS**...*RESIDENTIAL*
1430 **CAMILLE SOLIE**...*RESIDENTIAL*
1433 **THOMAS ROWE**...*RESIDENTIAL*
1438 **ALBERTA PARISH**...*RESIDENTIAL*
1438 **BETTY THOMAS**...*RESIDENTIAL*
1438 **CARLYN LASER**...*RESIDENTIAL*
1438 **GLENN MESSENGER**...*RESIDENTIAL*
1438 **JULIA HORCHLER**...*RESIDENTIAL*
1438 **MICHAEL LIBBEY**...*RESIDENTIAL*
1438 **MIKE LIBBEY**...*RESIDENTIAL*
1438 **TERESA ZDANIEWSKI**...*RESIDENTIAL*
1438 **TREASURE COAST ELDER CARE**...*HEALTH CARE INSTRUCTION*
1438 **WILMA CANSDALE**...*RESIDENTIAL*
1442 **DONNA CALDERONE**...*RESIDENTIAL*
1442 **MICHAEL MANDIO**...*RESIDENTIAL*
1445 **DEBBIE FRYE**...*RESIDENTIAL*
1445 **MIKE FRYE**...*RESIDENTIAL*
1452 **BEVERLY FERGUSON**...*RESIDENTIAL*

8610 **STACEY KALEMARK**...*RESIDENTIAL*

2024 SEACREST DR

SOURCE: DIGITAL BUSINESS DIRECTORY

8480 **JOHN LESNIK**...*RESIDENTIAL*
8485 **CYNTHIA PINHOLSTER**...*RESIDENTIAL*
8500 **THOMAS OLSEN**...*RESIDENTIAL*
8505 **ELIZABETH SACKS**...*RESIDENTIAL*
8505 **PATRICIA STEFANELLI**...*RESIDENTIAL*
8520 **JEREMY DUBE**...*RESIDENTIAL*
8520 **PETER DUBE**...*RESIDENTIAL*
8525 **JAMES DODGE**...*RESIDENTIAL*
8540 **FARRAH RIZWI**...*RESIDENTIAL*
8545 **JEFFEREY CRAVEN**...*RESIDENTIAL*
8545 **STEVEN PUSTERLA**...*RESIDENTIAL*
8560 **BARBARA PRATT**...*RESIDENTIAL*
8580 **STEVE LIEBERMAN**...*RESIDENTIAL*
8600 **WILLIAM SCHUETTE**...*RESIDENTIAL*
8610 **JOSEPH BURKE**...*RESIDENTIAL*
8625 **JOHN SCHUMANN**...*RESIDENTIAL*
8625 **STANISLAWA PALMA**...*RESIDENTIAL*
8660 **CARMEN TOWNSEND**...*RESIDENTIAL*
8660 **D TOWNSEND**...*RESIDENTIAL*
8660 **NANCY MAXWELL**...*RESIDENTIAL*
8665 **HOWARD CROLL**...*RESIDENTIAL*
8680 **CLAUDE LEWIS**...*RESIDENTIAL*

2024 W ISLAND CLUB SQ

SOURCE: DIGITAL BUSINESS DIRECTORY

115 total records. Part 1 of 2

1200 **CHARLES PANARELLA**...*RESIDENTIAL*
1200 **PAMELA PANARELLA**...*RESIDENTIAL*
1201 **MACKIE DUCH**...*RESIDENTIAL*
1204 **LORA BREMER**...*RESIDENTIAL*
1205 **DALE CONTENT**...*RESIDENTIAL*
1208 **JAY FAYERWEATHER**...*RESIDENTIAL*
1213 **BARBARA SULCER**...*RESIDENTIAL*
1213 **FIRST CHOICE MARKETING**...*MARKETING CONSULTANTS*
1213 **FIRST CHOICE MARKETING LLC**...*MARKETING PROGRAMS & SERVICES*
1213 **FIRST CHOISE MARKETING**...*MARKETING CONSULTANTS*
1213 **GORDON SULCER**...*RESIDENTIAL*
1214 **ARITA DAZA**...*RESIDENTIAL*
1214 **MAURICE BAKER**...*RESIDENTIAL*
1217 **KATHRYN ULLIAN**...*RESIDENTIAL*
1218 **MATTHEW REISER**...*RESIDENTIAL*
1221 **ALICE FERGUSON**...*RESIDENTIAL*
1225 **JAMES STEWART**...*RESIDENTIAL*
1226 **DESMOND BARRY**...*RESIDENTIAL*
1226 **LAURA GLISKER**...*RESIDENTIAL*
1226 **PATRICIA GLISKER**...*RESIDENTIAL*
1230 **DANIEL CAMPANARO**...*RESIDENTIAL*
1230 **DENNIS MC CARTY**...*RESIDENTIAL*
1233 **JAMES SARASEK**...*RESIDENTIAL*
1233 **MEGAN SARASEK**...*RESIDENTIAL*
1234 **EARL WEISMAN**...*RESIDENTIAL*
1237 **JUSTINE BONA**...*RESIDENTIAL*
1239 **ISLAND CLUB RIVERSIDE CLBHS**...*CLUBS*
1241 **GERALD BROGDON**...*RESIDENTIAL*
1245 **HELEN RUFFO**...*RESIDENTIAL*
1249 **ANN RICCIARDI**...*RESIDENTIAL*
1253 **MARY ANN GREENE**...*RESIDENTIAL*
1256 **PATRICIA HUGHES**...*RESIDENTIAL*
1257 **BRADLEY LORIMIER**...*RESIDENTIAL*
1260 **GRAYDON SEITZ**...*RESIDENTIAL*
1260 **MICHAEL KAMEN**...*RESIDENTIAL*
1264 **TERRENCE WALSH**...*RESIDENTIAL*
1268 **MARYELLEN TOLAN**...*RESIDENTIAL*
1268 **MATTHEW TOLAN**...*RESIDENTIAL*
1269 **RICHARD MULLENS**...*RESIDENTIAL*
1272 **JAMIE HUMPHREYS**...*RESIDENTIAL*
1272 **KENNETH WATSON**...*RESIDENTIAL*
1272 **MARGARET WATSON**...*RESIDENTIAL*
1273 **ANITA RUNIK**...*RESIDENTIAL*
1276 **BRIAN STAGG**...*RESIDENTIAL*
1276 **HORACE STAGG**...*RESIDENTIAL*
1277 **LINDA BLOCK**...*RESIDENTIAL*
1280 **KATHRYN CLARK**...*RESIDENTIAL*
1289 **EDWARD DRESWICK**...*RESIDENTIAL*
1293 **MEGAN JOHNSON**...*RESIDENTIAL*
1296 **KATHRYN BOARDMAN**...*RESIDENTIAL*
1301 **ISABEL MCGUINNIS**...*RESIDENTIAL*
1301 **LINDA BROPHY**...*RESIDENTIAL*
1304 **CATHERINE DUCKETT**...*RESIDENTIAL*
1304 **DENNIS DUCKETT**...*RESIDENTIAL*
1305 **GERALDINE SMITH**...*RESIDENTIAL*
1309 **THOMAS LEGORE**...*RESIDENTIAL*
1311 **BARBARA GRIMALDI**...*RESIDENTIAL*
1311 **RICHARD GRIMALDI**...*RESIDENTIAL*
1316 **ANN SMITH**...*RESIDENTIAL*
1316 **THOMAS O CONNOR**...*RESIDENTIAL*
1325 **DRU ENSSLEN**...*RESIDENTIAL*
1325 **SALLY KRATZ**...*RESIDENTIAL*
1332 **DOLORES DEVELIS**...*RESIDENTIAL*
1333 **MARILYN PALMER**...*RESIDENTIAL*
1337 **PATRICIA LAHTI**...*RESIDENTIAL*
1341 **GERTRUDE SCHLIEPER**...*RESIDENTIAL*
1341 **ROBERT SCHLIEPER**...*RESIDENTIAL*
1345 **GEORGENA BLAIR**...*RESIDENTIAL*
1349 **HARRY WEART**...*RESIDENTIAL*

2024 W ISLAND CLUB SQ

SOURCE: DIGITAL BUSINESS DIRECTORY

Part 2 of 2

1353 **JOHN STEBBINS**...*RESIDENTIAL*
1361 **KRYN BOSLAND**...*RESIDENTIAL*
1361 **MARILYN BOSLAND**...*RESIDENTIAL*
1362 **ROBERT GREEN**...*RESIDENTIAL*
1365 **KELLY NORTON**...*RESIDENTIAL*
1369 **GEORGE PETER**...*RESIDENTIAL*
1369 **JUDITH PETER**...*RESIDENTIAL*
1372 **RICHARD SAVAGE**...*RESIDENTIAL*
1373 **CHRISTINE BURGER**...*RESIDENTIAL*
1377 **DANIEL LISS**...*RESIDENTIAL*
1377 **DTL MANAGEMENT INC**...*REAL ESTATE MANAGEMENT*
1381 **JUDITH YESAYIAN**...*RESIDENTIAL*
1384 **JAMES RUDDER**...*RESIDENTIAL*
1385 **GEORGE PUSSER**...*RESIDENTIAL*
1388 **AMANDA MCCARTY**...*RESIDENTIAL*
1400 **TERRANCE TOTH**...*RESIDENTIAL*
1401 **JON PRAGER**...*RESIDENTIAL*
1404 **ALISON ASSELSTINE**...*RESIDENTIAL*
1404 **INNOVATION CONSULTING PARTNERS**...*BUSINESS MANAGEMENT CONSULTANTS*
1405 **JAMES DAVENPORT**...*RESIDENTIAL*
1408 **GILBERT PEIRCE**...*RESIDENTIAL*
1412 **R DREXEL**...*RESIDENTIAL*
1412 **RITA LEHRFELD**...*RESIDENTIAL*
1413 **DEBRA VAUGHN**...*RESIDENTIAL*
1420 **JUDITH MOZEIKA**...*RESIDENTIAL*
1421 **CONSTANCE MILLER**...*RESIDENTIAL*
1425 **THOMAS BAUDO**...*RESIDENTIAL*
1429 **CARMEN CAMP**...*RESIDENTIAL*
1429 **THOMAS LEWIS**...*RESIDENTIAL*
1430 **CAMILLE SOLIE**...*RESIDENTIAL*
1433 **THOMAS ROWE**...*RESIDENTIAL*
1438 **ALBERTA PARISH**...*RESIDENTIAL*
1438 **BETTY THOMAS**...*RESIDENTIAL*
1438 **CARLYN LASER**...*RESIDENTIAL*
1438 **GLENN MESSENGER**...*RESIDENTIAL*
1438 **JULIA HORCHLER**...*RESIDENTIAL*
1438 **MICHAEL LIBBEY**...*RESIDENTIAL*
1438 **MIKE LIBBEY**...*RESIDENTIAL*
1438 **TERESA ZDANIEWSKI**...*RESIDENTIAL*
1438 **TREASURE COAST ELDER CARE**...*HEALTH CARE INSTRUCTION*
1438 **WILMA CANSDALE**...*RESIDENTIAL*
1442 **DONNA CALDERONE**...*RESIDENTIAL*
1442 **MICHAEL MANDIO**...*RESIDENTIAL*
1445 **DEBBIE FRYE**...*RESIDENTIAL*
1445 **MIKE FRYE**...*RESIDENTIAL*
1452 **BEVERLY FERGUSON**...*RESIDENTIAL*

2023 HWY A1A

SOURCE: DIGITAL BUSINESS DIRECTORY

NO LISTING FOUND

2023 ISLAND CLUB MANOR

SOURCE: DIGITAL BUSINESS DIRECTORY

NO LISTING FOUND

2023 ISLAND CLUB SQ

SOURCE: DIGITAL BUSINESS DIRECTORY

184 total records. Part 1 of 3

805 **ARDEN BRADLEY**...*RESIDENTIAL*
809 **FRANK ROMANO**...*RESIDENTIAL*
811 **GRETCHEN ROSE**...*RESIDENTIAL*
814 **TERRENCE MATCHETT**...*RESIDENTIAL*
815 **ROBERT SCHMIDT**...*RESIDENTIAL*
818 **DOREEN CHRISTOPHER**...*RESIDENTIAL*
821 **JOAN DUBOSCH**...*RESIDENTIAL*
824 **ELEANOR EDDY**...*RESIDENTIAL*
825 **LESLIE WILLIS**...*RESIDENTIAL*
829 **SUZANNE MONNES**...*RESIDENTIAL*
831 **PASQUALINO DIMPERIO**...*RESIDENTIAL*
834 **HARBLEAN SAVAGE**...*RESIDENTIAL*
835 **KIMBERLY SNOVER**...*RESIDENTIAL*
844 **ISABELLE WINDSOR**...*RESIDENTIAL*
848 **ALLAN STANBURY**...*RESIDENTIAL*
848 **BARBARA STANBURY**...*RESIDENTIAL*
849 **JOAN VARLEY**...*RESIDENTIAL*
851 **ANN SPENCER**...*RESIDENTIAL*
855 **MARILYN BONATTI**...*RESIDENTIAL*
859 **JUDITH MARTIN**...*RESIDENTIAL*
859 **RICHARD MARTIN**...*RESIDENTIAL*
860 **TANYA LEVEAU**...*RESIDENTIAL*
861 **AINA KRUGS**...*RESIDENTIAL*
869 **MICHAEL JOSLIN**...*RESIDENTIAL*
875 **JOYCE LEE**...*RESIDENTIAL*
879 **KEITH THOMPSON**...*RESIDENTIAL*
879 **RITA THOMPSON**...*RESIDENTIAL*
884 **CONNIE PROSKOVEC**...*RESIDENTIAL*
885 **ELIZABETH FISH**...*RESIDENTIAL*
888 **THOMAS MURPHY**...*RESIDENTIAL*
889 **ELIZABETH SIDNEY**...*RESIDENTIAL*
889 **RONALD SIDNEY**...*RESIDENTIAL*
890 **SCOTT EVANS**...*RESIDENTIAL*
894 **MARY BERRIGAN**...*RESIDENTIAL*
898 **REGINA ROTH**...*RESIDENTIAL*
899 **CHRISTOPHER LYNCH**...*RESIDENTIAL*
900 **JOHN PUTINSKI**...*RESIDENTIAL*
901 **PATRICIA TILLMAN**...*RESIDENTIAL*
902 **DOROTHY FESS**...*RESIDENTIAL*
904 **LORRAINE IZZO**...*RESIDENTIAL*
905 **ALICE PRICE**...*RESIDENTIAL*
910 **CHARLES LOCKWOOD**...*RESIDENTIAL*
911 **FRANCIS GAVIN**...*RESIDENTIAL*
912 **ANNE DOVE**...*RESIDENTIAL*
912 **CAROL DOVE**...*RESIDENTIAL*
914 **WILLIAM CHOATE**...*RESIDENTIAL*
915 **ZORAN TOK ILIC**...*RESIDENTIAL*
918 **BARBARA PECK**...*RESIDENTIAL*
919 **DAVID DALZELL**...*RESIDENTIAL*
921 **ISABEL MCGUINNIS**...*RESIDENTIAL*
924 **MICHAEL KADISH**...*RESIDENTIAL*
925 **ERIC PETERSON**...*RESIDENTIAL*
929 **DAVID BRIGGS**...*RESIDENTIAL*
929 **NANCY BRIGGS**...*RESIDENTIAL*
944 **ARLENE WALLACE**...*RESIDENTIAL*
945 **BETTY WIESE**...*RESIDENTIAL*
949 **RICHARD CAMPBELL**...*RESIDENTIAL*
951 **MARY SHAW**...*RESIDENTIAL*
958 **MICHAEL RYAN**...*RESIDENTIAL*
961 **JOHN MCALEER**...*RESIDENTIAL*
969 **COLLIN GRIMM**...*RESIDENTIAL*
969 **JOANNE CAHNMAN**...*RESIDENTIAL*
969 **LYLE GRIMM**...*RESIDENTIAL*
971 **ELIZABETH SORENSEN**...*RESIDENTIAL*
975 **PENELOPE MCVICAR**...*RESIDENTIAL*
978 **CARL STROHMEYER**...*RESIDENTIAL*
981 **JOHN FERRO**...*RESIDENTIAL*
985 **JACOB OLANDER**...*RESIDENTIAL*
991 **TERENCE RYAN**...*RESIDENTIAL*

Part 2 of 3

994 **BEN LIMBEEK**...*RESIDENTIAL*
998 **ALEXANDER SAMSON**...*RESIDENTIAL*
1000 **ROBERT MOLETI**...*RESIDENTIAL*
1001 **CARIN FEDDERMANN**...*RESIDENTIAL*
1001 **MILDRED LACANFORA**...*RESIDENTIAL*
1004 **ANN AUSTIN**...*RESIDENTIAL*
1005 **PHYLLIS KLABEN**...*RESIDENTIAL*
1009 **LUCILLE PEW**...*RESIDENTIAL*
1200 **CHARLES PANARELLA**...*RESIDENTIAL*
1200 **PAMELA PANARELLA**...*RESIDENTIAL*
1201 **MACKIE DUCH**...*RESIDENTIAL*
1204 **DAVID BOCKSCH**...*RESIDENTIAL*
1208 **JAY FAYERWEATHER**...*RESIDENTIAL*
1217 **JEFF HOWE**...*RESIDENTIAL*
1217 **KATHRYN ULLIAN**...*RESIDENTIAL*
1218 **MATTHEW REISER**...*RESIDENTIAL*
1221 **ALICE FERGUSON**...*RESIDENTIAL*
1226 **DESMOND BARRY**...*RESIDENTIAL*
1226 **LAURA GLISKER**...*RESIDENTIAL*
1226 **PATRICIA GLISKER**...*RESIDENTIAL*
1230 **DENNIS MC CARTY**...*RESIDENTIAL*
1233 **JAMES SARASEK**...*RESIDENTIAL*
1234 **EARL WEISMAN**...*RESIDENTIAL*
1237 **JUSTINE BONA**...*RESIDENTIAL*
1239 **ISLAND CLUB RIVERSIDE CLBHS**...*CLUBS*
1241 **GERALD BROGDON**...*RESIDENTIAL*
1245 **CYNTHIA VAIL**...*RESIDENTIAL*
1249 **ANN RICCIARDI**...*RESIDENTIAL*
1253 **MARY ANN GREENE**...*RESIDENTIAL*
1256 **PATRICIA HUGHES**...*RESIDENTIAL*
1256 **THOMAS HUGHES**...*RESIDENTIAL*
1257 **ANNA LORIMIER**...*RESIDENTIAL*
1257 **BRADLEY LORIMIER**...*RESIDENTIAL*
1257 **MARY LORIMIER**...*RESIDENTIAL*
1261 **JOSEPH THOMPSON**...*RESIDENTIAL*
1264 **TERRENCE WALSH**...*RESIDENTIAL*
1268 **MARYELLEN TOLAN**...*RESIDENTIAL*
1269 **HERBERT TORBIN**...*RESIDENTIAL*
1269 **RICHARD MULLENS**...*RESIDENTIAL*
1272 **JAMIE HUMPHREYS**...*RESIDENTIAL*
1272 **KENNETH WATSON**...*RESIDENTIAL*
1273 **ANITA RUNIK**...*RESIDENTIAL*
1273 **DANN RUNIK**...*RESIDENTIAL*
1276 **BRIAN STAGG**...*RESIDENTIAL*
1276 **HULERY STAGG**...*RESIDENTIAL*
1276 **VICTORIA STAGG**...*RESIDENTIAL*
1277 **SAMUEL BLOCK**...*RESIDENTIAL*
1280 **KATHRYN CLARK**...*RESIDENTIAL*
1281 **LOUIS AQUILA**...*RESIDENTIAL*
1285 **TERENCE FARNELL**...*RESIDENTIAL*
1289 **WALLACE BARRETT**...*RESIDENTIAL*
1293 **BARRY JOHNSON**...*RESIDENTIAL*
1293 **MEG JOHNSON**...*RESIDENTIAL*
1294 **LARRY WILHELM**...*RESIDENTIAL*
1296 **EDWIN BOARDMAN**...*RESIDENTIAL*
1296 **GAIL COHEN**...*RESIDENTIAL*
1297 **MARGARET REGAN**...*RESIDENTIAL*
1304 **DENNIS DUCKETT**...*RESIDENTIAL*
1309 **GAYLE LE GORE**...*RESIDENTIAL*
1309 **THOMAS LEGORE**...*RESIDENTIAL*
1316 **MICHELE O CONNOR**...*RESIDENTIAL*
1320 **MAMOUCH VAZIRI**...*RESIDENTIAL*
1324 **HAROLD MOSCATIELLO**...*RESIDENTIAL*
1325 **DRU ENSSLEN**...*RESIDENTIAL*
1328 **JOYCE LOGAN**...*RESIDENTIAL*
1329 **DAVID GROSS**...*RESIDENTIAL*
1332 **DOLORES DEVELIS**...*RESIDENTIAL*
1333 **DEAN REDFERN**...*RESIDENTIAL*
1337 **DAVID LAHTI**...*RESIDENTIAL*

2023 ISLAND CLUB SQ
SOURCE: DIGITAL BUSINESS DIRECTORY

Part 3 of 3

1345 **GEORGENA BLAIR**...*RESIDENTIAL*
1349 **HARRY WEART**...*RESIDENTIAL*
1353 **JOHN STEBBINS**...*RESIDENTIAL*
1357 **NORVAL STEPHENS**...*RESIDENTIAL*
1358 **ILDIKO MARCHESE**...*RESIDENTIAL*
1361 **KRYN BOSLAND**...*RESIDENTIAL*
1362 **CARROLL GREEN**...*RESIDENTIAL*
1362 **ROBERT GREEN**...*RESIDENTIAL*
1365 **ALAN SINGER**...*RESIDENTIAL*
1365 **CAROLYN NORTON**...*RESIDENTIAL*
1365 **KELLY NORTON**...*RESIDENTIAL*
1369 **GEORGE PETER**...*RESIDENTIAL*
1369 **JUDITH PETER**...*RESIDENTIAL*
1377 **DANIEL LISS**...*RESIDENTIAL*
1381 **HONOR BRIGHT FOUNDATION**...*FOUNDATION-EDUC PHILANTHROPIC RESEARCH*
1385 **JOHN WAGNER**...*RESIDENTIAL*
1392 **JOHN CAMPANI**...*RESIDENTIAL*
1393 **CAROL TOK BRAUN**...*RESIDENTIAL*
1393 **FREDERICK BRAUN**...*RESIDENTIAL*
1396 **EILEEN CHAMBERS**...*RESIDENTIAL*
1396 **JACQUELINE STEELE**...*RESIDENTIAL*
1400 **TERRANCE TOTH**...*RESIDENTIAL*
1401 **JON PRAGER**...*RESIDENTIAL*
1404 **JANET SATOLA**...*RESIDENTIAL*
1409 **BERNARD SEGAL**...*RESIDENTIAL*
1412 **MARY LEHRFELD**...*RESIDENTIAL*
1413 **ROBERT SEWARD**...*RESIDENTIAL*
1420 **JUDITH MOZEIKA**...*RESIDENTIAL*
1421 **LOUIS CATERINA**...*RESIDENTIAL*
1425 **MICHAEL ANDERSEN**...*RESIDENTIAL*
1429 **CAMP ENGINEERING SALES INC**...*ENGINEERS*
1429 **CARMEN CAMP**...*RESIDENTIAL*
1429 **JESSE CAMP**...*RESIDENTIAL*
1430 **CAMILLE SOLIE**...*RESIDENTIAL*
1433 **THOMAS ROWE**...*RESIDENTIAL*
1438 **MARGARET LIBBEY**...*RESIDENTIAL*
1438 **MICHAEL LIBBEY**...*RESIDENTIAL*
1438 **MORGAN LIBBEY**...*RESIDENTIAL*
1438 **MYRON QUAN**...*RESIDENTIAL*
1438 **TERESA ZDANIEWSKI**...*RESIDENTIAL*
1438 **TREASURE COAST ELDER CARE**...*HEALTH CARE INSTRUCTION*
1438 **TREASURE COAST ELDER CARE**...*HEALTH & WELFARE AGENCIES*
1438 **WILMA CANSDALE**...*RESIDENTIAL*
1442 **MICHAEL MANDIO**...*RESIDENTIAL*
1442 **NANCY MANDIO**...*RESIDENTIAL*
1452 **BEVERLY FERGUSON**...*RESIDENTIAL*

2023 JUNGLE TRL

SOURCE: DIGITAL BUSINESS DIRECTORY

8610 **STACEY KALEMARK**...*RESIDENTIAL*

2023 SEACREST DR

SOURCE: DIGITAL BUSINESS DIRECTORY

8460 **HELEN HARTMANN**...*RESIDENTIAL*
8485 **DUANE WEISE**...*RESIDENTIAL*
8500 **THOMAS OLSEN**...*RESIDENTIAL*
8505 **PATRICIA STEFANELLI**...*RESIDENTIAL*
8520 **JEREMY DUBE**...*RESIDENTIAL*
8525 **JANELYN PRICE**...*RESIDENTIAL*
8540 **FARRAH RIZWI**...*RESIDENTIAL*
8545 **JEFFEREY CRAVEN**...*RESIDENTIAL*
8560 **BARBARA PRATT**...*RESIDENTIAL*
8565 **VICTOR FRISK**...*RESIDENTIAL*
8580 **STEVEN LIEBERMAN**...*RESIDENTIAL*
8600 **WILLIAM SCHUETTE**...*RESIDENTIAL*
8610 **JOSEPH BURKE**...*RESIDENTIAL*
8610 **MARY BURKE**...*RESIDENTIAL*
8625 **ANTHONY PALMA**...*RESIDENTIAL*
8660 **CARMEN TOWNSEND**...*RESIDENTIAL*
8665 **HOWARD CROLL**...*RESIDENTIAL*
8680 **CLAUDE LEWIS**...*RESIDENTIAL*
8700 **CLIFFORD REEVE**...*RESIDENTIAL*

107 total records. Part 1 of 2

1200 **CHARLES PANARELLA**...*RESIDENTIAL*
1200 **PAMELA PANARELLA**...*RESIDENTIAL*
1201 **MACKIE DUCH**...*RESIDENTIAL*
1204 **DAVID BOCKSCH**...*RESIDENTIAL*
1208 **JAY FAYERWEATHER**...*RESIDENTIAL*
1217 **JEFF HOWE**...*RESIDENTIAL*
1217 **KATHRYN ULLIAN**...*RESIDENTIAL*
1218 **MATTHEW REISER**...*RESIDENTIAL*
1221 **ALICE FERGUSON**...*RESIDENTIAL*
1226 **DESMOND BARRY**...*RESIDENTIAL*
1226 **LAURA GLISKER**...*RESIDENTIAL*
1226 **PATRICIA GLISKER**...*RESIDENTIAL*
1230 **DENNIS MC CARTY**...*RESIDENTIAL*
1233 **JAMES SARASEK**...*RESIDENTIAL*
1234 **EARL WEISMAN**...*RESIDENTIAL*
1237 **JUSTINE BONA**...*RESIDENTIAL*
1239 **ISLAND CLUB RIVERSIDE CLBHS**...*CLUBS*
1241 **GERALD BROGDON**...*RESIDENTIAL*
1245 **CYNTHIA VAIL**...*RESIDENTIAL*
1249 **ANN RICCIARDI**...*RESIDENTIAL*
1253 **MARY ANN GREENE**...*RESIDENTIAL*
1256 **PATRICIA HUGHES**...*RESIDENTIAL*
1256 **THOMAS HUGHES**...*RESIDENTIAL*
1257 **ANNA LORIMIER**...*RESIDENTIAL*
1257 **BRADLEY LORIMIER**...*RESIDENTIAL*
1257 **MARY LORIMIER**...*RESIDENTIAL*
1261 **JOSEPH THOMPSON**...*RESIDENTIAL*
1264 **TERRENCE WALSH**...*RESIDENTIAL*
1268 **MARYELLEN TOLAN**...*RESIDENTIAL*
1269 **HERBERT TORBIN**...*RESIDENTIAL*
1269 **RICHARD MULLENS**...*RESIDENTIAL*
1272 **JAMIE HUMPHREYS**...*RESIDENTIAL*
1272 **KENNETH WATSON**...*RESIDENTIAL*
1273 **ANITA RUNIK**...*RESIDENTIAL*
1273 **DANN RUNIK**...*RESIDENTIAL*
1276 **BRIAN STAGG**...*RESIDENTIAL*
1276 **HULERY STAGG**...*RESIDENTIAL*
1276 **VICTORIA STAGG**...*RESIDENTIAL*
1277 **SAMUEL BLOCK**...*RESIDENTIAL*
1280 **KATHRYN CLARK**...*RESIDENTIAL*
1281 **LOUIS AQUILA**...*RESIDENTIAL*
1285 **TERENCE FARNELL**...*RESIDENTIAL*
1289 **WALLACE BARRETT**...*RESIDENTIAL*
1293 **BARRY JOHNSON**...*RESIDENTIAL*
1293 **MEG JOHNSON**...*RESIDENTIAL*
1294 **LARRY WILHELM**...*RESIDENTIAL*
1296 **EDWIN BOARDMAN**...*RESIDENTIAL*
1296 **GAIL COHEN**...*RESIDENTIAL*
1297 **MARGARET REGAN**...*RESIDENTIAL*
1304 **DENNIS DUCKETT**...*RESIDENTIAL*
1309 **GAYLE LE GORE**...*RESIDENTIAL*
1309 **THOMAS LEGORE**...*RESIDENTIAL*
1316 **MICHELE O CONNOR**...*RESIDENTIAL*
1320 **MAMOUCH VAZIRI**...*RESIDENTIAL*
1324 **HAROLD MOSCATIELLO**...*RESIDENTIAL*
1325 **DRU ENSSLEN**...*RESIDENTIAL*
1328 **JOYCE LOGAN**...*RESIDENTIAL*
1329 **DAVID GROSS**...*RESIDENTIAL*
1332 **DOLORES DEVELIS**...*RESIDENTIAL*
1333 **DEAN REDFERN**...*RESIDENTIAL*
1337 **DAVID LAHTI**...*RESIDENTIAL*
1345 **GEORGENA BLAIR**...*RESIDENTIAL*
1349 **HARRY WEART**...*RESIDENTIAL*
1353 **JOHN STEBBINS**...*RESIDENTIAL*
1357 **NORVAL STEPHENS**...*RESIDENTIAL*
1358 **ILDIKO MARCHESE**...*RESIDENTIAL*
1361 **KRYN BOSLAND**...*RESIDENTIAL*
1362 **CARROLL GREEN**...*RESIDENTIAL*
1362 **ROBERT GREEN**...*RESIDENTIAL*

2023 W ISLAND CLUB SQ
SOURCE: DIGITAL BUSINESS DIRECTORY

Part 2 of 2

1365 **ALAN SINGER**...*RESIDENTIAL*
1365 **CAROLYN NORTON**...*RESIDENTIAL*
1365 **KELLY NORTON**...*RESIDENTIAL*
1369 **GEORGE PETER**...*RESIDENTIAL*
1369 **JUDITH PETER**...*RESIDENTIAL*
1377 **DANIEL LISS**...*RESIDENTIAL*
1381 **HONOR BRIGHT FOUNDATION**...*FOUNDATION-EDUC PHILANTHROPIC RESEARCH*
1385 **JOHN WAGNER**...*RESIDENTIAL*
1392 **JOHN CAMPANI**...*RESIDENTIAL*
1393 **CAROL TOK BRAUN**...*RESIDENTIAL*
1393 **FREDERICK BRAUN**...*RESIDENTIAL*
1396 **EILEEN CHAMBERS**...*RESIDENTIAL*
1396 **JACQUELINE STEELE**...*RESIDENTIAL*
1400 **TERRANCE TOTH**...*RESIDENTIAL*
1401 **JON PRAGER**...*RESIDENTIAL*
1404 **JANET SATOLA**...*RESIDENTIAL*
1409 **BERNARD SEGAL**...*RESIDENTIAL*
1412 **MARY LEHRFELD**...*RESIDENTIAL*
1413 **ROBERT SEWARD**...*RESIDENTIAL*
1420 **JUDITH MOZEIKA**...*RESIDENTIAL*
1421 **LOUIS CATERINA**...*RESIDENTIAL*
1425 **MICHAEL ANDERSEN**...*RESIDENTIAL*
1429 **CAMP ENGINEERING SALES INC**...*ENGINEERS*
1429 **CARMEN CAMP**...*RESIDENTIAL*
1429 **JESSE CAMP**...*RESIDENTIAL*
1430 **CAMILLE SOLIE**...*RESIDENTIAL*
1433 **THOMAS ROWE**...*RESIDENTIAL*
1438 **MARGARET LIBBEY**...*RESIDENTIAL*
1438 **MICHAEL LIBBEY**...*RESIDENTIAL*
1438 **MORGAN LIBBEY**...*RESIDENTIAL*
1438 **MYRON QUAN**...*RESIDENTIAL*
1438 **TERESA ZDANIEWSKI**...*RESIDENTIAL*
1438 **TREASURE COAST ELDER CARE**...*HEALTH & WELFARE AGENCIES*
1438 **TREASURE COAST ELDER CARE**...*HEALTH CARE INSTRUCTION*
1438 **WILMA CANSDALE**...*RESIDENTIAL*
1442 **MICHAEL MANDIO**...*RESIDENTIAL*
1442 **NANCY MANDIO**...*RESIDENTIAL*
1452 **BEVERLY FERGUSON**...*RESIDENTIAL*

2020 HWY A1A

SOURCE: DIGITAL BUSINESS DIRECTORY

NO LISTING FOUND

2020 ISLAND CLUB MANOR

SOURCE: DIGITAL BUSINESS DIRECTORY

NO LISTING FOUND

158 total records. Part 1 of 3

805 ARDEN BRADLEY...RESIDENTIAL
809 FRANK ROMANO...RESIDENTIAL
811 GRETCHEN ROSE...RESIDENTIAL
814 TERRENCE MATCHETT...RESIDENTIAL
815 ROBERT SCHMIDT...RESIDENTIAL
818 DOREEN CHRISTOPHER...RESIDENTIAL
821 JOAN DUBOSCH...RESIDENTIAL
824 ELEANOR EDDY...RESIDENTIAL
824 SANFORD EDDY...RESIDENTIAL
825 LESLIE WILLIS...RESIDENTIAL
829 SUZANNE MONNES...RESIDENTIAL
831 PASQUALINO DIMPERIO...RESIDENTIAL
834 HARBLEAN SAVAGE...RESIDENTIAL
835 KIMBERLY SNOVER...RESIDENTIAL
844 ISABELLE WINDSOR...RESIDENTIAL
848 ALLAN STANBURY...RESIDENTIAL
849 JOAN VARLEY...RESIDENTIAL
851 ANN SPENCER...RESIDENTIAL
855 MARILYN BONATTI...RESIDENTIAL
859 JUDITH MARTIN...RESIDENTIAL
860 TANYA LEVEAU...RESIDENTIAL
861 AINA KRUGS...RESIDENTIAL
875 JOYCE LEE...RESIDENTIAL
879 KEITH THOMPSON...RESIDENTIAL
885 ELIZABETH FISH...RESIDENTIAL
889 ELIZABETH SIDNEY...RESIDENTIAL
890 SCOTT EVANS...RESIDENTIAL
891 JPETER SMITH...RESIDENTIAL
894 MARY BERRIGAN...RESIDENTIAL
898 REGINA ROTH...RESIDENTIAL
899 CHRISTOPHER LYNCH...RESIDENTIAL
900 JOHN PUTINSKI...RESIDENTIAL
901 PATRICIA TILLMAN...RESIDENTIAL
902 DOROTHY FESS...RESIDENTIAL
904 LORRAINE IZZO...RESIDENTIAL
905 ALICE PRICE...RESIDENTIAL
910 CHARLES LOCKWOOD...RESIDENTIAL
911 FRANCIS GAVIN...RESIDENTIAL
912 ANNE DOVE...RESIDENTIAL
914 WILLIAM CHOATE...RESIDENTIAL
915 ZORAN TOK ILIC...RESIDENTIAL
918 BARBARA PECK...RESIDENTIAL
919 DAVID DALZELL...RESIDENTIAL
921 ISABEL MCGUINNIS...RESIDENTIAL
924 MICHAEL KADISH...RESIDENTIAL
925 ERIC PETERSON...RESIDENTIAL
929 DAVID BRIGGS...RESIDENTIAL
929 NANCY BRIGGS...RESIDENTIAL
945 BETTY WIESE...RESIDENTIAL
949 RICHARD CAMPBELL...RESIDENTIAL
951 MARY SHAW...RESIDENTIAL
958 MICHAEL RYAN...RESIDENTIAL
961 JOHN MCALEER...RESIDENTIAL
969 COLLIN GRIMM...RESIDENTIAL
969 JOANNE CAHNMAN...RESIDENTIAL
971 ELIZABETH SORENSEN...RESIDENTIAL
975 PENELOPE MCVICAR...RESIDENTIAL
978 CARL STROHMEYER...RESIDENTIAL
981 JOHN FERRO...RESIDENTIAL
985 JACOB OLANDER...RESIDENTIAL
991 TERENCE RYAN...RESIDENTIAL
994 BEN LIMBEEK...RESIDENTIAL
998 ALEXANDER SAMSON...RESIDENTIAL
1000 ROBERT MOLETI...RESIDENTIAL
1001 CARIN FEDDERMANN...RESIDENTIAL
1001 MILDRED LACANFORA...RESIDENTIAL
1004 ANN AUSTIN...RESIDENTIAL
1005 PHYLLIS KLABEN...RESIDENTIAL
1009 LUCILLE PEW...RESIDENTIAL

2020 ISLAND CLUB SQ
SOURCE: DIGITAL BUSINESS DIRECTORY

Part 2 of 3

1200 CHARLES PANARELLA...RESIDENTIAL
1201 MACKIE DUCH...RESIDENTIAL
1204 DAVID BOCKSCH...RESIDENTIAL
1208 JAY FAYERWEATHER...RESIDENTIAL
1217 JEFF HOWE...RESIDENTIAL
1217 KATHRYN ULLIAN...RESIDENTIAL
1218 MATTHEW REISER...RESIDENTIAL
1221 ALICE FERGUSON...RESIDENTIAL
1226 DESMOND BARRY...RESIDENTIAL
1226 LAURA GLISKER...RESIDENTIAL
1230 DENNIS MC CARTY...RESIDENTIAL
1233 JAMES SARASEK...RESIDENTIAL
1234 EARL WEISMAN...RESIDENTIAL
1237 JUSTINE BONA...RESIDENTIAL
1239 ISLAND CLUB RIVERSIDE CLBHS...CLUBS
1241 GERALD BROGDON...RESIDENTIAL
1245 CYNTHIA VAIL...RESIDENTIAL
1249 ANN RICCIARDI...RESIDENTIAL
1253 MARY ANN GREENE...RESIDENTIAL
1256 PATRICIA HUGHES...RESIDENTIAL
1256 THOMAS HUGHES...RESIDENTIAL
1257 ANNA LORIMIER...RESIDENTIAL
1261 JOSEPH THOMPSON...RESIDENTIAL
1264 TERRENCE WALSH...RESIDENTIAL
1268 MARYELLEN TOLAN...RESIDENTIAL
1269 HERBERT TORBIN...RESIDENTIAL
1269 RICHARD MULLENS...RESIDENTIAL
1272 JAMIE HUMPHREYS...RESIDENTIAL
1272 KENNETH WATSON...RESIDENTIAL
1273 ANITA RUNIK...RESIDENTIAL
1276 BRIAN STAGG...RESIDENTIAL
1277 SAMUEL BLOCK...RESIDENTIAL
1280 KATHRYN CLARK...RESIDENTIAL
1281 LOUIS AQUILA...RESIDENTIAL
1285 TERENCE FARNELL...RESIDENTIAL
1289 WALLACE BARRETT...RESIDENTIAL
1293 BARRY JOHNSON...RESIDENTIAL
1294 LARRY WILHELM...RESIDENTIAL
1296 EDWIN BOARDMAN...RESIDENTIAL
1296 GAIL COHEN...RESIDENTIAL
1297 MARGARET REGAN...RESIDENTIAL
1304 DENNIS DUCKETT...RESIDENTIAL
1309 GAYLE LE GORE...RESIDENTIAL
1309 THOMAS LEGORE...RESIDENTIAL
1316 MICHELE O CONNOR...RESIDENTIAL
1324 HAROLD MOSCATIELLO...RESIDENTIAL
1325 DRU ENSSLEN...RESIDENTIAL
1328 JOYCE LOGAN...RESIDENTIAL
1329 DAVID GROSS...RESIDENTIAL
1332 DOLORES DEVELIS...RESIDENTIAL
1333 DEAN REDFERN...RESIDENTIAL
1337 DAVID LAHTI...RESIDENTIAL
1345 GEORGENA BLAIR...RESIDENTIAL
1349 HARRY WEART...RESIDENTIAL
1353 JOHN STEBBINS...RESIDENTIAL
1357 NORVAL STEPHENS...RESIDENTIAL
1358 ILDIKO MARCHESE...RESIDENTIAL
1361 KRYN BOSLAND...RESIDENTIAL
1362 CARROLL GREEN...RESIDENTIAL
1365 ALAN SINGER...RESIDENTIAL
1365 CAROLYN NORTON...RESIDENTIAL
1369 GEORGE PETER...RESIDENTIAL
1377 DANIEL LISS...RESIDENTIAL
1381 HONOR BRIGHT FOUNDATION FOR...FOUNDATION-EDUC PHILANTHROPIC RESEARCH
1392 JOHN CAMPANI...RESIDENTIAL
1392 MARION CAMPANI...RESIDENTIAL
1393 FREDERICK BRAUN...RESIDENTIAL
1396 JACQUELINE STEELE...RESIDENTIAL

2020 ISLAND CLUB SQ

SOURCE: DIGITAL BUSINESS DIRECTORY

Part 3 of 3

1400 **TERRANCE TOTH**...*RESIDENTIAL*
1401 **JON PRAGER**...*RESIDENTIAL*
1404 **JANET SATOLA**...*RESIDENTIAL*
1409 **BERNARD SEGAL**...*RESIDENTIAL*
1412 **MARY LEHRFELD**...*RESIDENTIAL*
1413 **ROBERT SEWARD**...*RESIDENTIAL*
1420 **DANIEL MOZEIKA**...*RESIDENTIAL*
1429 **CAMP ENGINEERING SALES INC**...*ENGINEERS*
1429 **CARMEN CAMP**...*RESIDENTIAL*
1429 **JESSE CAMP**...*RESIDENTIAL*
1430 **CAMILLE SOLIE**...*RESIDENTIAL*
1433 **THOMAS ROWE**...*RESIDENTIAL*
1438 **ANNA KATSANIS**...*RESIDENTIAL*
1438 **MARGARET LIBBEY**...*RESIDENTIAL*
1438 **MICHAEL LIBBEY**...*RESIDENTIAL*
1438 **TERESA ZDANIEWSKI**...*RESIDENTIAL*
1438 **TREASURE COAST ELDER CARE**...*HEALTH & WELFARE AGENCIES*
1438 **TREASURE COAST ELDER CARE**...*HEALTH CARE INSTRUCTION*
1438 **WILMA CANSDALE**...*RESIDENTIAL*
1442 **MICHAEL MANDIO**...*RESIDENTIAL*
1452 **BEVERLY FERGUSON**...*RESIDENTIAL*

2020 JUNGLE TRL

SOURCE: DIGITAL BUSINESS DIRECTORY

8610 **STACEY KALEMARK**...*RESIDENTIAL*

2020 SEACREST DR

SOURCE: DIGITAL BUSINESS DIRECTORY

8460 **HELEN HARTMANN**...*RESIDENTIAL*
8485 **DUANE WEISE**...*RESIDENTIAL*
8500 **THOMAS OLSEN**...*RESIDENTIAL*
8505 **PATRICIA STEFANELLI**...*RESIDENTIAL*
8520 **JEREMY DUBE**...*RESIDENTIAL*
8525 **JANELYN PRICE**...*RESIDENTIAL*
8540 **FARRAH RIZWI**...*RESIDENTIAL*
8545 **JEFFEREY CRAVEN**...*RESIDENTIAL*
8560 **BARBARA PRATT**...*RESIDENTIAL*
8580 **STEVEN LIEBERMAN**...*RESIDENTIAL*
8600 **WILLIAM SCHUETTE**...*RESIDENTIAL*
8610 **JOSEPH BURKE**...*RESIDENTIAL*
8610 **MARY BURKE**...*RESIDENTIAL*
8625 **ANTHONY PALMA**...*RESIDENTIAL*
8660 **CARMEN TOWNSEND**...*RESIDENTIAL*
8665 **HOWARD CROLL**...*RESIDENTIAL*
8680 **CLAUDE LEWIS**...*RESIDENTIAL*
8700 **CLIFFORD REEVE**...*RESIDENTIAL*

2020 W ISLAND CLUB SQ

SOURCE: DIGITAL BUSINESS DIRECTORY

89 total records. Part 1 of 2

1200 **CHARLES PANARELLA**...*RESIDENTIAL*
1201 **MACKIE DUCH**...*RESIDENTIAL*
1204 **DAVID BOCKSCH**...*RESIDENTIAL*
1208 **JAY FAYERWEATHER**...*RESIDENTIAL*
1217 **JEFF HOWE**...*RESIDENTIAL*
1217 **KATHRYN ULLIAN**...*RESIDENTIAL*
1218 **MATTHEW REISER**...*RESIDENTIAL*
1221 **ALICE FERGUSON**...*RESIDENTIAL*
1226 **DESMOND BARRY**...*RESIDENTIAL*
1226 **LAURA GLISKER**...*RESIDENTIAL*
1230 **DENNIS MC CARTY**...*RESIDENTIAL*
1233 **JAMES SARASEK**...*RESIDENTIAL*
1234 **EARL WEISMAN**...*RESIDENTIAL*
1237 **JUSTINE BONA**...*RESIDENTIAL*
1239 **ISLAND CLUB RIVERSIDE CLBHS**...*CLUBS*
1241 **GERALD BROGDON**...*RESIDENTIAL*
1245 **CYNTHIA VAIL**...*RESIDENTIAL*
1249 **ANN RICCIARDI**...*RESIDENTIAL*
1253 **MARY ANN GREENE**...*RESIDENTIAL*
1256 **PATRICIA HUGHES**...*RESIDENTIAL*
1256 **THOMAS HUGHES**...*RESIDENTIAL*
1257 **ANNA LORIMIER**...*RESIDENTIAL*
1261 **JOSEPH THOMPSON**...*RESIDENTIAL*
1264 **TERRENCE WALSH**...*RESIDENTIAL*
1268 **MARYELLEN TOLAN**...*RESIDENTIAL*
1269 **HERBERT TORBIN**...*RESIDENTIAL*
1269 **RICHARD MULLENS**...*RESIDENTIAL*
1272 **JAMIE HUMPHREYS**...*RESIDENTIAL*
1272 **KENNETH WATSON**...*RESIDENTIAL*
1273 **ANITA RUNIK**...*RESIDENTIAL*
1276 **BRIAN STAGG**...*RESIDENTIAL*
1277 **SAMUEL BLOCK**...*RESIDENTIAL*
1280 **KATHRYN CLARK**...*RESIDENTIAL*
1281 **LOUIS AQUILA**...*RESIDENTIAL*
1285 **TERENCE FARNELL**...*RESIDENTIAL*
1289 **WALLACE BARRETT**...*RESIDENTIAL*
1293 **BARRY JOHNSON**...*RESIDENTIAL*
1294 **LARRY WILHELM**...*RESIDENTIAL*
1296 **EDWIN BOARDMAN**...*RESIDENTIAL*
1296 **GAIL COHEN**...*RESIDENTIAL*
1297 **MARGARET REGAN**...*RESIDENTIAL*
1304 **DENNIS DUCKETT**...*RESIDENTIAL*
1309 **GAYLE LE GORE**...*RESIDENTIAL*
1309 **THOMAS LEGORE**...*RESIDENTIAL*
1316 **MICHELE O CONNOR**...*RESIDENTIAL*
1324 **HAROLD MOSCATIELLO**...*RESIDENTIAL*
1325 **DRU ENSSLEN**...*RESIDENTIAL*
1328 **JOYCE LOGAN**...*RESIDENTIAL*
1329 **DAVID GROSS**...*RESIDENTIAL*
1332 **DOLORES DEVELIS**...*RESIDENTIAL*
1333 **DEAN REDFERN**...*RESIDENTIAL*
1337 **DAVID LAHTI**...*RESIDENTIAL*
1345 **GEORGENA BLAIR**...*RESIDENTIAL*
1349 **HARRY WEART**...*RESIDENTIAL*
1353 **JOHN STEBBINS**...*RESIDENTIAL*
1357 **NORVAL STEPHENS**...*RESIDENTIAL*
1358 **ILDIKO MARCHESE**...*RESIDENTIAL*
1361 **KRYN BOSLAND**...*RESIDENTIAL*
1362 **CARROLL GREEN**...*RESIDENTIAL*
1365 **ALAN SINGER**...*RESIDENTIAL*
1365 **CAROLYN NORTON**...*RESIDENTIAL*
1369 **GEORGE PETER**...*RESIDENTIAL*
1377 **DANIEL LISS**...*RESIDENTIAL*
1381 **HONOR BRIGHT FOUNDATION FOR**...*FOUNDATION-EDUC PHILANTHROPIC RESEARCH*
1392 **JOHN CAMPANI**...*RESIDENTIAL*
1392 **MARION CAMPANI**...*RESIDENTIAL*
1393 **FREDERICK BRAUN**...*RESIDENTIAL*
1396 **JACQUELINE STEELE**...*RESIDENTIAL*

2020 W ISLAND CLUB SQ

SOURCE: DIGITAL BUSINESS DIRECTORY

Part 2 of 2

1400 **TERRANCE TOTH**...*RESIDENTIAL*
1401 **JON PRAGER**...*RESIDENTIAL*
1404 **JANET SATOLA**...*RESIDENTIAL*
1409 **BERNARD SEGAL**...*RESIDENTIAL*
1412 **MARY LEHRFELD**...*RESIDENTIAL*
1413 **ROBERT SEWARD**...*RESIDENTIAL*
1420 **DANIEL MOZEIKA**...*RESIDENTIAL*
1429 **CAMP ENGINEERING SALES INC**...*ENGINEERS*
1429 **CARMEN CAMP**...*RESIDENTIAL*
1429 **JESSE CAMP**...*RESIDENTIAL*
1430 **CAMILLE SOLIE**...*RESIDENTIAL*
1433 **THOMAS ROWE**...*RESIDENTIAL*
1438 **ANNA KATSANIS**...*RESIDENTIAL*
1438 **MARGARET LIBBEY**...*RESIDENTIAL*
1438 **MICHAEL LIBBEY**...*RESIDENTIAL*
1438 **TERESA ZDANIEWSKI**...*RESIDENTIAL*
1438 **TREASURE COAST ELDER CARE**...*HEALTH CARE INSTRUCTION*
1438 **TREASURE COAST ELDER CARE**...*HEALTH & WELFARE AGENCIES*
1438 **WILMA CANSDALE**...*RESIDENTIAL*
1442 **MICHAEL MANDIO**...*RESIDENTIAL*
1452 **BEVERLY FERGUSON**...*RESIDENTIAL*

2016 HWY A1A

SOURCE: DIGITAL BUSINESS DIRECTORY

NO LISTING FOUND

2016 ISLAND CLUB MANOR

SOURCE: DIGITAL BUSINESS DIRECTORY

NO LISTING FOUND

2016 ISLAND CLUB SQ

SOURCE: DIGITAL BUSINESS DIRECTORY

226 total records. Part 1 of 4

805 **ARDEN BRADLEY**...*RESIDENTIAL*
809 **FRANK ROMANO**...*RESIDENTIAL*
811 **GRETCHEN ROSE**...*RESIDENTIAL*
814 **TERRENCE MATCHETT**...*RESIDENTIAL*
815 **ROBERT SCHMIDT**...*RESIDENTIAL*
818 **DOREEN CHRISTOPHER**...*RESIDENTIAL*
819 **RICHARD FLYNN**...*RESIDENTIAL*
824 **ELEANOR EDDY**...*RESIDENTIAL*
824 **SANFORD EDDY**...*RESIDENTIAL*
829 **JOHN MONNES**...*RESIDENTIAL*
835 **KIMBERLY SNOVER**...*RESIDENTIAL*
839 **ALAN MCNICHOL**...*RESIDENTIAL*
839 **JAMES MCNICHOL**...*RESIDENTIAL*
844 **ISABELLE WINDSOR**...*RESIDENTIAL*
844 **WILLIAM WINDSOR**...*RESIDENTIAL*
845 **LEONARD MARCOTTE**...*RESIDENTIAL*
845 **ROLANDE MARCOTTE**...*RESIDENTIAL*
851 **ANN SPENCER**...*RESIDENTIAL*
855 **MARILYN BONATTI**...*RESIDENTIAL*
855 **WILLIAM BONATTI**...*RESIDENTIAL*
859 **JUDITH MARTIN**...*RESIDENTIAL*
859 **RICHARD MARTIN**...*RESIDENTIAL*
860 **TANYA LEVEAU**...*RESIDENTIAL*
861 **AINA KRUGS**...*RESIDENTIAL*
861 **ALEXANDER KRUGS**...*RESIDENTIAL*
875 **JOYCE LEE**...*RESIDENTIAL*
879 **KEITH THOMPSON**...*RESIDENTIAL*
879 **RITA THOMPSON**...*RESIDENTIAL*
881 **DOROTHY BLOCK**...*RESIDENTIAL*
881 **JOHN BLOCK**...*RESIDENTIAL*
885 **ELIZABETH FISH**...*RESIDENTIAL*
885 **STEWART FISH**...*RESIDENTIAL*
889 **RONALD SIDNEY**...*RESIDENTIAL*
890 **SCOTT EVANS**...*RESIDENTIAL*
891 **JPETER SMITH**...*RESIDENTIAL*
894 **MARY BERRIGAN**...*RESIDENTIAL*
898 **REGINA ROTH**...*RESIDENTIAL*
898 **ROBERT ROTH**...*RESIDENTIAL*
899 **CHRISTOPHER LYNCH**...*RESIDENTIAL*
900 **JOHN PUTINSKI**...*RESIDENTIAL*
901 **PATRICIA TILLMAN**...*RESIDENTIAL*
901 **TAMI TILLMAN**...*RESIDENTIAL*
902 **DOROTHY FESS**...*RESIDENTIAL*
904 **LORRAINE IZZO**...*RESIDENTIAL*
905 **ALICE PRICE**...*RESIDENTIAL*
910 **CHARLES LOCKWOOD**...*RESIDENTIAL*
910 **CHRISTOPHER LOCKWOOD**...*RESIDENTIAL*
910 **MARGUERITE LOCKWOOD**...*RESIDENTIAL*
911 **FRANCIS GAVIN**...*RESIDENTIAL*
912 **ANNE DOVE**...*RESIDENTIAL*
912 **CAROL DOVE**...*RESIDENTIAL*
912 **GEORGE DOVE**...*RESIDENTIAL*
912 **JOHN DOVE**...*RESIDENTIAL*
914 **WILLIAM CHOATE**...*RESIDENTIAL*
915 **ZORAN TOK ILIC**...*RESIDENTIAL*
918 **BARBARA PECK**...*RESIDENTIAL*
918 **DAVID PECK**...*RESIDENTIAL*
919 **DAVID DALZELL**...*RESIDENTIAL*
921 **ISABEL MCGUINNIS**...*RESIDENTIAL*
924 **MICHAEL KADISH**...*RESIDENTIAL*
925 **ERIC PETERSON**...*RESIDENTIAL*
925 **MAYA PETERSON**...*RESIDENTIAL*
929 **DAVID BRIGGS**...*RESIDENTIAL*
929 **NANCY BRIGGS**...*RESIDENTIAL*
941 **CLYDE BURTRUM**...*RESIDENTIAL*
941 **SYLVIA BURTRUM**...*RESIDENTIAL*
945 **BETTY WIESE**...*RESIDENTIAL*
949 **RICHARD CAMPBELL**...*RESIDENTIAL*
950 **ROSE-MARIE CORTESE**...*RESIDENTIAL*

Part 2 of 4

951 **JOSEPH SHAW JR**...*RESIDENTIAL*
951 **MARY SHAW**...*RESIDENTIAL*
955 **ERNEST PICHON**...*RESIDENTIAL*
959 **JACK KOWALSKI**...*RESIDENTIAL*
959 **KIRSTEN KOWALSKI**...*RESIDENTIAL*
961 **JOHN MCALEER**...*RESIDENTIAL*
969 **COLLIN GRIMM**...*RESIDENTIAL*
969 **LYLE GRIMM**...*RESIDENTIAL*
969 **NINA GRIMM**...*RESIDENTIAL*
971 **ELIZABETH SORENSEN**...*RESIDENTIAL*
975 **PENELOPE MCVICAR**...*RESIDENTIAL*
978 **CARL STROHMEYER**...*RESIDENTIAL*
979 **BARBARA CRIMMINS**...*RESIDENTIAL*
979 **BARBARA FISHER**...*RESIDENTIAL*
979 **MICHELLE FISHER**...*RESIDENTIAL*
979 **ROBERT CRIMMINS**...*RESIDENTIAL*
979 **SCOTT FISHER**...*RESIDENTIAL*
981 **JOHN FERRO**...*RESIDENTIAL*
985 **JACOB OLANDER**...*RESIDENTIAL*
985 **MAJKEN OLANDER**...*RESIDENTIAL*
991 **TERENCE RYAN**...*RESIDENTIAL*
994 **BEN LIMBEEK**...*RESIDENTIAL*
994 **DORIS LIMBEEK**...*RESIDENTIAL*
998 **ALEXANDER SAMSON**...*RESIDENTIAL*
1000 **ROBERT MOLETI**...*RESIDENTIAL*
1001 **MILDRED LACANFORA**...*RESIDENTIAL*
1004 **ANN AUSTIN**...*RESIDENTIAL*
1005 **PHYLLIS KLABEN**...*RESIDENTIAL*
1009 **LUCILLE PEW**...*RESIDENTIAL*
1009 **WILLIAM PEW**...*RESIDENTIAL*
1200 **CHARLES PANARELLA**...*RESIDENTIAL*
1200 **PAMELA PANARELLA**...*RESIDENTIAL*
1201 **MACKIE DUCH**...*RESIDENTIAL*
1201 **RICHARD DUCH**...*RESIDENTIAL*
1208 **JAY FAYERWEATHER**...*RESIDENTIAL*
1217 **JEFF HOWE**...*RESIDENTIAL*
1217 **KATHRYN ULLIAN**...*RESIDENTIAL*
1221 **ALICE FERGUSON**...*RESIDENTIAL*
1221 **ROGER FERGUSON**...*RESIDENTIAL*
1225 **JOHN ADAMS**...*RESIDENTIAL*
1225 **LORRAINE ADAMS**...*RESIDENTIAL*
1226 **DESMOND BARRY**...*RESIDENTIAL*
1226 **LAURA GLISKER**...*RESIDENTIAL*
1226 **PATRICIA GLISKER**...*RESIDENTIAL*
1226 **RICHARD GLISKER**...*RESIDENTIAL*
1230 **DENNIS MC CARTY**...*RESIDENTIAL*
1233 **PETER SARASEK**...*RESIDENTIAL*
1234 **EARL WEISMAN**...*RESIDENTIAL*
1237 **CHARLES BONA JR**...*RESIDENTIAL*
1237 **CIARRA BONA JR**...*RESIDENTIAL*
1237 **JUSTINE BONA**...*RESIDENTIAL*
1239 **ISLAND CLUB RIVERSIDE CLBHS**...*CLUBS*
1241 **GERALD BROGDON**...*RESIDENTIAL*
1245 **CYNTHIA VAIL**...*RESIDENTIAL*
1249 **ANN RICCIARDI**...*RESIDENTIAL*
1249 **MICHAEL RICCIARDI**...*RESIDENTIAL*
1253 **MARY ANN GREENE**...*RESIDENTIAL*
1256 **PATRICIA HUGHES**...*RESIDENTIAL*
1256 **THOMAS HUGHES**...*RESIDENTIAL*
1257 **ANNA LORIMIER**...*RESIDENTIAL*
1257 **BRADLEY LORIMIER**...*RESIDENTIAL*
1257 **MARY LORIMIER**...*RESIDENTIAL*
1261 **JOSEPH THOMPSON**...*RESIDENTIAL*
1264 **TERRENCE WALSH**...*RESIDENTIAL*
1265 **JOAN DUBOSCH**...*RESIDENTIAL*
1268 **MATTHEW TOLAN**...*RESIDENTIAL*
1269 **HERBERT TORBIN**...*RESIDENTIAL*
1269 **RICHARD MULLENS**...*RESIDENTIAL*
1272 **JAMIE HUMPHREYS**...*RESIDENTIAL*

2016 ISLAND CLUB SQ
SOURCE: DIGITAL BUSINESS DIRECTORY

Part 3 of 4

1272 **KENNETH WATSON**...*RESIDENTIAL*
1273 **ANITA RUNIK**...*RESIDENTIAL*
1273 **DANN RUNIK**...*RESIDENTIAL*
1276 **HULERY STAGG**...*RESIDENTIAL*
1276 **HUYLER STAGG**...*RESIDENTIAL*
1276 **JANET STAGG**...*RESIDENTIAL*
1277 **SAMUEL BLOCK**...*RESIDENTIAL*
1280 **KATHRYN CLARK**...*RESIDENTIAL*
1280 **RUSSELL CLARK**...*RESIDENTIAL*
1285 **TERENCE FARNELL**...*RESIDENTIAL*
1289 **WALLACE BARRETT**...*RESIDENTIAL*
1293 **BARRY JOHNSON**...*RESIDENTIAL*
1293 **MEG JOHNSON**...*RESIDENTIAL*
1293 **MILA JOHNSON**...*RESIDENTIAL*
1294 **LARRY WILHELM**...*RESIDENTIAL*
1296 **CARLA BOARDMAN**...*RESIDENTIAL*
1296 **EDWIN BOARDMAN**...*RESIDENTIAL*
1296 **GAIL COHEN**...*RESIDENTIAL*
1297 **MARGARET REGAN**...*RESIDENTIAL*
1297 **WILLIAM REGAN**...*RESIDENTIAL*
1301 **MARTIN BROPHY**...*RESIDENTIAL*
1304 **DENNIS DUCKETT**...*RESIDENTIAL*
1305 **TREVOR SMITH**...*RESIDENTIAL*
1309 **GAYLE LE GORE**...*RESIDENTIAL*
1309 **THOMAS LEGORE**...*RESIDENTIAL*
1324 **HAROLD MOSCATIELLO**...*RESIDENTIAL*
1325 **DRU ENSSLEN**...*RESIDENTIAL*
1328 **JOYCE LOGAN**...*RESIDENTIAL*
1329 **DAVID GROSS**...*RESIDENTIAL*
1329 **MARILYN GROSS**...*RESIDENTIAL*
1332 **DOLORES DEVELIS**...*RESIDENTIAL*
1333 **DEAN REDFERN**...*RESIDENTIAL*
1333 **ROSANN REDFERN**...*RESIDENTIAL*
1337 **DAVID LAHTI**...*RESIDENTIAL*
1345 **BLAIR WILLIAM**...*RESIDENTIAL*
1345 **GEORGENA BLAIR**...*RESIDENTIAL*
1345 **WILLIAM BLAIR JR**...*RESIDENTIAL*
1349 **HARRY WEART**...*RESIDENTIAL*
1357 **NORVAL STEPHENS**...*RESIDENTIAL*
1358 **ILDIKO MARCHESE**...*RESIDENTIAL*
1361 **KRYN BOSLAND**...*RESIDENTIAL*
1362 **CARROLL GREEN**...*RESIDENTIAL*
1362 **ROBERT GREEN**...*RESIDENTIAL*
1365 **ALAN SINGER**...*RESIDENTIAL*
1365 **CAROLYN NORTON**...*RESIDENTIAL*
1365 **KELLY NORTON**...*RESIDENTIAL*
1369 **GEORGE PETER**...*RESIDENTIAL*
1369 **JUDITH PETER**...*RESIDENTIAL*
1377 **DANIEL LISS**...*RESIDENTIAL*
1377 **DTL MANAGEMENT INC**...*REAL ESTATE MANAGEMENT*
1381 **HONOR BRIGHT FOUNDATION FOR**...*FOUNDATION-EDUC PHILANTHROPIC RESEARCH*
1389 **ALFRED WOOD**...*RESIDENTIAL*
1392 **JOHN CAMPANI**...*RESIDENTIAL*
1392 **MARION CAMPANI**...*RESIDENTIAL*
1393 **CAROL TOK BRAUN**...*RESIDENTIAL*
1393 **FREDERICK BRAUN**...*RESIDENTIAL*
1396 **EILEEN WOODWORTH**...*RESIDENTIAL*
1400 **TERRANCE TOTH**...*RESIDENTIAL*
1401 **JON PRAGER**...*RESIDENTIAL*
1404 **INNOVATION CONSULTING PARTNERS**...*BUSINESS MANAGEMENT CONSULTANTS*
1404 **JANET SATOLA**...*RESIDENTIAL*
1404 **ROBERT SATOLA**...*RESIDENTIAL*
1408 **GILBERT PEIRCE**...*RESIDENTIAL*
1409 **BERNARD SEGAL**...*RESIDENTIAL*
1409 **MARGARET SEGAL**...*RESIDENTIAL*
1412 **MARY LEHRFELD**...*RESIDENTIAL*
1412 **RITA LEHRFELD**...*RESIDENTIAL*
1413 **ROBERT SEWARD**...*RESIDENTIAL*

2016 ISLAND CLUB SQ

SOURCE: DIGITAL BUSINESS DIRECTORY

Part 4 of 4

1420 **DANIEL MOZEIKA**...*RESIDENTIAL*
1420 **JUDITH MOZEIKA**...*RESIDENTIAL*
1421 **LOUIS CATERINA**...*RESIDENTIAL*
1429 **CAMP ENGINEERING SALES INC**...*ENGINEERS*
1429 **CARMEN CAMP**...*RESIDENTIAL*
1429 **JESSE CAMP**...*RESIDENTIAL*
1430 **CAMILLE SOLIE**...*RESIDENTIAL*
1433 **THOMAS ROWE**...*RESIDENTIAL*
1438 **MARGARET LIBBEY**...*RESIDENTIAL*
1438 **MICHAEL LIBBEY**...*RESIDENTIAL*
1438 **MORGAN LIBBEY**...*RESIDENTIAL*
1438 **TERESA ZDANIEWSKI**...*RESIDENTIAL*
1438 **TREASURE COAST ELDER CARE**...*HEALTH CARE INSTRUCTION*
1438 **WILMA CANSDALE**...*RESIDENTIAL*
1442 **MICHAEL MANDIO**...*RESIDENTIAL*
1442 **NANCY MANDIO**...*RESIDENTIAL*
1449 **HARRY BURROWS**...*RESIDENTIAL*
1449 **LORRAINE BURROWS**...*RESIDENTIAL*
1452 **BEVERLY FERGUSON**...*RESIDENTIAL*
1452 **MICHAEL FERGUSON**...*RESIDENTIAL*

2016 JUNGLE TRL

SOURCE: DIGITAL BUSINESS DIRECTORY

8610 **STACEY KALEMARK**...*RESIDENTIAL*

8485 DUANE WEISE...RESIDENTIAL
8485 JANE WEISE...RESIDENTIAL
8500 THOMAS OLSEN...RESIDENTIAL
8505 PATRICIA STEFANELLI...RESIDENTIAL
8505 RICHARD STEFANELLI...RESIDENTIAL
8520 JOAN DUBE...RESIDENTIAL
8520 PETER DUBE...RESIDENTIAL
8525 JANELYN PRICE...RESIDENTIAL
8525 JAY PRICE...RESIDENTIAL
8525 JUSTIN PRICE...RESIDENTIAL
8540 FARRAH RIZWI...RESIDENTIAL
8540 MOHAMMAD RIZWI...RESIDENTIAL
8540 TABASSUM RIZWI...RESIDENTIAL
8545 JEFFEREY CRAVEN...RESIDENTIAL
8560 BARBARA PRATT...RESIDENTIAL
8560 ORVID PRATT...RESIDENTIAL
8580 STEVEN LIEBERMAN...RESIDENTIAL
8610 JOSEPH BURKE...RESIDENTIAL
8610 MARY BURKE...RESIDENTIAL
8610 MIMI BURKE...RESIDENTIAL
8625 ANTHONY PALMA...RESIDENTIAL
8625 STANYSLAWA PALMA...RESIDENTIAL
8660 CARMEN TOWNSEND...RESIDENTIAL
8660 DWIGHT TOWNSEND...RESIDENTIAL
8665 HOWARD CROLL...RESIDENTIAL
8680 CLAUDE LEWIS...RESIDENTIAL
8680 MARY LEWIS...RESIDENTIAL
8680 STEVE LEWIS...RESIDENTIAL

127 total records. Part 1 of 2

1200 CHARLES PANARELLA...RESIDENTIAL
1200 PAMELA PANARELLA...RESIDENTIAL
1201 MACKIE DUCH...RESIDENTIAL
1201 RICHARD DUCH...RESIDENTIAL
1208 JAY FAYERWEATHER...RESIDENTIAL
1217 JEFF HOWE...RESIDENTIAL
1217 KATHRYN ULLIAN...RESIDENTIAL
1221 ALICE FERGUSON...RESIDENTIAL
1221 ROGER FERGUSON...RESIDENTIAL
1225 JOHN ADAMS...RESIDENTIAL
1225 LORRAINE ADAMS...RESIDENTIAL
1226 DESMOND BARRY...RESIDENTIAL
1226 LAURA GLISKER...RESIDENTIAL
1226 PATRICIA GLISKER...RESIDENTIAL
1226 RICHARD GLISKER...RESIDENTIAL
1230 DENNIS MC CARTY...RESIDENTIAL
1233 PETER SARASEK...RESIDENTIAL
1234 EARL WEISMAN...RESIDENTIAL
1237 CHARLES BONA JR...RESIDENTIAL
1237 CIARRA BONA JR...RESIDENTIAL
1237 JUSTINE BONA...RESIDENTIAL
1239 ISLAND CLUB RIVERSIDE CLBHS...CLUBS
1241 GERALD BROGDON...RESIDENTIAL
1245 CYNTHIA VAIL...RESIDENTIAL
1249 ANN RICCIARDI...RESIDENTIAL
1249 MICHAEL RICCIARDI...RESIDENTIAL
1253 MARY ANN GREENE...RESIDENTIAL
1256 PATRICIA HUGHES...RESIDENTIAL
1256 THOMAS HUGHES...RESIDENTIAL
1257 ANNA LORIMIER...RESIDENTIAL
1257 BRADLEY LORIMIER...RESIDENTIAL
1257 MARY LORIMIER...RESIDENTIAL
1261 JOSEPH THOMPSON...RESIDENTIAL
1264 TERRENCE WALSH...RESIDENTIAL
1265 JOAN DUBOSCH...RESIDENTIAL
1268 MATTHEW TOLAN...RESIDENTIAL
1269 HERBERT TORBIN...RESIDENTIAL
1269 RICHARD MULLENS...RESIDENTIAL
1272 JAMIE HUMPHREYS...RESIDENTIAL
1272 KENNETH WATSON...RESIDENTIAL
1273 ANITA RUNIK...RESIDENTIAL
1273 DANN RUNIK...RESIDENTIAL
1276 HULERY STAGG...RESIDENTIAL
1276 HUYLER STAGG...RESIDENTIAL
1276 JANET STAGG...RESIDENTIAL
1277 SAMUEL BLOCK...RESIDENTIAL
1280 KATHRYN CLARK...RESIDENTIAL
1280 RUSSELL CLARK...RESIDENTIAL
1285 TERENCE FARNELL...RESIDENTIAL
1289 WALLACE BARRETT...RESIDENTIAL
1293 BARRY JOHNSON...RESIDENTIAL
1293 MEG JOHNSON...RESIDENTIAL
1293 MILA JOHNSON...RESIDENTIAL
1294 LARRY WILHELM...RESIDENTIAL
1296 CARLA BOARDMAN...RESIDENTIAL
1296 EDWIN BOARDMAN...RESIDENTIAL
1296 GAIL COHEN...RESIDENTIAL
1297 MARGARET REGAN...RESIDENTIAL
1297 WILLIAM REGAN...RESIDENTIAL
1301 MARTIN BROPHY...RESIDENTIAL
1304 DENNIS DUCKETT...RESIDENTIAL
1305 TREVOR SMITH...RESIDENTIAL
1309 GAYLE LE GORE...RESIDENTIAL
1309 THOMAS LEGORE...RESIDENTIAL
1324 HAROLD MOSCATIELLO...RESIDENTIAL
1325 DRU ENSSLEN...RESIDENTIAL
1328 JOYCE LOGAN...RESIDENTIAL
1329 DAVID GROSS...RESIDENTIAL
1329 MARILYN GROSS...RESIDENTIAL

2016 W ISLAND CLUB SQ

SOURCE: DIGITAL BUSINESS DIRECTORY

2012 HWY A1A

SOURCE: DIGITAL BUSINESS DIRECTORY

NO LISTING FOUND

Part 2 of 2

1332 **DOLORES DEVELIS**...*RESIDENTIAL*
1333 **DEAN REDFERN**...*RESIDENTIAL*
1333 **ROSANN REDFERN**...*RESIDENTIAL*
1337 **DAVID LAHTI**...*RESIDENTIAL*
1345 **BLAIR WILLIAM**...*RESIDENTIAL*
1345 **GEORGENA BLAIR**...*RESIDENTIAL*
1345 **WILLIAM BLAIR JR**...*RESIDENTIAL*
1349 **HARRY WEART**...*RESIDENTIAL*
1357 **NORVAL STEPHENS**...*RESIDENTIAL*
1358 **ILDIKO MARCHESE**...*RESIDENTIAL*
1361 **KRYN BOSLAND**...*RESIDENTIAL*
1362 **CARROLL GREEN**...*RESIDENTIAL*
1362 **ROBERT GREEN**...*RESIDENTIAL*
1365 **ALAN SINGER**...*RESIDENTIAL*
1365 **CAROLYN NORTON**...*RESIDENTIAL*
1365 **KELLY NORTON**...*RESIDENTIAL*
1369 **GEORGE PETER**...*RESIDENTIAL*
1369 **JUDITH PETER**...*RESIDENTIAL*
1377 **DANIEL LISS**...*RESIDENTIAL*
1377 **DTL MANAGEMENT INC**...*REAL ESTATE MANAGEMENT*
1381 **HONOR BRIGHT FOUNDATION FOR**...*FOUNDATION-EDUC PHILANTHROPIC RESEARCH*
1389 **ALFRED WOOD**...*RESIDENTIAL*
1392 **JOHN CAMPANI**...*RESIDENTIAL*
1392 **MARION CAMPANI**...*RESIDENTIAL*
1393 **CAROL TOK BRAUN**...*RESIDENTIAL*
1393 **FREDERICK BRAUN**...*RESIDENTIAL*
1396 **EILEEN WOODWORTH**...*RESIDENTIAL*
1400 **TERRANCE TOTH**...*RESIDENTIAL*
1401 **JON PRAGER**...*RESIDENTIAL*
1404 **INNOVATION CONSULTING PARTNERS**...*BUSINESS MANAGEMENT CONSULTANTS*
1404 **JANET SATOLA**...*RESIDENTIAL*
1404 **ROBERT SATOLA**...*RESIDENTIAL*
1408 **GILBERT PEIRCE**...*RESIDENTIAL*
1409 **BERNARD SEGAL**...*RESIDENTIAL*
1409 **MARGARET SEGAL**...*RESIDENTIAL*
1412 **MARY LEHRFELD**...*RESIDENTIAL*
1412 **RITA LEHRFELD**...*RESIDENTIAL*
1413 **ROBERT SEWARD**...*RESIDENTIAL*
1420 **DANIEL MOZEIKA**...*RESIDENTIAL*
1420 **JUDITH MOZEIKA**...*RESIDENTIAL*
1421 **LOUIS CATERINA**...*RESIDENTIAL*
1429 **CAMP ENGINEERING SALES INC**...*ENGINEERS*
1429 **CARMEN CAMP**...*RESIDENTIAL*
1429 **JESSE CAMP**...*RESIDENTIAL*
1430 **CAMILLE SOLIE**...*RESIDENTIAL*
1433 **THOMAS ROWE**...*RESIDENTIAL*
1438 **MARGARET LIBBEY**...*RESIDENTIAL*
1438 **MICHAEL LIBBEY**...*RESIDENTIAL*
1438 **MORGAN LIBBEY**...*RESIDENTIAL*
1438 **TERESA ZDANIEWSKI**...*RESIDENTIAL*
1438 **TREASURE COAST ELDER CARE**...*HEALTH CARE INSTRUCTION*
1438 **WILMA CANSDALE**...*RESIDENTIAL*
1442 **MICHAEL MANDIO**...*RESIDENTIAL*
1442 **NANCY MANDIO**...*RESIDENTIAL*
1449 **HARRY BURROWS**...*RESIDENTIAL*
1449 **LORRAINE BURROWS**...*RESIDENTIAL*
1452 **BEVERLY FERGUSON**...*RESIDENTIAL*
1452 **MICHAEL FERGUSON**...*RESIDENTIAL*

2012 ISLAND CLUB MANOR

SOURCE: DIGITAL BUSINESS DIRECTORY

NO LISTING FOUND

2012 ISLAND CLUB SQ

SOURCE: DIGITAL BUSINESS DIRECTORY

302 total records. Part 1 of 5

801 **ANNA GALIK**...*RESIDENTIAL*
801 **HENRY GALIK**...*RESIDENTIAL*
809 **FRANK ROMANO**...*RESIDENTIAL*
811 **GRETCHEN ROSE**...*RESIDENTIAL*
815 **ROBERT SCHMIDT**...*RESIDENTIAL*
818 **DOREEN CHRISTOPHER**...*RESIDENTIAL*
819 **RICHARD FLYNN**...*RESIDENTIAL*
821 **JOAN LANG**...*RESIDENTIAL*
821 **VINCENT LANG**...*RESIDENTIAL*
824 **SANFORD EDDY**...*RESIDENTIAL*
829 **SUZANNE MONNES**...*RESIDENTIAL*
831 **PATRICIA TAYLOR**...*RESIDENTIAL*
834 **NICOLE SAMSON**...*RESIDENTIAL*
839 **ALLAN MCNICHOL**...*RESIDENTIAL*
839 **J MCNICHOL**...*RESIDENTIAL*
839 **LOIS MCNICHOL**...*RESIDENTIAL*
840 **STEPHEN MANTHORNE**...*RESIDENTIAL*
841 **DANIEL HERTZ**...*RESIDENTIAL*
844 **WILLIAM WINDSOR**...*RESIDENTIAL*
844 **WINDSOR ISABELLE**...*RESIDENTIAL*
845 **LEONARD MARCOTTE**...*RESIDENTIAL*
848 **ALLAN STANBURY**...*RESIDENTIAL*
848 **BARBARA STANBURY**...*RESIDENTIAL*
848 **J REYNARD**...*RESIDENTIAL*
849 **JOAN VARLEY**...*RESIDENTIAL*
849 **WAYNE VARLEY**...*RESIDENTIAL*
850 **MARY DEPUE**...*RESIDENTIAL*
851 **ANN SPENCER**...*RESIDENTIAL*
855 **MARILYN BONATTI**...*RESIDENTIAL*
855 **WILLIAM BONATTI**...*RESIDENTIAL*
859 **JUDITH MARTIN**...*RESIDENTIAL*
860 **EUGENE WILLIS**...*RESIDENTIAL*
860 **STEPHEN CORRICK**...*RESIDENTIAL*
861 **AINA KRUGS**...*RESIDENTIAL*
861 **ALEXANDER KRUGS**...*RESIDENTIAL*
865 **VIRGINIA JARRETT**...*RESIDENTIAL*
871 **BEAZER**...*OPERATIVE BUILDERS*
875 **JOYCE LEE**...*RESIDENTIAL*
875 **WILLIAM LEE**...*RESIDENTIAL*
879 **KEITH THOMPSON**...*RESIDENTIAL*
881 **DOROTHY BLOCK**...*RESIDENTIAL*
884 **JOHN MENZEL**...*RESIDENTIAL*
885 **ELIZABETH FISH**...*RESIDENTIAL*
888 **DANUTA FISCHER**...*RESIDENTIAL*
891 **JOHN SMITH**...*RESIDENTIAL*
891 **JPETER SMITH**...*RESIDENTIAL*
891 **LOIS SMITH**...*RESIDENTIAL*
891 **PETER SMITH**...*RESIDENTIAL*
894 **MARY BERRIGAN**...*RESIDENTIAL*
895 **JACQUELYN HUFFARD**...*RESIDENTIAL*
898 **A ROTH**...*RESIDENTIAL*
898 **GRACE ROTH**...*RESIDENTIAL*
898 **J ROTH**...*RESIDENTIAL*
898 **ROBERT ROTH**...*RESIDENTIAL*
899 **PATRICIA LYNCH**...*RESIDENTIAL*
900 **JOHN PUTINSKI**...*RESIDENTIAL*
900 **NANCY PUTINSKI**...*RESIDENTIAL*
901 **PATRICIA TILLMAN**...*RESIDENTIAL*
901 **TAMMI TILLMAN**...*RESIDENTIAL*
902 **DOROTHY FESS**...*RESIDENTIAL*
902 **NICHOLA FESS**...*RESIDENTIAL*
904 **LORRAINE IZZO**...*RESIDENTIAL*
909 **GIGI GIBBONS**...*RESIDENTIAL*
909 **JEANNE GIBBONS**...*RESIDENTIAL*
909 **PAUL GIBBONS**...*RESIDENTIAL*
910 **CHARLES LOCKWOOD**...*RESIDENTIAL*
910 **DEIRDRE LOCKWOOD**...*RESIDENTIAL*
910 **LOCKWOOD CHARLIE**...*RESIDENTIAL*
911 **WALTER STEIN**...*RESIDENTIAL*

Part 2 of 5

914 **WILLIAM CHOATE**...*RESIDENTIAL*
918 **BARBARA PECK**...*RESIDENTIAL*
918 **LEVI PECK**...*RESIDENTIAL*
919 **THOMAS PESCHIO**...*RESIDENTIAL*
920 **STEVEN SENDA**...*RESIDENTIAL*
920 **WILLIAM ZENDA**...*RESIDENTIAL*
921 **ISABEL MCGUINNIS**...*RESIDENTIAL*
924 **ANTHONY KADISH**...*RESIDENTIAL*
924 **ANTHONY ROCCA**...*RESIDENTIAL*
924 **MICHAEL KADISH**...*RESIDENTIAL*
925 **ERIC PETERSON**...*RESIDENTIAL*
925 **MAYA PETERSON**...*RESIDENTIAL*
928 **VIRGINIA BISHOP**...*RESIDENTIAL*
929 **DAVID BRIGGS**...*RESIDENTIAL*
929 **NANCY BRIGGS**...*RESIDENTIAL*
931 **LOUIS TONRY**...*RESIDENTIAL*
935 **EUGENE BAY**...*RESIDENTIAL*
935 **JEAN BAY**...*RESIDENTIAL*
939 **JOE TYLER**...*RESIDENTIAL*
939 **JOELLEN TAYLOR**...*RESIDENTIAL*
939 **JOSEPH TYLER**...*RESIDENTIAL*
939 **LINCOLN TAYLOR**...*RESIDENTIAL*
941 **SYLVIA BURTRUM**...*RESIDENTIAL*
944 **KATHLEEN PALLOTTA**...*RESIDENTIAL*
944 **VITO PALLOTTA**...*RESIDENTIAL*
945 **BUROTN WIESE**...*RESIDENTIAL*
949 **DESMOND BARRY**...*RESIDENTIAL*
949 **PATRICIA BARRY**...*RESIDENTIAL*
950 **ROSE-MARIE CORTESE**...*RESIDENTIAL*
951 **JAMES MILLS**...*RESIDENTIAL*
951 **JOSEPH SHAW**...*RESIDENTIAL*
951 **KAROLINE MILLS**...*RESIDENTIAL*
951 **MARY SHAW**...*RESIDENTIAL*
954 **JOSEPH DOLAN**...*RESIDENTIAL*
955 **ERNEST PICHON**...*RESIDENTIAL*
958 **MICHAEL RYAN**...*RESIDENTIAL*
959 **MARGARET ROOKER**...*RESIDENTIAL*
965 **JONATHAN DELANEY**...*RESIDENTIAL*
969 **LYLE GRIMM**...*RESIDENTIAL*
969 **ROBERT GRIMM**...*RESIDENTIAL*
971 **ELIZABETH SORENSEN**...*RESIDENTIAL*
971 **SUMMERPLACE GARDEN CLUB**...*LAWN/GARDEN SERVICES*
978 **CARL STROHMEYER**...*RESIDENTIAL*
979 **ROBERT CRIMMINS**...*RESIDENTIAL*
981 **CHRISTINA FERRO**...*RESIDENTIAL*
981 **JOHN FERRO**...*RESIDENTIAL*
989 **GRETCHEN COLLINS**...*RESIDENTIAL*
990 **CAROLENE MIDDLETON**...*RESIDENTIAL*
990 **FREDERICK MIDDLETON**...*RESIDENTIAL*
991 **ELIZABETH RYAN**...*RESIDENTIAL*
991 **ELLEN RYAN**...*RESIDENTIAL*
991 **T RYAN**...*RESIDENTIAL*
991 **TERENCE RYAN**...*RESIDENTIAL*
991 **TERRENCE RYAN**...*RESIDENTIAL*
994 **BEN LIMBEEK**...*RESIDENTIAL*
994 **DORIS LIMBEEK**...*RESIDENTIAL*
995 **FRANK DISESA**...*RESIDENTIAL*
995 **HEATHER HARTFIEL**...*RESIDENTIAL*
995 **JOHN HARTFIEL**...*RESIDENTIAL*
998 **A SAMSON**...*RESIDENTIAL*
1000 **LILLIAN MOLETI**...*RESIDENTIAL*
1000 **ROBERT MOLETI**...*RESIDENTIAL*
1001 **CARIN FEDDERMAN**...*RESIDENTIAL*
1001 **FEDDERMANN CARIN**...*RESIDENTIAL*
1001 **MILDRED LACANFORA**...*RESIDENTIAL*
1004 **ANN AUSTIN**...*RESIDENTIAL*
1008 **NANCY REIS**...*RESIDENTIAL*
1009 **ELIZABETH PEW**...*RESIDENTIAL*
1009 **LUCILLE PEW**...*RESIDENTIAL*

2012 ISLAND CLUB SQ
SOURCE: DIGITAL BUSINESS DIRECTORY

Part 3 of 5

1009 **WILLIAM PEW**...*RESIDENTIAL*
1200 **CHARLES PANARELLA**...*RESIDENTIAL*
1200 **PAMELA PANARELLA**...*RESIDENTIAL*
1201 **IMMACULATEM DUCH**...*RESIDENTIAL*
1201 **MACKIE DUCH**...*RESIDENTIAL*
1201 **RICHARD DUCH**...*RESIDENTIAL*
1204 **MARY CHANDELLE**...*RESIDENTIAL*
1204 **MARY SIMON**...*RESIDENTIAL*
1204 **SAMUEL SIMON**...*RESIDENTIAL*
1205 **C DALE**...*RESIDENTIAL*
1208 **JAMES FAYERWEATHER**...*RESIDENTIAL*
1208 **JAY FAYERWEATHER**...*RESIDENTIAL*
1209 **DANIEL LORANGER**...*RESIDENTIAL*
1213 **W NORDIN**...*RESIDENTIAL*
1213 **WILLIAM NORDIN**...*RESIDENTIAL*
1214 **COLLETTE BAKER**...*RESIDENTIAL*
1214 **MAURICE BAKER**...*RESIDENTIAL*
1217 **DAVID DAMBRO**...*RESIDENTIAL*
1218 **DOROTHY REISER**...*RESIDENTIAL*
1218 **MATTHEW REISER**...*RESIDENTIAL*
1221 **ALICE FERGUSON**...*RESIDENTIAL*
1221 **J DUYM**...*RESIDENTIAL*
1225 **JOHN ADAMS**...*RESIDENTIAL*
1226 **RICHARD GLISKER**...*RESIDENTIAL*
1229 **SUSAN WEBB**...*RESIDENTIAL*
1234 **EARL WEISMAN**...*RESIDENTIAL*
1239 **ISLAND CLUB RIVERSIDE CLBHS**...*CIVIL & SOCIAL ORGANIZATIONS*
1239 **ISLAND CLUB RIVERSIDE CLBHS**...*CLUBS*
1239 **ISLAND CLUB RIVERSIDE CLBHS**...*CIVIC & SOCIAL ASSN*
1245 **CYNTHIA VAIL**...*RESIDENTIAL*
1249 **ANN RICCIARDI**...*RESIDENTIAL*
1249 **MICHAEL RICCIARDI**...*RESIDENTIAL*
1253 **G CROWE**...*RESIDENTIAL*
1253 **J CROWE**...*RESIDENTIAL*
1253 **N CROWE**...*RESIDENTIAL*
1256 **PATRICIA HUGHES**...*RESIDENTIAL*
1256 **THOMAS HUGHES**...*RESIDENTIAL*
1257 **MARYJO LORIMIER**...*RESIDENTIAL*
1260 **BARRIE KAMEN**...*RESIDENTIAL*
1260 **MICHAEL KAMEN**...*RESIDENTIAL*
1261 **JOSEPH THOMPSON**...*RESIDENTIAL*
1261 **LOIS THOMPSON**...*RESIDENTIAL*
1264 **K WALSH**...*RESIDENTIAL*
1264 **TERRENCE WALSH**...*RESIDENTIAL*
1265 **JOAN DU BOSCH**...*RESIDENTIAL*
1265 **JOAN DUBOSCH**...*RESIDENTIAL*
1268 **MARY TOLAN**...*RESIDENTIAL*
1269 **BECKY TORBIN**...*RESIDENTIAL*
1269 **ELVA TORBIN**...*RESIDENTIAL*
1272 **HUMPHREYS NORMA**...*RESIDENTIAL*
1272 **NORMA HUMPHREYS**...*RESIDENTIAL*
1273 **ANITA RUNIK**...*RESIDENTIAL*
1273 **DANN RUNIK**...*RESIDENTIAL*
1276 **HUYLER STAGG**...*RESIDENTIAL*
1276 **JANET STAGG**...*RESIDENTIAL*
1277 **JACELYN BLOCK**...*RESIDENTIAL*
1277 **KATHRYN BLOCK**...*RESIDENTIAL*
1280 **RUSSELL CLARK**...*RESIDENTIAL*
1281 **BRAD STEVENSON**...*RESIDENTIAL*
1281 **JANELLE STEVENSON**...*RESIDENTIAL*
1281 **JJOE STEVENSON**...*RESIDENTIAL*
1281 **JOSEPH STEVENSON**...*RESIDENTIAL*
1281 **PAMELA CATTS**...*RESIDENTIAL*
1285 **TERENCE FARNELL**...*RESIDENTIAL*
1289 **ALISON ABBOTT**...*RESIDENTIAL*
1289 **JOYCE BARRETT**...*RESIDENTIAL*
1289 **NELI ABBOTT**...*RESIDENTIAL*
1289 **WALLACE BARRETT**...*RESIDENTIAL*
1293 **BARRY JOHNSON**...*RESIDENTIAL*

Part 4 of 5

1294 **LARRY WILHELM**...*RESIDENTIAL*
1296 **D COHEN**...*RESIDENTIAL*
1297 **WILLIAM REGAN**...*RESIDENTIAL*
1301 **MARTIN BROPHY**...*RESIDENTIAL*
1305 **TREVOR SMITH**...*RESIDENTIAL*
1305 **VERONICA SMITH**...*RESIDENTIAL*
1309 **JAMES CAMPBELL**...*RESIDENTIAL*
1316 **ANNA SMITH**...*RESIDENTIAL*
1320 **JOSEPH DANDREA**...*RESIDENTIAL*
1320 **PAMELA DANDREA**...*RESIDENTIAL*
1321 **JOSEPH BURKE**...*RESIDENTIAL*
1324 **HA MOSCATIELLO**...*RESIDENTIAL*
1325 **JEAN HARRIS**...*RESIDENTIAL*
1328 **AISA DELANGE**...*RESIDENTIAL*
1328 **DANIEL DELANGE**...*RESIDENTIAL*
1328 **DELANGE-LOGAN JOYCE**...*RESIDENTIAL*
1328 **JOYCE LOGAN**...*RESIDENTIAL*
1329 **MARILYN GROSS**...*RESIDENTIAL*
1332 **DOLORES DEVELIS**...*RESIDENTIAL*
1333 **FELECIA NEUBAUER**...*RESIDENTIAL*
1337 **DAVID LAHTI**...*RESIDENTIAL*
1345 **GEORGENA BLAIR**...*RESIDENTIAL*
1345 **WILLIAM BLAIR**...*RESIDENTIAL*
1353 **SCOTT FOWLER**...*RESIDENTIAL*
1357 **DIANE STEPHENS**...*RESIDENTIAL*
1357 **NORVAL STEPHENS**...*RESIDENTIAL*
1358 **DMM BUILDERS INC**...*SINGLE-FAMILY HOUSE CONSTRUCTION*
1358 **ILDIKO MARCHESE**...*RESIDENTIAL*
1358 **JACKIE KENNEDY**...*RESIDENTIAL*
1361 **KRYN BOSLAND**...*RESIDENTIAL*
1365 **ADELAIDE SINGER**...*RESIDENTIAL*
1365 **ALAN SINGER**...*RESIDENTIAL*
1369 **GEORGE PETER**...*RESIDENTIAL*
1369 **STACY PETER**...*RESIDENTIAL*
1372 **HARBLEAN SAVAGE**...*RESIDENTIAL*
1373 **JOYCE MURPHY**...*RESIDENTIAL*
1373 **OLIVER MURPHY**...*RESIDENTIAL*
1373 **THOMAS MURPHY**...*RESIDENTIAL*
1377 **DANIEL LISS**...*RESIDENTIAL*
1377 **DTL MANAGEMENT INC**...*MANAGEMENT SERVICES*
1381 **LEO YESAYIAN**...*RESIDENTIAL*
1384 **JAMES RUDDER**...*RESIDENTIAL*
1385 **HERBERT HOFFMAN**...*RESIDENTIAL*
1385 **LUDMILA HOFFMAN**...*RESIDENTIAL*
1388 **JAMES WILCOX**...*RESIDENTIAL*
1388 **PAMELA WILCOX**...*RESIDENTIAL*
1389 **ALFRED WOOD**...*RESIDENTIAL*
1389 **SUSAN WOOD**...*RESIDENTIAL*
1392 **JOHN CAMPANI**...*RESIDENTIAL*
1392 **MARIAN CAMPANI**...*RESIDENTIAL*
1393 **CAROL BRAUN**...*RESIDENTIAL*
1393 **FREDERICK BRAUN**...*RESIDENTIAL*
1396 **ALEXANDRA STEELE**...*RESIDENTIAL*
1396 **JAMES STEELE**...*RESIDENTIAL*
1396 **TACE STEELE**...*RESIDENTIAL*
1397 **SARA GROCOCK**...*RESIDENTIAL*
1397 **SARAH GROGOCK**...*RESIDENTIAL*
1400 **CAROLE BARTON**...*RESIDENTIAL*
1400 **JOHN BARTON**...*RESIDENTIAL*
1401 **JOHN PRAGER**...*RESIDENTIAL*
1401 **JON PRAGER**...*RESIDENTIAL*
1404 **INNOVATION CONSULTING PARTNERS**...*BUSINESS MANAGEMENT CONSULTANTS*
1404 **JANET SATOLA**...*RESIDENTIAL*
1404 **ROBERT SATOLA**...*RESIDENTIAL*
1405 **ROBERT BEER**...*RESIDENTIAL*
1408 **L PEIRCE**...*RESIDENTIAL*
1408 **LYNNE PEIRCE**...*RESIDENTIAL*
1409 **BERNARD SEGAL**...*RESIDENTIAL*

2012 ISLAND CLUB SQ
SOURCE: DIGITAL BUSINESS DIRECTORY

Part 5 of 5

1412 **DREW LEHRFELD**...*RESIDENTIAL*
1412 **MARYALICE LEHRFELD**...*RESIDENTIAL*
1412 **RITA LEHRFELD**...*RESIDENTIAL*
1420 **MICHAEL MOZEIKA**...*RESIDENTIAL*
1421 **CHARLES MILLER**...*RESIDENTIAL*
1421 **CONSTANCE MILLER**...*RESIDENTIAL*
1421 **KRISTY RIGGLEMAN**...*RESIDENTIAL*
1430 **A SELMER INC**...*HOLDING COMPANY*
1433 **MARGUERITE ROWE**...*RESIDENTIAL*
1433 **THOMAS ROWE**...*RESIDENTIAL*
1437 **VINCENZO PERUCCHINI**...*RESIDENTIAL*
1438 **JUDITH DIMEO**...*RESIDENTIAL*
1438 **MARGARET LIBBEY**...*RESIDENTIAL*
1438 **TREASURE COAST ELDER CARE**...*NURSING CARE FACILITIES*
1438 **TREASURE COAST ELDER CARE**...*NURSING & PER CARE*
1438 **TREASURE COAST ELDER CARE**...*REST HOMES*
1438 **TREASURE COAST ELDER CARE**...*HEALTH CARE INSTRUCTION*
1441 **STEPHEN MULVEY**...*RESIDENTIAL*
1441 **STEPHEN MURPHY**...*RESIDENTIAL*
1442 **MICHAEL MANDIO**...*RESIDENTIAL*
1442 **NANCY MANDIO**...*RESIDENTIAL*
1446 **LAWRENCE EISENBERG**...*RESIDENTIAL*
1449 **HARRY BURROWS**...*RESIDENTIAL*
1449 **LORRAINE BURROWS**...*RESIDENTIAL*
1452 **BEVERLY FERGUSON**...*RESIDENTIAL*
1453 **LUDMILLA MAISEN**...*RESIDENTIAL*
1453 **MAISEN LUDMILLA**...*RESIDENTIAL*

2012 JUNGLE TRL

SOURCE: DIGITAL BUSINESS DIRECTORY

8610 **BYRON HOLMES**...*RESIDENTIAL*

2012 SEACREST DR

SOURCE: DIGITAL BUSINESS DIRECTORY

8460 **CHARLES HARTMANN**...*RESIDENTIAL*
8460 **HELEN HARTMANN**...*RESIDENTIAL*
8485 **DUANE WEISE**...*RESIDENTIAL*
8485 **GERALDINE WEISE**...*RESIDENTIAL*
8485 **JANE WEISE**...*RESIDENTIAL*
8500 **MARY OLSEN**...*RESIDENTIAL*
8500 **THOMAS OLSEN**...*RESIDENTIAL*
8505 **ELIZABETH SACKS**...*RESIDENTIAL*
8520 **ALEXANDER DUBE**...*RESIDENTIAL*
8520 **JEREMY DUBE**...*RESIDENTIAL*
8520 **JOAN DUBE**...*RESIDENTIAL*
8520 **PETER DUBE**...*RESIDENTIAL*
8525 **BENDICION LA**...*RESIDENTIAL*
8525 **LA BENDICION**
8525 **LA BENDICION**...*NCLASSIFIABLE ESTAB*
8525 **LA BENDICION**...*NONCLASSIFIED ESTABLISHMENTS*
8560 **BARBARA PRATT**...*RESIDENTIAL*
8580 **STEVEN LIEBERMAN**...*RESIDENTIAL*
8585 **CAROL DERENZO**...*RESIDENTIAL*
8600 **DONNA OLSON**...*RESIDENTIAL*
8600 **JEFFERY OLSON**...*RESIDENTIAL*
8600 **LAWRENCE OLSON**...*RESIDENTIAL*
8610 **JOSEPH BURKE**...*RESIDENTIAL*
8610 **MARYLEE BURKE**...*RESIDENTIAL*
8610 **MIMI BURKE**...*RESIDENTIAL*
8625 **ANTHONY PALMA**...*RESIDENTIAL*
8625 **STANYSLAWA PALMA**...*RESIDENTIAL*
8645 **JENNIFER CRITCHFIELD**...*RESIDENTIAL*
8645 **RICHARD CRITCHFIELD**...*RESIDENTIAL*
8660 **CARMEN TOWNSEND**...*RESIDENTIAL*
8680 **CLAUDE LEWIS**...*RESIDENTIAL*
8680 **FELICIA LEWIS**...*RESIDENTIAL*
8680 **MARY LEWIS**...*RESIDENTIAL*

2012 W ISLAND CLUB SQ
SOURCE: DIGITAL BUSINESS DIRECTORY

163 total records. Part 1 of 3

1200 **CHARLES PANARELLA**...*RESIDENTIAL*
1200 **PAMELA PANARELLA**...*RESIDENTIAL*
1201 **IMMACULATEM DUCH**...*RESIDENTIAL*
1201 **MACKIE DUCH**...*RESIDENTIAL*
1201 **RICHARD DUCH**...*RESIDENTIAL*
1204 **MARY CHANDELLE**...*RESIDENTIAL*
1204 **MARY SIMON**...*RESIDENTIAL*
1204 **SAMUEL SIMON**...*RESIDENTIAL*
1205 **C DALE**...*RESIDENTIAL*
1208 **JAMES FAYERWEATHER**...*RESIDENTIAL*
1208 **JAY FAYERWEATHER**...*RESIDENTIAL*
1209 **DANIEL LORANGER**...*RESIDENTIAL*
1213 **W NORDIN**...*RESIDENTIAL*
1213 **WILLIAM NORDIN**...*RESIDENTIAL*
1214 **COLLETTE BAKER**...*RESIDENTIAL*
1214 **MAURICE BAKER**...*RESIDENTIAL*
1217 **DAVID DAMBRO**...*RESIDENTIAL*
1218 **DOROTHY REISER**...*RESIDENTIAL*
1218 **MATTHEW REISER**...*RESIDENTIAL*
1221 **ALICE FERGUSON**...*RESIDENTIAL*
1221 **J DUYM**...*RESIDENTIAL*
1225 **JOHN ADAMS**...*RESIDENTIAL*
1226 **RICHARD GLISKER**...*RESIDENTIAL*
1229 **SUSAN WEBB**...*RESIDENTIAL*
1234 **EARL WEISMAN**...*RESIDENTIAL*
1239 **ISLAND CLUB RIVERSIDE CLBHS**...*CIVIL & SOCIAL ORGANIZATIONS*
1239 **ISLAND CLUB RIVERSIDE CLBHS**...*CIVIC & SOCIAL ASSN*
1239 **ISLAND CLUB RIVERSIDE CLBHS**...*CLUBS*
1245 **CYNTHIA VAIL**...*RESIDENTIAL*
1249 **ANN RICCIARDI**...*RESIDENTIAL*
1249 **MICHAEL RICCIARDI**...*RESIDENTIAL*
1253 **G CROWE**...*RESIDENTIAL*
1253 **J CROWE**...*RESIDENTIAL*
1253 **N CROWE**...*RESIDENTIAL*
1256 **PATRICIA HUGHES**...*RESIDENTIAL*
1256 **THOMAS HUGHES**...*RESIDENTIAL*
1257 **MARYJO LORIMIER**...*RESIDENTIAL*
1260 **BARRIE KAMEN**...*RESIDENTIAL*
1260 **MICHAEL KAMEN**...*RESIDENTIAL*
1261 **JOSEPH THOMPSON**...*RESIDENTIAL*
1261 **LOIS THOMPSON**...*RESIDENTIAL*
1264 **K WALSH**...*RESIDENTIAL*
1264 **TERRENCE WALSH**...*RESIDENTIAL*
1265 **JOAN DU BOSCH**...*RESIDENTIAL*
1265 **JOAN DUBOSCH**...*RESIDENTIAL*
1268 **MARY TOLAN**...*RESIDENTIAL*
1269 **BECKY TORBIN**...*RESIDENTIAL*
1269 **ELVA TORBIN**...*RESIDENTIAL*
1272 **HUMPHREYS NORMA**...*RESIDENTIAL*
1272 **NORMA HUMPHREYS**...*RESIDENTIAL*
1273 **ANITA RUNIK**...*RESIDENTIAL*
1273 **DANN RUNIK**...*RESIDENTIAL*
1276 **HUYLER STAGG**...*RESIDENTIAL*
1276 **JANET STAGG**...*RESIDENTIAL*
1277 **JACELYN BLOCK**...*RESIDENTIAL*
1277 **KATHRYN BLOCK**...*RESIDENTIAL*
1280 **RUSSELL CLARK**...*RESIDENTIAL*
1281 **BRAD STEVENSON**...*RESIDENTIAL*
1281 **JANELLE STEVENSON**...*RESIDENTIAL*
1281 **JJOE STEVENSON**...*RESIDENTIAL*
1281 **JOSEPH STEVENSON**...*RESIDENTIAL*
1281 **PAMELA CATTS**...*RESIDENTIAL*
1285 **TERENCE FARNELL**...*RESIDENTIAL*
1289 **ALISON ABBOTT**...*RESIDENTIAL*
1289 **JOYCE BARRETT**...*RESIDENTIAL*
1289 **NELI ABBOTT**...*RESIDENTIAL*
1289 **WALLACE BARRETT**...*RESIDENTIAL*
1293 **BARRY JOHNSON**...*RESIDENTIAL*
1294 **LARRY WILHELM**...*RESIDENTIAL*

Part 2 of 3

1296 **D COHEN**...*RESIDENTIAL*
1297 **WILLIAM REGAN**...*RESIDENTIAL*
1301 **MARTIN BROPHY**...*RESIDENTIAL*
1305 **TREVOR SMITH**...*RESIDENTIAL*
1305 **VERONICA SMITH**...*RESIDENTIAL*
1309 **JAMES CAMPBELL**...*RESIDENTIAL*
1316 **ANNA SMITH**...*RESIDENTIAL*
1320 **JOSEPH DANDREA**...*RESIDENTIAL*
1320 **PAMELA DANDREA**...*RESIDENTIAL*
1321 **JOSEPH BURKE**...*RESIDENTIAL*
1324 **HA MOSCATIELLO**...*RESIDENTIAL*
1325 **JEAN HARRIS**...*RESIDENTIAL*
1328 **AISA DELANGE**...*RESIDENTIAL*
1328 **DANIEL DELANGE**...*RESIDENTIAL*
1328 **DELANGE-LOGAN JOYCE**...*RESIDENTIAL*
1328 **JOYCE LOGAN**...*RESIDENTIAL*
1329 **MARILYN GROSS**...*RESIDENTIAL*
1332 **DOLORES DEVELIS**...*RESIDENTIAL*
1333 **FELECIA NEUBAUER**...*RESIDENTIAL*
1337 **DAVID LAHTI**...*RESIDENTIAL*
1345 **GEORGENA BLAIR**...*RESIDENTIAL*
1345 **WILLIAM BLAIR**...*RESIDENTIAL*
1353 **SCOTT FOWLER**...*RESIDENTIAL*
1357 **DIANE STEPHENS**...*RESIDENTIAL*
1357 **NORVAL STEPHENS**...*RESIDENTIAL*
1358 **DMM BUILDERS INC**...*SINGLE-FAMILY HOUSE CONSTRUCTION*
1358 **ILDIKO MARCHESE**...*RESIDENTIAL*
1358 **JACKIE KENNEDY**...*RESIDENTIAL*
1361 **KRYN BOSLAND**...*RESIDENTIAL*
1365 **ADELAIDE SINGER**...*RESIDENTIAL*
1365 **ALAN SINGER**...*RESIDENTIAL*
1369 **GEORGE PETER**...*RESIDENTIAL*
1369 **STACY PETER**...*RESIDENTIAL*
1372 **HARBLEAN SAVAGE**...*RESIDENTIAL*
1373 **JOYCE MURPHY**...*RESIDENTIAL*
1373 **OLIVER MURPHY**...*RESIDENTIAL*
1373 **THOMAS MURPHY**...*RESIDENTIAL*
1377 **DANIEL LISS**...*RESIDENTIAL*
1377 **DTL MANAGEMENT INC**...*MANAGEMENT SERVICES*
1381 **LEO YESAYIAN**...*RESIDENTIAL*
1384 **JAMES RUDDER**...*RESIDENTIAL*
1385 **HERBERT HOFFMAN**...*RESIDENTIAL*
1385 **LUDMILA HOFFMAN**...*RESIDENTIAL*
1388 **JAMES WILCOX**...*RESIDENTIAL*
1388 **PAMELA WILCOX**...*RESIDENTIAL*
1389 **ALFRED WOOD**...*RESIDENTIAL*
1389 **SUSAN WOOD**...*RESIDENTIAL*
1392 **JOHN CAMPANI**...*RESIDENTIAL*
1392 **MARIAN CAMPANI**...*RESIDENTIAL*
1393 **CAROL BRAUN**...*RESIDENTIAL*
1393 **FREDERICK BRAUN**...*RESIDENTIAL*
1396 **ALEXANDRA STEELE**...*RESIDENTIAL*
1396 **JAMES STEELE**...*RESIDENTIAL*
1396 **TACE STEELE**...*RESIDENTIAL*
1397 **SARA GROCOCK**...*RESIDENTIAL*
1397 **SARAH GROGOCK**...*RESIDENTIAL*
1400 **CAROLE BARTON**...*RESIDENTIAL*
1400 **JOHN BARTON**...*RESIDENTIAL*
1401 **JOHN PRAGER**...*RESIDENTIAL*
1401 **JON PRAGER**...*RESIDENTIAL*
1404 **INNOVATION CONSULTING PARTNERS**...*BUSINESS MANAGEMENT CONSULTANTS*
1404 **JANET SATOLA**...*RESIDENTIAL*
1404 **ROBERT SATOLA**...*RESIDENTIAL*
1405 **ROBERT BEER**...*RESIDENTIAL*
1408 **L PEIRCE**...*RESIDENTIAL*
1408 **LYNNE PEIRCE**...*RESIDENTIAL*
1409 **BERNARD SEGAL**...*RESIDENTIAL*
1412 **DREW LEHRFELD**...*RESIDENTIAL*

2012 W ISLAND CLUB SQ

SOURCE: DIGITAL BUSINESS DIRECTORY

Part 3 of 3

1412 **MARYALICE LEHRFELD**...*RESIDENTIAL*
1412 **RITA LEHRFELD**...*RESIDENTIAL*
1420 **MICHAEL MOZEIKA**...*RESIDENTIAL*
1421 **CHARLES MILLER**...*RESIDENTIAL*
1421 **CONSTANCE MILLER**...*RESIDENTIAL*
1421 **KRISTY RIGGLEMAN**...*RESIDENTIAL*
1430 **A SELMER INC**...*HOLDING COMPANY*
1433 **MARGUERITE ROWE**...*RESIDENTIAL*
1433 **THOMAS ROWE**...*RESIDENTIAL*
1437 **VINCENZO PERUCCHINI**...*RESIDENTIAL*
1438 **JUDITH DIMEO**...*RESIDENTIAL*
1438 **MARGARET LIBBEY**...*RESIDENTIAL*
1438 **TREASURE COAST ELDER CARE**...*REST HOMES*
1438 **TREASURE COAST ELDER CARE**...*NURSING & PER CARE*
1438 **TREASURE COAST ELDER CARE**...*HEALTH CARE INSTRUCTION*
1438 **TREASURE COAST ELDER CARE**...*NURSING CARE FACILITIES*
1441 **STEPHEN MULVEY**...*RESIDENTIAL*
1441 **STEPHEN MURPHY**...*RESIDENTIAL*
1442 **MICHAEL MANDIO**...*RESIDENTIAL*
1442 **NANCY MANDIO**...*RESIDENTIAL*
1446 **LAWRENCE EISENBERG**...*RESIDENTIAL*
1449 **HARRY BURROWS**...*RESIDENTIAL*
1449 **LORRAINE BURROWS**...*RESIDENTIAL*
1452 **BEVERLY FERGUSON**...*RESIDENTIAL*
1453 **LUDMILLA MAISEN**...*RESIDENTIAL*
1453 **MAISEN LUDMILLA**...*RESIDENTIAL*

2008 HWY A1A

SOURCE: DIGITAL BUSINESS DIRECTORY

NO LISTING FOUND

2008 ISLAND CLUB MANOR

SOURCE: DIGITAL BUSINESS DIRECTORY

NO LISTING FOUND

2008 ISLAND CLUB SQ

SOURCE: DIGITAL BUSINESS DIRECTORY

130 total records. Part 1 of 2

801 **DANIEL LORANGER**...*RESIDENTIAL*
809 **FRANK ROMANO**...*RESIDENTIAL*
814 **DECOR ACCESSORIES CO LLC**...*RET MISC MERCHANDISE*
814 **PHILIP & DORIS MONNIN**...*RESIDENTIAL*
815 **ROBERT SCHMIDT**...*RESIDENTIAL*
818 **ROBERT CHRISTOPHER**...*RESIDENTIAL*
819 **STEPHEN MULVEY**...*RESIDENTIAL*
821 **VINCENT P LANG**...*RESIDENTIAL*
824 **EDWARDEAN BUZZARD**...*RESIDENTIAL*
825 **JON & BONNIE CLIFFORD**...*RESIDENTIAL*
829 **JOHN J MONNES**...*RESIDENTIAL*
831 **WILLIAM E PALMER**...*RESIDENTIAL*
834 **M W DREW**...*RESIDENTIAL*
835 **JOHN & PATRICIA FAUSER**...*RESIDENTIAL*
839 **ALLAN MCNICHOL**...*RESIDENTIAL*
840 **EILEEN SCHRECK**...*RESIDENTIAL*
841 **DANIEL & DOROTHEA HERTZ**...*RESIDENTIAL*
844 **I R WINDSOR**...*RESIDENTIAL*
845 **BENNEY & ROBIN CLEMENTS**...*RESIDENTIAL*
848 **ALLAN & BARBARA STANBURY**...*RESIDENTIAL*
848 **ALLAN STANBURY**...*RESIDENTIAL*
849 **WAYNE & JOAN VARLEY**...*RESIDENTIAL*
850 **CLARK A III DEPUE**...*RESIDENTIAL*
851 **ANN E SPENCER**...*RESIDENTIAL*
854 **S KENNEDY**...*RESIDENTIAL*
855 **WILLIAM BONATTI**...*RESIDENTIAL*
855 **WILLIAM D BONATTI**...*RESIDENTIAL*
859 **RICHARD & JUDITH J MARTIN**...*RESIDENTIAL*
860 **EUGENE WILLIS**...*RESIDENTIAL*
861 **ALEXANDER KRUGS**...*RESIDENTIAL*
871 **BEAZER**...*OPERATIVE BUILDERS*
871 **ISLAND CLUB OF VERO BEACH**...*SINGLE-FAMILY HOUSE CONSTRUCTION*
875 **WILLIAM & JOYCE LEE**...*RESIDENTIAL*
879 **JOSEPH ZINGARELLI**...*RESIDENTIAL*
881 **ANTHONY L IPPOLITO**...*RESIDENTIAL*
885 **F DAVENPORT**...*RESIDENTIAL*
885 **STEWART FISH**...*RESIDENTIAL*
888 **HYUN YOO**...*RESIDENTIAL*
889 **P HESSEN**...*RESIDENTIAL*
891 **J P SMITH**...*RESIDENTIAL*
894 **ROD REED**...*RESIDENTIAL*
895 **LOUIS G SMITH**...*RESIDENTIAL*
898 **CARL HENDERSON**...*RESIDENTIAL*
899 **OTTO SCHARPF**...*RESIDENTIAL*
900 **JOHN A PUTINSKI**...*RESIDENTIAL*
901 **J B TILLMAN**...*RESIDENTIAL*
902 **NICHOLAS FESS**...*RESIDENTIAL*
904 **ISADORE A RAPASADI**...*RESIDENTIAL*
905 **ARTHUR S PRICE**...*RESIDENTIAL*
908 **EDWARD & SUSAN D SMITH**...*RESIDENTIAL*
909 **D F DONALD**...*RESIDENTIAL*
910 **JIM & JUDY SCHORNER**...*RESIDENTIAL*
911 **WALTER & CAROL STEIN**...*RESIDENTIAL*
912 **DAVID H SWEDES**...*RESIDENTIAL*
914 **WILLIAM CHOATE**...*RESIDENTIAL*
915 **WARREN P OPP**...*RESIDENTIAL*
919 **PAUL H SCOTT**...*RESIDENTIAL*
920 **JAMES & ARLENE T SERRITELLA**...*RESIDENTIAL*
921 **ISABEL MCGUINNIS**...*RESIDENTIAL*
924 **ANTHONY J DELLA-ROCCA**...*RESIDENTIAL*
924 **MICHAEL M KADISH**...*RESIDENTIAL*
925 **R E PETERSON**...*RESIDENTIAL*
928 **VIRGINIA H BISHOP**...*RESIDENTIAL*
929 **DAVID & NANCY S BRIGGS**...*RESIDENTIAL*
935 **EUGENE BAY**...*RESIDENTIAL*
939 **H TYLER**...*RESIDENTIAL*
939 **J TYLER**...*RESIDENTIAL*
941 **CLYDE BURTRUM**...*RESIDENTIAL*

2008 ISLAND CLUB SQ

SOURCE: DIGITAL BUSINESS DIRECTORY

Part 2 of 2

944 **R D HARLOW**...*RESIDENTIAL*
945 **BETTY & BURT WIESE**...*RESIDENTIAL*
949 **ELIZABETH MUNNELLY**...*RESIDENTIAL*
950 **R E CORTESE**...*RESIDENTIAL*
951 **J L MILLS**...*RESIDENTIAL*
955 **ERNEST PICHON**...*RESIDENTIAL*
958 **CARRIE L ADKINS**...*RESIDENTIAL*
958 **CHARLES A BALL**...*RESIDENTIAL*
959 **MARGARET ROOKER**...*RESIDENTIAL*
961 **JOHN C JACOBSEN**...*RESIDENTIAL*
965 **GEORGE & ANNE DEMAREST**...*RESIDENTIAL*
969 **JOANNE CAHNMAN**...*RESIDENTIAL*
971 **ELIZABETH SORENSEN**...*RESIDENTIAL*
971 **SUMMERPLACE GARDEN CLUB**...*LAWN/GARDEN SERVICES*
975 **THEODORE JOHNSON**...*RESIDENTIAL*
978 **C W STROHMEYER**...*RESIDENTIAL*
979 **GEORGE THOMSON**...*RESIDENTIAL*
979 **TREVOR & VERONICA SMITH**...*RESIDENTIAL*
981 **RICHARD & MACKIE DUCH**...*RESIDENTIAL*
989 **TERENCE & JUDY FARNELL**...*RESIDENTIAL*
989 **TOM & GRETCHEN COLLINS**...*RESIDENTIAL*
990 **RICK LEHRFELD**...*RESIDENTIAL*
991 **SHARLENE KENESKY**...*RESIDENTIAL*
994 **CURT & DORIS VOGTRITTER**...*RESIDENTIAL*
995 **FRANK & PEGGY DISESA**...*RESIDENTIAL*
998 **JOHN & BETTY KENRICH**...*RESIDENTIAL*
1000 **ROBERT MOLETI**...*RESIDENTIAL*
1001 **C FEDDERMAN**...*RESIDENTIAL*
1001 **M LACANFORA**...*RESIDENTIAL*
1005 **V K NAIR**...*RESIDENTIAL*
1008 **JACK & NANCY REIS**...*RESIDENTIAL*
1009 **PETER & ELIZABETH LINEY**...*RESIDENTIAL*
1200 **CHARLES PANARELLA**...*RESIDENTIAL*
1204 **GARY HELMS**...*RESIDENTIAL*
1209 **ISLAND CLUB OF VERO BEACH**...*HOME BUILDERS*
1214 **MAURICE & COLLETTE BAKER**...*RESIDENTIAL*
1218 **MATTHEW L REISER**...*RESIDENTIAL*
1221 **J DUYM**...*RESIDENTIAL*
1225 **JOHN C ADAMS**...*RESIDENTIAL*
1226 **RICHARD & PATRICIA GLISKER**...*RESIDENTIAL*
1226 **RICHARD GLISKER**...*RESIDENTIAL*
1229 **STEVE R WEBB**...*RESIDENTIAL*
1230 **BRETT & JEANNE DOUGLASS**...*RESIDENTIAL*
1234 **GEORGE GRAY**...*RESIDENTIAL*
1239 **ISLAND CLUB RIVERSIDE CLBHS**...*CLUBS*
1239 **ISLAND CLUB RIVERSIDE CLBHS**...*CIVIC & SOCIAL ASSN*
1245 **C VAIL**...*RESIDENTIAL*
1249 **ANN & MICHAEL RICCIARDI**...*RESIDENTIAL*
1253 **NELSON & JAN CROWE**...*RESIDENTIAL*
1256 **THOMAS & PATRICIA HUGHES**...*RESIDENTIAL*
1260 **MICHAEL & BARRIE KAMEN**...*RESIDENTIAL*
1260 **MICHAEL KAMEN**...*RESIDENTIAL*
1261 **JOESPH & LOIS THOMPSON**...*RESIDENTIAL*
1358 **DMM BUILDERS INC**...*SINGLE-FAMILY HOUSE CONSTRUCTION*
1377 **DTL MANAGEMENT INC**...*MANAGEMENT SERVICES*
1430 **A SELMER INC**...*HOLDING COMPANY*
1438 **TREASURE COAST ELDER CARE**...*REST HOMES*
1438 **TREASURE COAST ELDER CARE**...*NURSING & PER CARE*
1446 **THOMAS MAPP**...*RESIDENTIAL*
1449 **H & L L BURROWS**...*RESIDENTIAL*
1452 **MICHAEL & BEVERLY J FERGUSON**...*RESIDENTIAL*
1453 **LARRY & JO SEMPREVIVO**...*RESIDENTIAL*

2008 JUNGLE TRL

SOURCE: DIGITAL BUSINESS DIRECTORY

8610 **JASON JONES**...*RESIDENTIAL*
8610 **N MCMORROW**...*RESIDENTIAL*

2008 SEACREST DR

SOURCE: DIGITAL BUSINESS DIRECTORY

8460 **CHARLES HARTMAN**...*RESIDENTIAL*
8460 **CHARLES HARTMANN**...*RESIDENTIAL*
8525 **BENDICION LA**...*RESIDENTIAL*
8525 **LA BENDICION**...*NONCLASSIFIED ESTABLISHMENTS*
8525 **LA BENDICION**...*NCLASSIFIABLE ESTAB*
8545 **HENRY J SOLOMON**...*RESIDENTIAL*
8565 **R SHACKELTON**...*RESIDENTIAL*
8580 **STEVEN & JOSIE LIEBERMAN**...*RESIDENTIAL*
8600 **JEFFERY T OLSON**...*RESIDENTIAL*
8610 **A & SHERYL J MICHALOWSKI**...*RESIDENTIAL*
8610 **JOE & MIMI BURKE**...*RESIDENTIAL*
8620 **EDWARD G COOK**...*RESIDENTIAL*
8625 **A M PALMA**...*RESIDENTIAL*

2008 W ISLAND CLUB SQ

SOURCE: DIGITAL BUSINESS DIRECTORY

1200 **CHARLES PANARELLA**...*RESIDENTIAL*
1204 **GARY HELMS**...*RESIDENTIAL*
1209 **ISLAND CLUB OF VERO BEACH**...*HOME BUILDERS*
1214 **MAURICE & COLLETTE BAKER**...*RESIDENTIAL*
1218 **MATTHEW L REISER**...*RESIDENTIAL*
1221 **J DUYM**...*RESIDENTIAL*
1225 **JOHN C ADAMS**...*RESIDENTIAL*
1226 **RICHARD & PATRICIA GLISKER**...*RESIDENTIAL*
1226 **RICHARD GLISKER**...*RESIDENTIAL*
1229 **STEVE R WEBB**...*RESIDENTIAL*
1230 **BRETT & JEANNE DOUGLASS**...*RESIDENTIAL*
1234 **GEORGE GRAY**...*RESIDENTIAL*
1239 **ISLAND CLUB RIVERSIDE CLBHS**...*CLUBS*
1239 **ISLAND CLUB RIVERSIDE CLBHS**...*CIVIC & SOCIAL ASSN*
1245 **C VAIL**...*RESIDENTIAL*
1249 **ANN & MICHAEL RICCIARDI**...*RESIDENTIAL*
1253 **NELSON & JAN CROWE**...*RESIDENTIAL*
1256 **THOMAS & PATRICIA HUGHES**...*RESIDENTIAL*
1260 **MICHAEL & BARRIE KAMEN**...*RESIDENTIAL*
1260 **MICHAEL KAMEN**...*RESIDENTIAL*
1261 **JOESPH & LOIS THOMPSON**...*RESIDENTIAL*
1358 **DMM BUILDERS INC**...*SINGLE-FAMILY HOUSE CONSTRUCTION*
1377 **DTL MANAGEMENT INC**...*MANAGEMENT SERVICES*
1430 **A SELMER INC**...*HOLDING COMPANY*
1438 **TREASURE COAST ELDER CARE**...*REST HOMES*
1438 **TREASURE COAST ELDER CARE**...*NURSING & PER CARE*
1446 **THOMAS MAPP**...*RESIDENTIAL*
1449 **H & L L BURROWS**...*RESIDENTIAL*
1452 **MICHAEL & BEVERLY J FERGUSON**...*RESIDENTIAL*
1453 **LARRY & JO SEMPREVIVO**...*RESIDENTIAL*

2003 HWY A1A

SOURCE: DIGITAL BUSINESS DIRECTORY

NO LISTING FOUND

2003 ISLAND CLUB MANOR

SOURCE: DIGITAL BUSINESS DIRECTORY

NO LISTING FOUND

2003 ISLAND CLUB SQ

SOURCE: DIGITAL BUSINESS DIRECTORY

1209 **ISLAND CLUB OF VERO BEACH**
1237 **BEAZER HOMES**

2003 JUNGLE TRL

SOURCE: DIGITAL BUSINESS DIRECTORY

8610 **D M BEAN**...*RESIDENTIAL*
8610 **JUDE CAROLE**...*RESIDENTIAL*

2003 SEACREST DR

SOURCE: DIGITAL BUSINESS DIRECTORY

8525 **L R RAPKE**...*RESIDENTIAL*
8525 **LA BENDICION**
8545 **J DECKER**...*RESIDENTIAL*
8565 **R SHACKELTON**...*RESIDENTIAL*
8580 **L CORTESE**...*RESIDENTIAL*
8601 **JEFFERY T OLSON**...*RESIDENTIAL*
8610 **A J & SHERYL MICHALOWSKI**...*RESIDENTIAL*
8620 **EDWARD G COOK**...*RESIDENTIAL*
8625 **A M PALMA**...*RESIDENTIAL*

2003 W ISLAND CLUB SQ

SOURCE: DIGITAL BUSINESS DIRECTORY

1209 **ISLAND CLUB OF VERO BEACH**
1237 **BEAZER HOMES**

2000 HWY A1A

SOURCE: DIGITAL BUSINESS DIRECTORY

NO LISTING FOUND

2000 ISLAND CLUB MANOR

SOURCE: DIGITAL BUSINESS DIRECTORY

NO LISTING FOUND

2000 ISLAND CLUB SQ

SOURCE: DIGITAL BUSINESS DIRECTORY

871 **BEAZER HOMES**
871 **ISLAND CLUB OF VERO BEACH**

2000 JUNGLE TRL

SOURCE: DIGITAL BUSINESS DIRECTORY

8510 **MATT SIMMONS**...*RESIDENTIAL*
8550 **DON PADDOCK**...*RESIDENTIAL*
8610 **FLOWER GIRL**
8610 **JOHN LEWIS**...*RESIDENTIAL*

2000 SEACREST DR

SOURCE: DIGITAL BUSINESS DIRECTORY

8460 **PHILIP & GLORIA AVELLO**...*RESIDENTIAL*
8525 **JOHN STALHEBER**...*RESIDENTIAL*
8545 **R SHACKELTON**...*RESIDENTIAL*
8580 **L CORTESE**...*RESIDENTIAL*
8600 **JEFFERY T OLSON**...*RESIDENTIAL*
8620 **EDWARD G COOK**...*RESIDENTIAL*

2000 W ISLAND CLUB SQ

SOURCE: DIGITAL BUSINESS DIRECTORY

NO LISTING FOUND

1997 HWY A1A

SOURCE: POLKS

RANGE NOT LISTED

1997 ISLAND CLUB MANOR

SOURCE: POLKS

STREET NOT LISTED

1997 ISLAND CLUB SQ

SOURCE: POLKS

STREET NOT LISTED

1997 JUNGLE TRL

SOURCE: POLKS

STREET NOT LISTED

1997 SEACREST DR

SOURCE: POLKS

STREET NOT LISTED

1997 W ISLAND CLUB SQ

SOURCE: POLKS

STREET NOT LISTED

1993 HWY A1A

SOURCE: POLKS

RANGE NOT LISTED

1993 ISLAND CLUB MANOR

SOURCE: POLKS

STREET NOT LISTED

1993 ISLAND CLUB SQ

SOURCE: POLKS

STREET NOT LISTED

1993 JUNGLE TRL

SOURCE: POLKS

STREET NOT LISTED

1993 SEACREST DR

SOURCE: POLKS

STREET NOT LISTED

1993 W ISLAND CLUB SQ

SOURCE: POLKS

STREET NOT LISTED

1988 HWY A1A

SOURCE: POLKS

RANGE NOT LISTED

1988 ISLAND CLUB MANOR

SOURCE: POLKS

STREET NOT LISTED

1988 ISLAND CLUB SQ

SOURCE: POLKS

STREET NOT LISTED

1988 JUNGLE TRL

SOURCE: POLKS

STREET NOT LISTED

1988 SEACREST DR

SOURCE: POLKS

STREET NOT LISTED

1988 W ISLAND CLUB SQ

SOURCE: POLKS

STREET NOT LISTED

1983 HWY A1A

SOURCE: POLKS

RANGE NOT LISTED

1983 ISLAND CLUB MANOR

SOURCE: POLKS

STREET NOT LISTED

1983 ISLAND CLUB SQ

SOURCE: POLKS

STREET NOT LISTED

1983 JUNGLE TRL

SOURCE: POLKS

STREET NOT LISTED

1983 SEACREST DR

SOURCE: POLKS

STREET NOT LISTED

1983 W ISLAND CLUB SQ

SOURCE: POLKS

STREET NOT LISTED

1978 HWY A1A

SOURCE: POLKS

RANGE NOT LISTED

1978 ISLAND CLUB MANOR

SOURCE: POLKS

STREET NOT LISTED

1978 ISLAND CLUB SQ

SOURCE: POLKS

STREET NOT LISTED

1978 JUNGLE TRL

SOURCE: POLKS

STREET NOT LISTED

1978 SEACREST DR

SOURCE: POLKS

STREET NOT LISTED

1978 W ISLAND CLUB SQ

SOURCE: POLKS

STREET NOT LISTED

1973 HWY A1A

SOURCE: POLKS

RANGE NOT LISTED

1973 ISLAND CLUB MANOR

SOURCE: POLKS

STREET NOT LISTED

1973 ISLAND CLUB SQ

SOURCE: POLKS

STREET NOT LISTED

1973 JUNGLE TRL

SOURCE: POLKS

STREET NOT LISTED

1973 SEACREST DR

SOURCE: POLKS

STREET NOT LISTED

1973 W ISLAND CLUB SQ

SOURCE: POLKS

STREET NOT LISTED

1968 HWY A1A

SOURCE: POLKS

RANGE NOT LISTED

1968 ISLAND CLUB MANOR

SOURCE: POLKS

STREET NOT LISTED

1968 ISLAND CLUB SQ

SOURCE: POLKS

STREET NOT LISTED

1968 JUNGLE TRL

SOURCE: POLKS

STREET NOT LISTED

1968 SEACREST DR

SOURCE: POLKS

STREET NOT LISTED

1968 W ISLAND CLUB SQ

SOURCE: POLKS

STREET NOT LISTED

1964 HWY A1A

SOURCE: POLKS

RANGE NOT LISTED

1964 ISLAND CLUB MANOR

SOURCE: POLKS

STREET NOT LISTED

1964 ISLAND CLUB SQ

SOURCE: POLKS

STREET NOT LISTED

1964 JUNGLE TRL

SOURCE: POLKS

STREET NOT LISTED

1964 SEACREST DR

SOURCE: POLKS

STREET NOT LISTED

1964 W ISLAND CLUB SQ

SOURCE: POLKS

STREET NOT LISTED

1960 HWY A1A

SOURCE: POLKS

STREET NOT LISTED

1960 ISLAND CLUB MANOR

SOURCE: POLKS

STREET NOT LISTED

1960 ISLAND CLUB SQ

SOURCE: POLKS

STREET NOT LISTED

1960 JUNGLE TRL

SOURCE: POLKS

STREET NOT LISTED

1960 SEACREST DR

SOURCE: POLKS

STREET NOT LISTED

1960 W ISLAND CLUB SQ

SOURCE: POLKS

STREET NOT LISTED

1956 HWY A1A

SOURCE: POLKS

STREET NOT LISTED

1956 ISLAND CLUB MANOR

SOURCE: POLKS

STREET NOT LISTED

1956 ISLAND CLUB SQ

SOURCE: POLKS

STREET NOT LISTED

1956 JUNGLE TRL

SOURCE: POLKS

STREET NOT LISTED

1956 SEACREST DR

SOURCE: POLKS

STREET NOT LISTED

1956 W ISLAND CLUB SQ

SOURCE: POLKS

STREET NOT LISTED

1953 HWY A1A

SOURCE: POLKS

STREET NOT LISTED

1953 ISLAND CLUB MANOR

SOURCE: POLKS

STREET NOT LISTED

1953 ISLAND CLUB SQ

SOURCE: POLKS

STREET NOT LISTED

1953 JUNGLE TRL

SOURCE: POLKS

STREET NOT LISTED

1953 SEACREST DR

SOURCE: POLKS

STREET NOT LISTED

1953 W ISLAND CLUB SQ

SOURCE: POLKS

STREET NOT LISTED

1927-28 HWY A1A

SOURCE: MILLERS

STREET NOT LISTED

1927-28 ISLAND CLUB MANOR

SOURCE: MILLERS

STREET NOT LISTED

1927-28 ISLAND CLUB SQ

SOURCE: MILLERS

STREET NOT LISTED

1927-28 JUNGLE TRL

SOURCE: MILLERS

STREET NOT LISTED

1927-28 SEACREST DR

SOURCE: MILLERS

STREET NOT LISTED

1927-28 W ISLAND CLUB SQ

SOURCE: MILLERS

STREET NOT LISTED

APPENDIX H

SELECTED SITE PHOTOGRAPHS

ASPEN ENVIRONMENTAL
Photographic Record

Client: Indian River County | **Project Number: 25-H-025**

Site Name: Jungle Trail | **Site Location: Vero Beach, FL.**

Photograph 1 **Date: 12/5/2025** **Direction: N/A** **Comments: View of piping remnants protruding from the ground on the western portion of the Subject Site.**	
Photograph 2 **Date: 12/5/2025** **Direction: N/A** **Comments: View of what appears to be a discarded propane cylinder and old piping remnants on the western portion of the Subject Site.**	

ASPEN ENVIRONMENTAL
Photographic Record

Client: Indian River County | **Project Number: 25-H-025**

Site Name: Jungle Trail | **Site Location: Vero Beach, FL.**

Photograph 3 **Date: 12/5/2025** **Direction: N/A** **Comments: View of piping remnants protruding from the ground on the western portion of the Subject Site.**	
Photograph 4 **Date: 12/5/2025** **Direction: N** **Comments: View of an onsite canal on the western portion of the Subject Site, facing north.**	

ASPEN ENVIRONMENTAL
Photographic Record

Client: Indian River County | **Project Number: 25-H-025**

Site Name: Jungle Trail | **Site Location: Vero Beach, FL.**

Photograph 5 **Date: 12/5/2025** **Direction: E** **Comments: View of the Subject Site, facing east from the western portion of the Subject Site.**	
Photograph 6 **Date: 12/5/2025** **Direction: N** **Comments: View of an onsite canal and the property to the north of the Subject Site.**	

ASPEN ENVIRONMENTAL
Photographic Record

Client: Indian River County | **Project Number: 25-H-025**

Site Name: Jungle Trail | **Site Location: Vero Beach, FL.**

Photograph 7 **Date: 12/5/2025** **Direction: S** **Comments: View of the fenceline and the residential properties to the south of the Subject Site.**	
Photograph 8 **Date: 12/5/2025** **Direction: NW** **Comments: Overview of the warehouse building on the property to the north of the Subject Site.**	

ASPEN ENVIRONMENTAL
Photographic Record

Client: Indian River County | **Project Number: 25-H-025**

Site Name: Jungle Trail | **Site Location: Vero Beach, FL.**

Photograph 9 **Date: 12/5/2025** **Direction: N** **Comments: View of an onsite canal and the property to the north of the Subject Site.**	
Photograph 10 **Date: 12/5/2025** **Direction: S** **Comments: View of the Subject Site facing south from the onsite canals.**	

ASPEN ENVIRONMENTAL
Photographic Record

Client: Indian River County | **Project Number: 25-H-025**

Site Name: Jungle Trail | **Site Location: Vero Beach, FL.**

Photograph 11 **Date: 12/5/2025** **Direction: W** **Comments: View from the center portion of the Subject Site, facing west.**	
Photograph 12 **Date: 12/5/2025** **Direction: E** **Comments: View from the center of the Subject Site, facing east.**	

ASPEN ENVIRONMENTAL
Photographic Record

Client: Indian River County	**Project Number: 25-H-025**
Site Name: Jungle Trail	**Site Location: Vero Beach, FL.**

Photograph 13 **Date: 12/5/2025** **Direction: NW** **Comments: View of the Subject Site facing northwest.**	

Photograph 14 **Date: 12/5/2025** **Direction: NE** **Comments: View of the Subject Site facing northeast from the tree cluster on the eastern portion of the Subject Site.**	

ASPEN ENVIRONMENTAL
Photographic Record

Client: Indian River County | **Project Number: 25-H-025**

Site Name: Jungle Trail | **Site Location: Vero Beach, FL.**

Photograph 15 **Date: 12/5/2025** **Direction: N** **Comments: View of a tree cluster on the eastern portion of the Subject Site, facing north.**	
Photograph 16 **Date: 12/5/2025** **Direction: N** **Comments: View of a mound on the eastern portion of the Subject Site containing over 20 marked tortoise burrows.**	

ASPEN ENVIRONMENTAL
Photographic Record

Client: Indian River County | **Project Number: 25-H-025**

Site Name: Jungle Trail | **Site Location: Vero Beach, FL.**

Photograph 17 **Date: 12/5/2025** **Direction: NE** **Comments: View of a soil mound on the eastern portion of the Subject Site.**	
Photograph 18 **Date: 12/5/2025** **Direction: N** **Comments: View of a wet area on the eastern portion of the Subject Site.**	

ASPEN ENVIRONMENTAL Photographic Record	
Client: Indian River County	**Project Number: 25-H-025**
Site Name: Jungle Trail	**Site Location: Vero Beach, FL.**

Photograph 19 **Date: 12/5/2025** **Direction: NE** **Comments: View of a tree cluster on the eastern portion of the Subject Site.**	
Photograph 20 **Date: 12/5/2025** **Direction: E** **Comments: View of the wooded area to the east of the Subject Site.**	

ASPEN ENVIRONMENTAL
Photographic Record

Client: Indian River County | **Project Number: 25-H-025**

Site Name: Jungle Trail | **Site Location: Vero Beach, FL.**

Photograph 21 **Date: 12/5/2025** **Direction: SW** **Comments: View of Island Club Manor roadway to the south of the Subject Site.**	
Photograph 22 **Date: 12/5/2025** **Direction: SW** **Comments: View of the southern boundary of the Subject Site.**	

ASPEN ENVIRONMENTAL
Photographic Record

Client: Indian River County	**Project Number: 25-H-025**
Site Name: Jungle Trail	**Site Location: Vero Beach, FL.**

Photograph 23 **Date: 12/5/2025** **Direction: N** **Comments: View of the wooded area to the north of the Subject Site.**	
Photograph 24 **Date: 12/5/2025** **Direction: NE** **Comments: View of the western portion of the Subject Site.**	

ASPEN ENVIRONMENTAL
Photographic Record

Client: Indian River County	**Project Number: 25-H-025**
Site Name: Jungle Trail	**Site Location: Vero Beach, FL.**

Photograph 25	
Date: 12/5/2025	
Direction: NW	
Comments: View of the waterfront section of the Subject Site, west of Jungle Trail.	

Photograph 26	
Date: 12/5/2025	
Direction: W	
Comments: View of waterfront section of the Subject Site, west of Jungle Trail.	

ASPEN ENVIRONMENTAL
Photographic Record

Client: Indian River County | **Project Number: 25-H-025**

Site Name: Jungle Trail | **Site Location: Vero Beach, FL.**

Photograph 27 **Date: 12/5/2025** **Direction: S** **Comments: View of Jungle Trail and the eastern border of the waterfront section of the parcel.**	
Photograph 28 **Date: 12/5/2025** **Direction: N** **Comments: View of the portion of Jungle Trail that bisects the Subject Site, facing north.**	