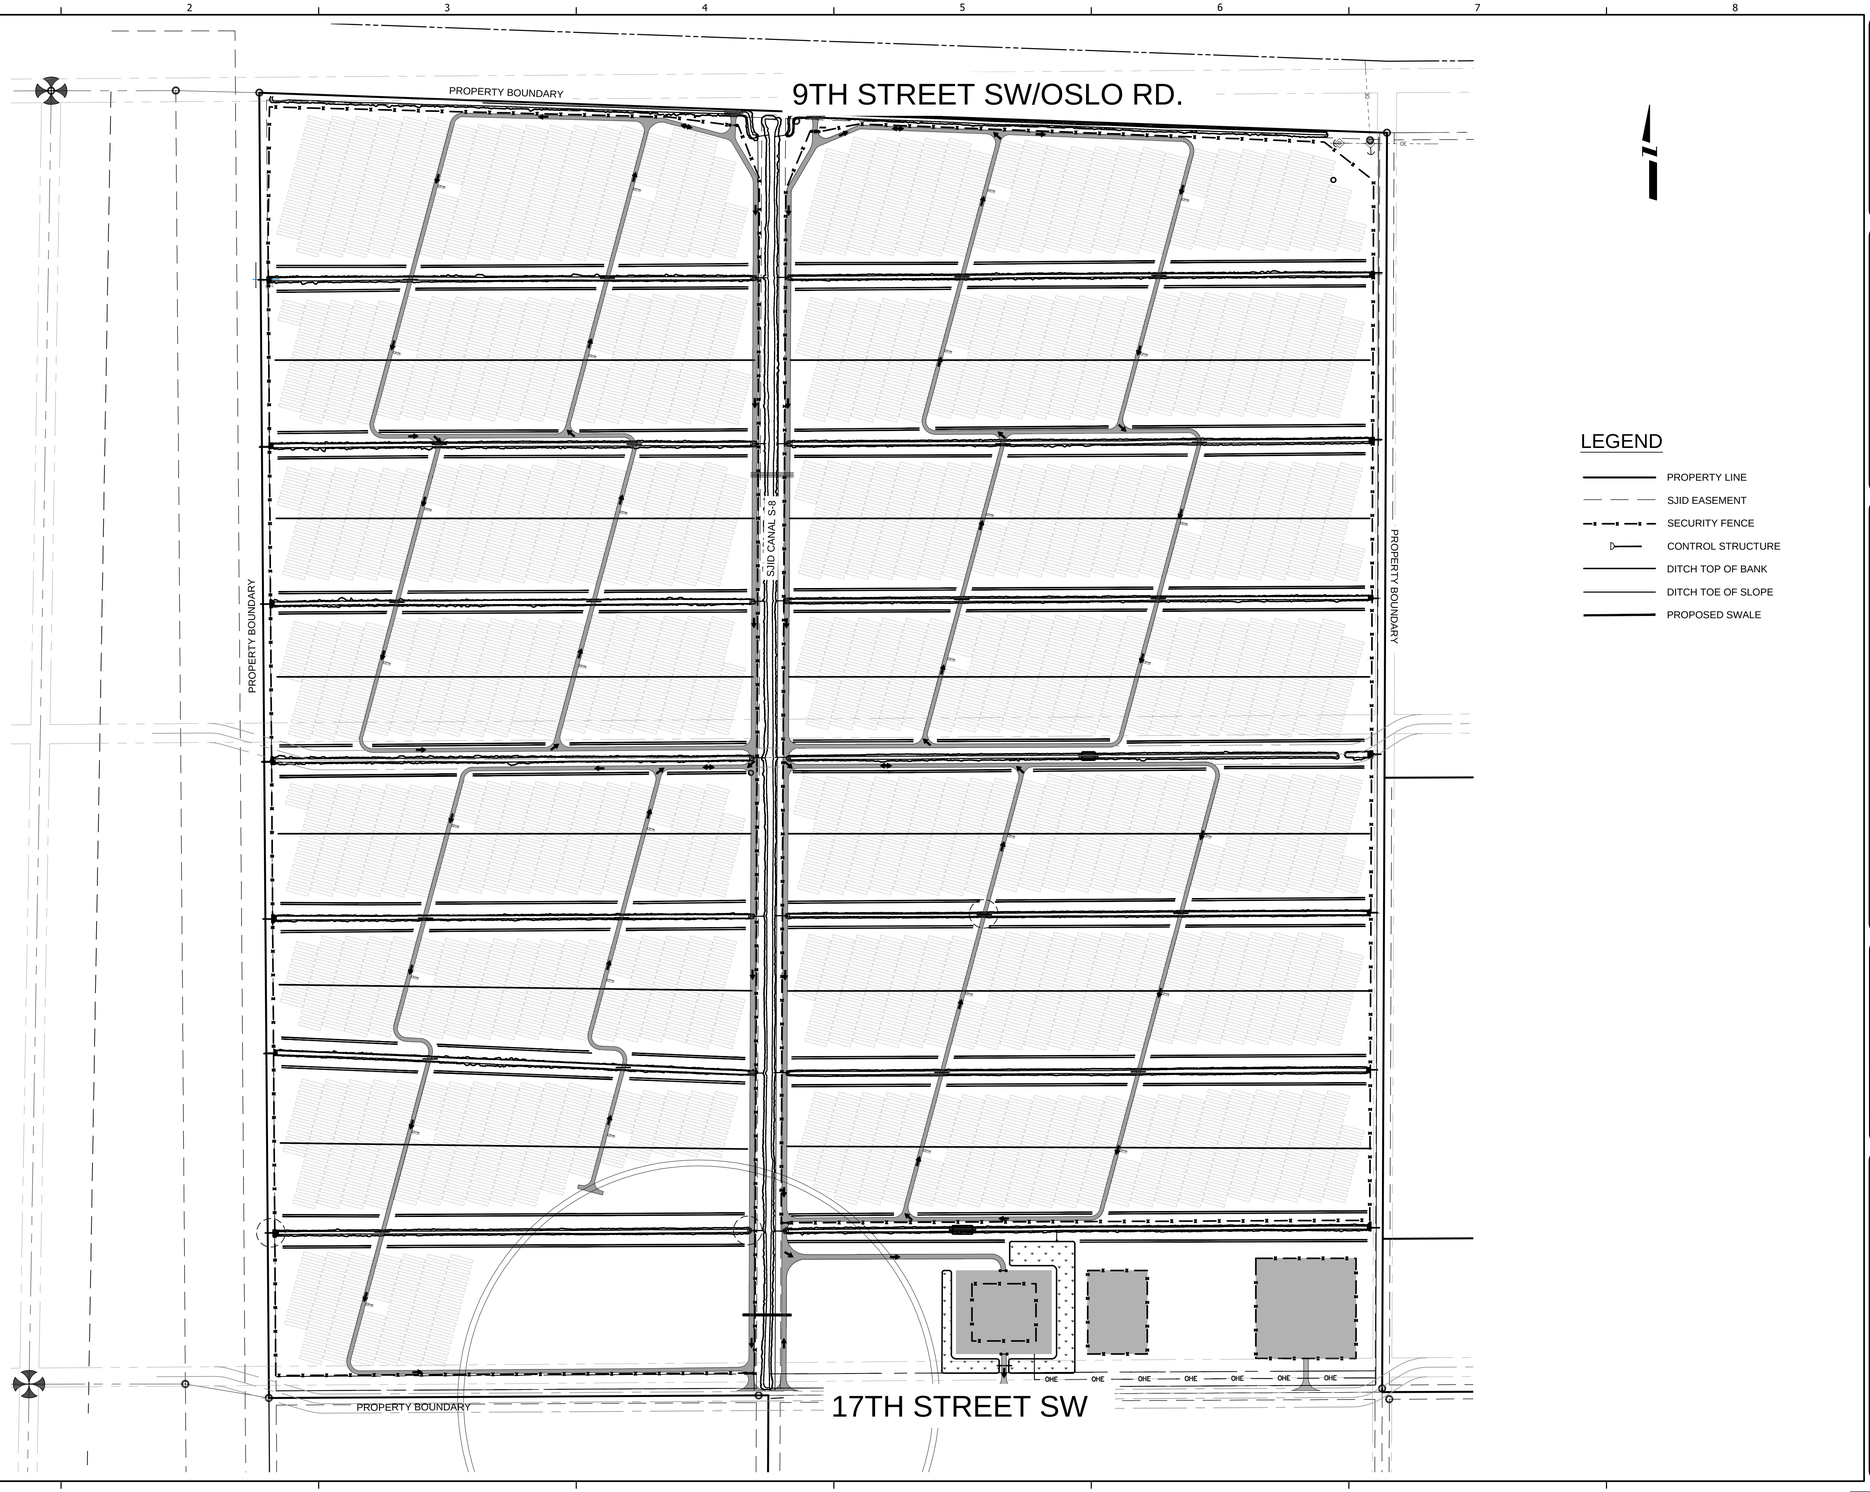

LEGEND

- PROPERTY LINE
- SJID EASEMENT
- SECURITY FENCE
- CONTROL STRUCTURE
- DITCH TOP OF BANK
- DITCH TOE OF SLOPE
- PROPOSED SWALE

Jacobs
3160 FCA BLVD, SUITE 200
PALM BEACH GARDENS, FL 33410
PHONE: 561.799.3855
FLORIDA C.O.A. #2822

DESIGN ENGINEER:

DAVID O. SCOTT, PE.
FLORIDA REGISTRATION NO. 58166

FPL GROVE
SOLAR ENERGY CENTER

FLORIDA POWER & LIGHT COMPANY

REV	DATE	REVISION DESCRIPTION
REV B	3/5/21	IRC RESUBMITTAL (CARA)
REV A	12/21/20	IRC SUBMITTAL

THIS LINE IS ONE INCH LONG WHEN PLOTTED FULL SCALE

THIS DRAWING MUST BE USED IN CONJUNCTION WITH THE APPLICABLE OR GOVERNING TECHNICAL SPECIFICATIONS AND OTHER CONTRACT DOCUMENTS.

PROJECT NO: EEXJ0410

DATE: MARCH 2021

DISC. LEAD:	DESIGNER:	CHECKER:
DOS	MKT	

SHEET TITLE

OVERALL SITE PLAN

SHEET 1 OF 1 DRAWING NO. C-100

ATTACHMENT 4

PLOT DATE: 3 / 2 9 / 2 0 2 1
BY: HAREJ
LAST SAVED: 3/29/2021
FILENAME: J:\EEXJ0410\7000PROTECT\CAD\SHEETS\EEXJ0410_C-SHEETS_EVANSDRIVE_FULL-BUILDOUT-REV1(CARA)CARA).DWG

SITE PLAN