EXHIBIT C

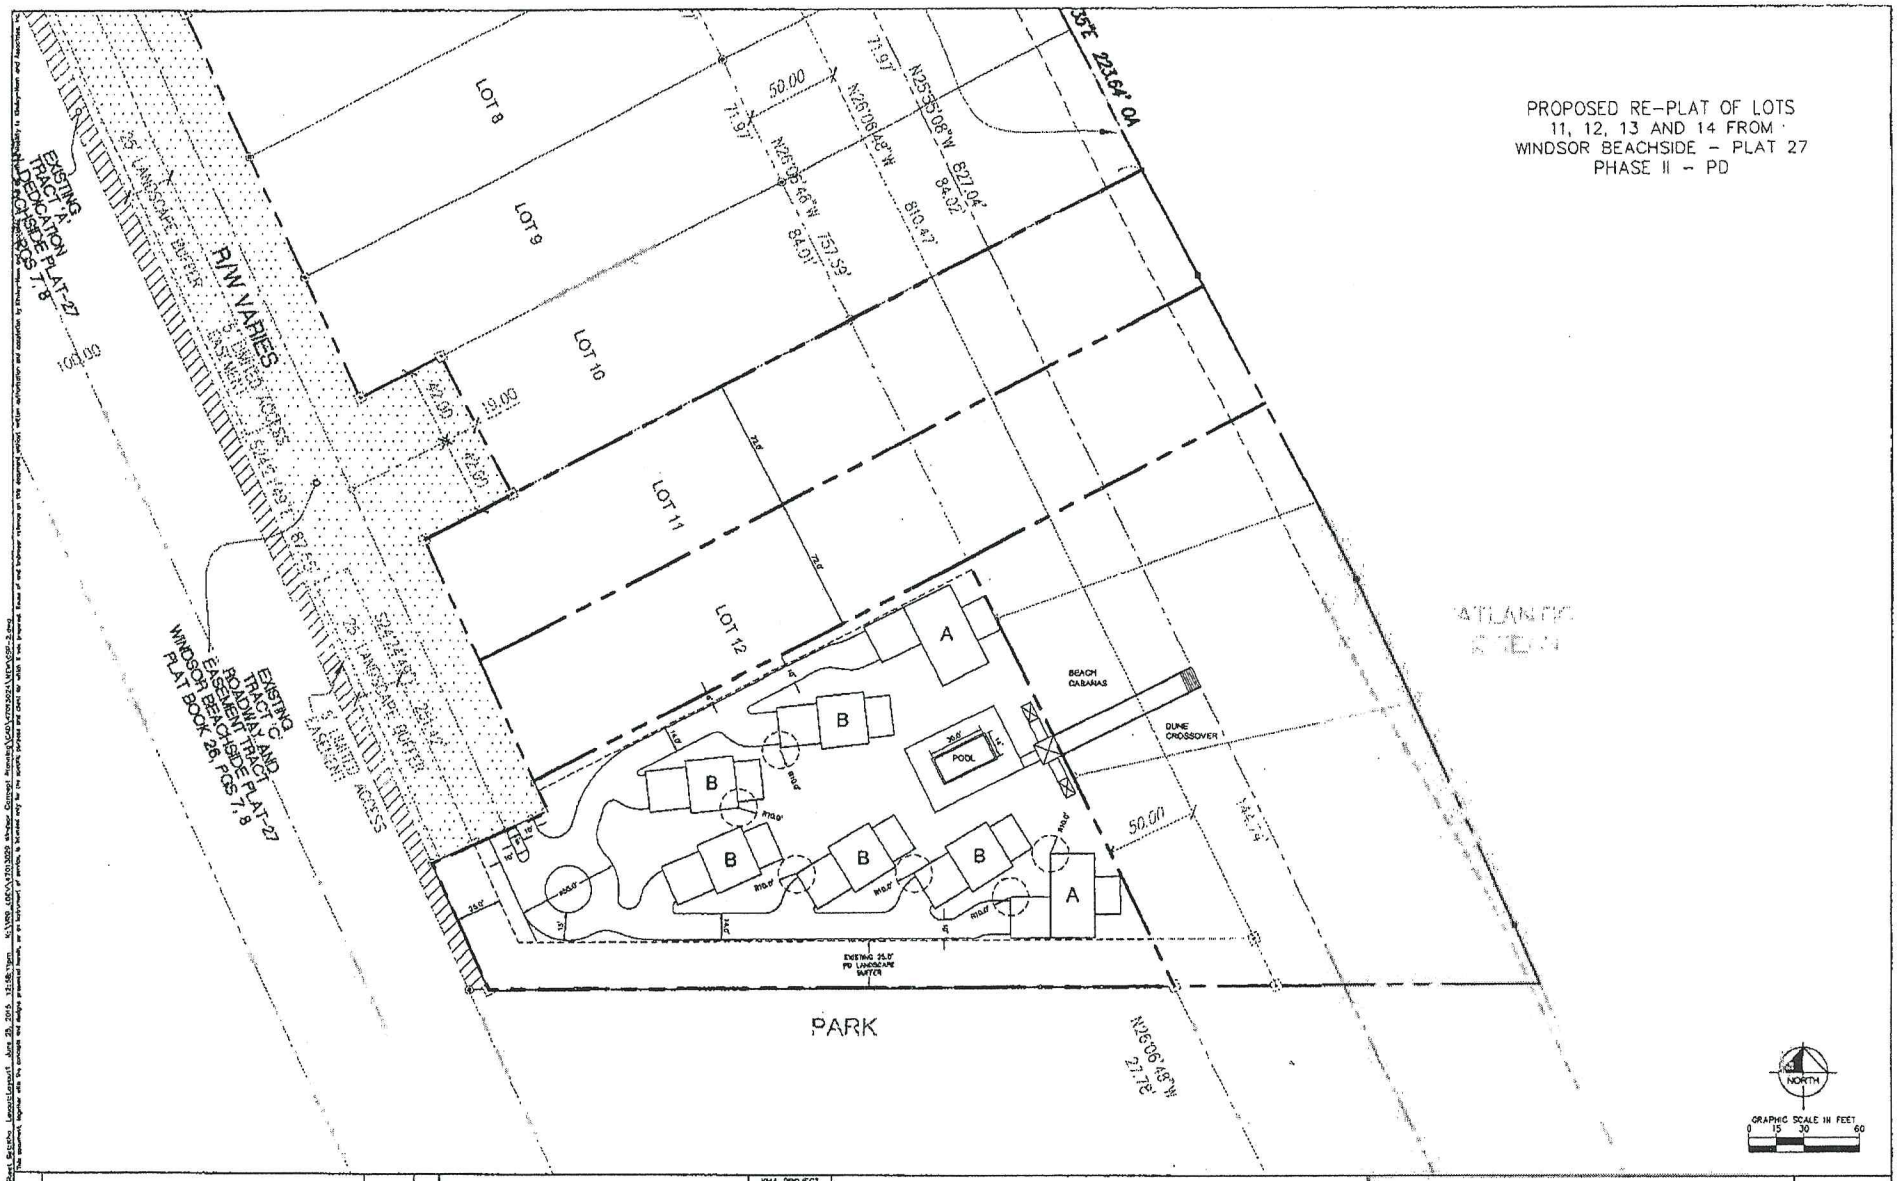

No.	REVISIONS	DATE	BY

Kimley»Horn
© 2015 KIMLEY-HORN AND ASSOCIATES, INC.
445 24TH STREET, SUITE 200, VERO BEACH, FL 32960
PHONE: 772-794-4100
WWW.KIMLEY-HORN.COM CA 00000696

KHA PROJECT	
DATE	04-10-15
SCALE	AS SHOWN
DESIGNED BY	DTW
DRAWN BY	DTW
CHECKED BY	JV

WINDSOR
(SOUTH PARCEL)

CONCEPTUAL
SITE PLAN

SHEET NUMBER
CSP-2