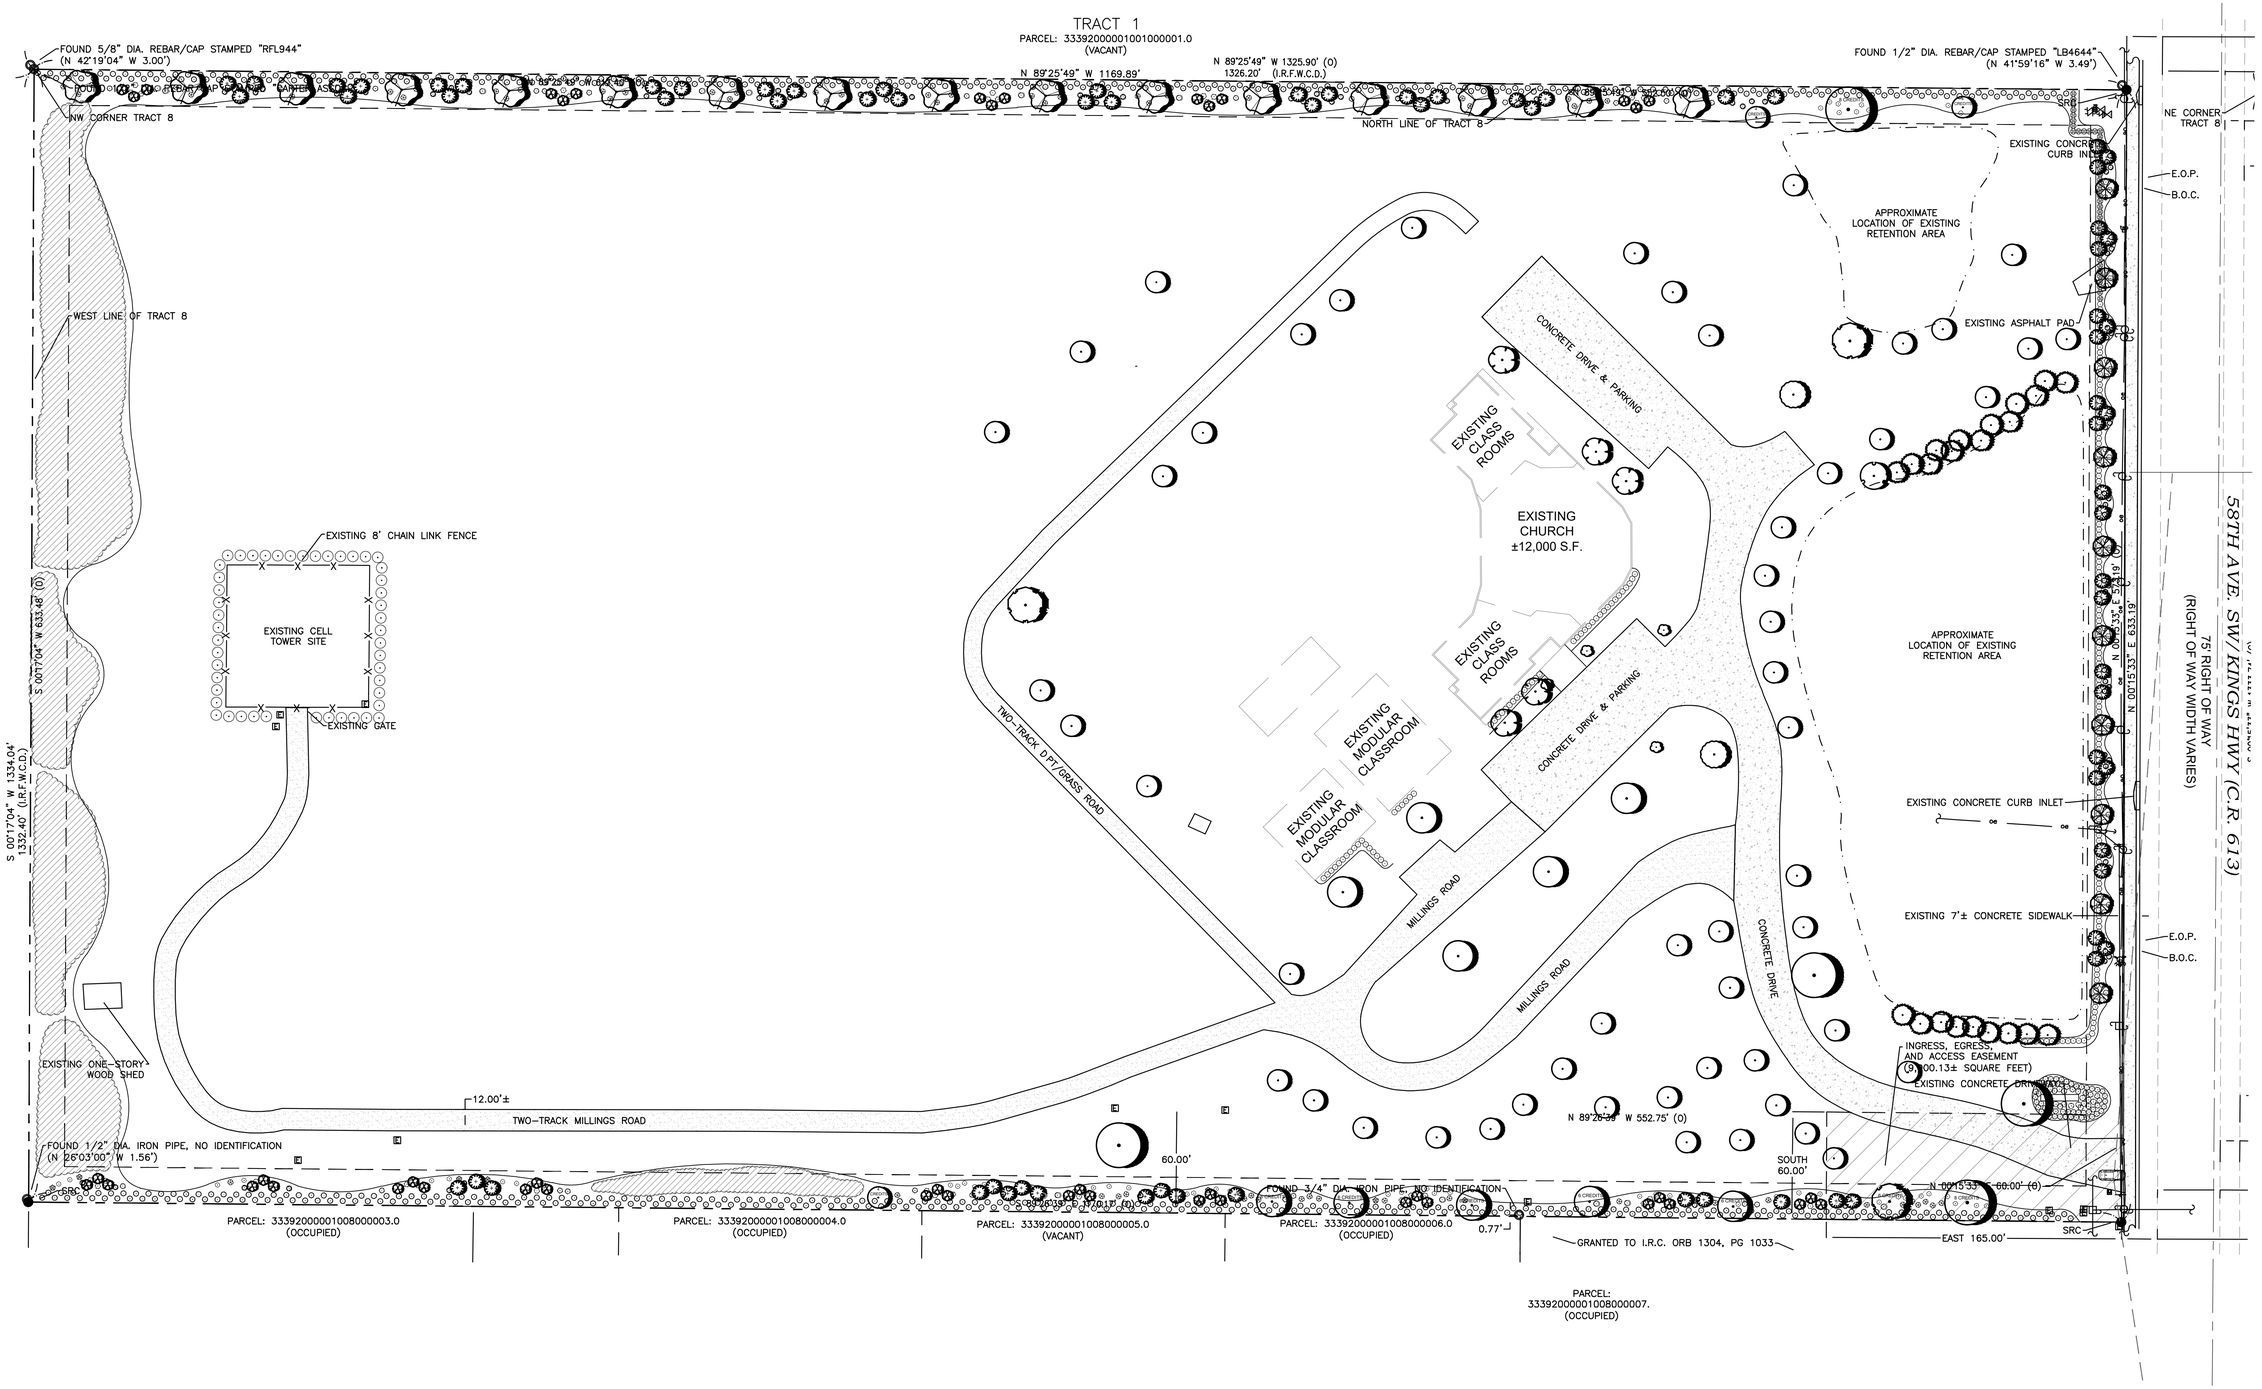

ATTACHMENT 4

Project Team

Landscape Architect:

LANDSCAPE ARCHITECTURAL SERVICES, LLC

Brandon White | Owner
772-834-1357 | brandon@las-fl.com
Paul Goulas | Owner
772-631-8400 | paul@las-fl.com
1708 SE Ivy Haven Street
Port St. Lucie, Fl. 34983

Civil Engineer:

MBV ENGINEERING, INC.

GLENDALE CHRISTIAN SCHOOL

455 SW 58th Avenue
Vero Beach, Florida 32968

Landscape Plan

Revisions

Date	Init.	Description
02.05.24	PG	1st Submittal
03.28.24	PG	Revised Per Comments
06.26.24	PG	Revised Per Comments
09.10.24	PG	Revised Per Comments

REGISTERED LANDSCAPE ARCHITECT
PAUL A. GOULAS
LA 6666807
STATE OF FLORIDA

PAUL GOULAS, RLA
FLORIDA REG. # LA6666807

Drawn By:	PG
Checked By:	PG
Municipal Project:	
Scale:	

NORTH

SCALE: 1" = 40'

0 20' 40' 80'

LA-1