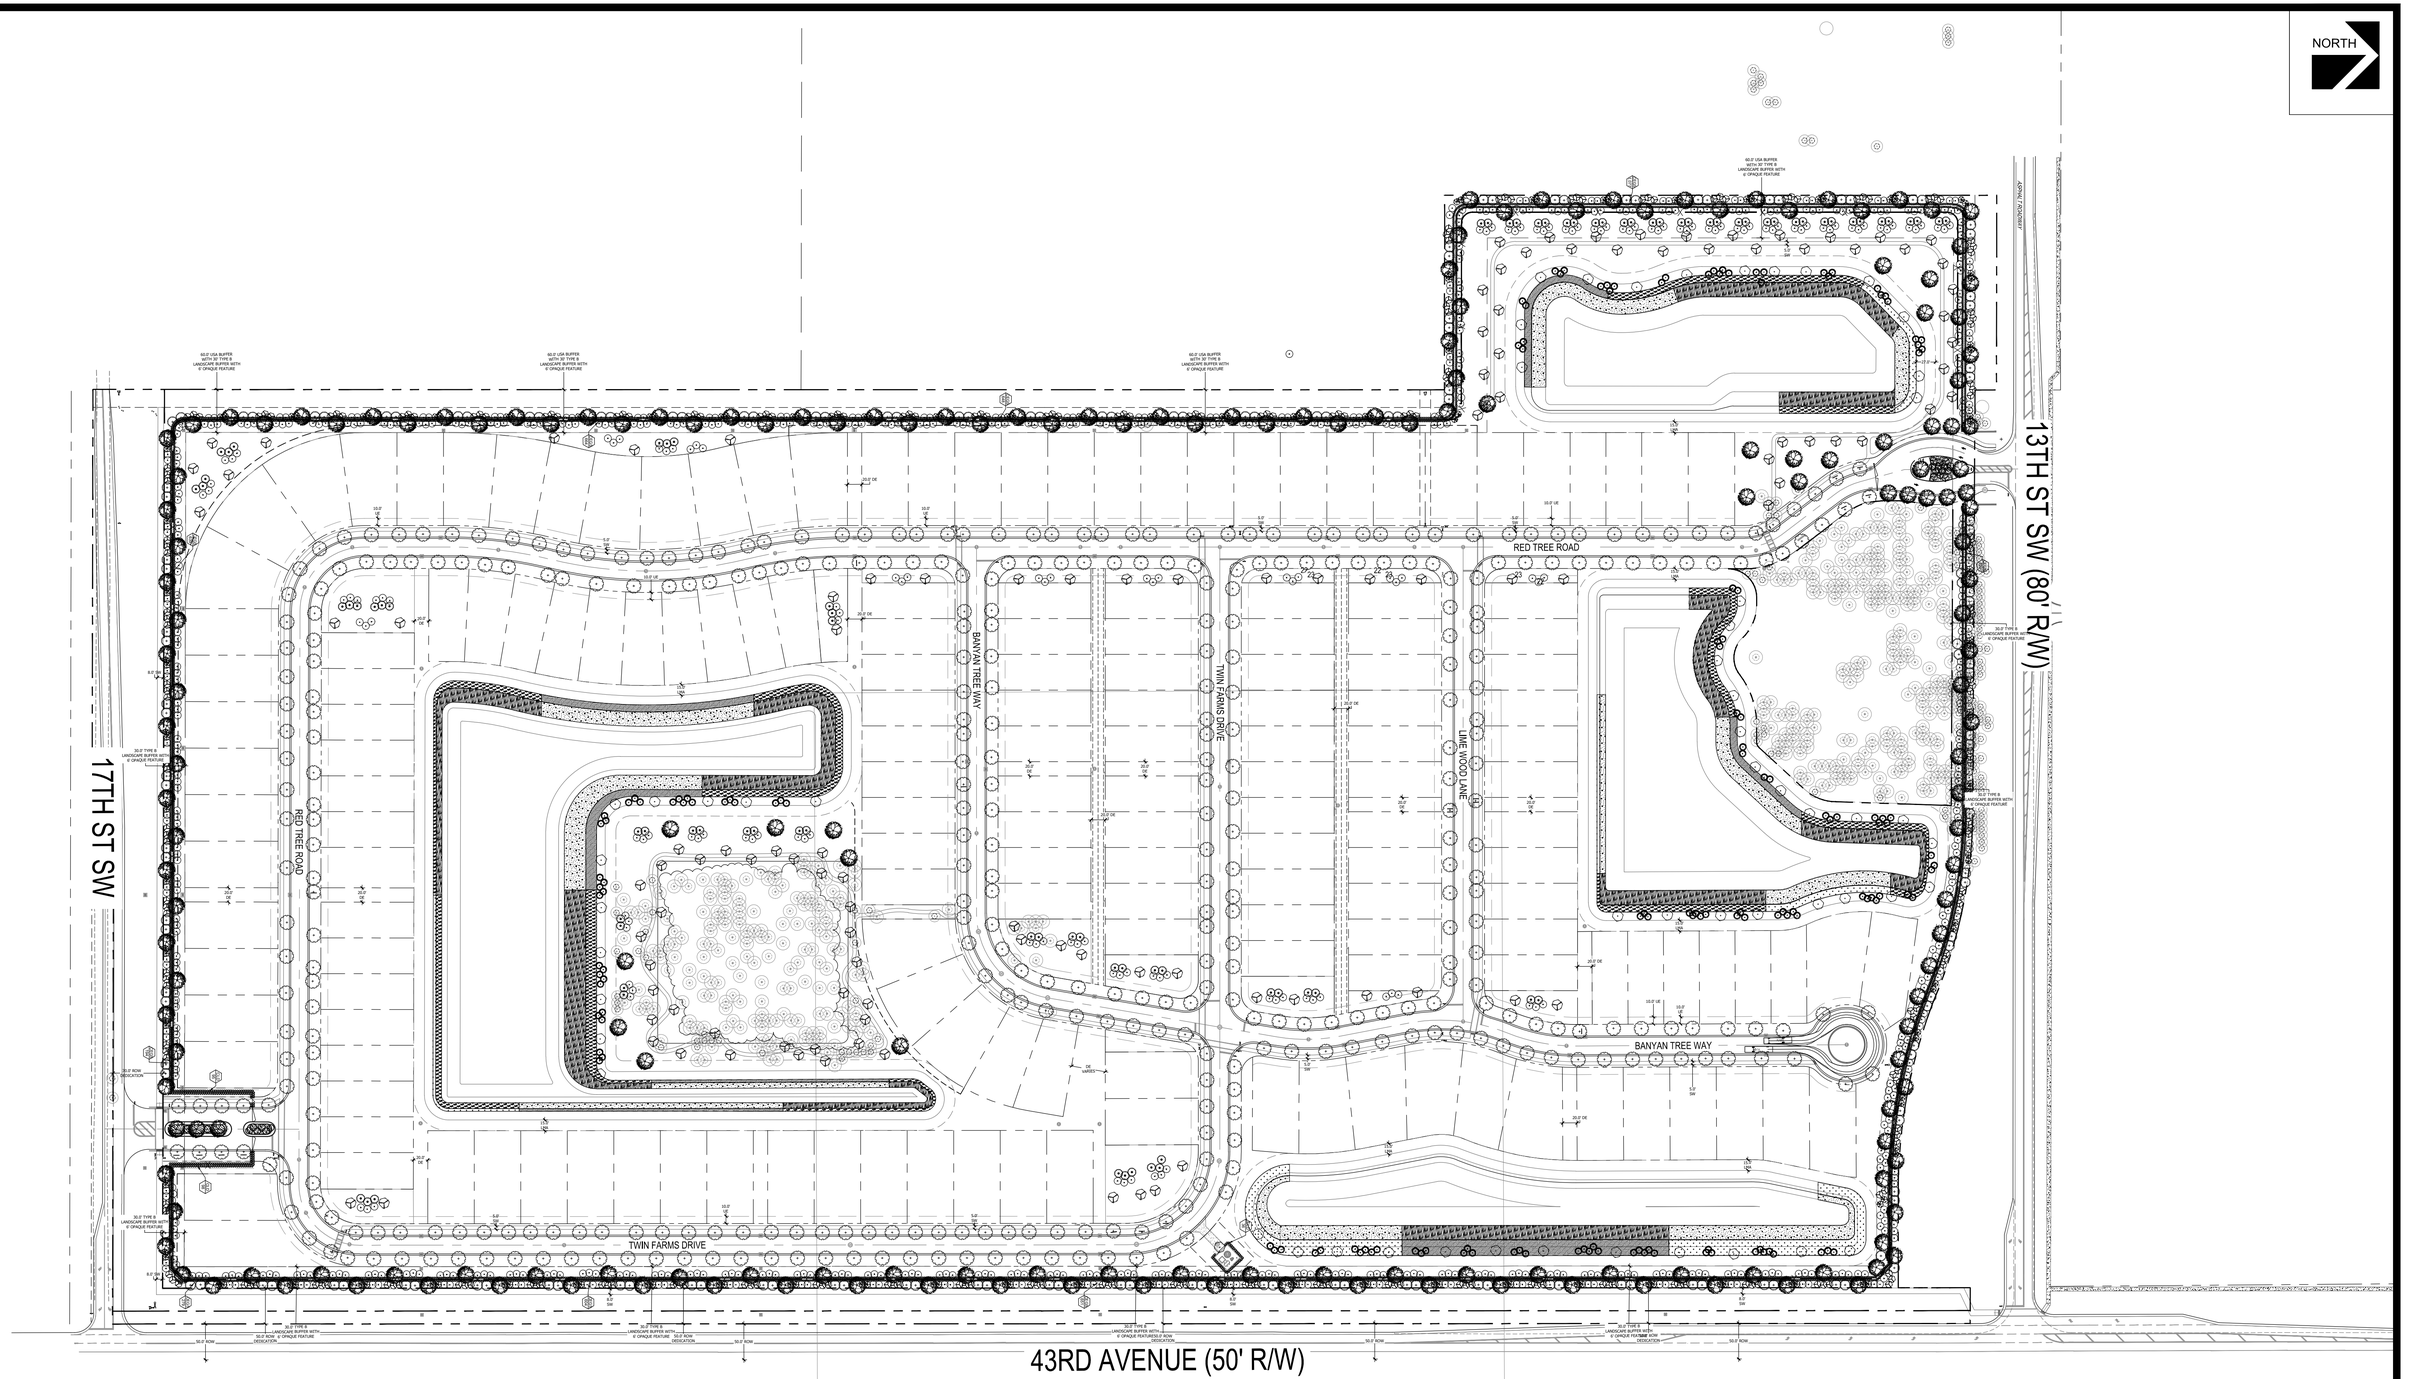


ATTACHMENT #4

601 21ST STREET SUITE 410
VERO BEACH, FL 32960
www.bgeinc.com
DIRECT: 772-217-5954
CA#32116

©2024

# EMERSON OAKS PD - OVERALL LANDSCAPING PLAN

DATE: 11/4/2024

0 100' 200' 300'

SCALE: 1" = 100'

THIS DOCUMENT, TOGETHER WITH THE CONCEPTS AND DESIGNS PRESENTED HEREIN, AS AN INSTRUMENT OF SERVICE, IS INTENDED ONLY FOR THE SPECIFIC PURPOSE AND CLIENT FOR WHICH IT WAS PREPARED. REUSE OF AND IMPROPER RELIANCE ON THIS DOCUMENT WITHOUT WRITTEN AUTHORIZATION AND ADAPTATION BY BGE INC. SHALL BE WITHOUT LIABILITY TO BGE INC.

G:\FLA\PROJECTS\PUL\TE HOMES\12117-00 - RED TREE COVE\02_CADD\03_EXHIBIT\2024-1104 - PLANNING AND ZONING EXHIBITS\ATTACHMENT#4.DWG Layout: Attachment#4 Plotted: 11/5/2024 4:52 PM By: James Taylor