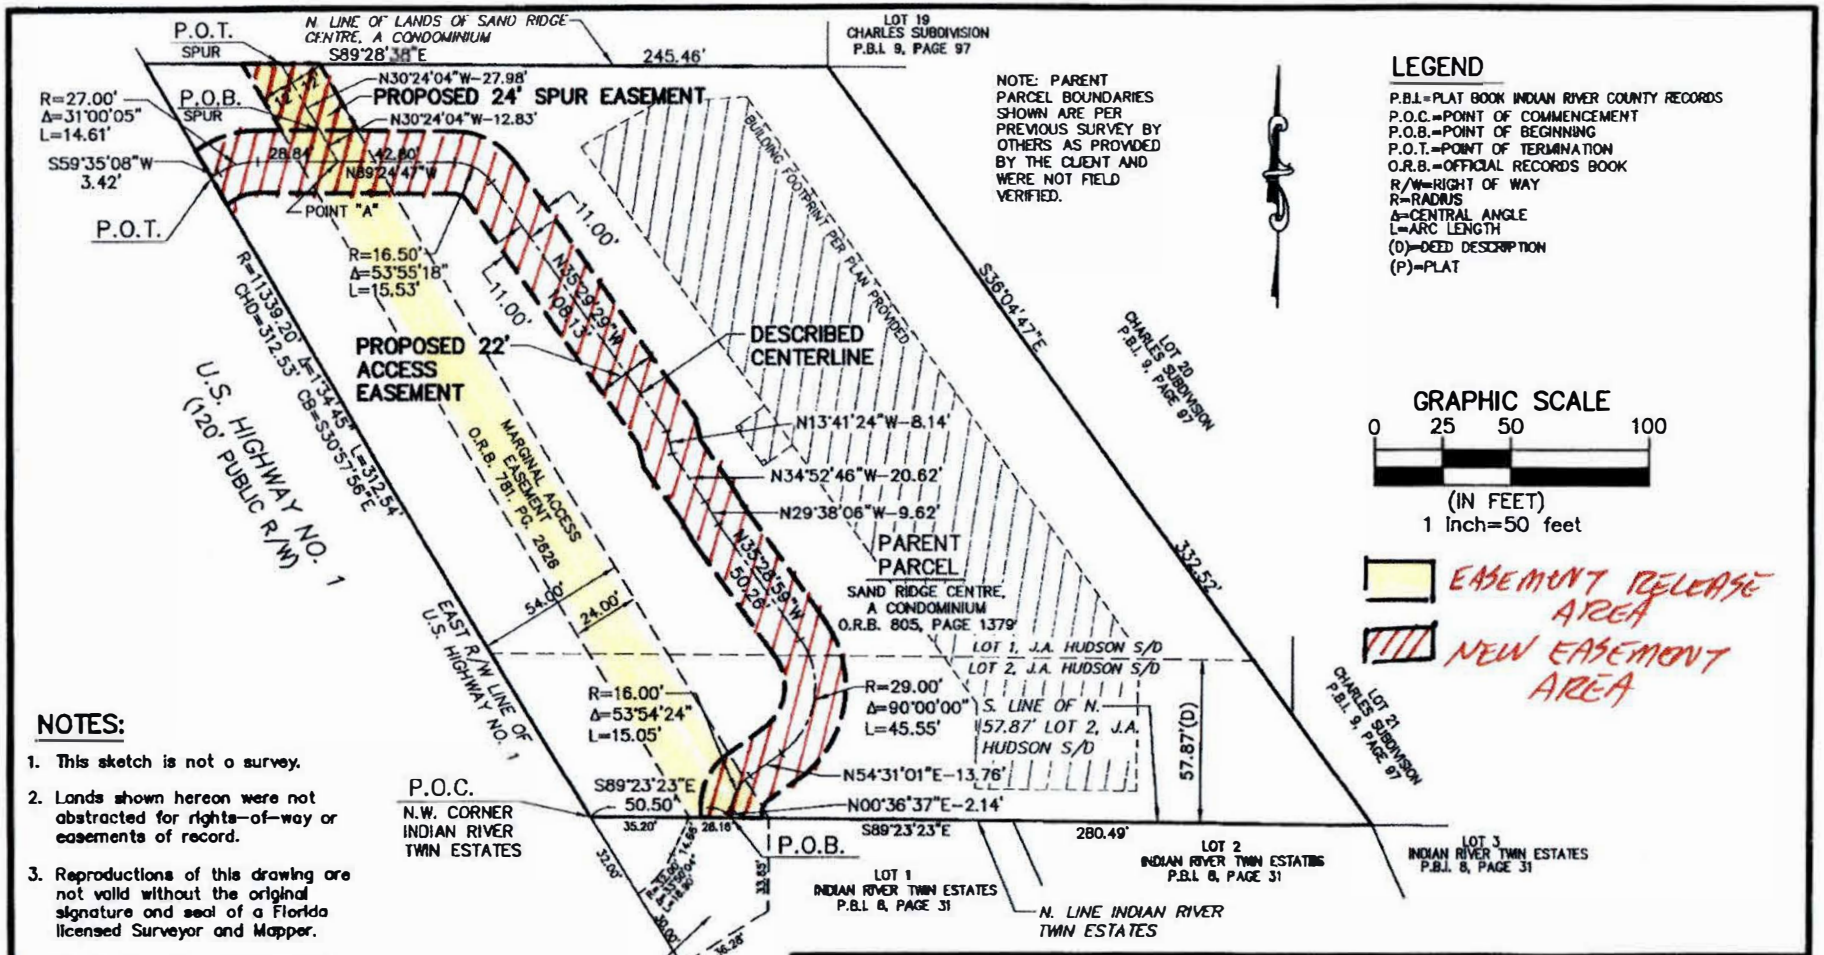

NOTES:

1. This sketch is not a survey.
2. Lands shown hereon were not abstracted for rights-of-way or easements of record.
3. Reproductions of this drawing are not valid without the original signature and seal of a Florida licensed Surveyor and Mapper.
4. Bearing base is assumed, holding the North line of Indian River Twin Estates/South line of Parent Parcel as bearing S89°23'23"E per previous survey by others as provided by the client.

William B. Zentz & Associates, Inc.
Professional Surveying & Mapping
CERTIFICATE OF AUTHORIZATION (LB) No. 6640
684 Old Dixie Highway
Vero Beach, Fl 32962
Phone: (772) 567-7552

SKETCH OF DESCRIPTION

JOB No.	101-737
DATE	8/31/21
SHEET	2 OF 2