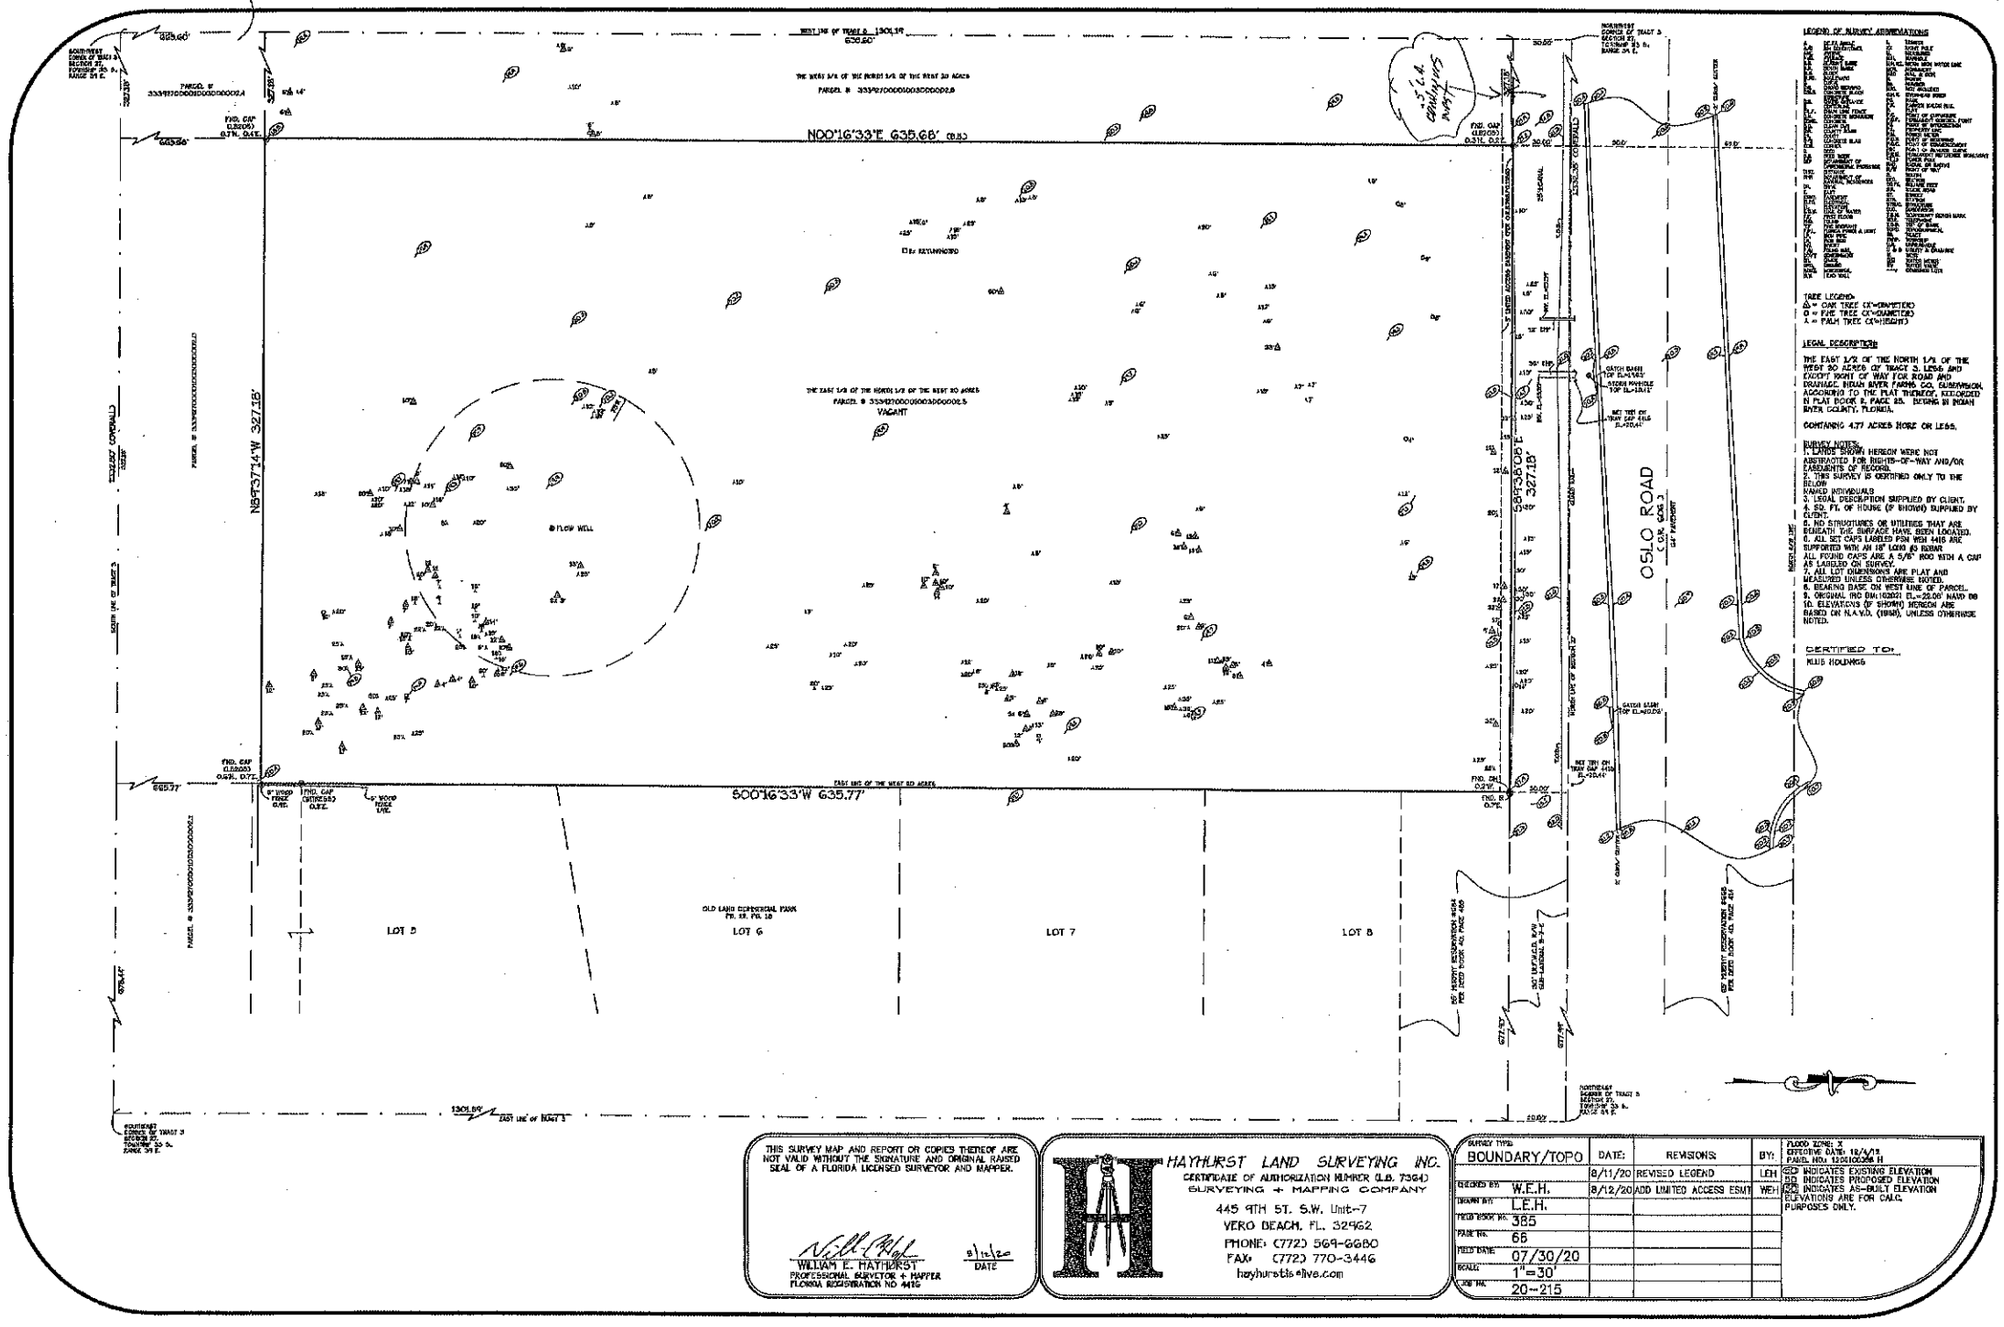
N00°16'33"E 635.68' (BS)
S00°16'33"W 635.77'
N89°37'14"W 327.15'
S89°38'08"E 327.18'
OSLO ROAD
C.R. 510
LOT 5
LOT 6
LOT 7
LOT 8
VACANT
FLOW WELL
LEGEND OF SURVEY ABBREVIATIONS
TREE LEGEND
LEGAL DESCRIPTION
SURVEY NOTES
CERTIFIED TO
THIS SURVEY MAP AND REPORT OR COPIES THEREOF ARE NOT VALID WITHOUT THE SIGNATURE AND ORIGINAL RAISED SEAL OF A FLORIDA LICENSED SURVEYOR AND MAPPER.
WILLIAM E. HAYHURST
PROFESSIONAL SURVEYOR + MAPPER
FLORIDA REGISTRATION NO 4416
8/12/20
DATE
HAYHURST LAND SURVEYING INC.
CERTIFICATE OF AUTHORIZATION NUMBER (L.B. 7364)
SURVEYING + MAPPING COMPANY
445 9TH ST. S.W. Unit-7
VERO BEACH, FL. 32962
PHONE: (772) 569-6680
FAX: (772) 770-3446
hayhurstls@live.com
SURVEY TYPE: BOUNDARY/TOPO
CHECKED BY: W.E.H.
DRAWN BY: L.E.H.
FIELD BOOK NO: 385
PAGE NO: 66
FIELD DATE: 07/30/20
SCALE: 1"=30'
JOB NO: 20-215
DATE: 8/11/20 REVISED LEGEND LEH
8/12/20 ADD LIMITED ACCESS ESMT WEH
BY:
FLOOD ZONE: X
EFFECTIVE DATE: 12/4/12
PANEL NO: 12061C0206 H
(EX) INDICATES EXISTING ELEVATION
(PR) INDICATES PROPOSED ELEVATION
(AB) INDICATES AS-BUILT ELEVATION
ELEVATIONS ARE FOR CALC. PURPOSES ONLY.