Sketch of Partial Release Area

N

0 40

SCALE IN FEET
1"=40'

PROPOSED SIGNAL RIGHT-OF-WAY TO BE DONATED TO FDOT

PROPOSED ROW DONATION WITHIN ORCHID ISLAND PLAT 6 TRACT C, TRACT G, AND TRACT 9 (JUNGLE TRAIL RIGHT-OF-WAY)

PROPOSED MAST ARM LOCATION (D)

CONSERVATION EASEMENT TO BE RELEASED BY INDIAN RIVER COUNTY AND TOWN OF ORCHID

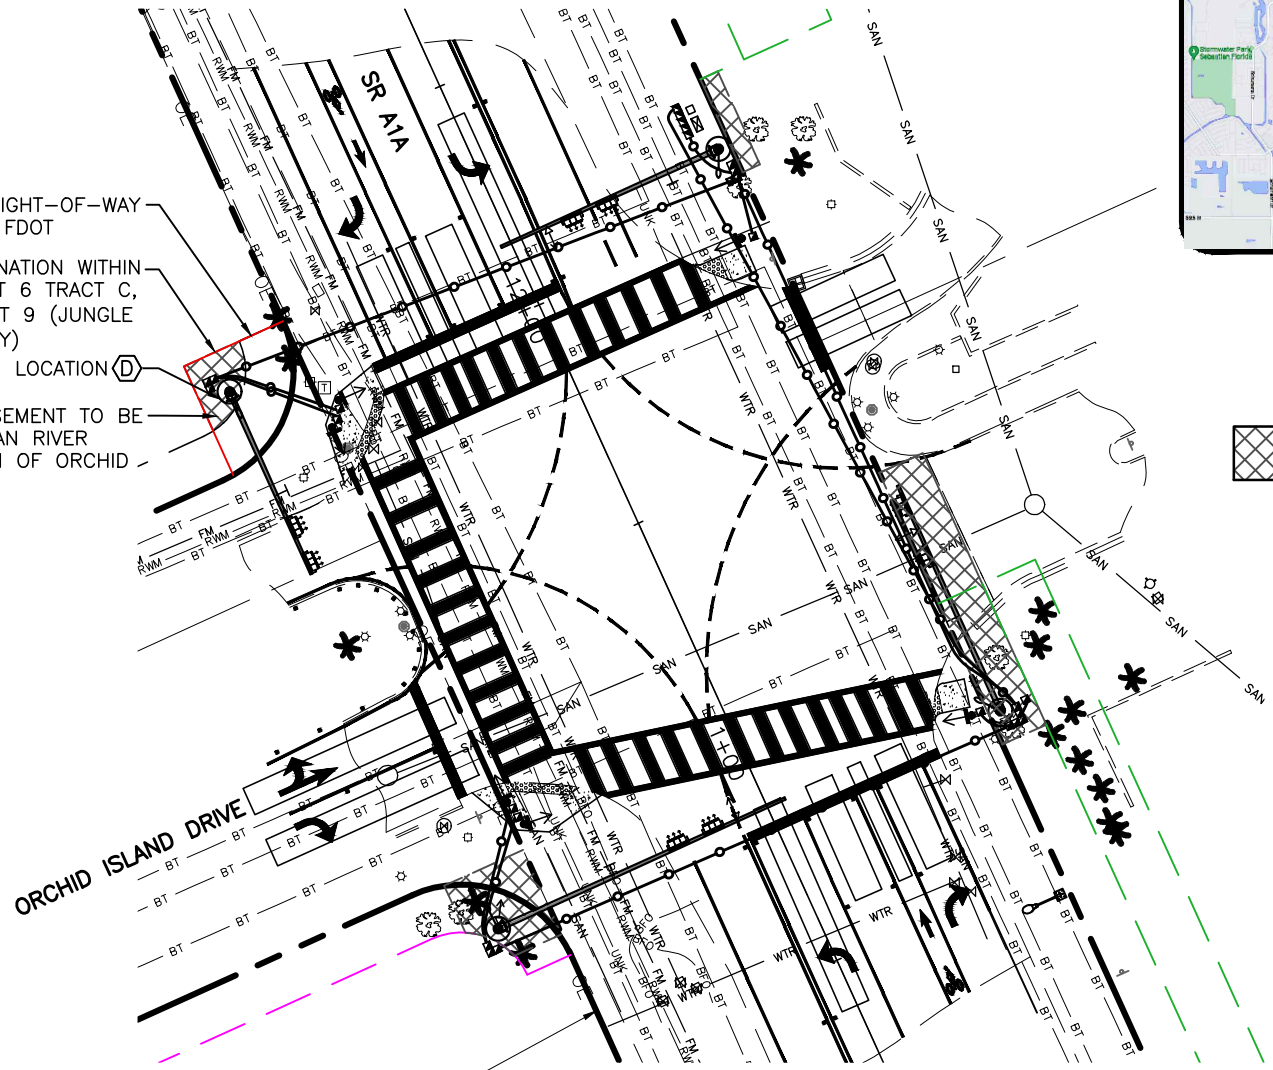

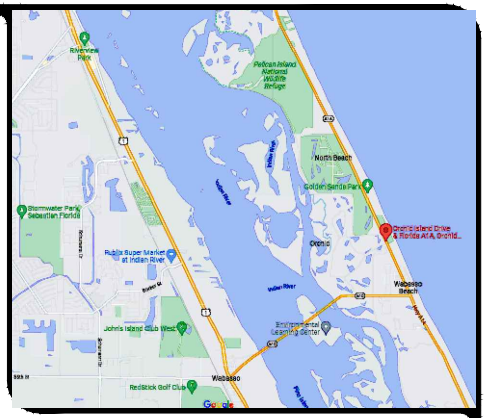

LOCATION MAP
NOT TO SCALE

LEGEND

CONSERVATION EASEMENT TO BE RELEASED 142 SF

SIMMONS & WHITE
2581 Metrocentre Blvd West, Ste 3 | West Palm Beach, FL 33407
Authorization # 3452 | 561.478.7848

ORCHID ISLAND DRIVE
AND STATE ROAD A1A
I.R.C.-60
CONSERVATION EASEMENT FOR RELEASE

DESIGN	DRAWN	CHECKED	APPROVED	DATE	JOB NO.	DRAWING NO.	SHEET	OF
T.B.	C.O.				22-064	22064Z01	1	1

Y:\AUTOCAD_FILES\2022\22-064\EXHIBIT\22064Z02 (Conservation Easement).dwg 8/8/2014 4:30 PM Connor O'Rourke