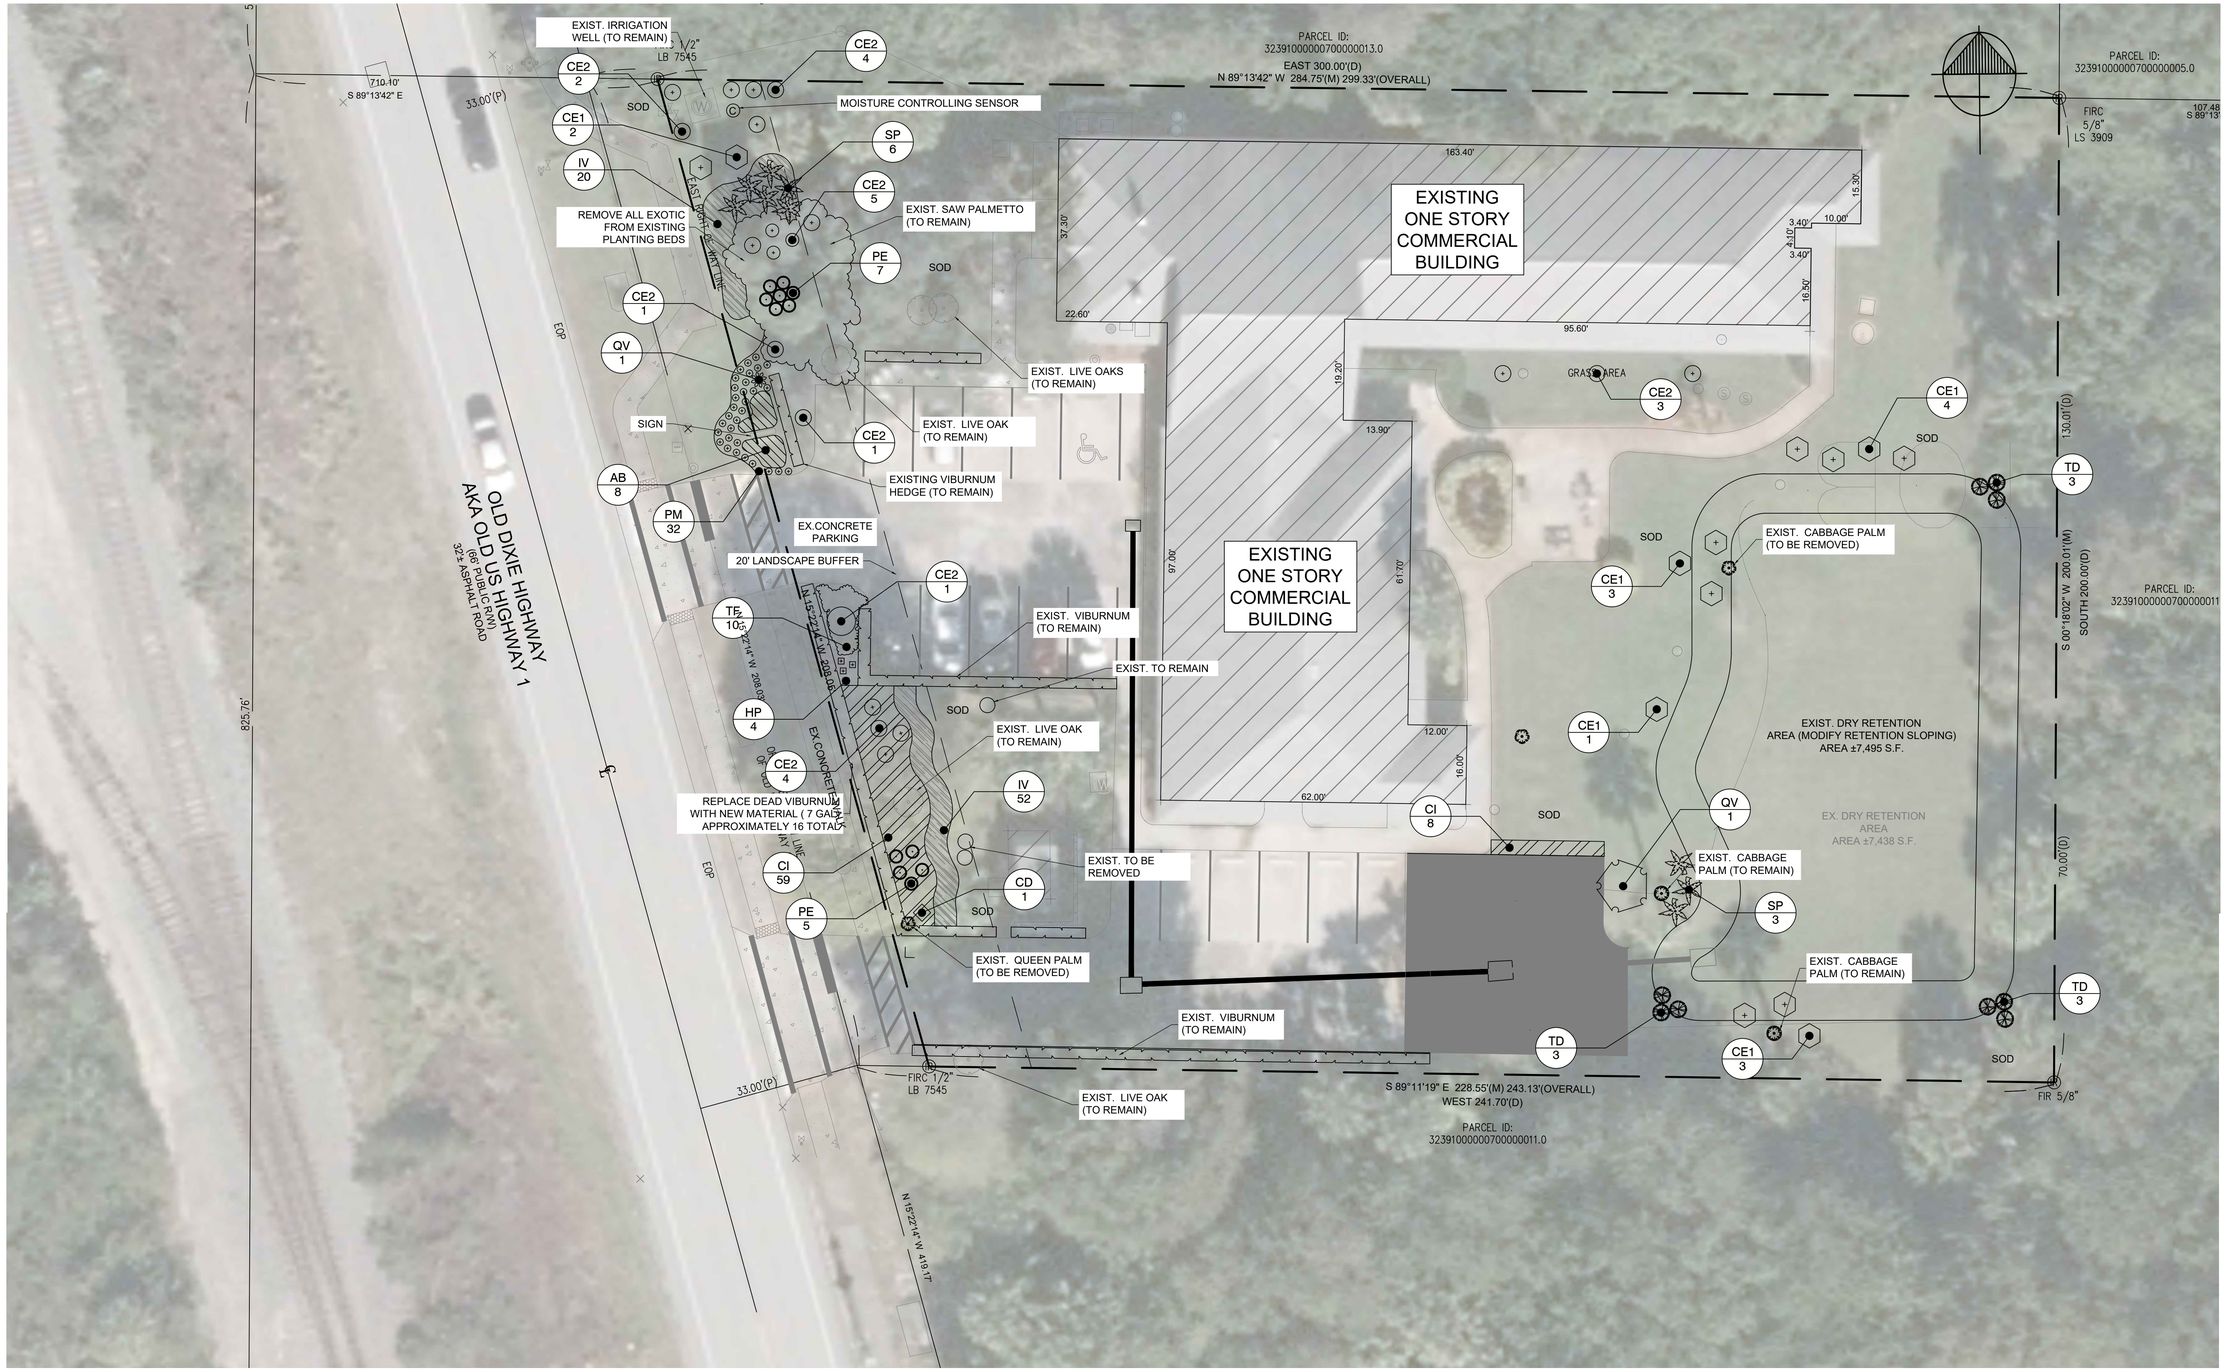

Attachment 4

Mills, Short & Associates
PHONE: 772.226.7282
C.A. #: 30698
WEBSITE: www.MillsShortAssociates.com
700 22nd Place, Suite 2C/2D
Vero Beach, Florida 32960

ISSUE	DATE	COMMENTS
1	6/6/2024	IRC TRC Comments
2	9/11/2024	

TREASURE COST DETOX

6410 OLD DIXIE HWY
VERO BEACH, FL

THIS SHEET
LANDSCAPE PLAN

DRAWN BY: WBD
CHECKED BY: JWM
APPROVED BY: JWM
SCALE: SEE SHEET

PROJ. NO. 24-800
DATE 04/30/2024
SHEET NO. C-4